

[illegible]

1. ALL DIMENSIONS IN MM UNLESS OTHERWISE NOTED.

A	Issued for Planning	TCL	TCL	03.11.22
REV	MODIFICATION	BY	CH	DATE

Green Park,
450 Longwater Avenue,
Reading,
RG30 3UR



Great British Communications
Lapwing House, Block 3 Forward Point,
Tan House Lane, Widnes, Cheshire, WAB 0SL
t. 44 (0)151 420 4128
www.gbcservices.co.uk

HOGARTH ROAD SW

ROD21985

HOGARTH ROAD & DAVENTRY ROAD JCT
ADJACENT TO No. 2 HOGARTH ROAD,
ROCHDALE,
OL11 2QS

001 DRAWING REGISTER


UNILATERAL SW

PLANNING


ROD181/88769/OL0438

ROD21985_ROD181_88769_OL0438_GA_REV_A

v1.8

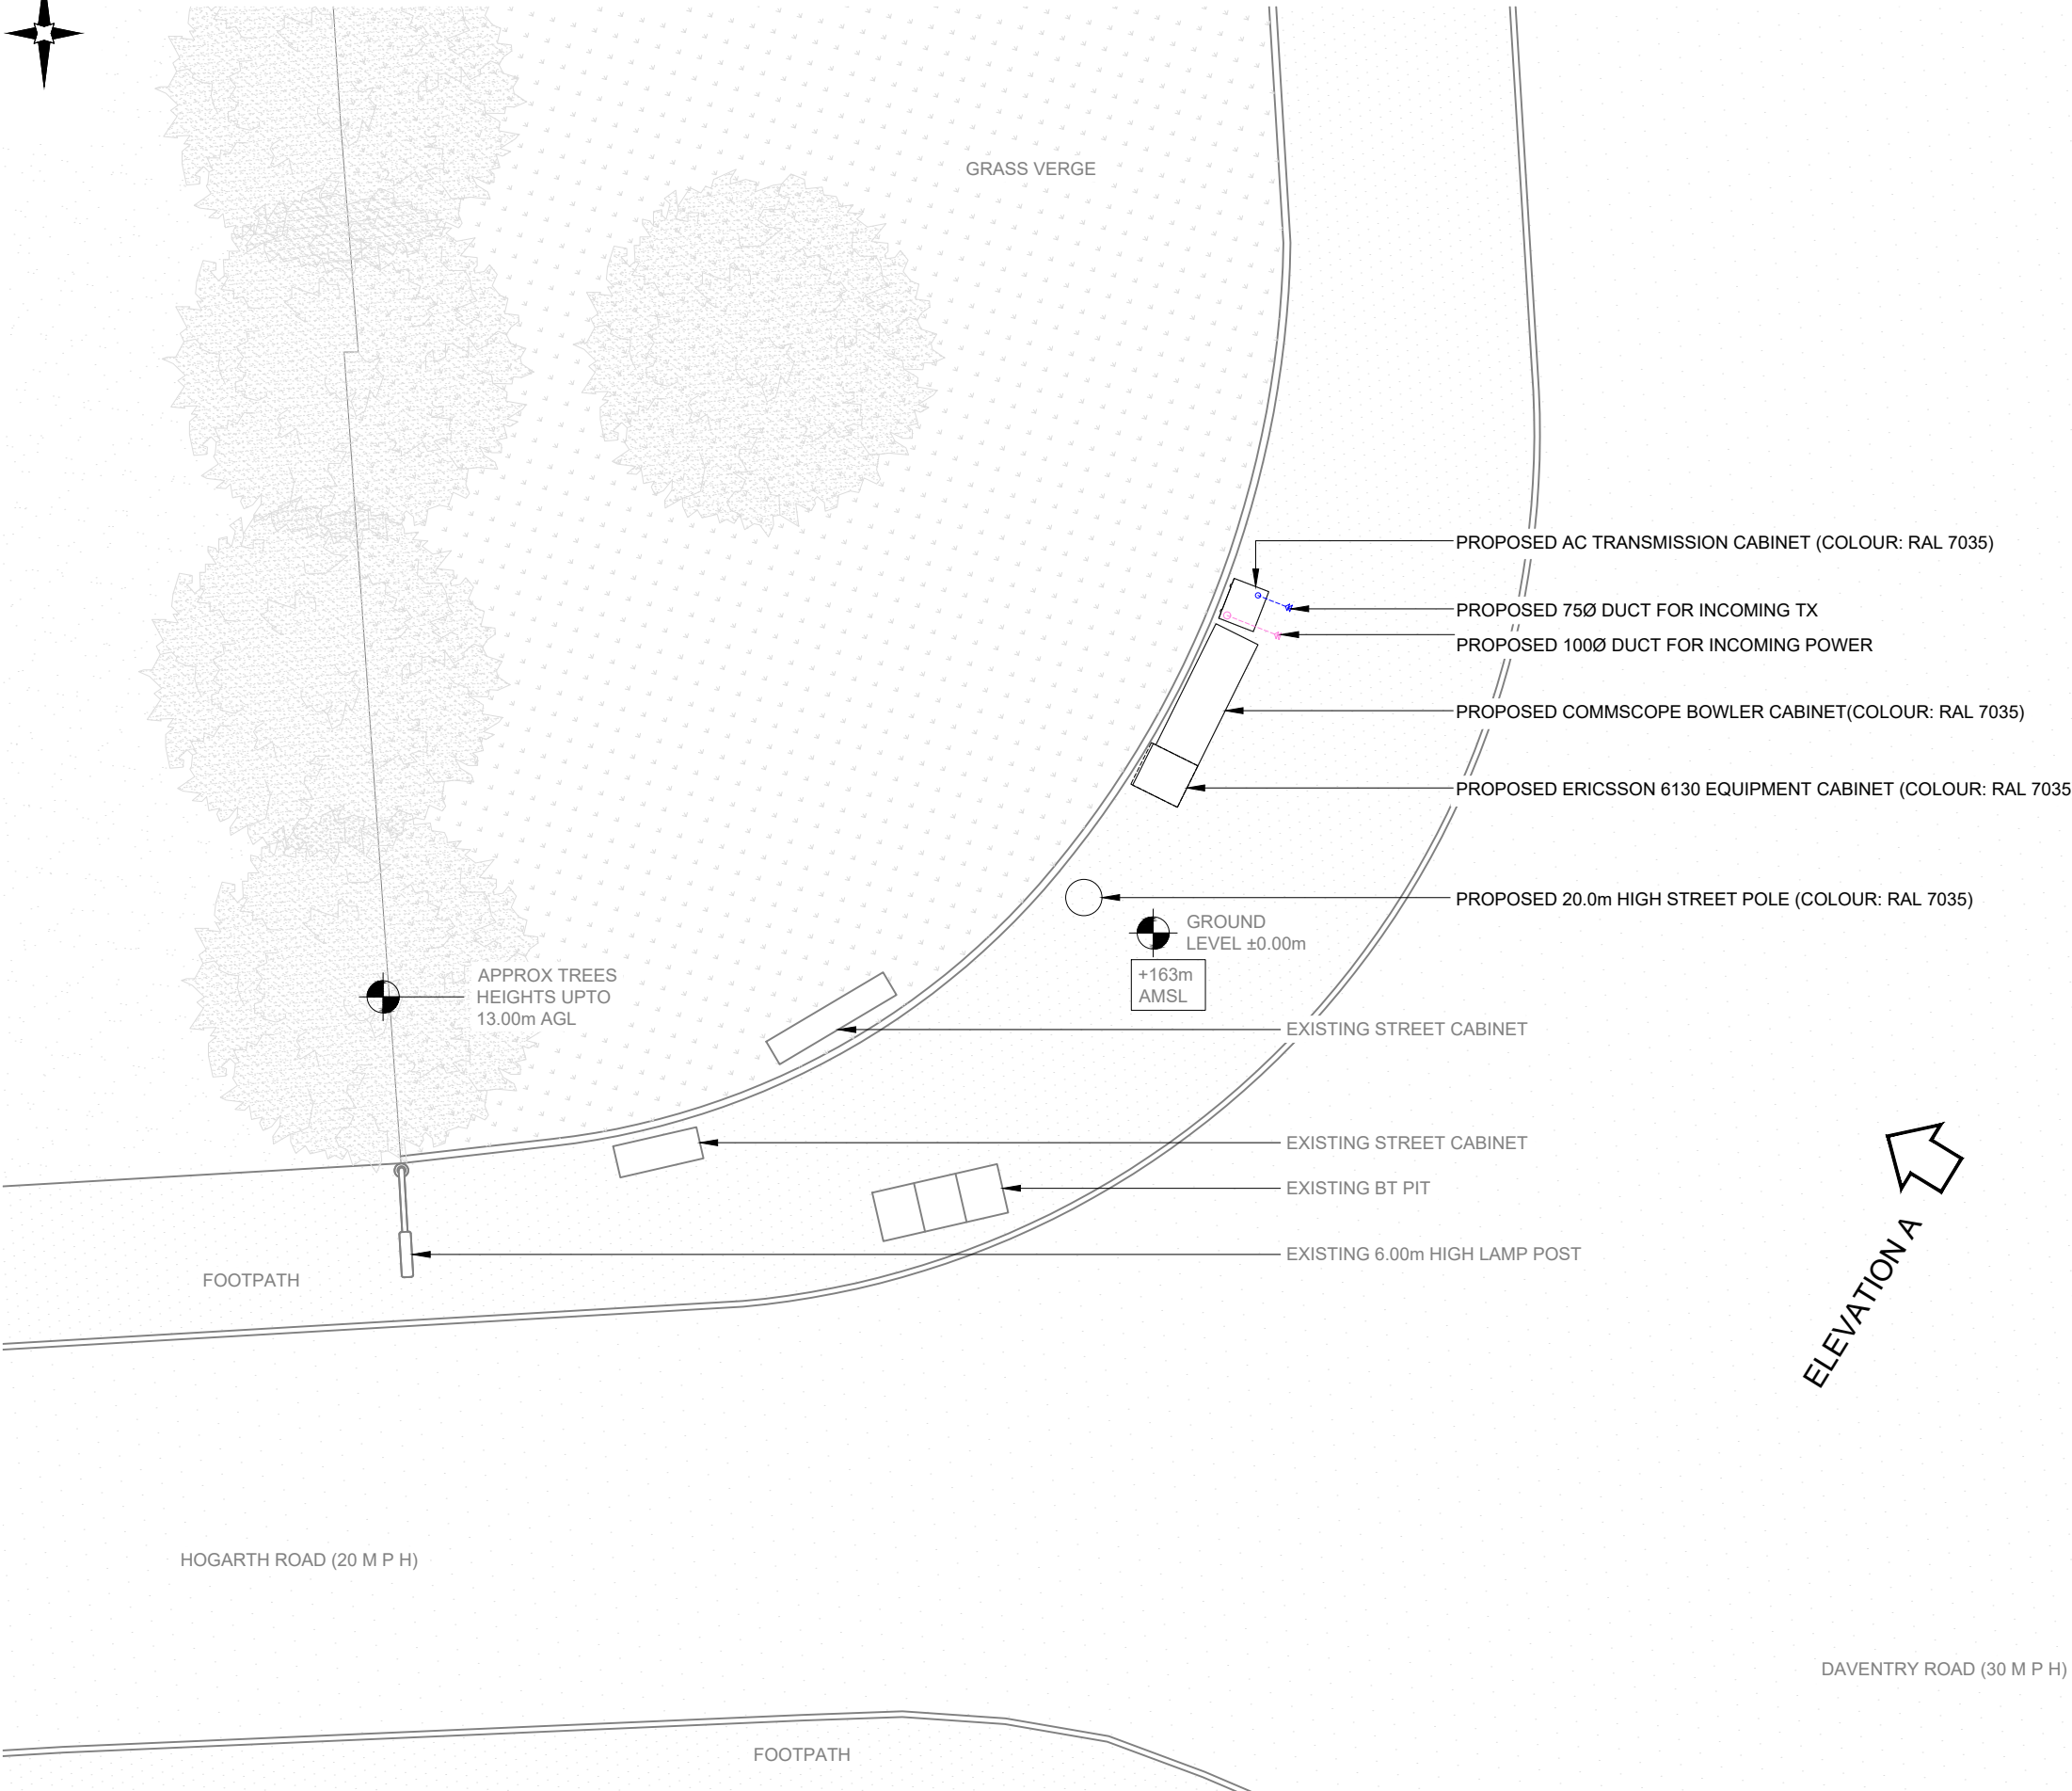

PROPOSED SITE PLAN

 

NOTES:
1. ALL DIMENSIONS IN MM UNLESS OTHERWISE NOTED.

A	Issued for Planning	TCL	TCL	03.11.22
REV	MODIFICATION	BY	CH	DATE

CK Hutchison Networks (UK) Limited
Green Park,
450 Longwater Avenue,
Reading,
RG30 3UR

Design Consultant & Principal Contractor:

GBC
Great British Communications
Lapwing House, Block 3 Forward Point,
Tan House Lane, Widnes, Cheshire, WAB 0SL
t. 44 (0)151 420 4128
www.gbcservices.co.uk

Site Name:
HOGARTH ROAD SW

3UK Nominal ID:
ROD21985

Address:
**HOGARTH ROAD & DAVENTRY ROAD JCT
ADJACENT TO No. 2 HOGARTH ROAD,
ROCHDALE,
OL11 2QS**

Title:
215 PROPOSED SITE PLAN


Project:
UNILATERAL SW

Purpose of Issue:
PLANNING

MBNL/TM/H3G Cell ID:
ROD181/88769/OL0438

Drawing No:
ROD21985_ROD181_88769_OL0438_GA_REV_A

Issue:
A

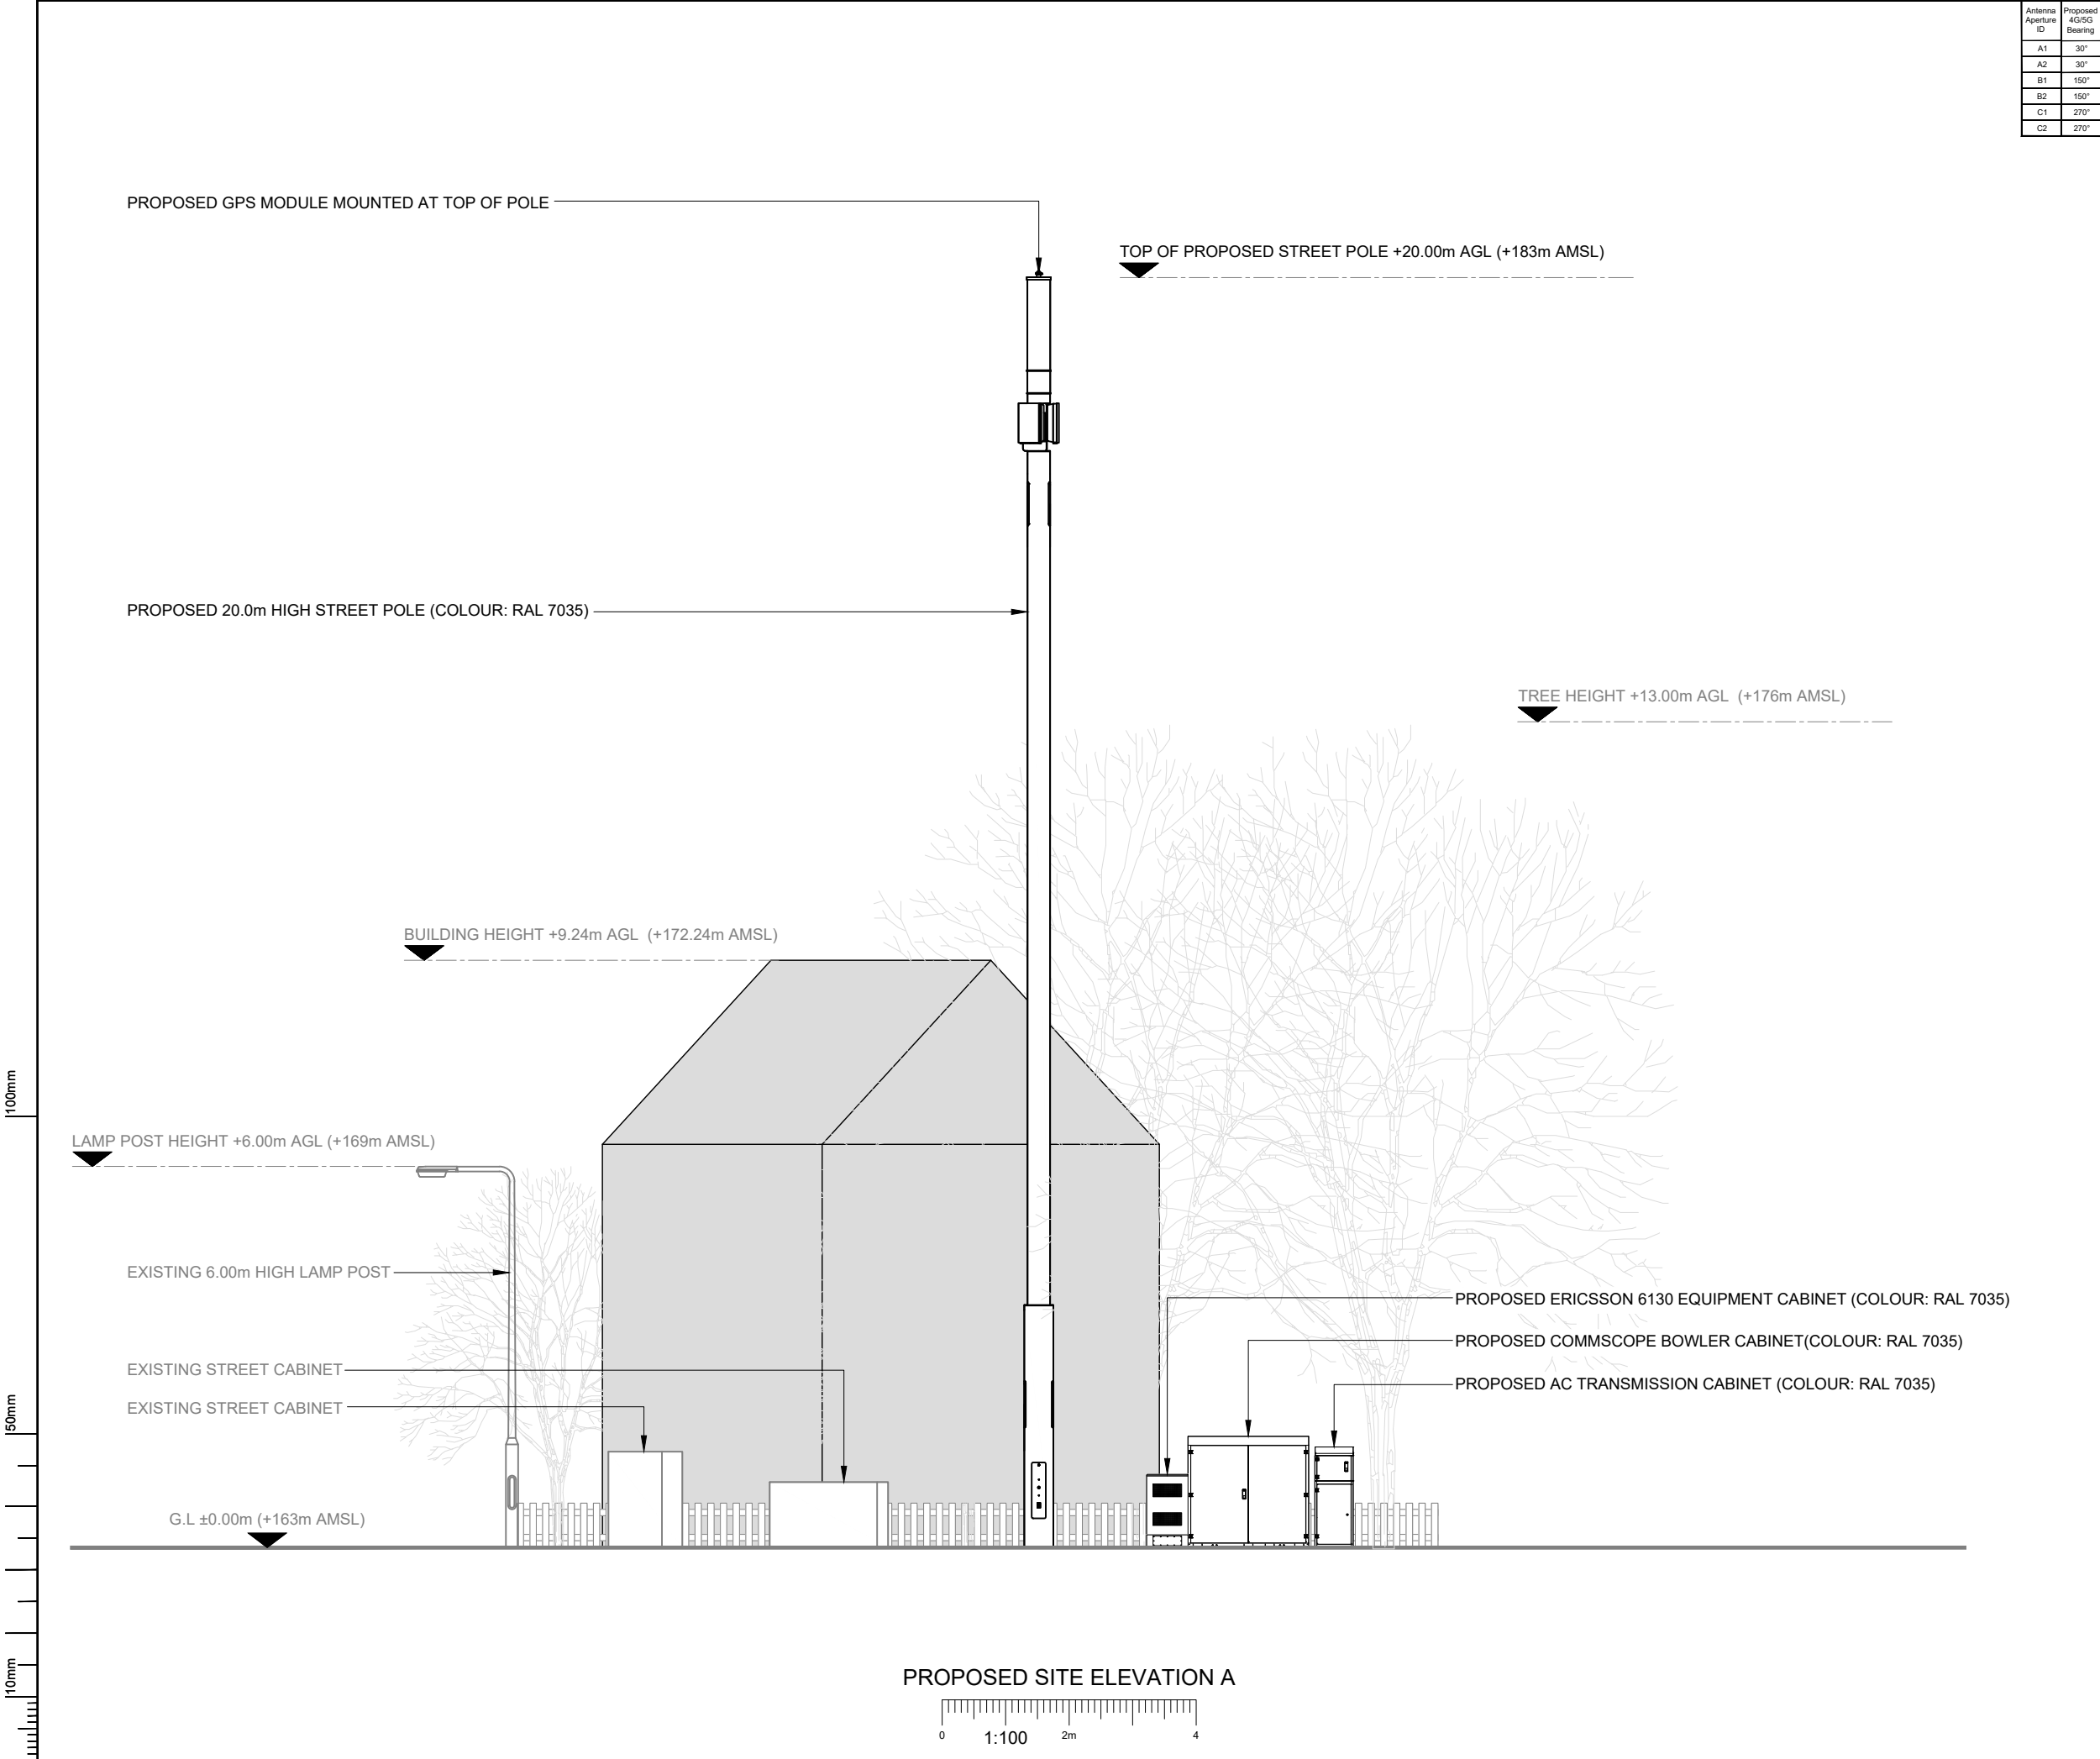

Antenna Aperture ID	Proposed 4G/5G Bearing
A1	30°
A2	30°
B1	150°
B2	150°
C1	270°
C2	270°

- NOTES:
- ALL DIMENSIONS IN MM UNLESS OTHERWISE NOTED.

A	Issued for Planning	TCL	TCL	03.11.22
REV	MODIFICATION	BY	CH	DATE

**CK Hutchison
Networks (UK)
Limited**

Green Park,
450 Longwater Avenue,
Reading,
RG30 3UR

Design Consultant & Principal Contractor:



Great British Communications
Lapwing House, Block 3 Forward Point,
Ton House Lane, Widnes, Cheshire, WAB 0SL
t. 44 (0)151 420 4128
www.gbcservices.co.uk

Site Name:
HOGARTH ROAD SW

3UK Nominal ID:
ROD21985

Address:
**HOGARTH ROAD & DAVENTRY ROAD JCT
ADJACENT TO No. 2 HOGARTH ROAD,
ROCHDALE,
OL11 2QS**

Title:
265 PROPOSED SITE ELEVATION

Project:
UNILATERAL SW

Purpose of Issue:
PLANNING

MBNL/TM/H3G Cell ID:
ROD181/88769/OL0438

Drawing No:
ROD21985_ROD181_88769_OL0438_GA_REV_A

Issue:
A