



"Copyright in this drawing remains with the designer. Responsibility is not accepted for errors made by others in scaling from this drawing. All construction information should be taken from figured dimensions only. Check all dimensions on site. In case of any discrepancy, refer query to the designer."

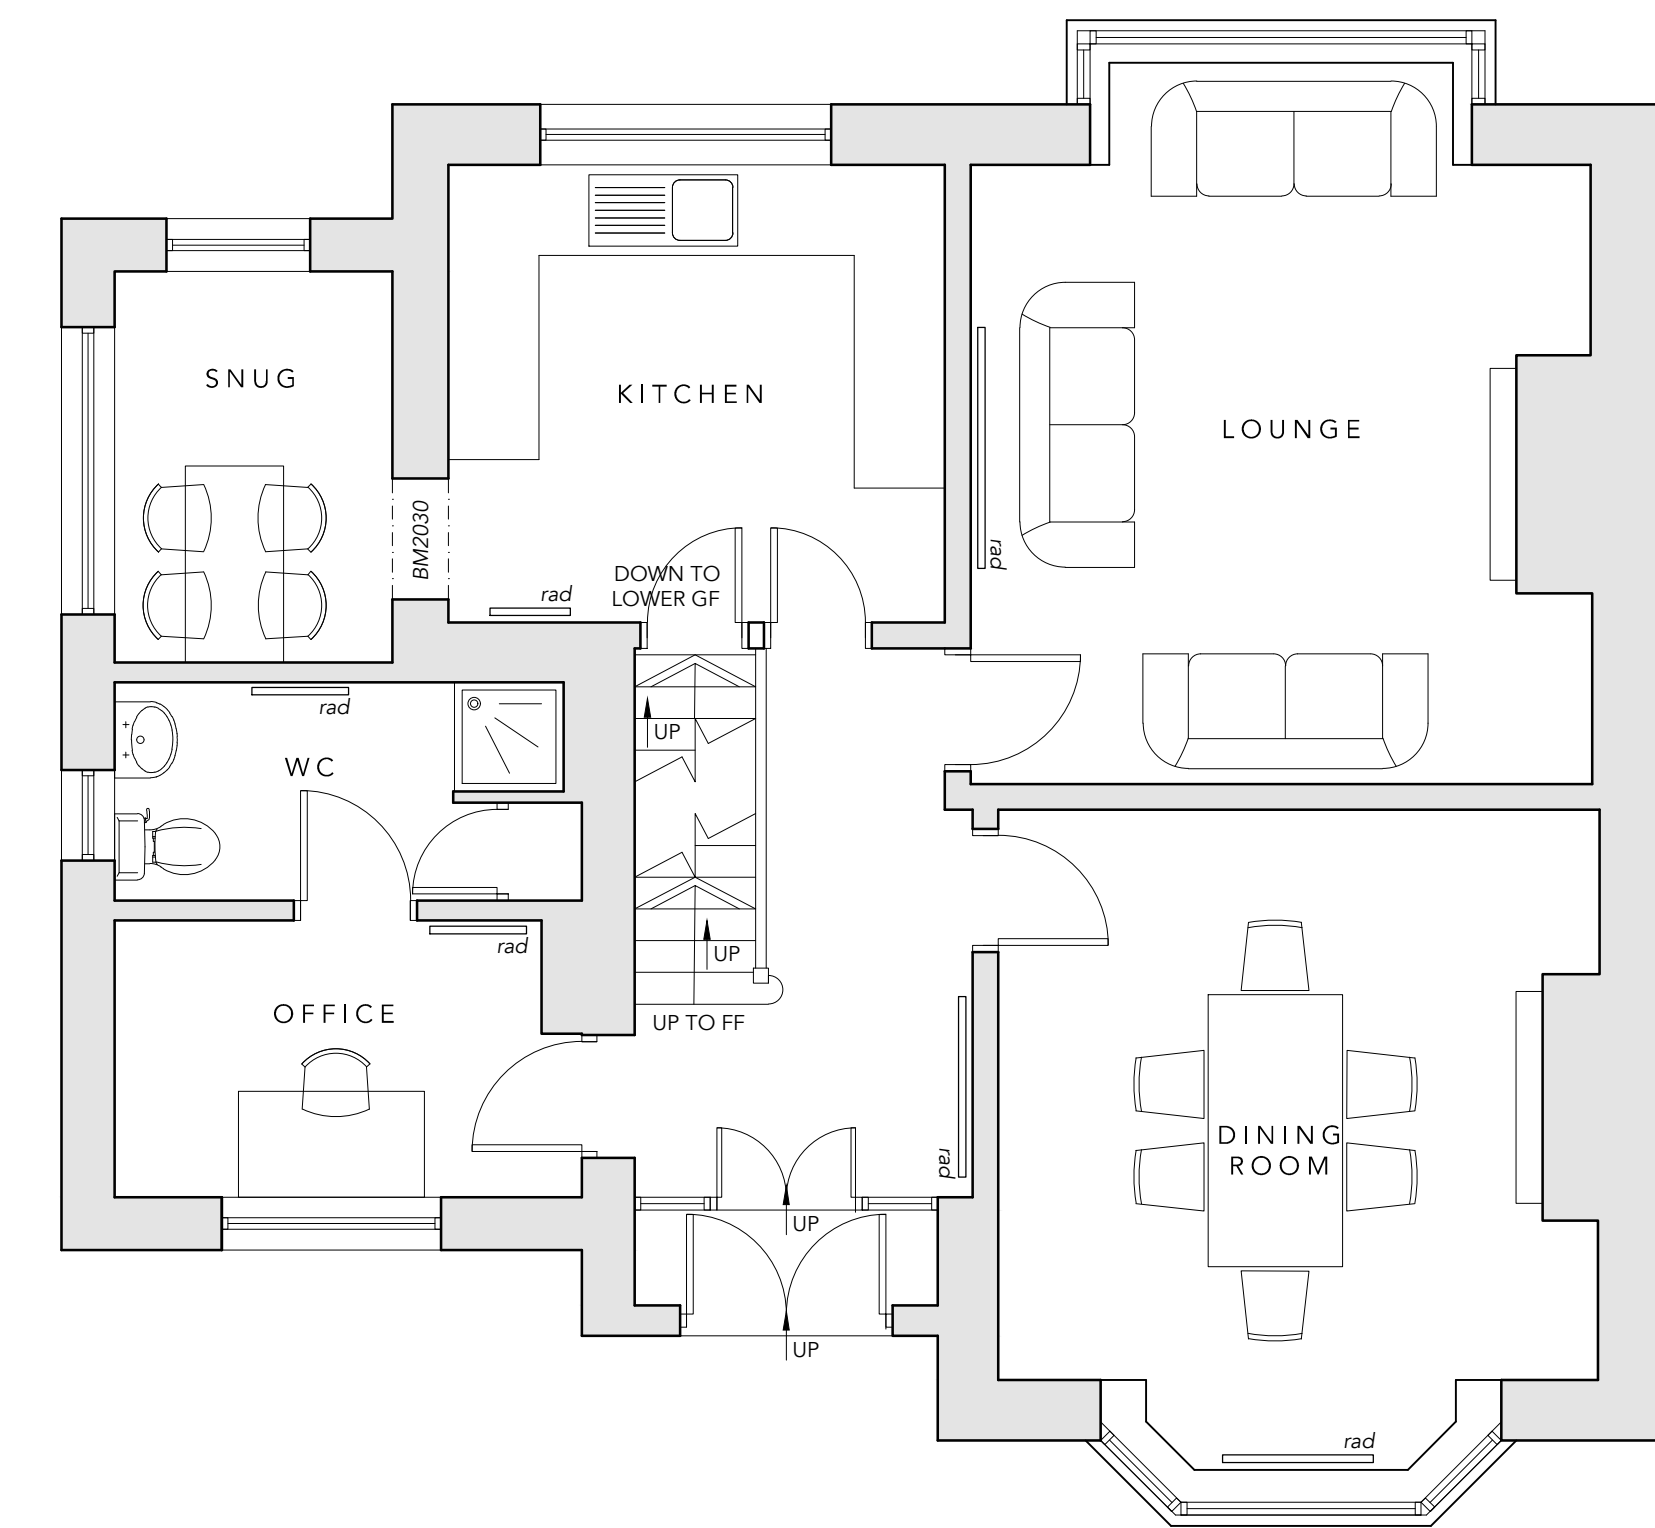


GROUND FLOOR PLAN AS PROPOSED (1:50)

0 1m 2m 3m 4m 5m
SCALE

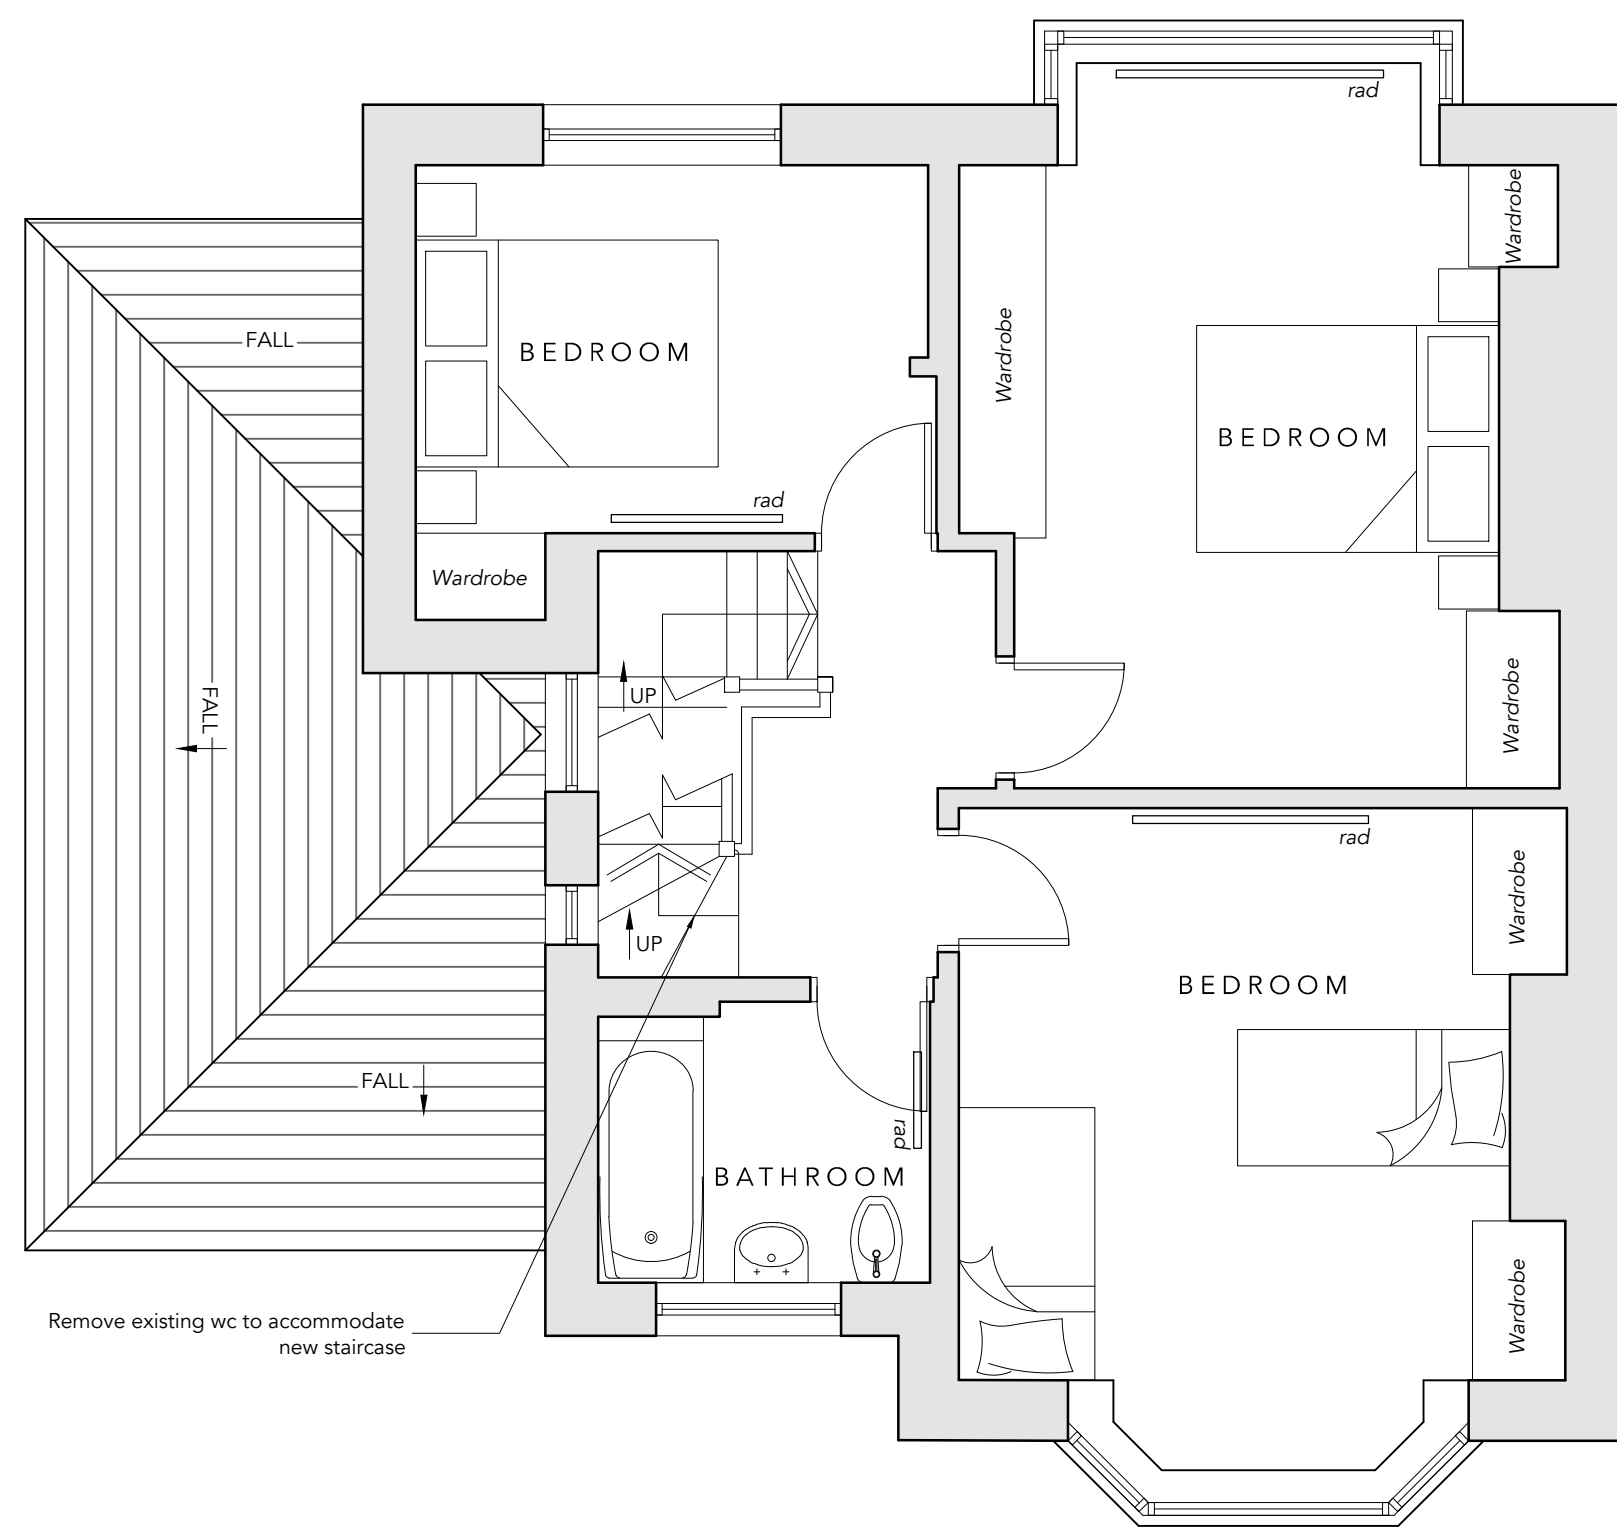


FIRST FLOOR PLAN AS PROPOSED (1:50)

0 1m 2m 3m 4m 5m
SCALE

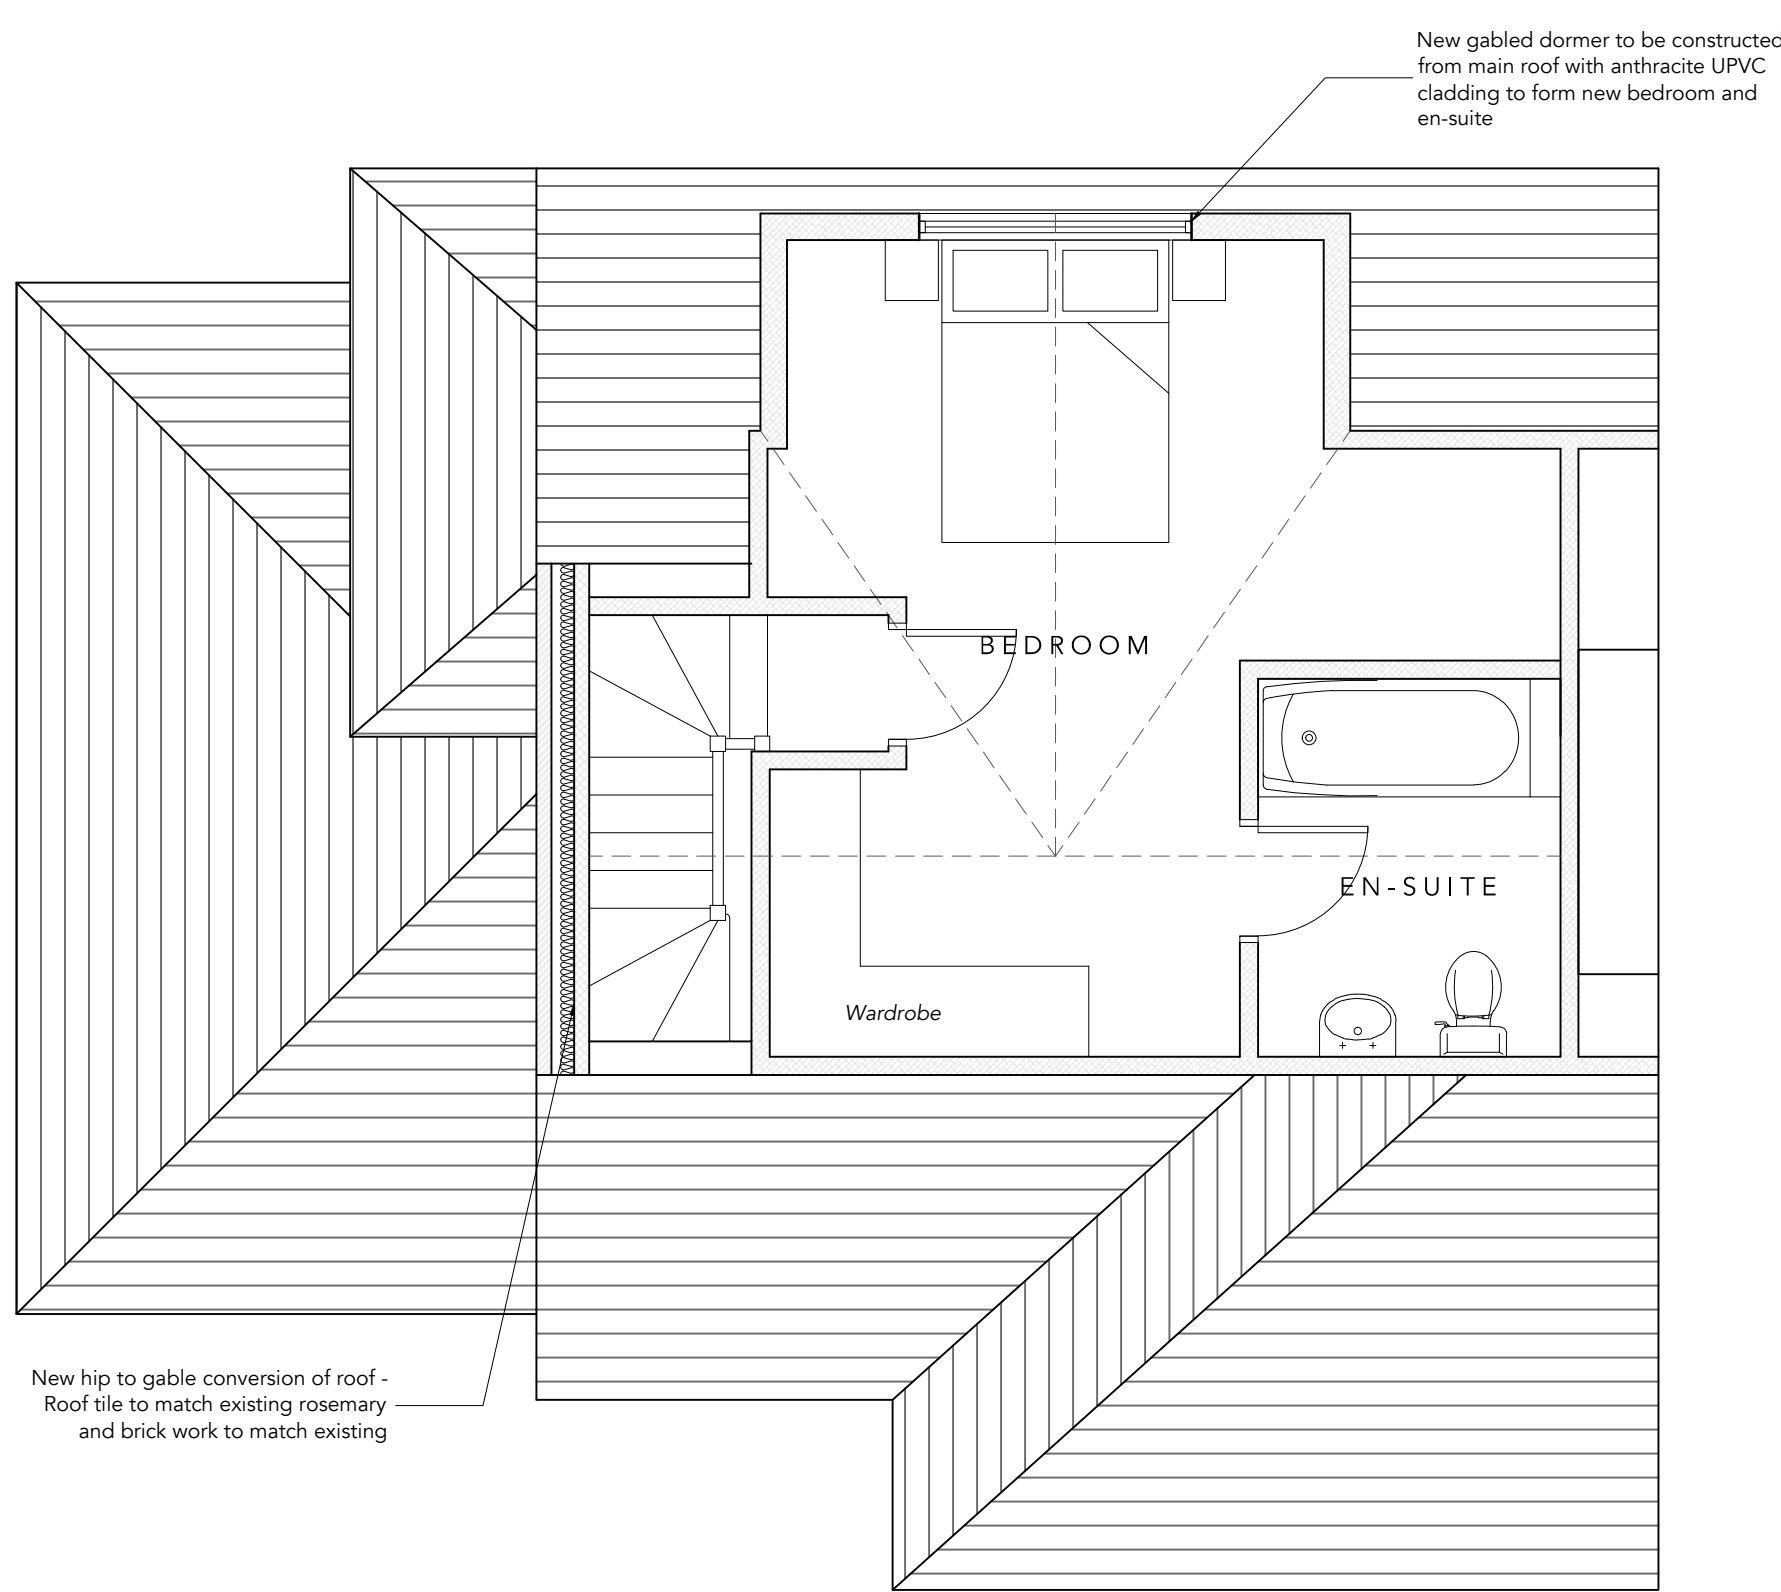

SECOND FLOOR PLAN AS PROPOSED (1:50)

0 1m 2m 3m 4m 5m
SCALE

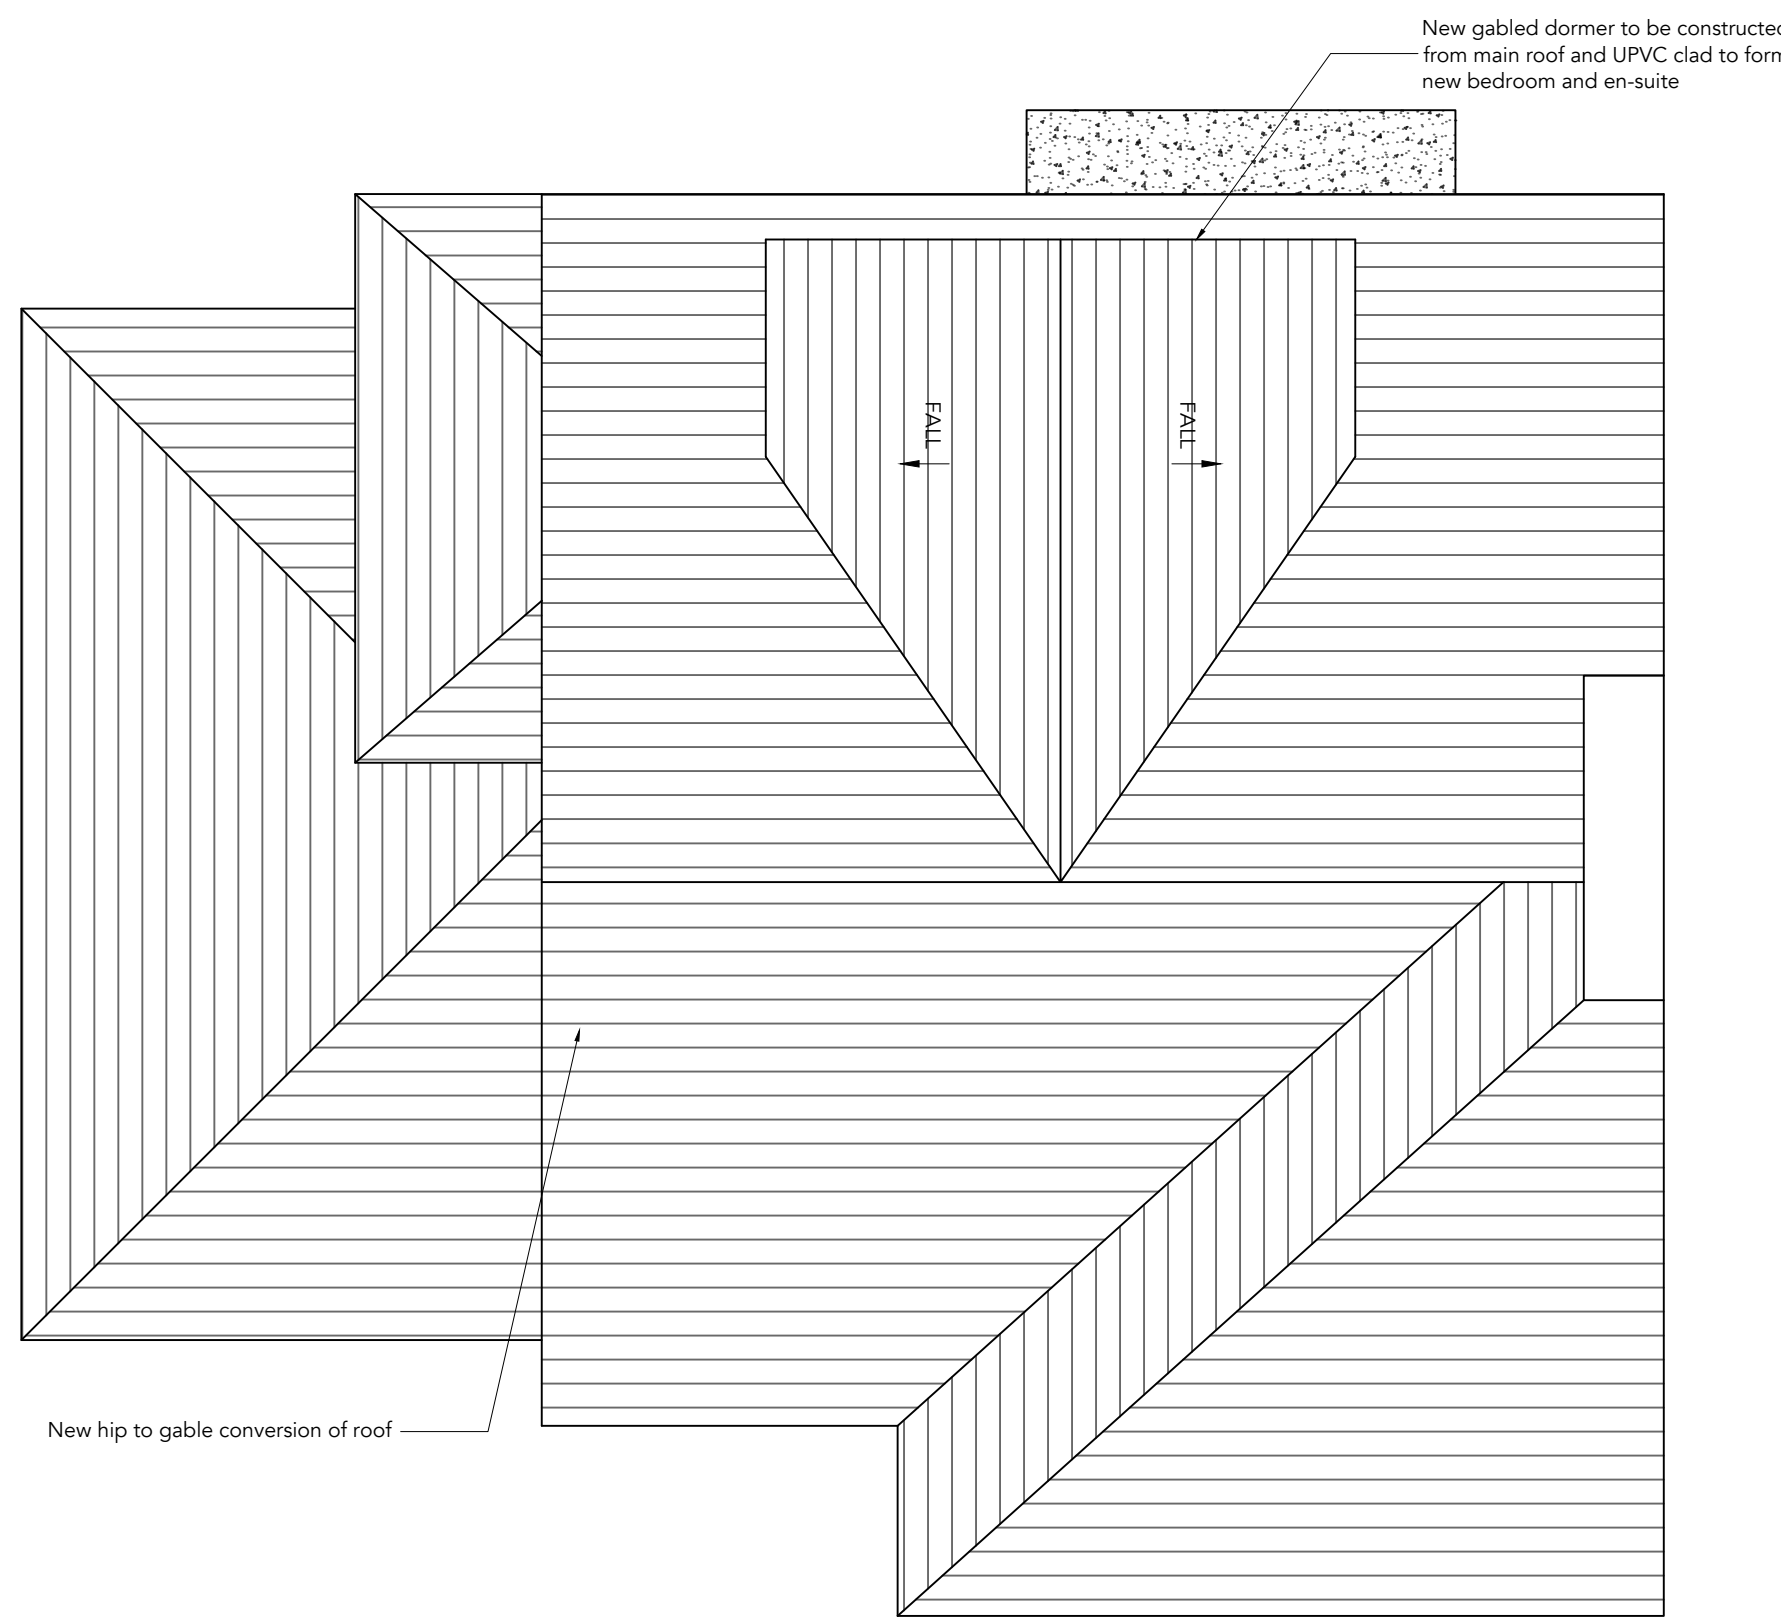

SECOND FLOOR PLAN AS PROPOSED (1:50)

0 1m 2m 3m 4m 5m
SCALE


HADAS
ARCHITECTURAL & CGI
Enquires@hadas-architectural.co.uk
0161 870 2306

A		Following Planners Comments	JW	5-6-25
Rev	Description		By	Date
HADAS ARCHITECTURAL ARCHITECTURAL DESIGN				
769 Rochdale Road, Slattocks, Middleton, Manchester M24 2RA				
938 Oldham Road, Thornham OL22 2BN PROPOSED FLOOR PLANS				
DRAWN	JW	DATE	09-12-24	DRAWING NO.
SCALE	1:50	REV.	A	2438-301A
@A1				