




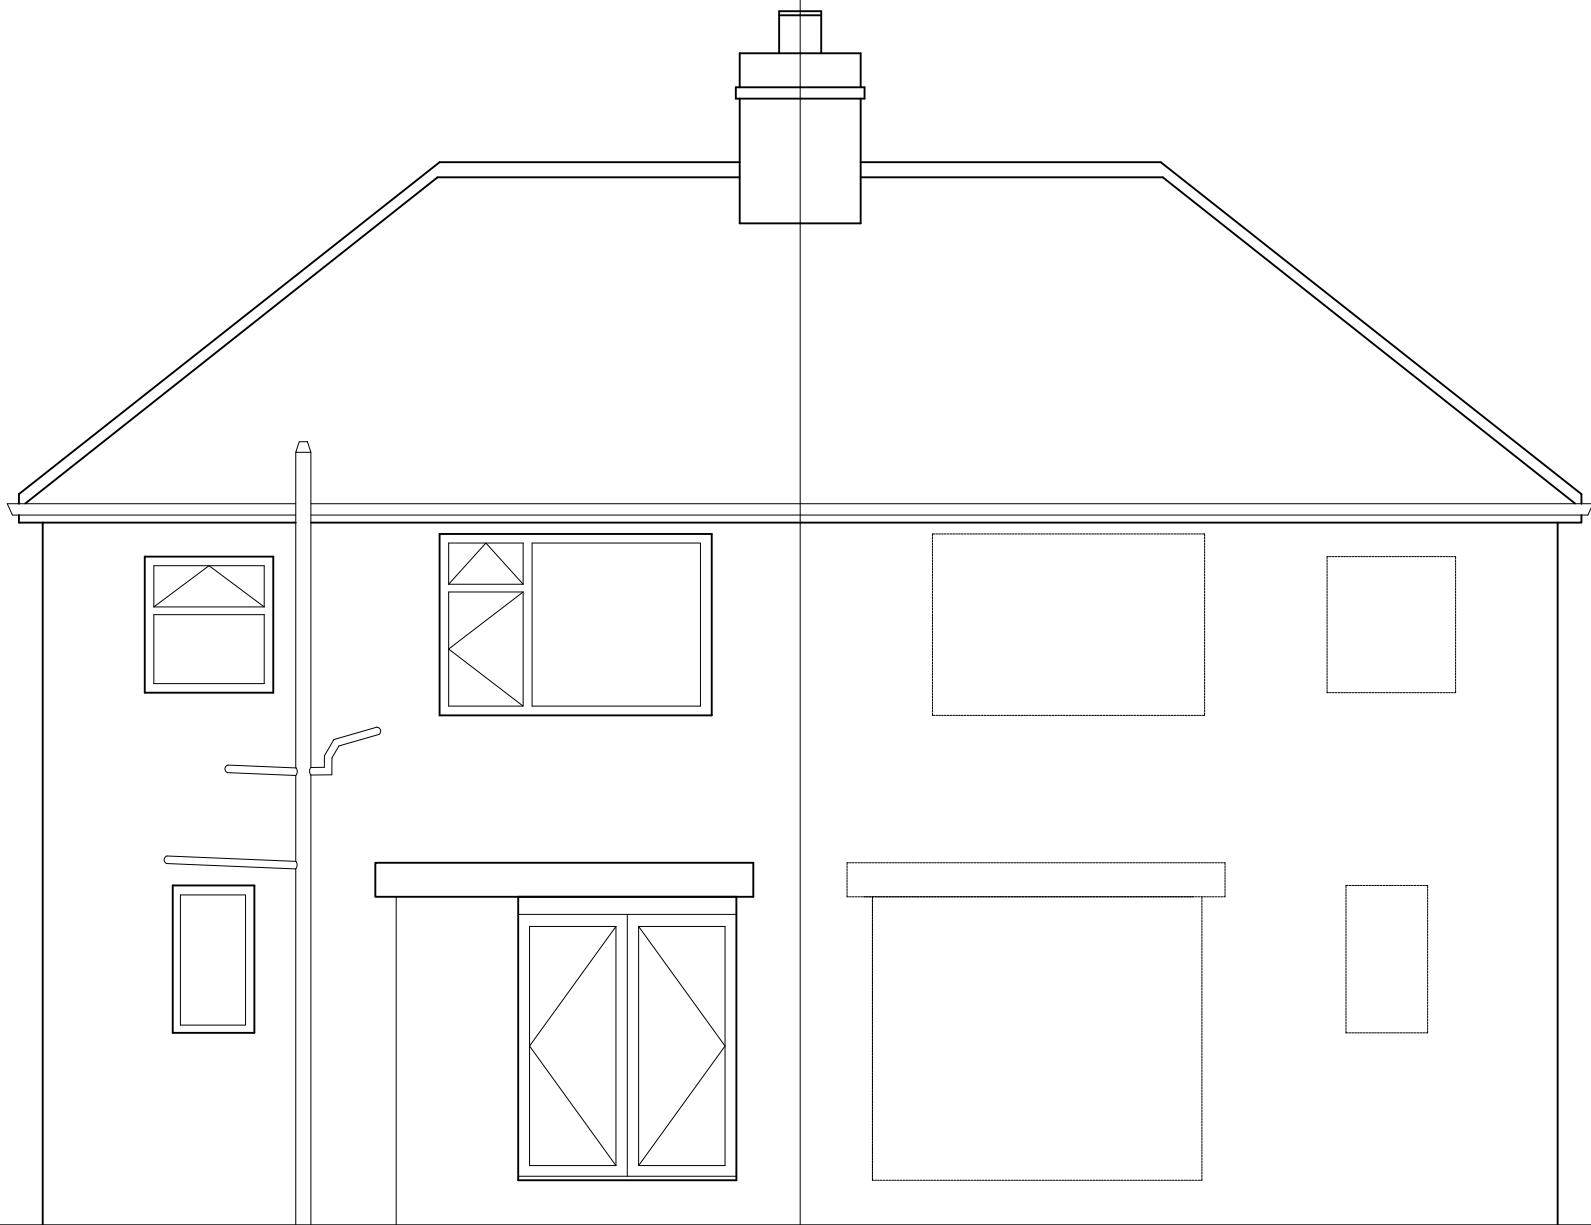


Existing Rear Elevation 1:50

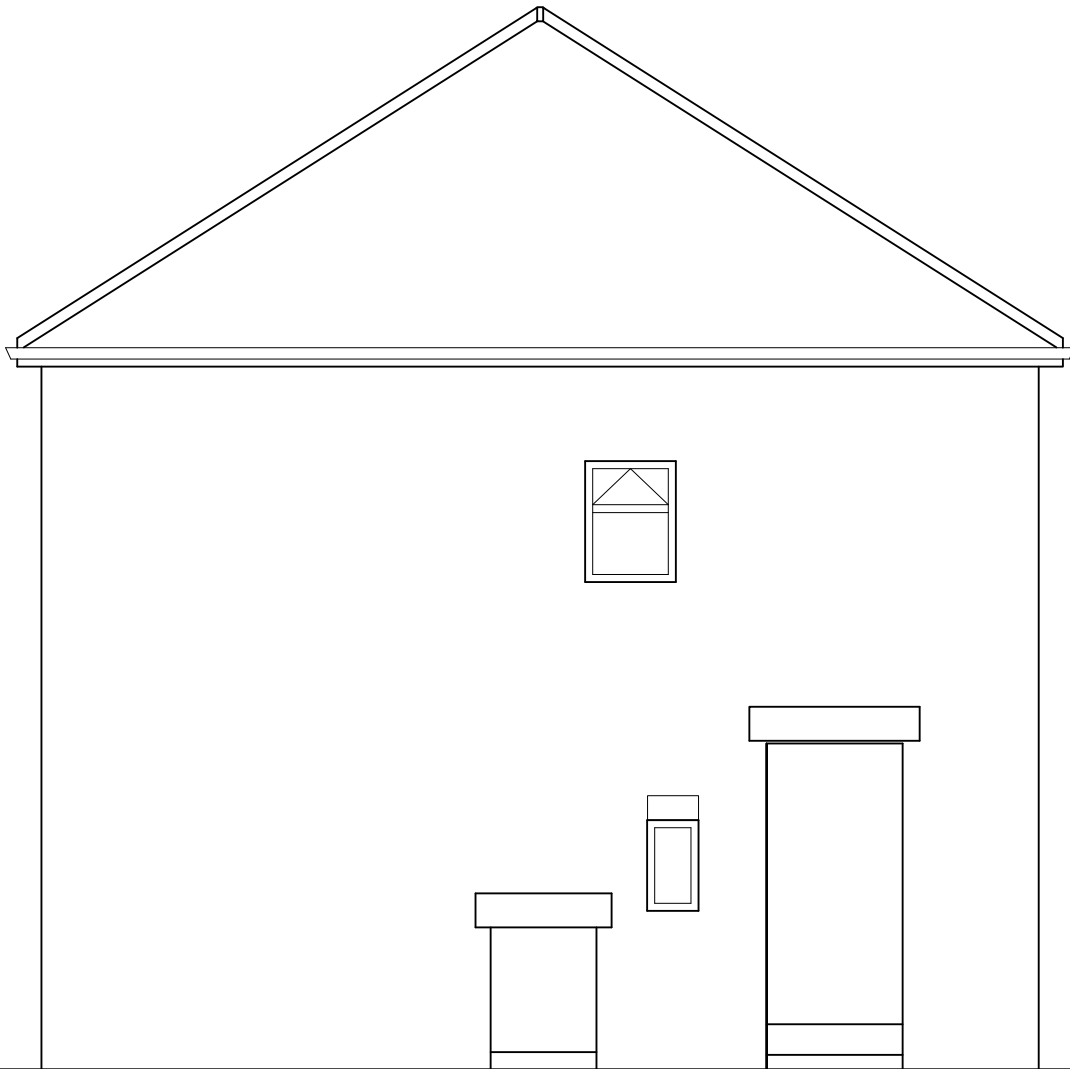


Existing Side Elevation 1:50

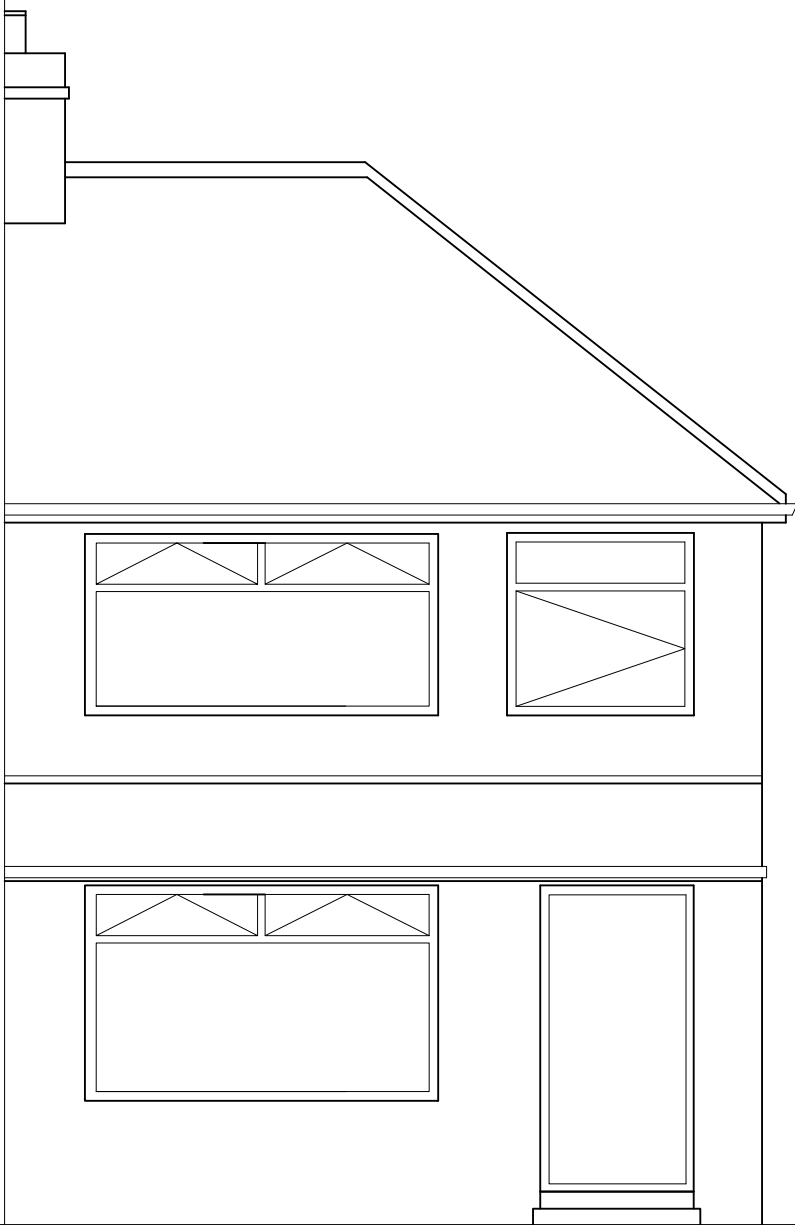

Existing Front Elevation 1:50

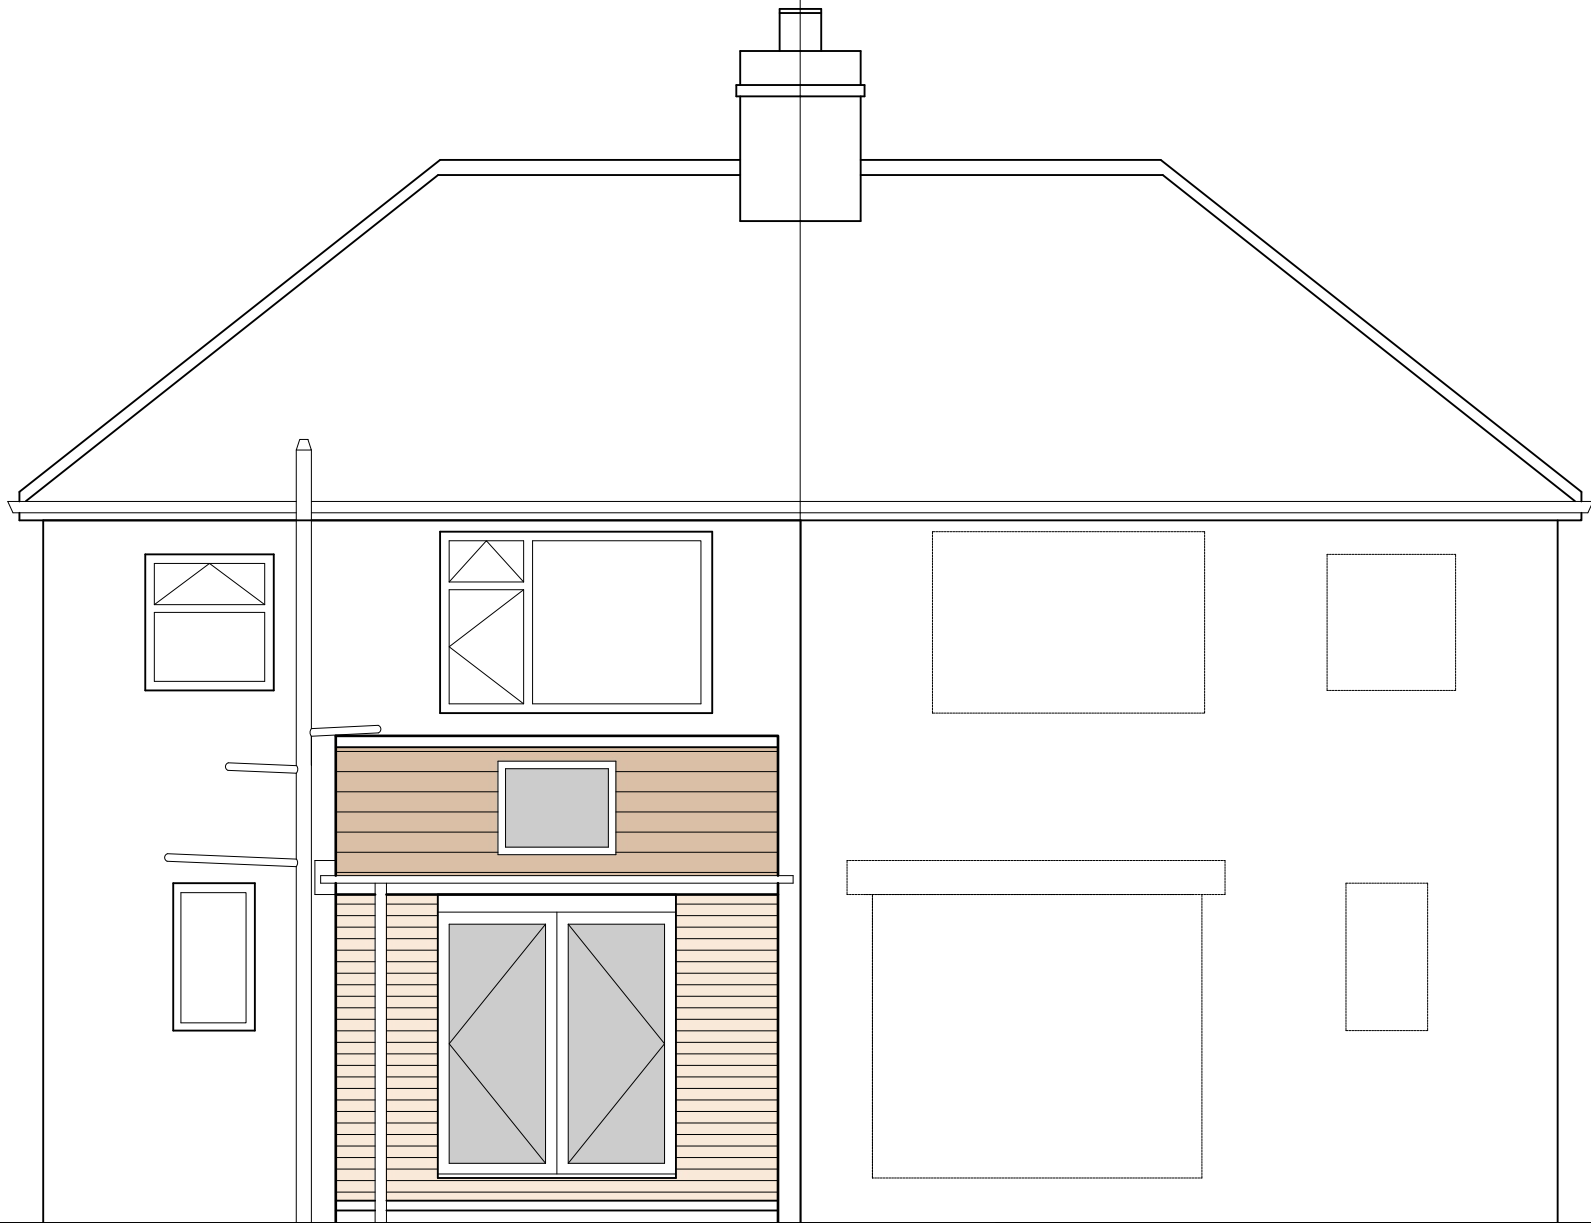

Proposed Rear Elevation 1:50

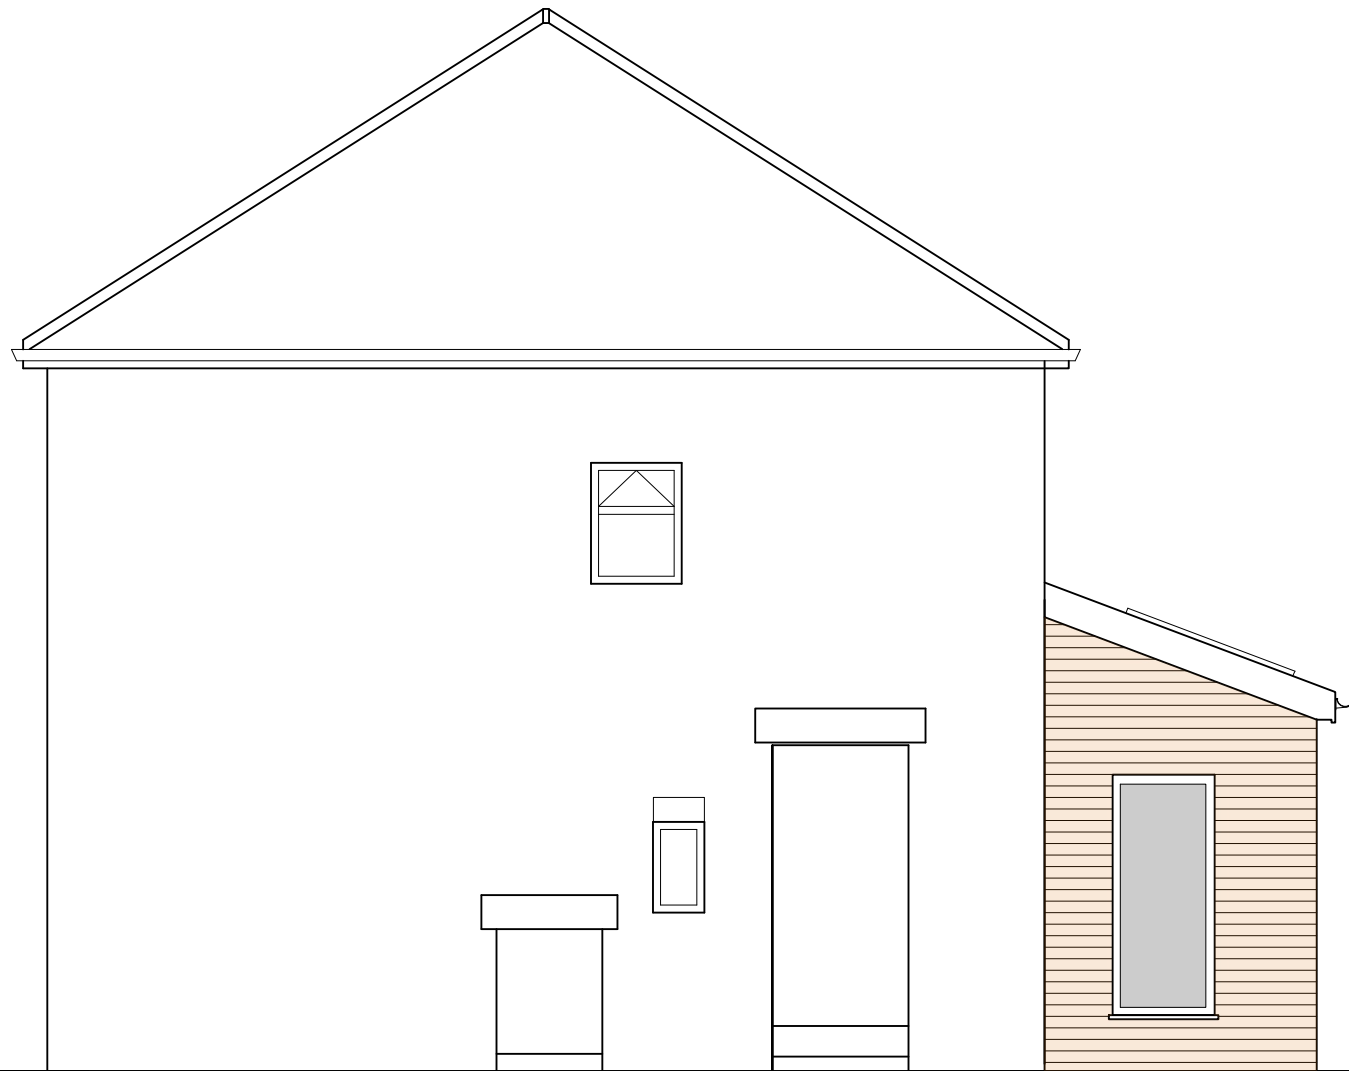

Proposed Side Elevation 1:50

**THIS DRAWING IS FOR PLANNING APPROVAL ONLY AND IS INDICATIVE OF THE WORKS ONLY.**  
All dimensions are in millimeters.  
DO NOT SCALE FROM THIS DRAWING.

All dimensions are to be checked on site prior to construction, manufacture of any components and ordering of materials and equipment.

Client:

K J Brock

Project:

Proposed Extension  
57 Farmway  
Manchester M24 1DL

Drawing:

Proposed Elevations

Drawing Number:

P-03

Drawing Scale:

1:50 @A2

Date:

10/2023

Revision: