


Holiday Let 2 Ground floor plan

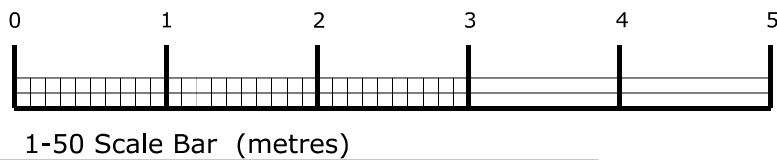

REV	DATE	AMENDMENT	BY	CHKD
B	09/01/24	Existing stone slabs re-used within Living Space. Existing openings to Kitchen re-used	GG	--
A	06/10/23	Floor levels updated. Internal steps introduced. Existing stall re-used in Let 2. New independent structure shown to support first floor	YQ	GG

PROJECT: Syke House Farm, Syke Road, Rochdale					
CLIENT: Mr J Bullock					
DRAWING: Proposed ground floor plan					
DRAWN BY: MB	CHECKED BY: MB	CREATED: Feb 23	SCALE: 1:50 @ A1	REVISION: B	
STATUS: Planning		DRAWING NO: 1423-P-100			
DON'T SCALE. COPYRIGHT REMAINS WITH HNA ARCHITECTS LTD.					
TEMPLE WORKS, TEMPLE STREET, OLDHAM, OL1 3PU					
TEL: 0161 688 1820					
E-MAIL: info@hna-architects.co.uk					
RIBA Chartered Practice					