
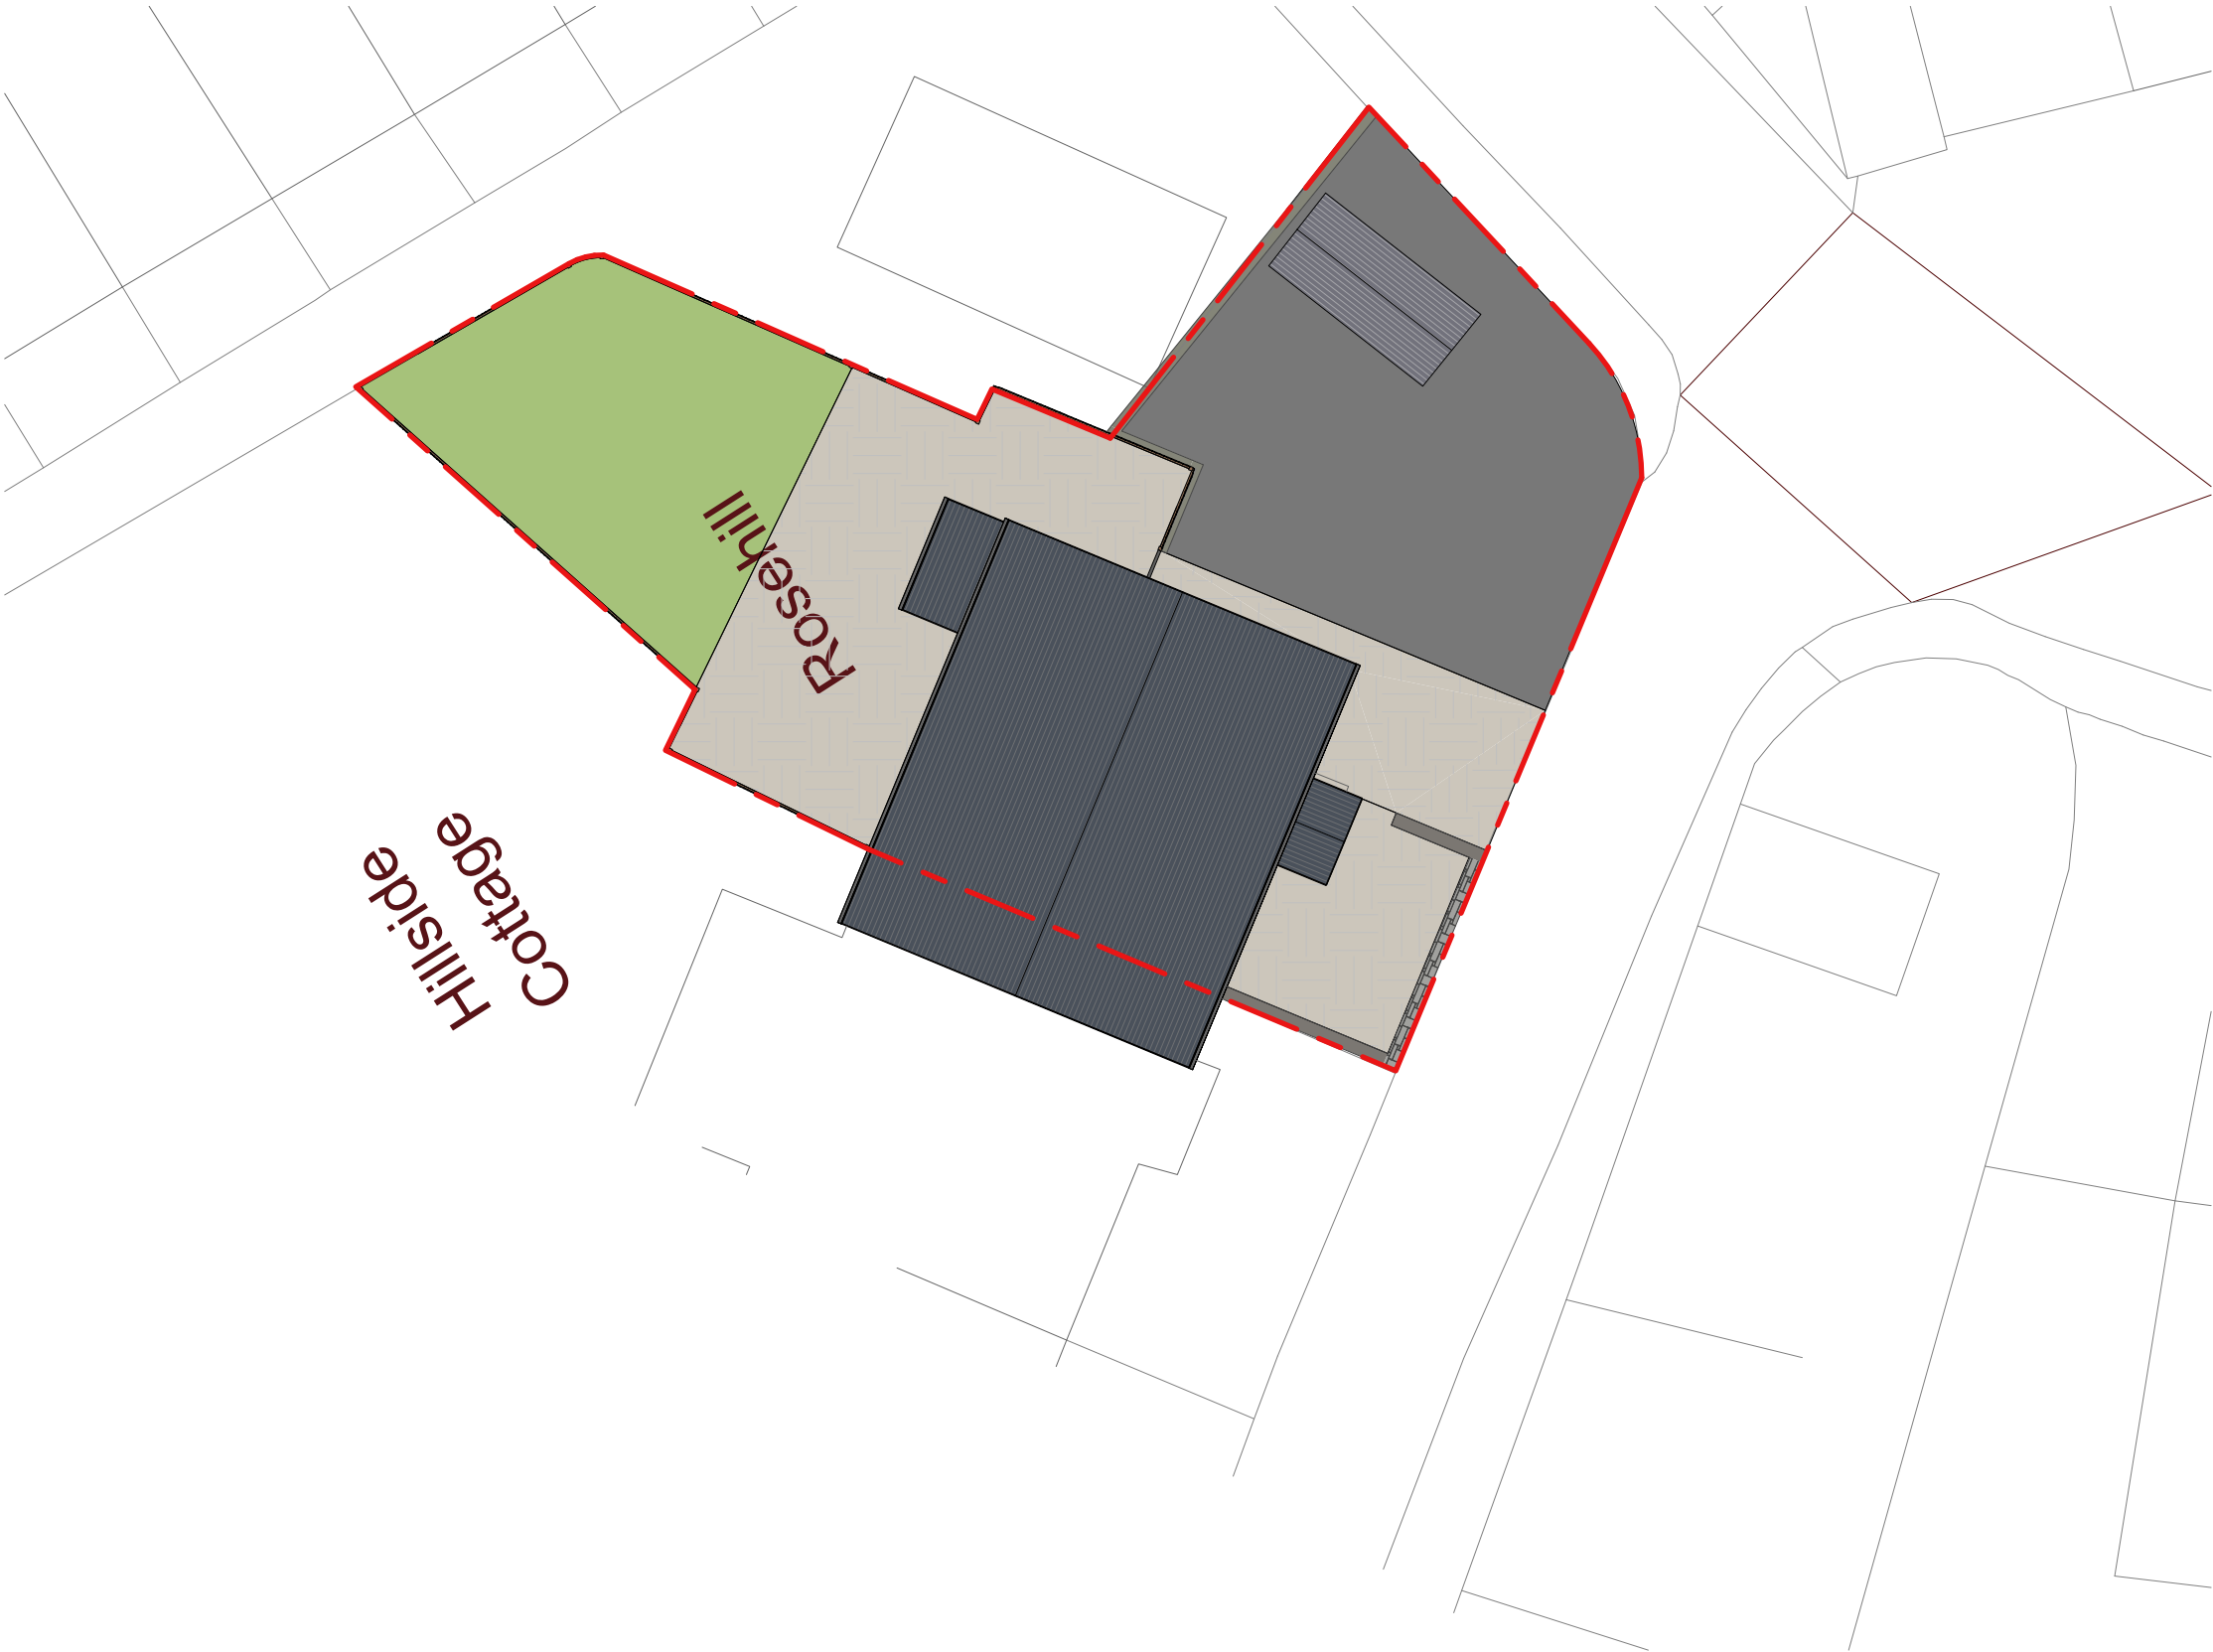


Drawing Information:
All levels and dimensions must be checked onsite by the contractor prior to commencement of works. Any variations must be reported to Quantum Group Ltd. All information hereon is the copyright of Quantum Group Ltd. Copying in full or part is forbidden without written permission from Quantum Group Ltd.

 

Rev	Revision History	By	Date
-----	------------------	----	------

Client:

David Boyle

Drawing:

Existing Site Plan

Drawing Number:

C2042-PL-700-01

Scale: 1 : 200	Size: A3	Date: 21/01/22
Drawn: LS	Checked: JW	Rev:
Status: PRELIMINARY		



QUANTUM
GROUP

C2046 - Rose Hill Cottage

www.quantumgroupnw.co.uk
info@quantumgroupnw.co.uk