




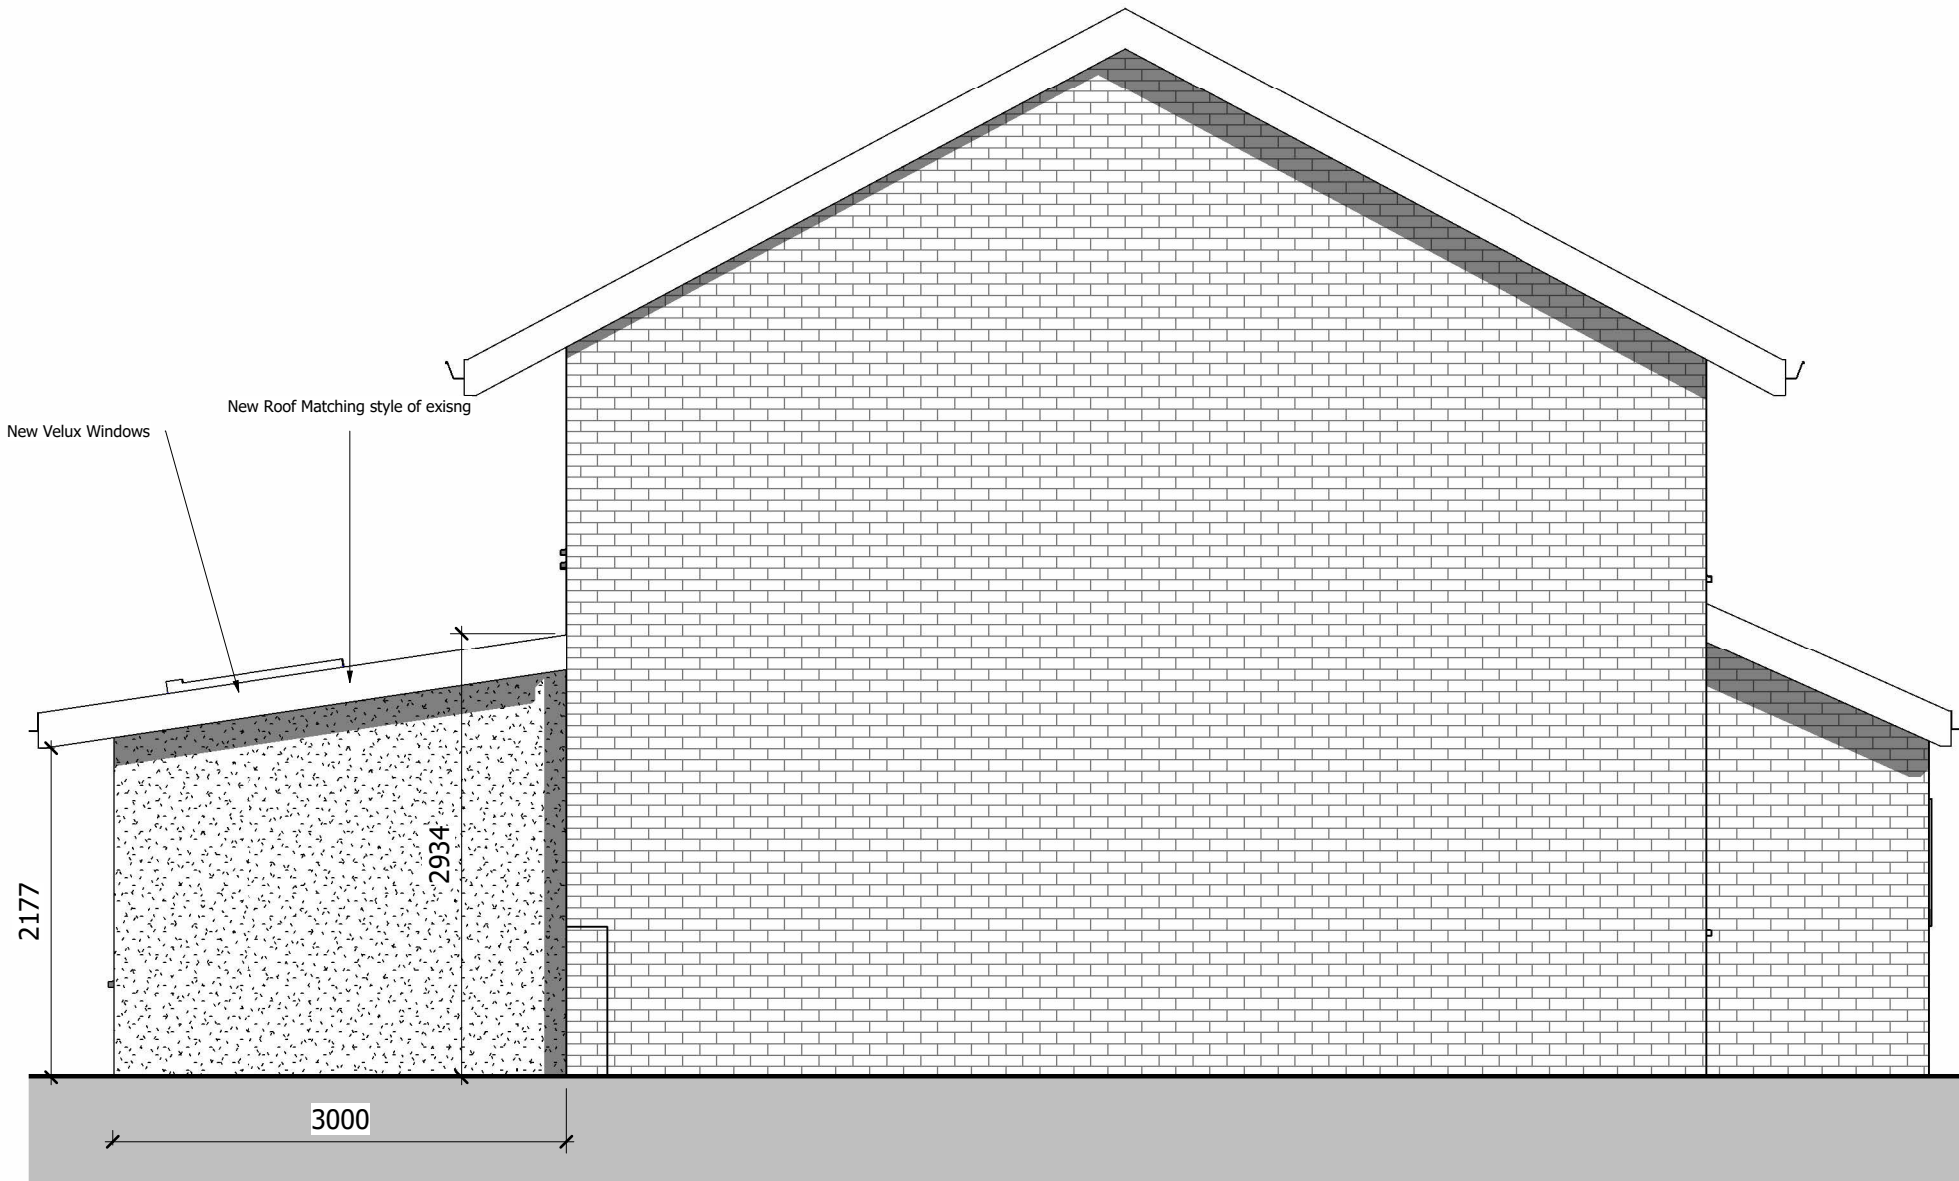



Front Elevation
1 : 50

 



Side Elevation
1 : 50

 


Rear Elevation
1 : 50

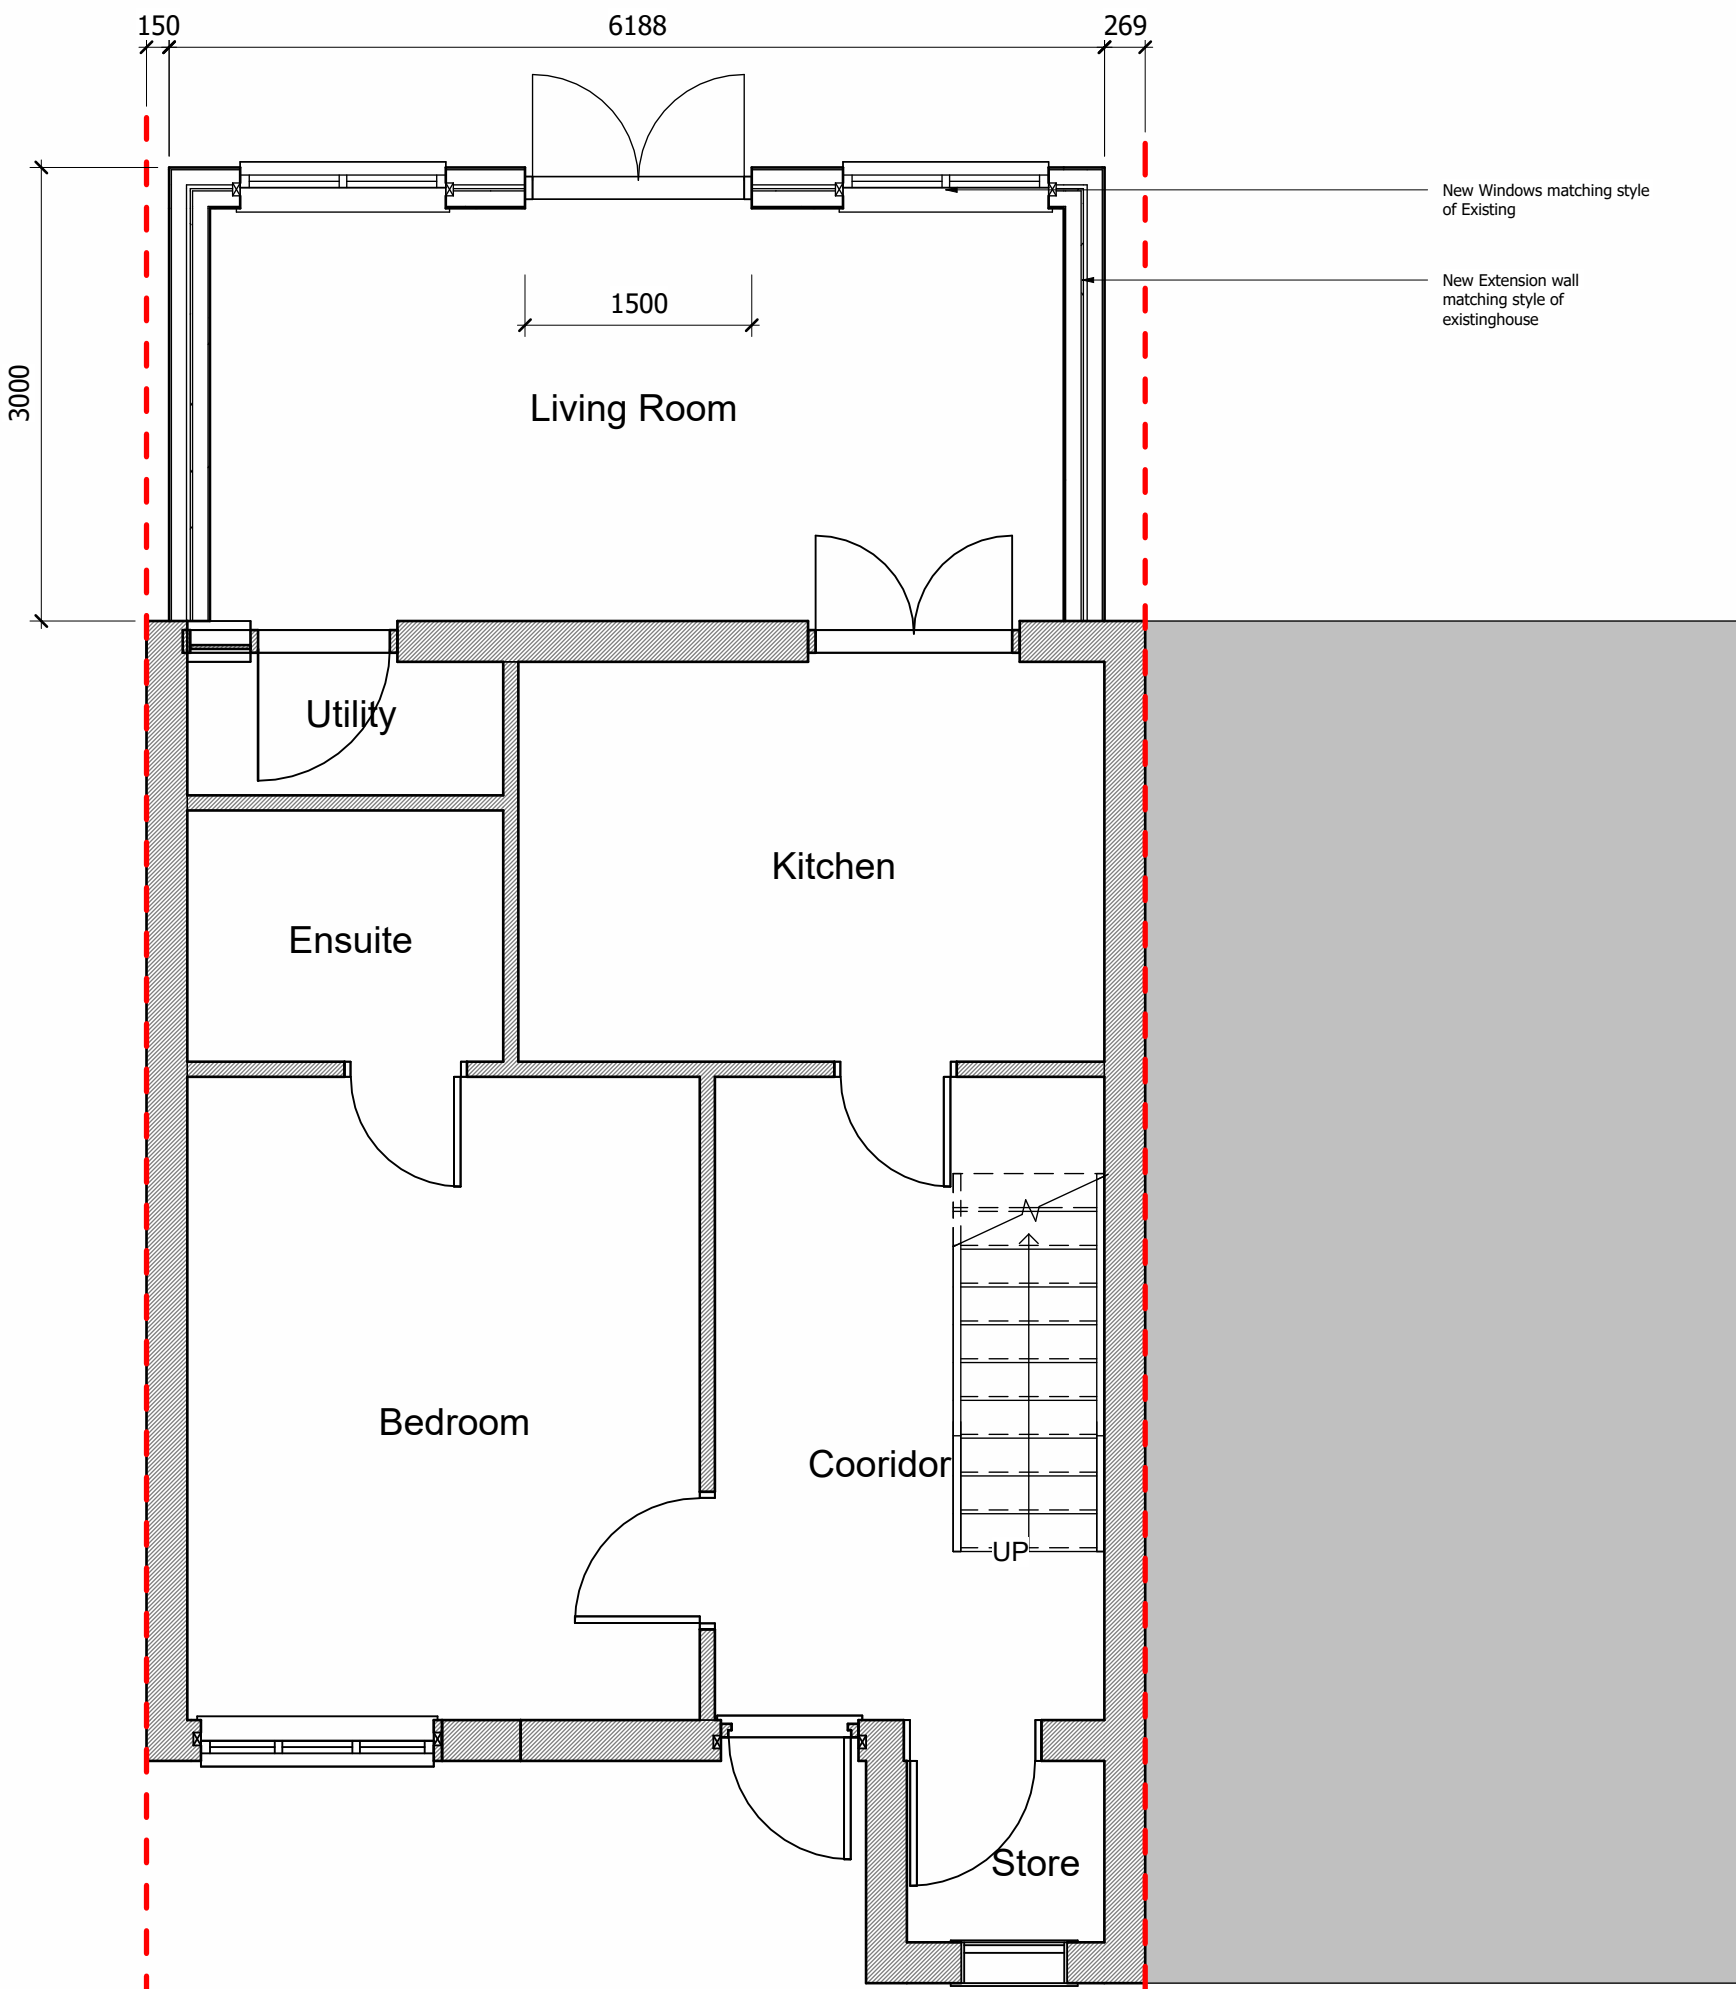 



Ground Floor Plan
1 : 50

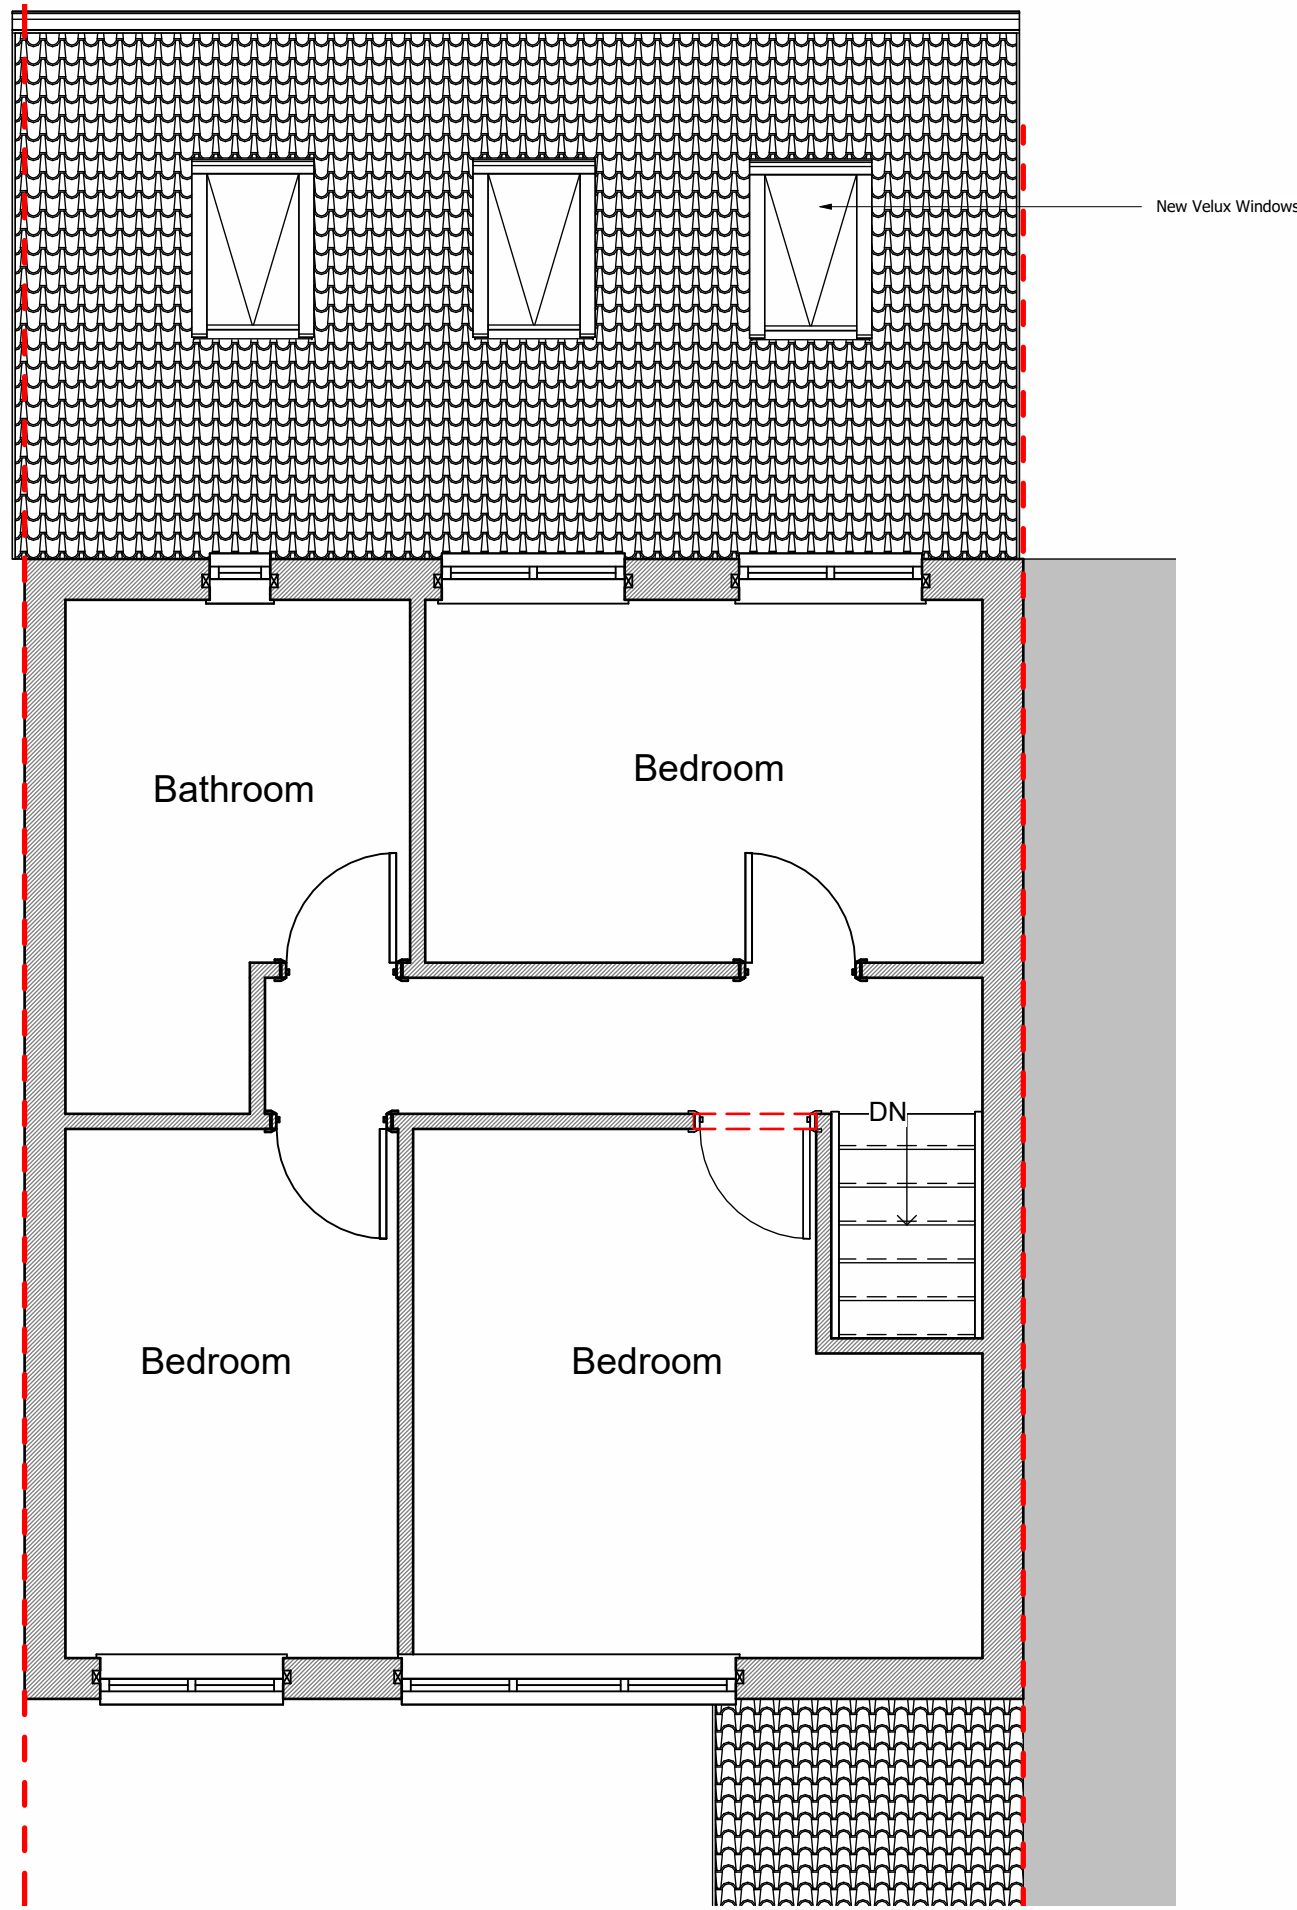 


First Floor plan
1 : 50

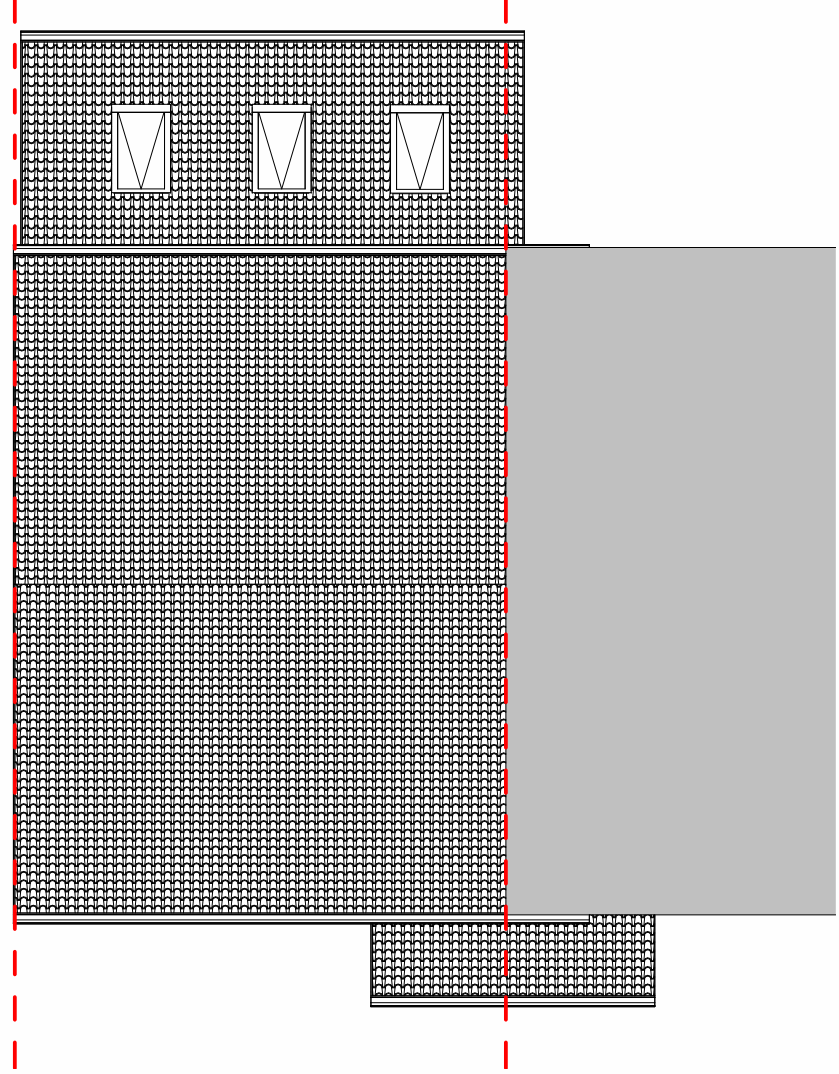

Roof Plan
1 : 100

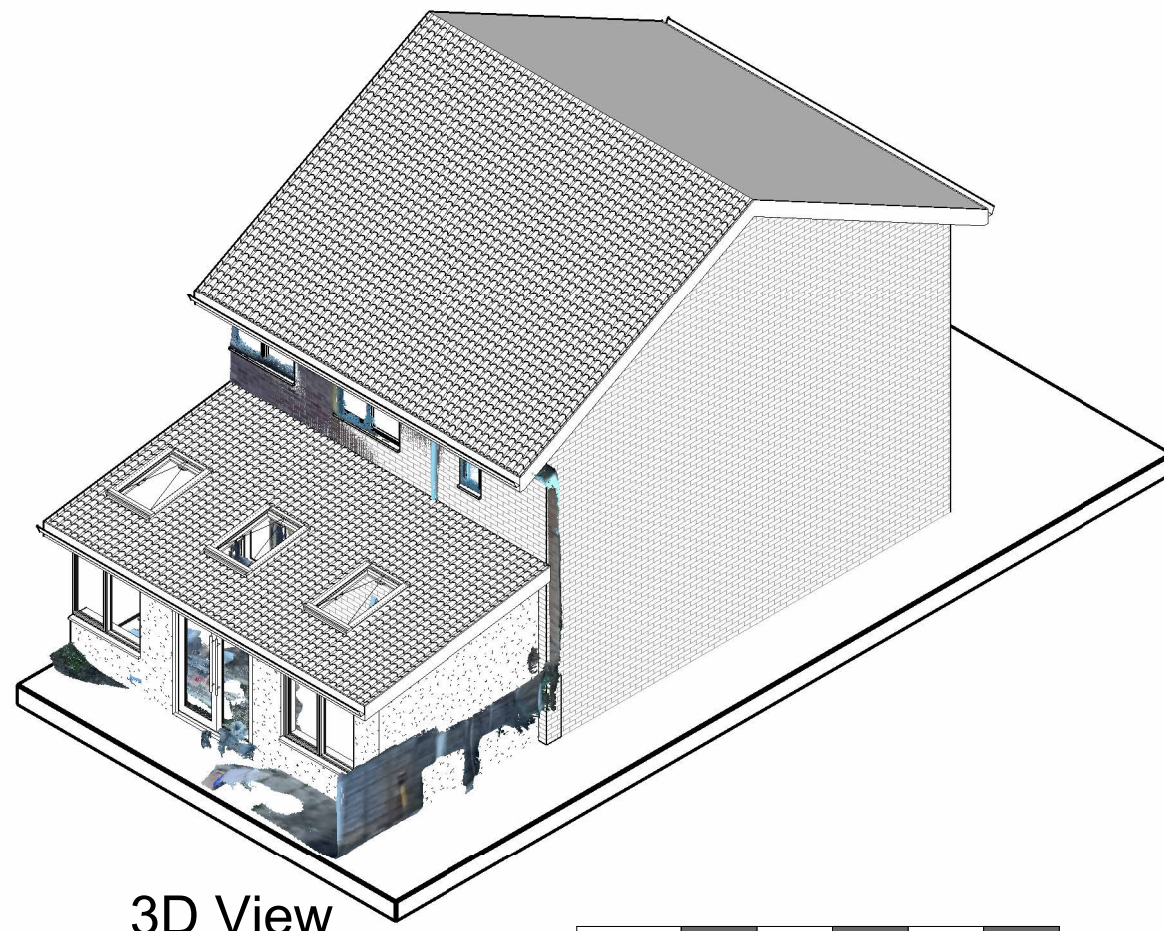 

3D View

 

Revision / Description	
Location	
Mr A. Kijuny 17 Glenwood Drive Middleton Greater Manchester M24 2TH	
Title	
Proposed Plans and Elevations	
Scale	Drawing No.
As indicated @A1	24001 P04
	Revision