



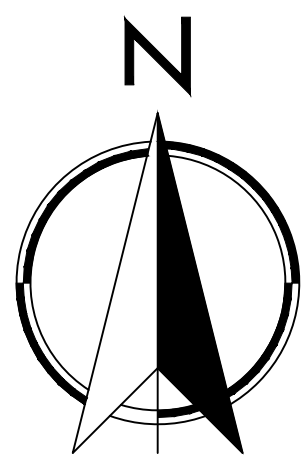

CHURCH AVENUE

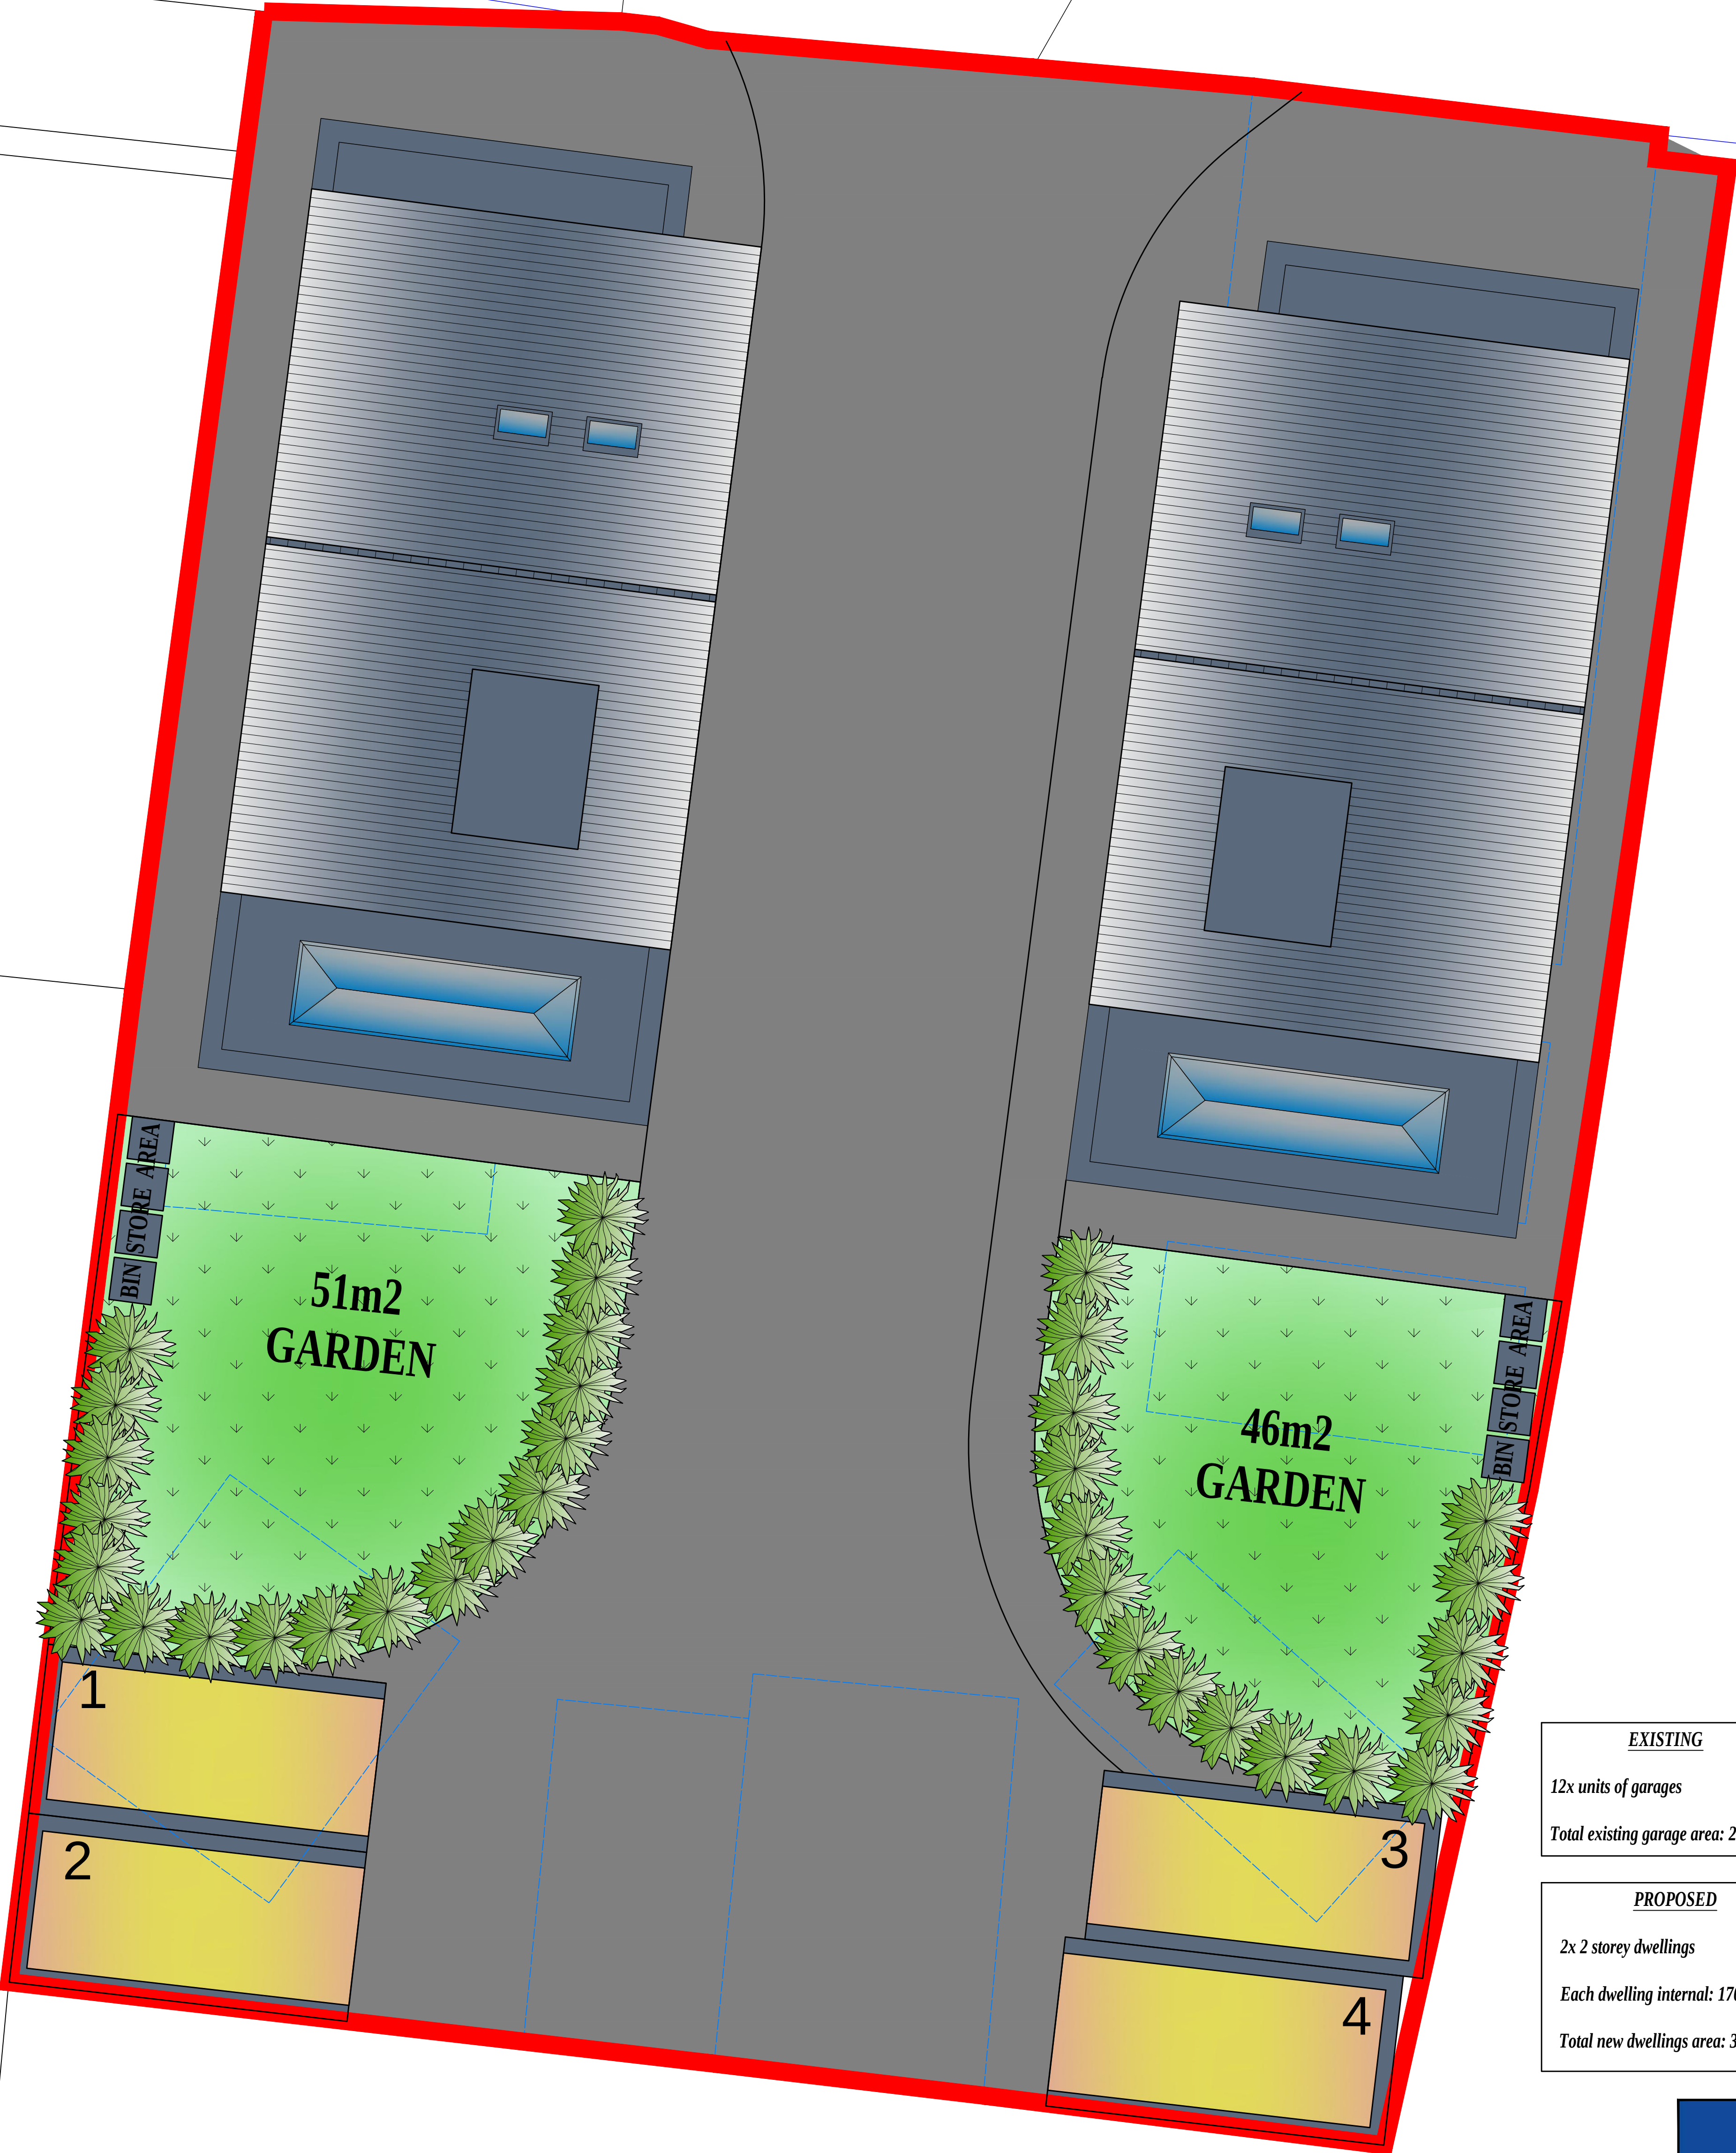

EXISTING

12x units of garages

Total existing garage area: 231m2

PROPOSED

2x 2 storey dwellings

Each dwelling internal: 170m2

Total new dwellings area: 340m2

PROPOSED SITE PLANscale 1:50



HADAS
ARCHITECTURAL & CIVIL

Client: HARRISON CONSTRUCTION	
Address: GARAGE SITE AT HILLBANK STREET & CHURCH AVENUE, MIDDLETON, M24	
Project: 6x NEW DWELLINGS DEVELOPMENT	
Dwg Title: PLANNING - PROPOSED SITE PLAN - BLOCK B	
Date: AUGUST 2024	Scale: @A1 1 : 50
Job No: 10.23.657	Dwg No: PL03
Drawn: D.L	Checked: D.L