





PROPOSED FRONT ELEVATION

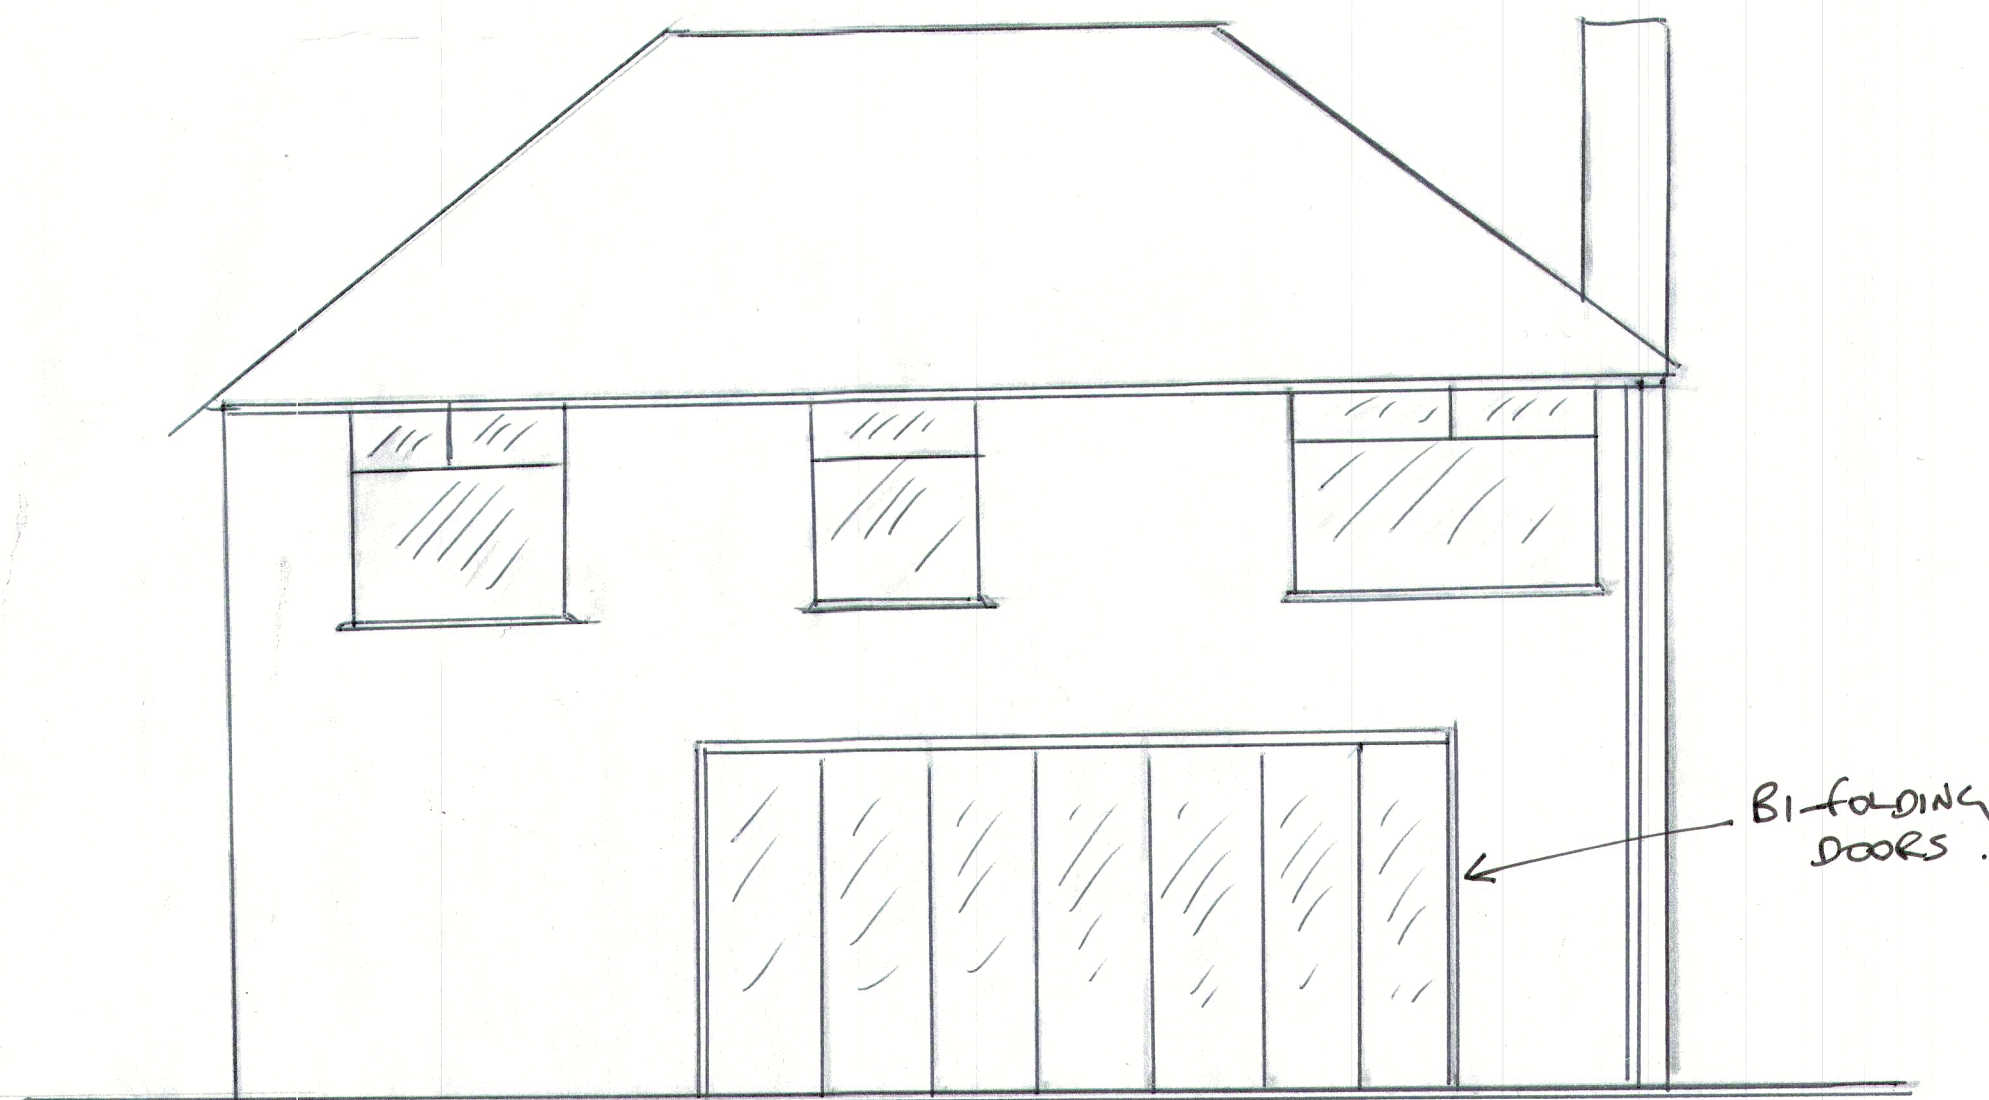


BI-FOLDING
DOORS


PROPOSED REAR ELEVATION

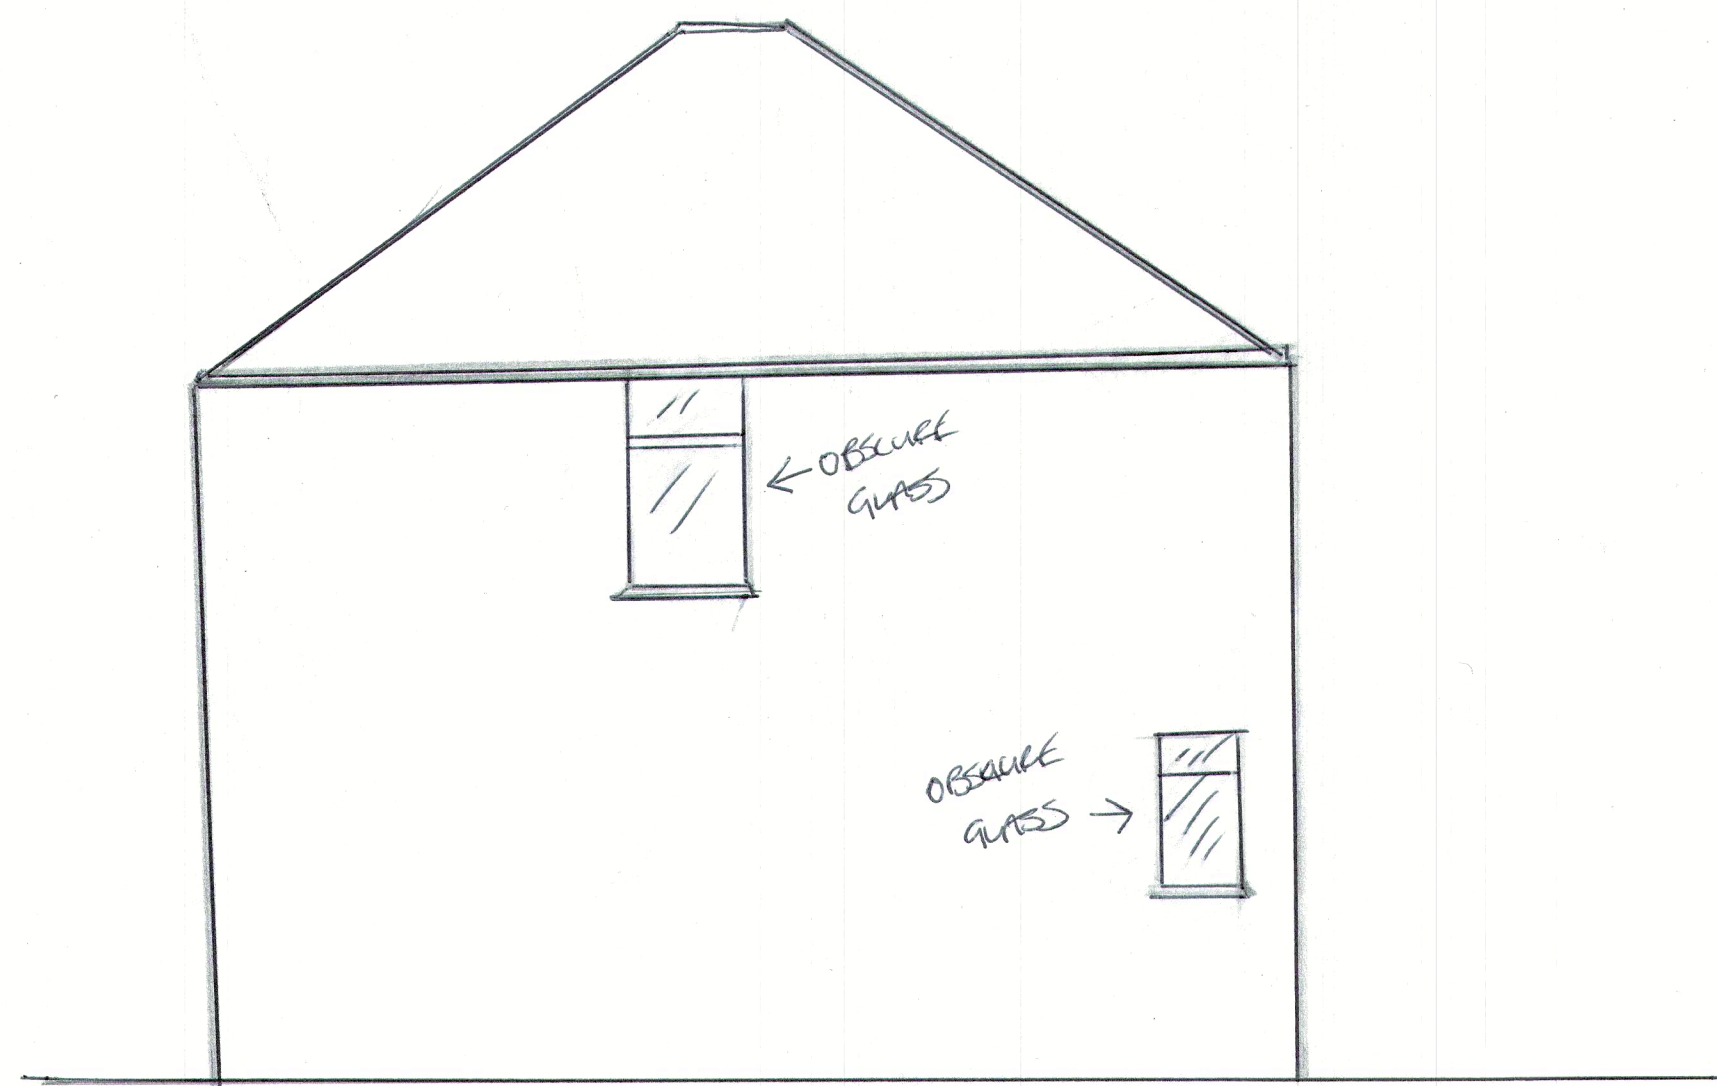

PROPOSED SIDE ELEVATION TO NO 16 (WEST)

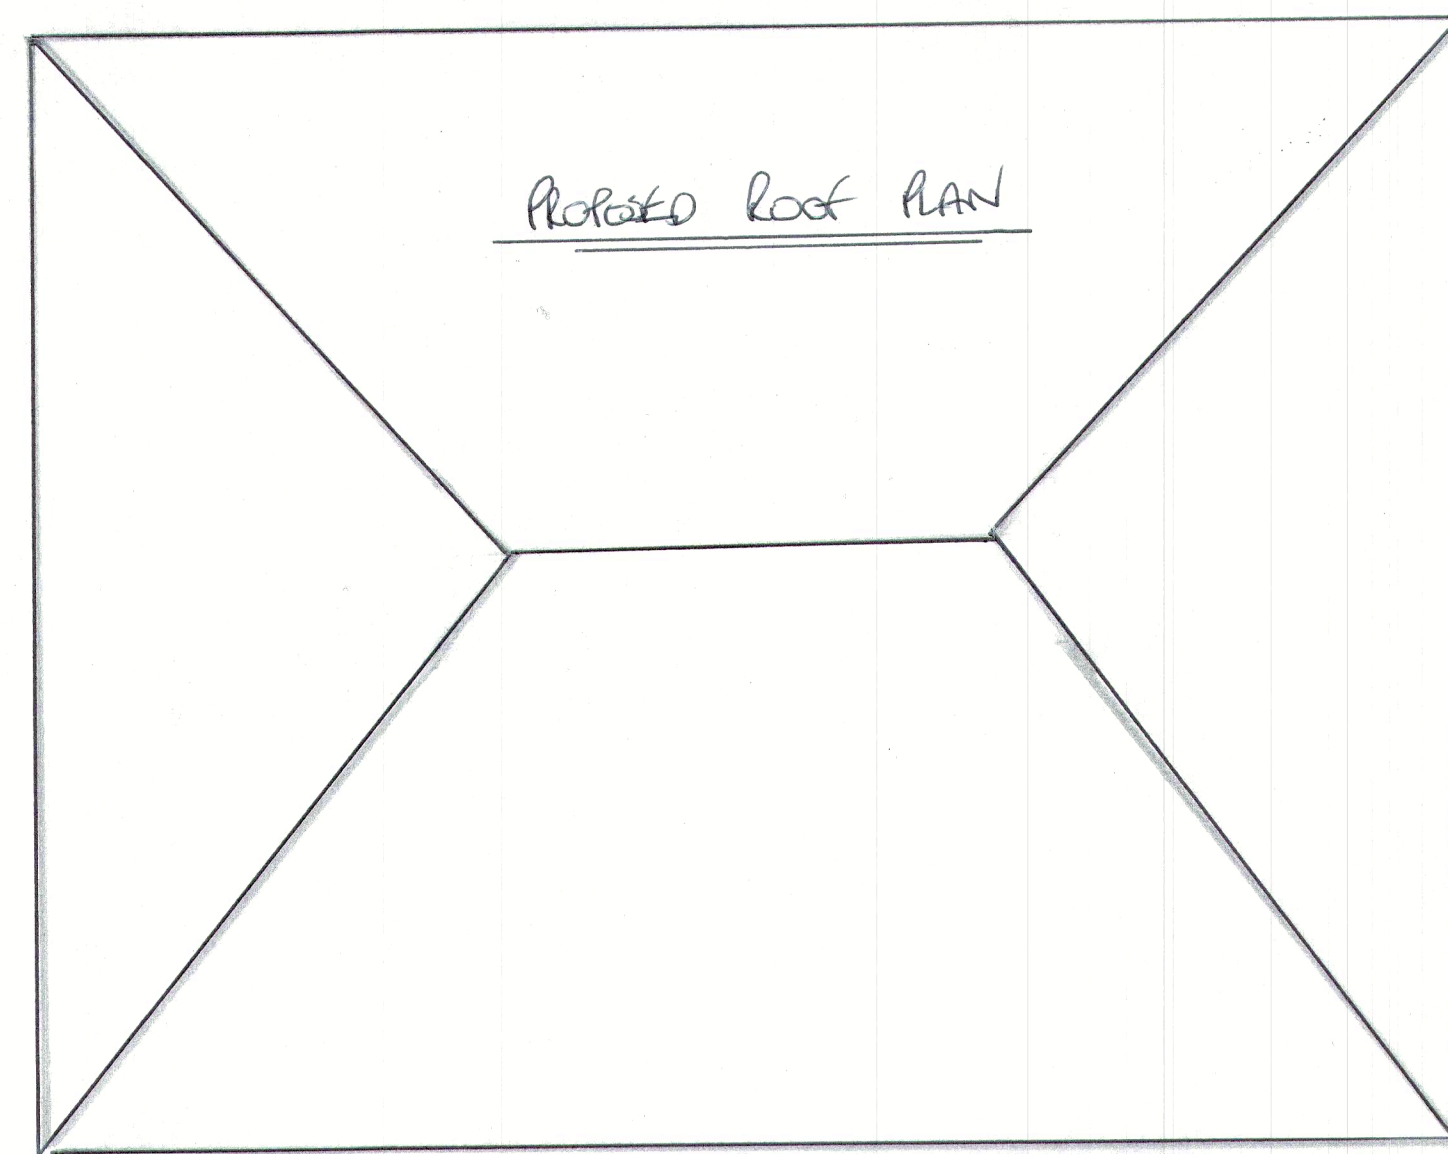

PROPOSED ROOF PLAN

 

18 ASH WALK M24 1JY

SCALE 1:50 @ A2