


TYPE 1 DWELLING

SCALE 1:100

 

Copyright of this drawing is owned by Whittaker Design


NOTES

All dimensions to be checked on site and any discrepancies notified prior to commencement of work.

Do not scale from this drawing - If in any doubt, ask.

REVISIONS

Date	Ref.	By
Oct 22	A	Garage converted to lounge

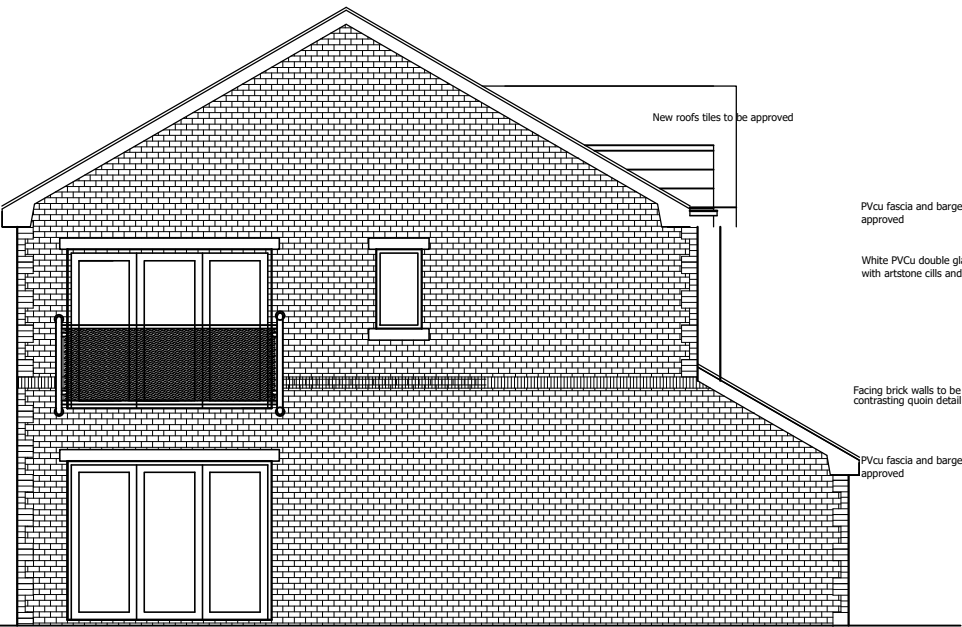


SIDE ELEVATION (nw)




REAR ELEVATION (ne)




FRONT ELEVATION (sw)

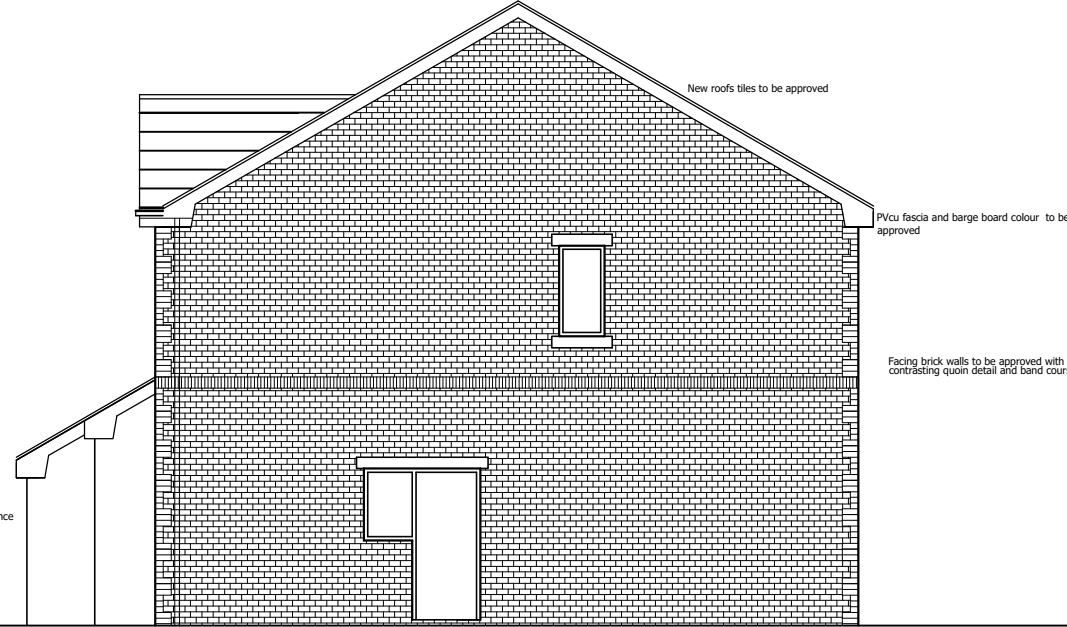


SIDE ELEVATION (se)

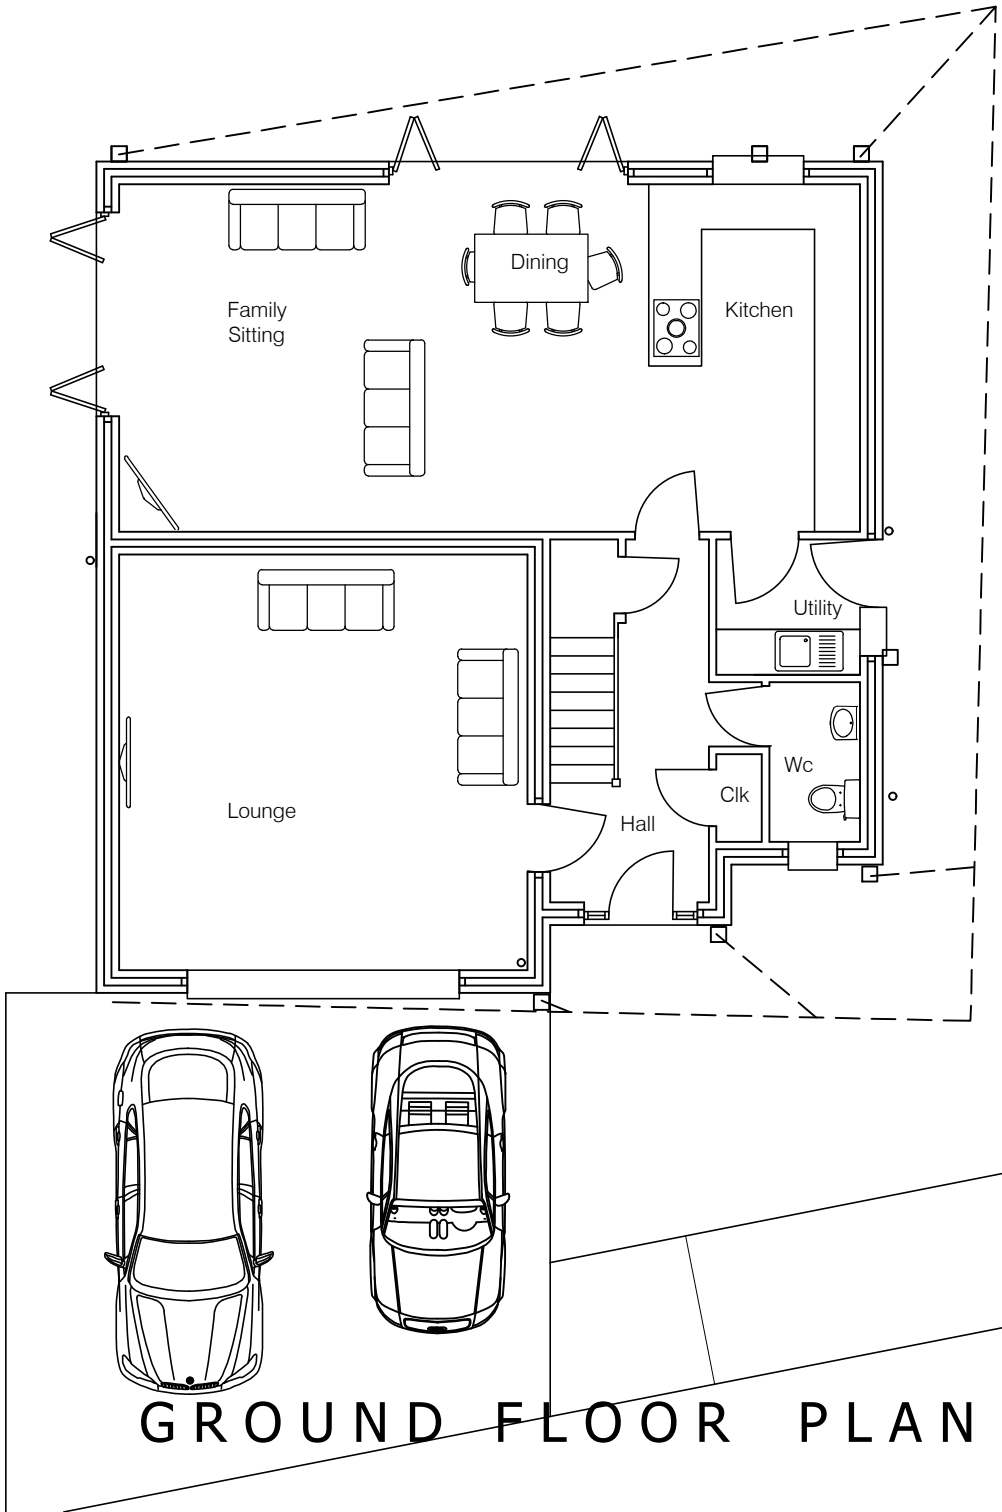


GROUND FLOOR PLAN

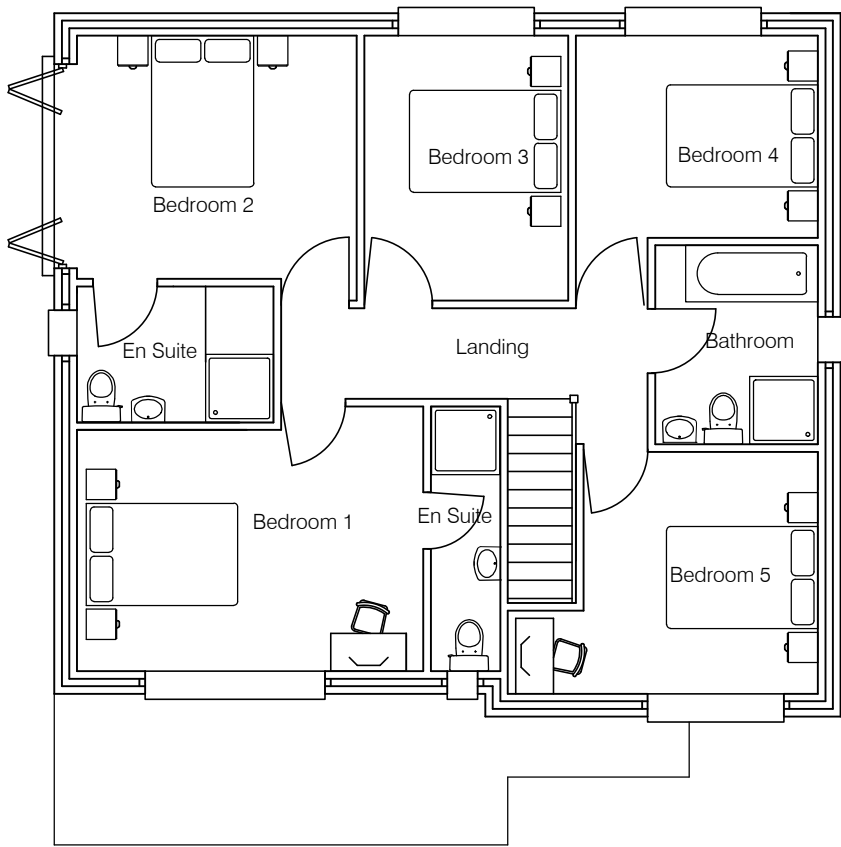

FIRST FLOOR PLAN

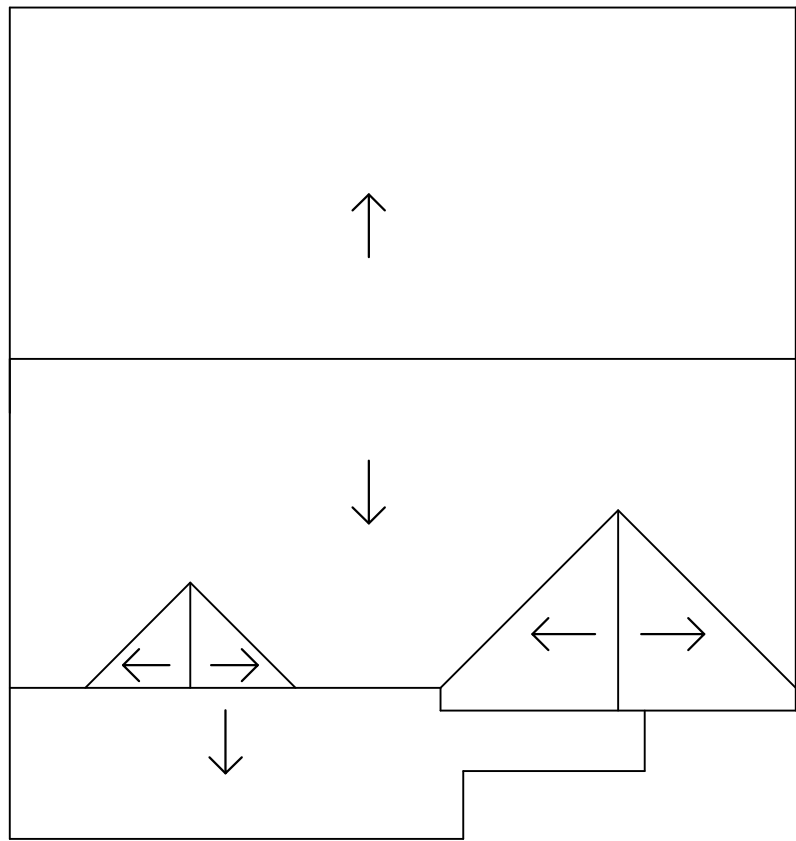

ROOF PLAN

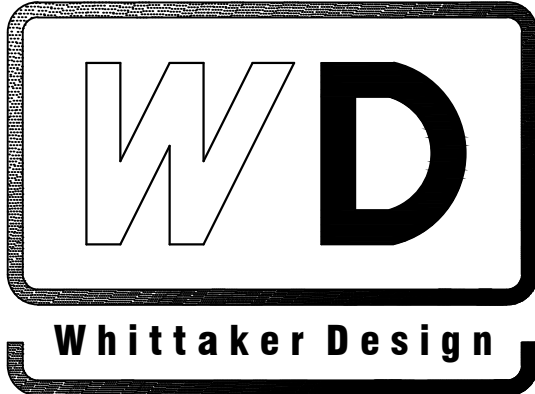

Whittaker Design

ARCHITECTURAL & INTERIOR DESIGNERS

169 St. JOHN STREET
LEES

OLDHAM OL4 3DS

T: 0161 620 1438

F: 0161 620 1439

E: INFO@WHITTAKERDESIGN.CO.UK

W: WWW.WHITTAKERDESIGN.CO.UK

PROJECT

Quantum Star Ltd
Land At Spring Inn

Broad Lane
Rochdale

DRAWING TITLE

type 1 dwelling

plan and elevations as proposed

SCALE 1:100 @ A2

DATE Oct 2015

DRAWN A Doherty

CHECKED

NUMBER

3433.3

REVISION

A