




SCALE 1:2500

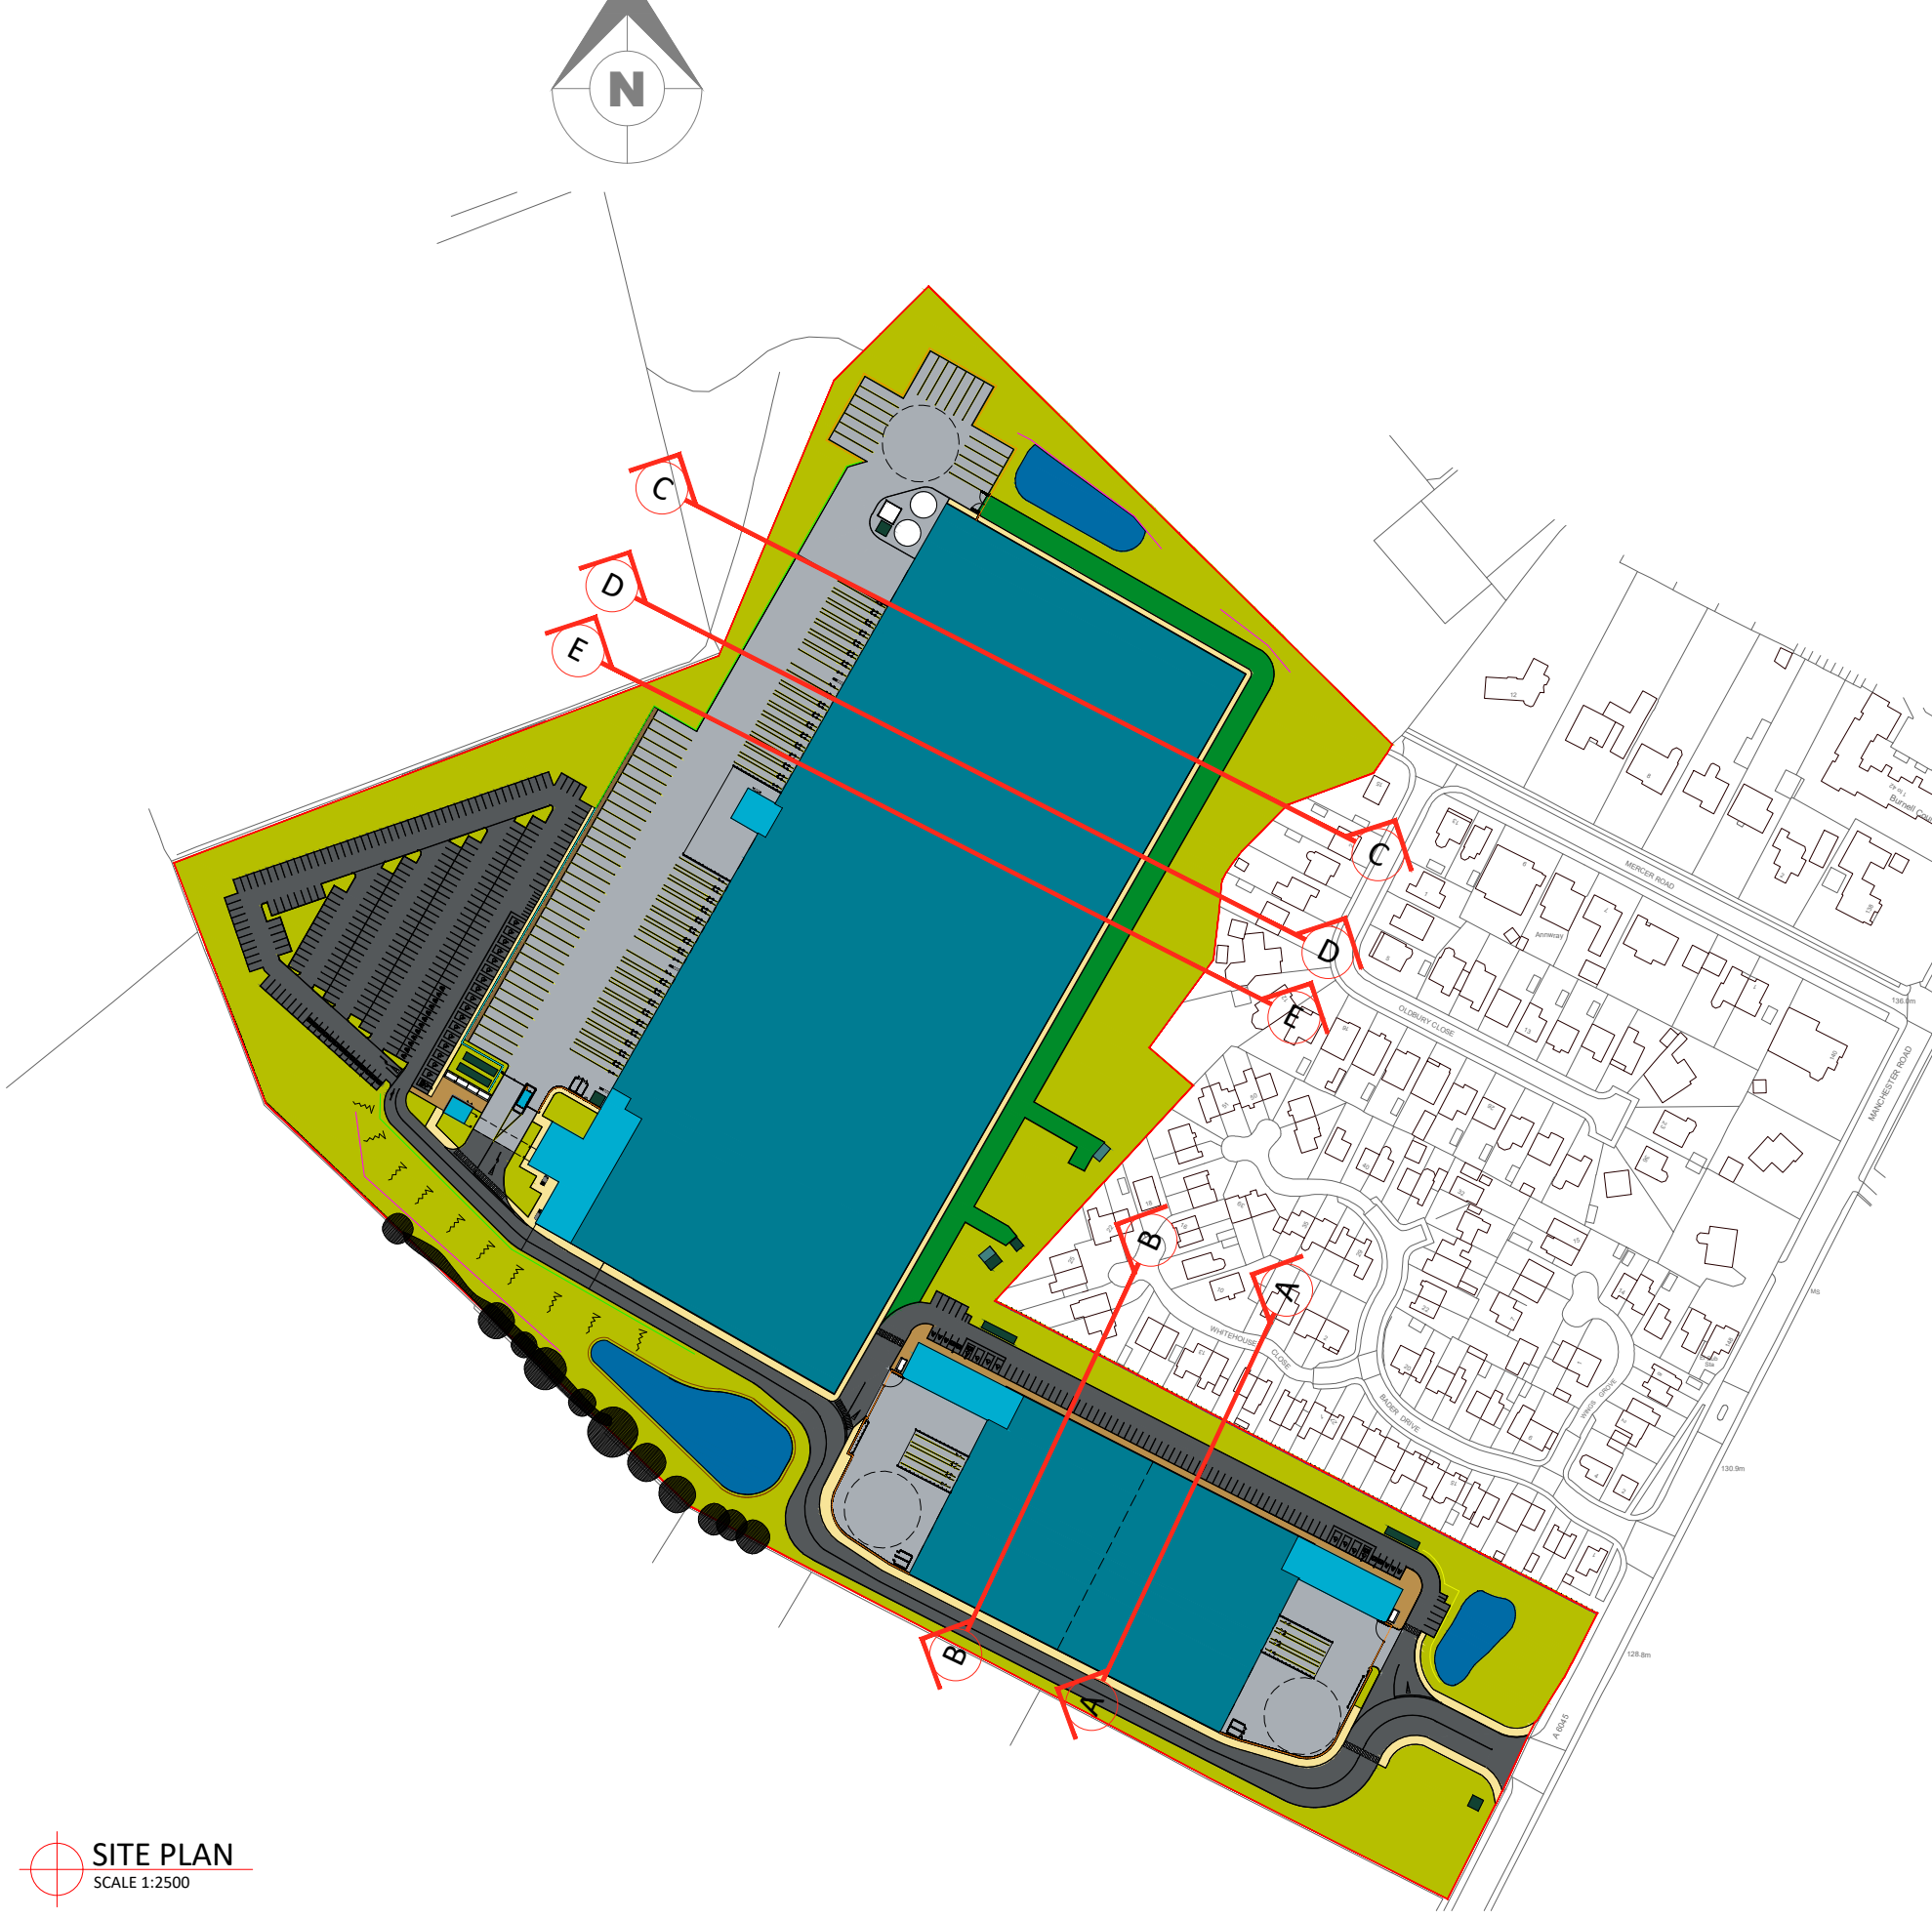


SITE PLAN
SCALE 1:2500

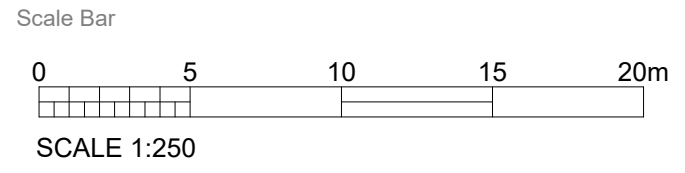


SCALE 1:250

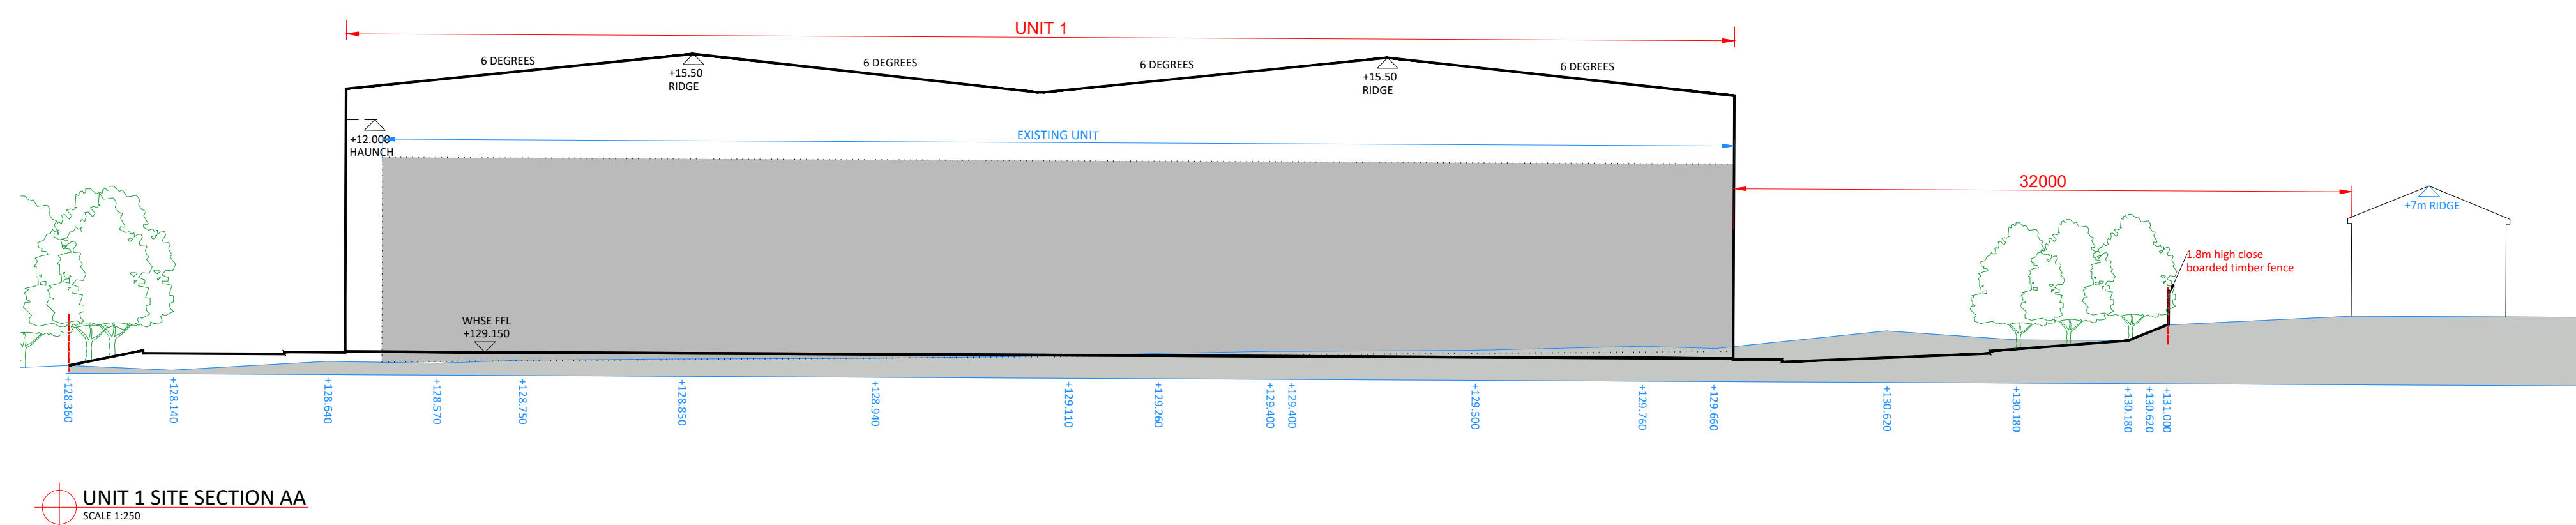


UNIT 1 SITE SECTION AA
SCALE 1:250

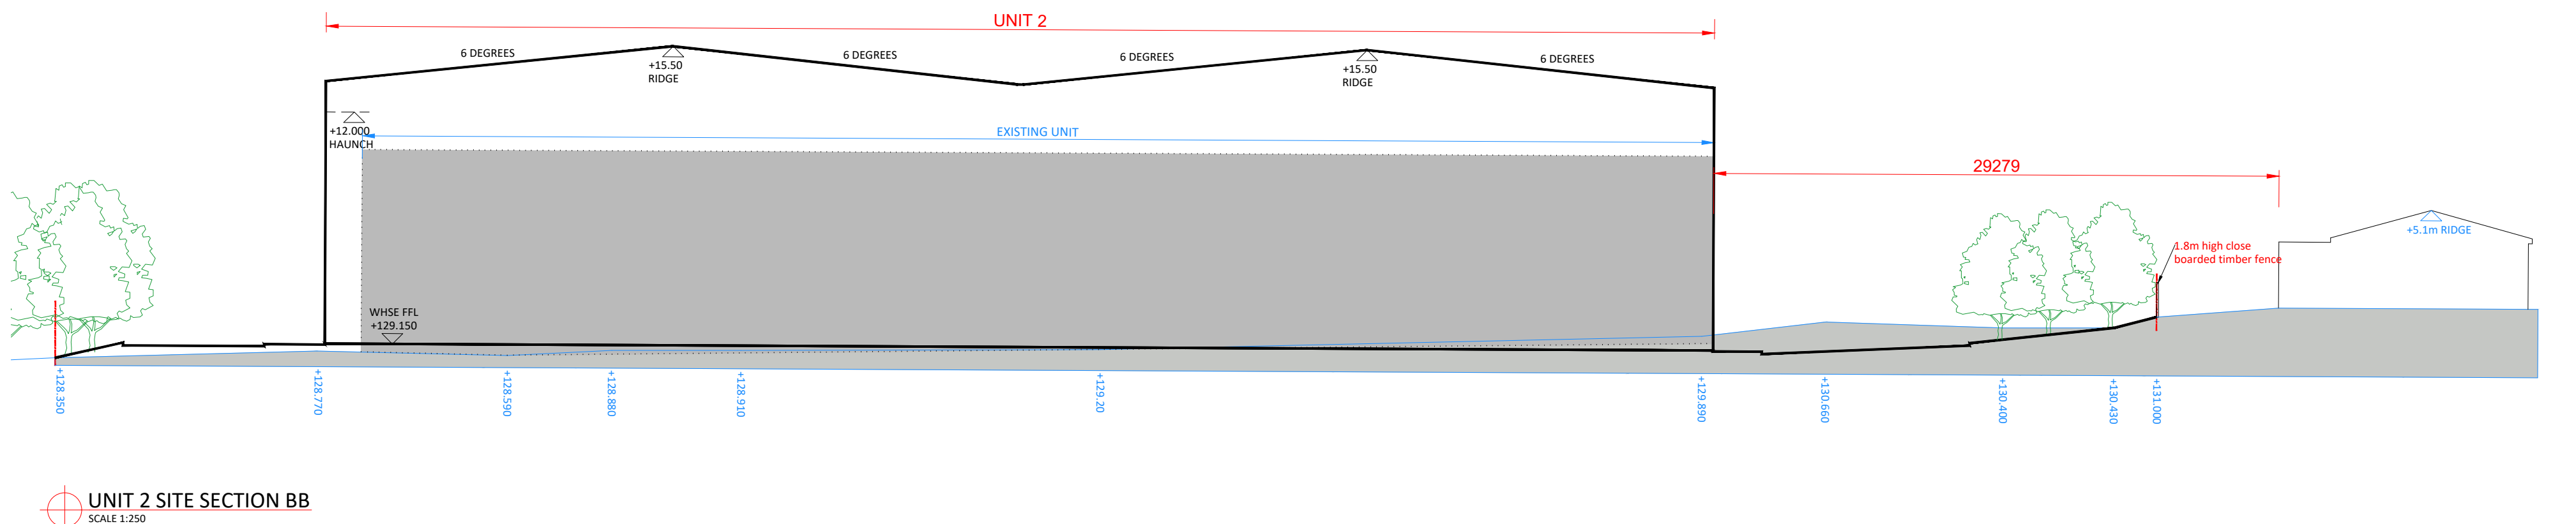


UNIT 2 SITE SECTION BB
SCALE 1:250

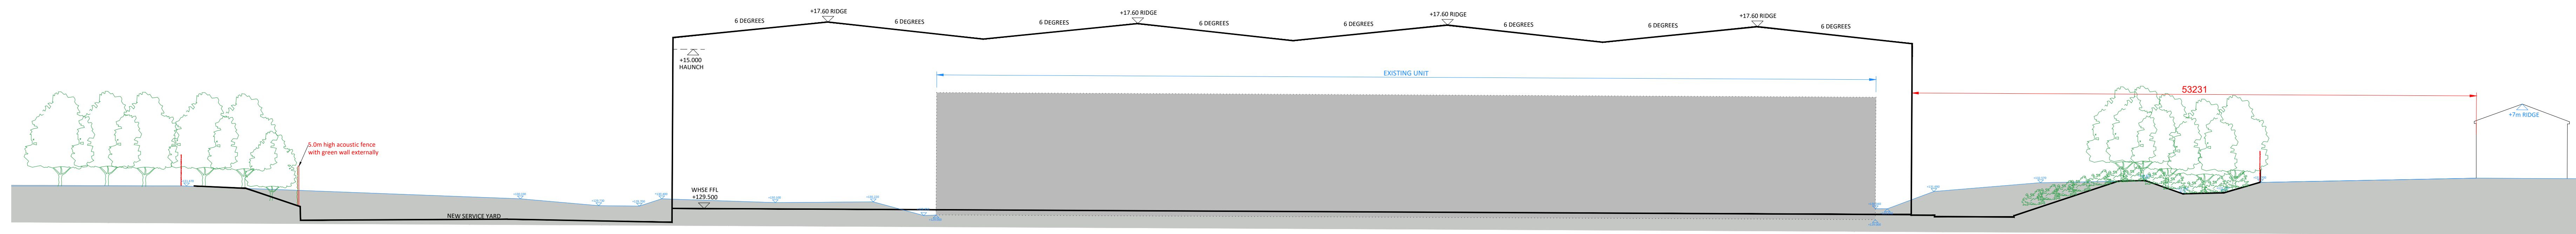

UNIT 3 SITE SECTION CC
SCALE 1:250

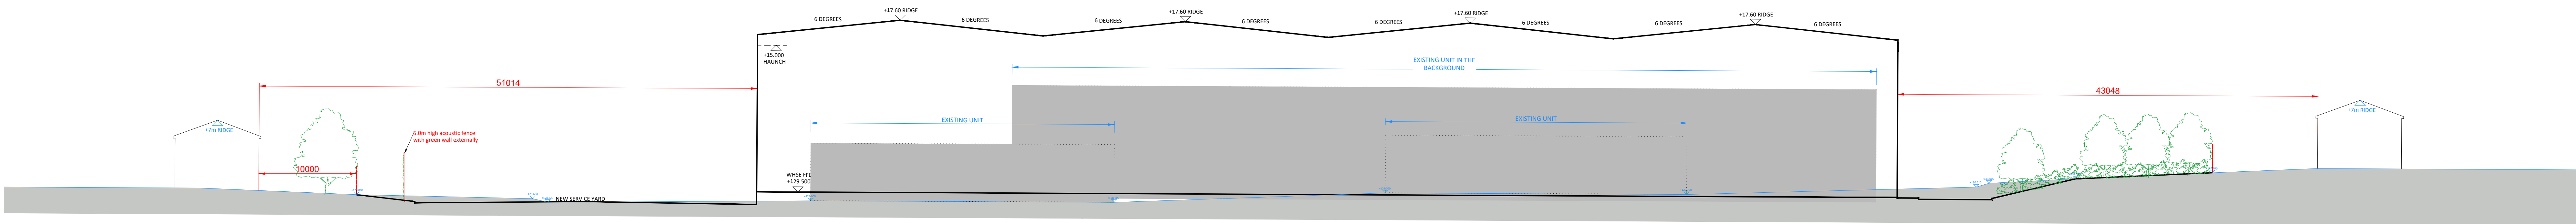

UNIT 3 SITE SECTION DD
SCALE 1:250

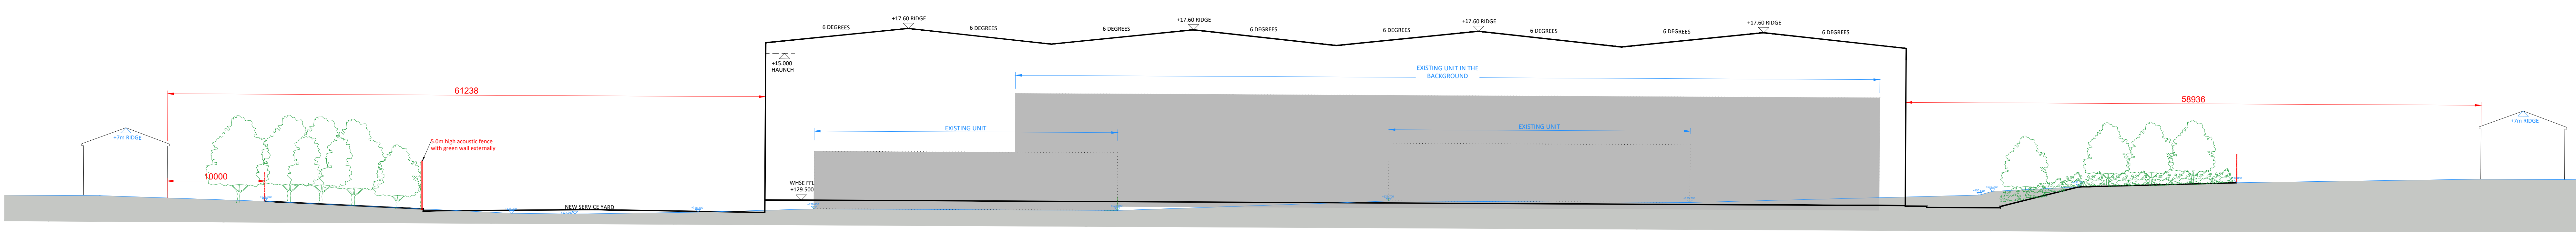

UNIT 3 SITE SECTION EE
SCALE 1:250

NOTES:

Site Boundary - 11.1152 hec / 27.46 acres

Existing Levels shown in Blue

Existing Building Profile

REV	DATE	DESCRIPTION
P12	14.07.23	Future house garden depth changed to 30m on Section D-D and E-E.
P11	06.06.23	Build at South included, and points updated.
P10	01.03.23	Unit 1 reduced in length 5.00m, and increased in width 5m. Rotation plot 3 by 1 degree clockwise.
P9	01.03.23	Unit 3 roof structure updated.
P8	27.02.23	Planning update in Unit 3, 3A boundary.
P7	23.02.23	Unit 1 reduced 50m in height, and 5m in length.
P6	07.10.22	Site layout updated.
P5	13.09.22	Additional section.
P4	16.08.22	Units 1&2 reduced in width.
P3	12.08.22	Landscaping added.
P2	03.08.22	Existing buildings volume coloured.
P1	25.07.22	Initial drawing stage.

PROJECT TITLE
MANCHESTER ROAD, HEYWOOD

DRAWING TITLE
EXISTING AND PROPOSED SITE SECTIONS

1 OF 2

SHEET	SCALE	DATE	SUFFICIENCY	REVISION
AD	1/250	25/07/2022	S3	P12

DRAWING NO.
21157 - ASA - 00 - ZZ-ZZ - D - A - 0004_ (S3 - P12)

CLIENT

TrammellCrownCompany

AshtonSmith
Beyond Design

Ashton Smith, Belvedere House, 2 Victoria Avenue, Harrogate, North Yorkshire, HG2 9EL.
Tel: 01423 524862 Fax: 01423 565556
www.ashtonsmith.co.uk

21157