
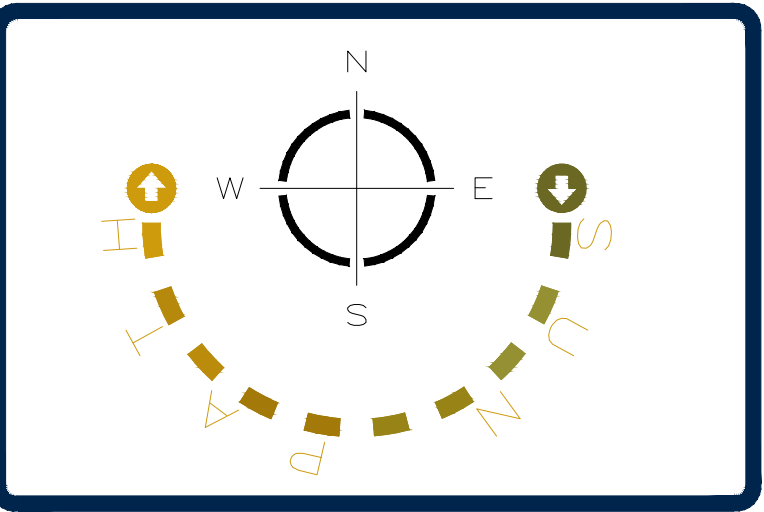


SILVERHILL FARM, KINGSWAY, ROCHDALE

MATERIALS LAYOUT

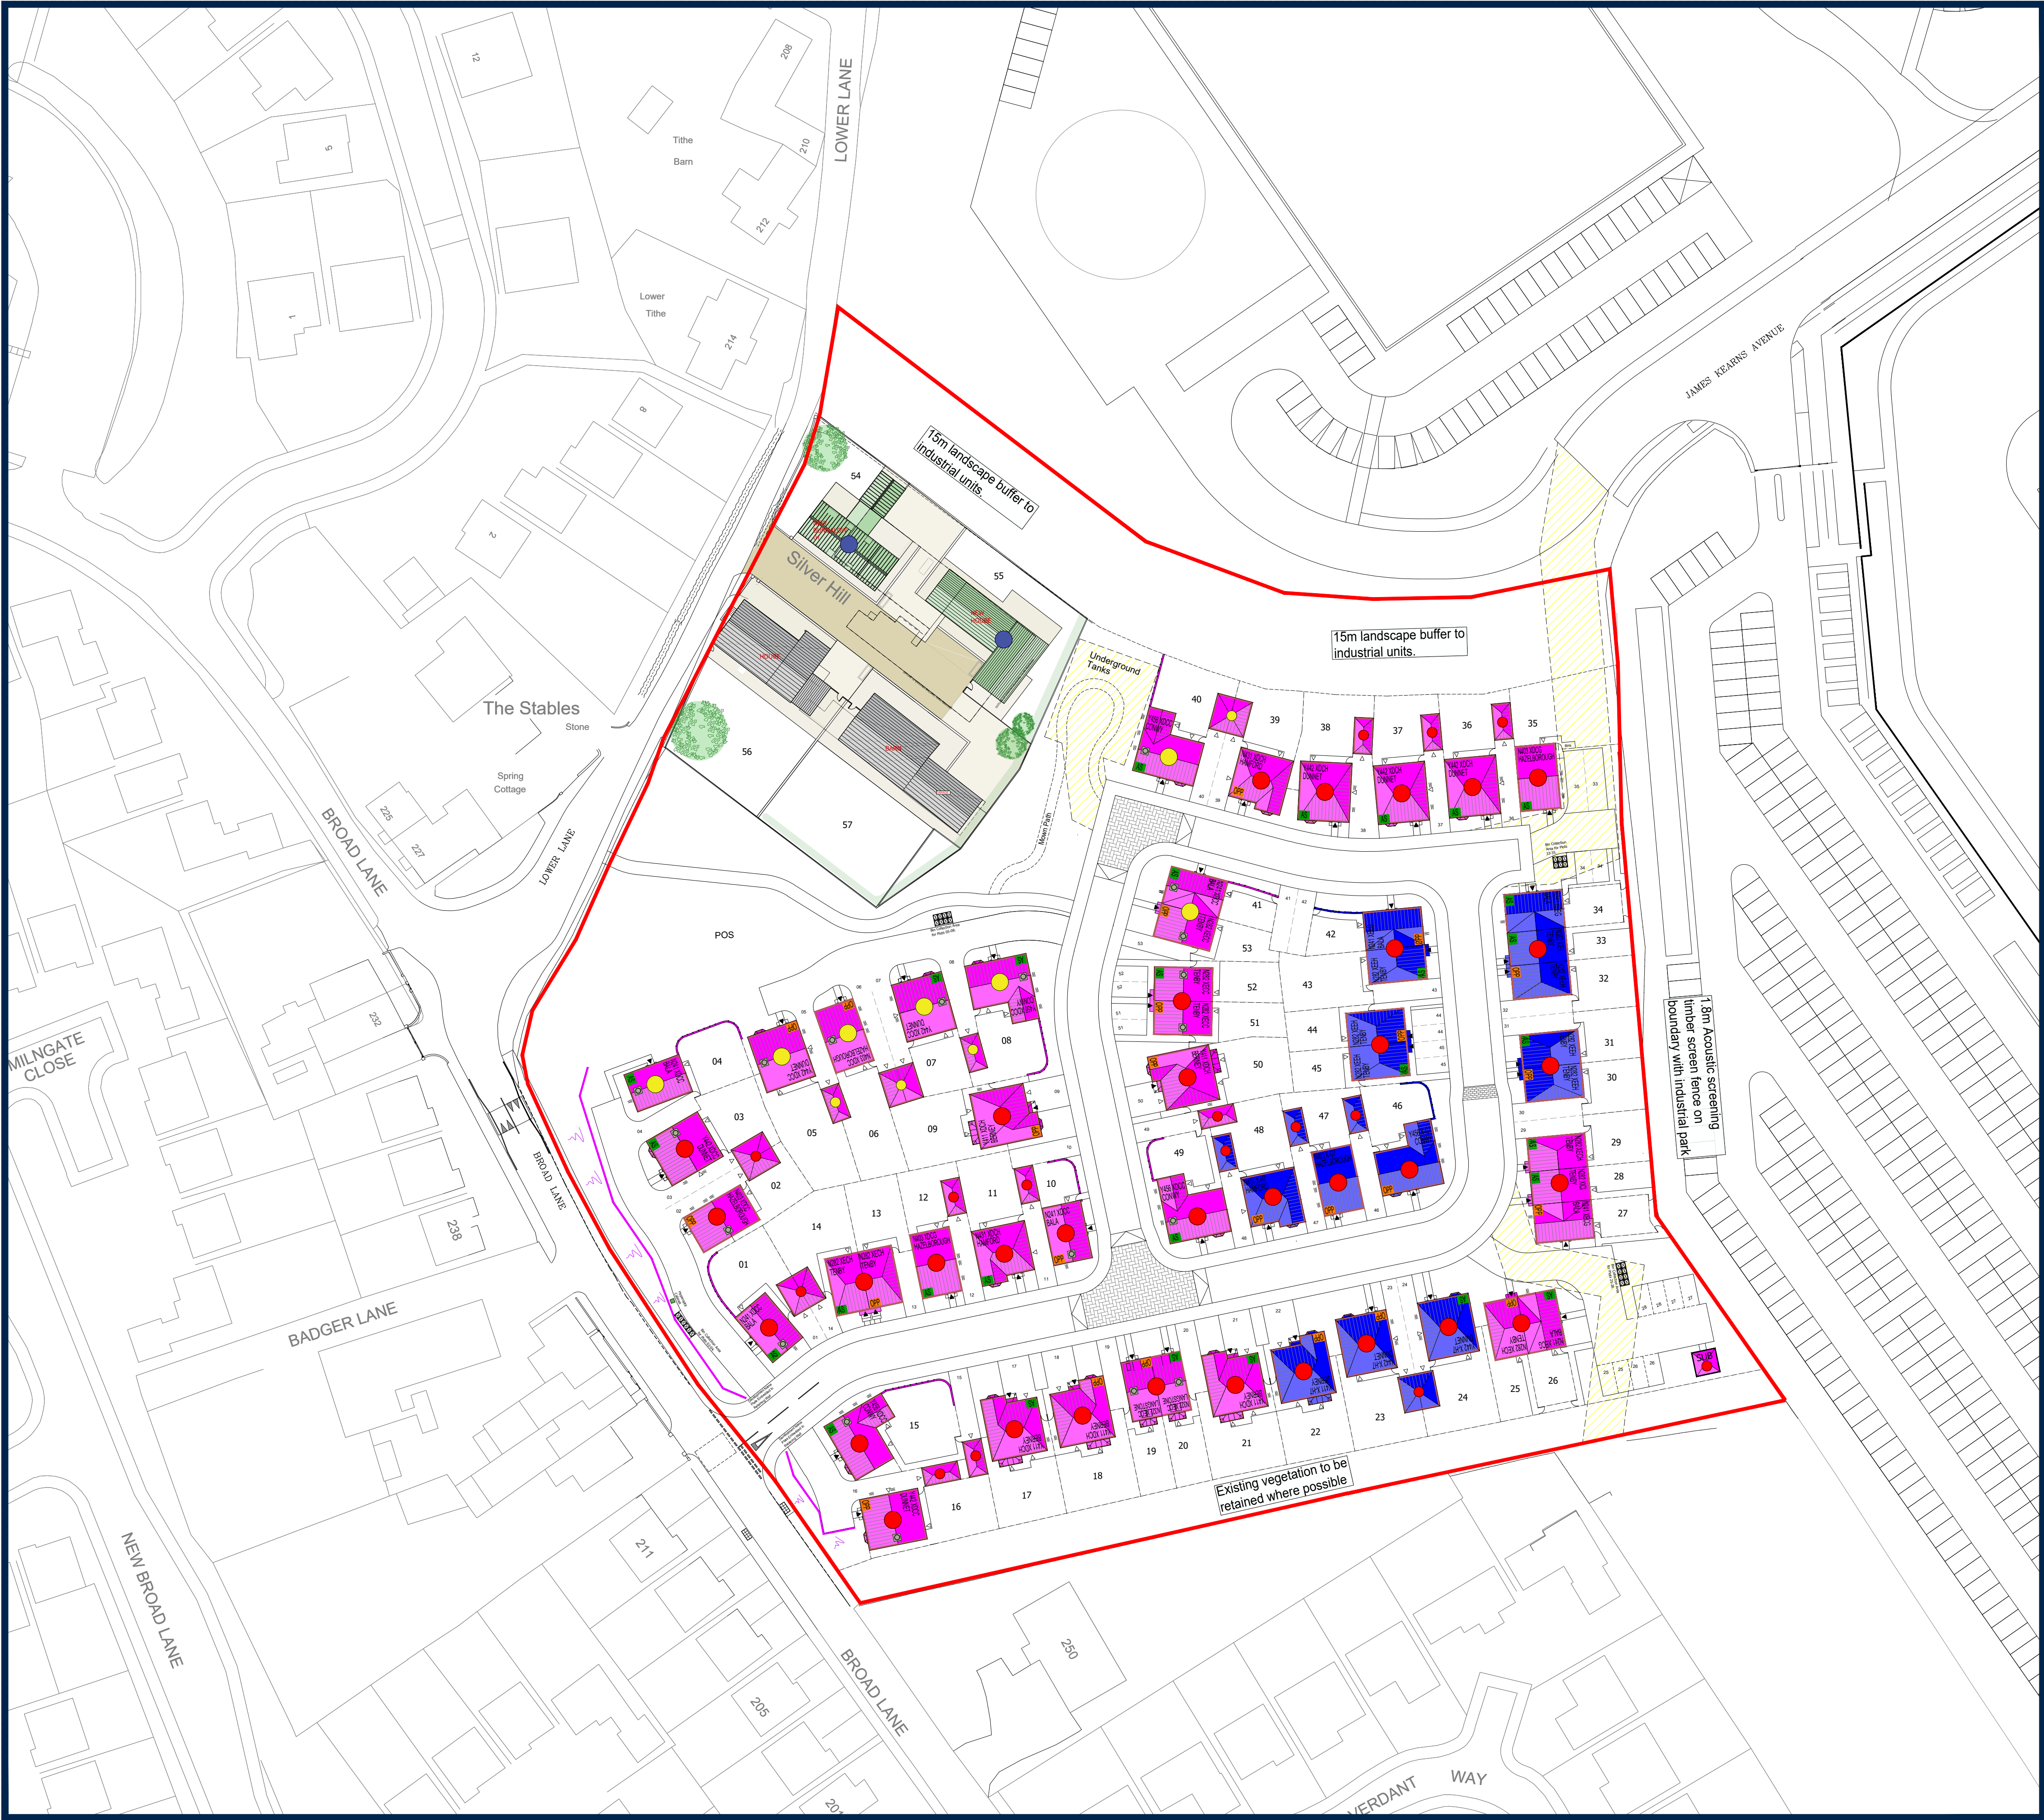

Key:

MATERIALS PALLET - PLOT 01-53

FACING MATERIALS

- IBSTOCK: Bathoral (Facing Brick)
- FORTERRA: Cheshire Red Multi (Facing Brick)

ROOF MATERIALS

- SANDTOFT / WIENERBERGER: Rivius Antique Slate
- REDLAND: Cambrian Slate
- GRP Chimney

GENERAL NOTES

- Rainwater Gutter: Black 1/2 round UPVC
- All gutters to be Polypipe Despflow (For more information, please refer to the Private Drainage Layouts)
- E&T Fascia Finish: UPVC White
- Windows: White
- Front Door & Garage Door External Finish: Black
- Front Door Internal & Frame Finish: White
- All Gas & Electric Meter Box covers to be painted black.
- All ridge tiles, hip tiles and verge details to be in the colour to match roof tile
- Entrance Feature materials stated on detailed layout: H7491-203801

MATERIALS PALLET - PLOT 54-57

MATERIALS

- Natural course sand stone and zinc standing seam cladding.
- Zinc standing seam cladding

GENERAL NOTES

- Plot 58 and 60 to have timber window frames and doors
- Plot 57 and 59 to have hybrid frame with external powder coated aluminum dry grey colour
- RWP and gutters to be black
- For more detailed information, please see the Storah Architecture Pack

Rev	Amendment	Drawn/Date
P01	Materials Layout updated inline with Planning Layout Rev 1.	JR/16.02.24
P02	Materials Layout updated inline with Planning Layout Rev P01.	JR/19.03.24
P03	Materials Layout updated inline with Planning Layout Rev P02.	JR/09.04.24
P05	Materials Layout updated inline with Planning Layout Rev P03.	
	Natural Slate substituted for Redland Cambrian Slate.	
	Marley Thurlstone Blue Block and Marley Thurlstone Terracotta substituted for Sandtoft/Wienerberger Rivius Antique Slate.	
	Ibstock Bellef Cottage Blend substituted for Forterra Cheshire Red Multi.	JR/11.02.25

BARRATT HOMES

Barratt/David Wilson Homes
North West
303 Bridgewater Place
2nd Floor
Warrington
Cheshire
WA3 6XF
TEL: 01925 846600

DAVID WILSON HOMES

WHERE QUALITY LIVES

Project

SILVERHILL FARM

KINGSWAY
ROCHDALE

Drawing Title

Materials Layout

Status

Subject To Planning Approval

Scale

1:500 @ A1

Date

17.01.22

Drawn By

ML

Drawing Ref

H7491-203150

Revision

P05