



ALL DIMENSIONS ARE FOR REFERENCE
PURPOSES ONLY DISCRPENCIES ARE TO BE
REPORTED TO THE DRAWINGS AUTHOR. DO NOT
SCALE FROM DRAWING.

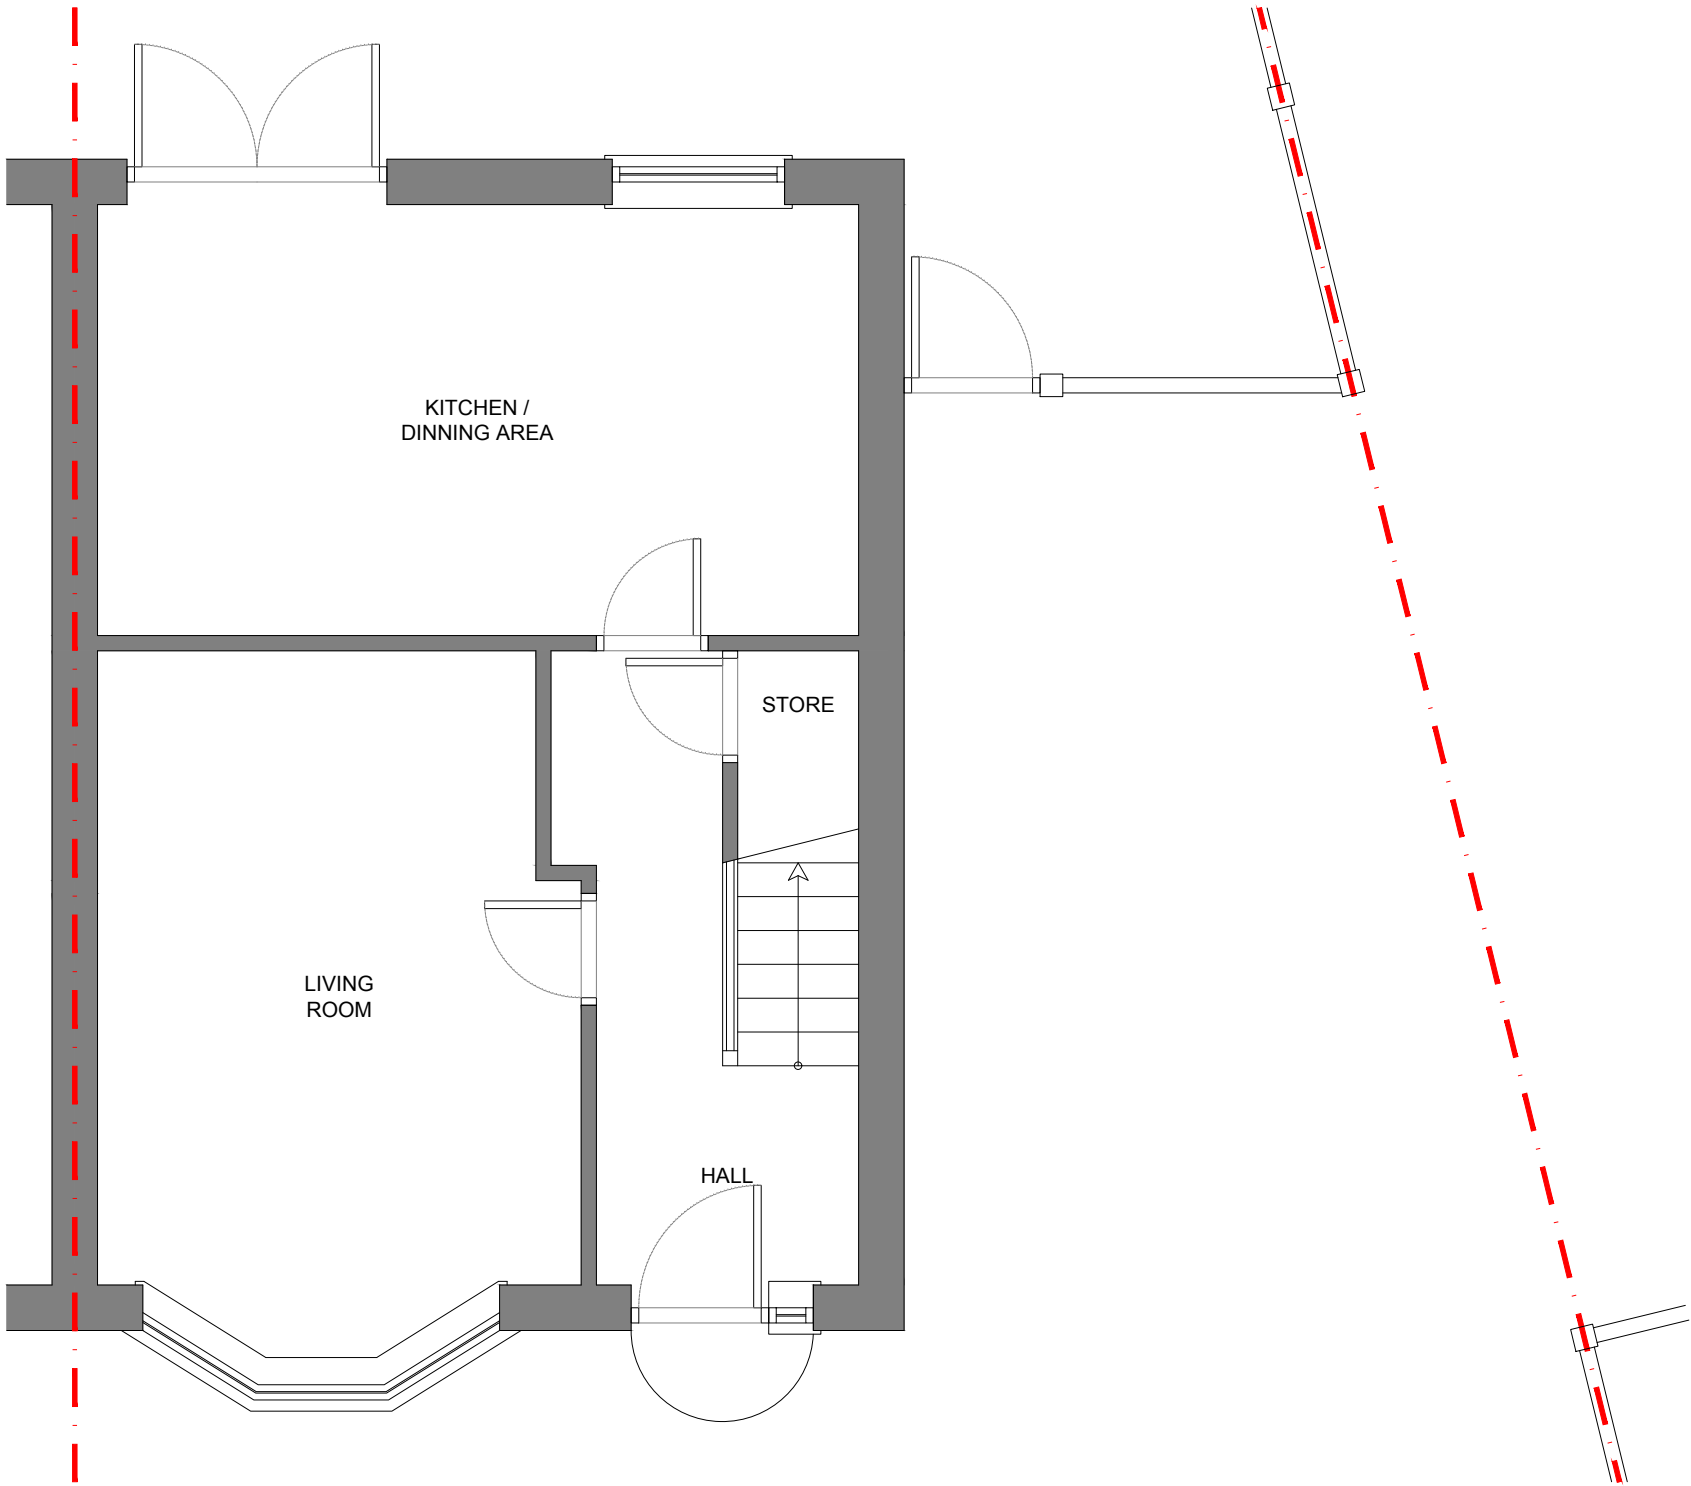

EXISTING GROUND FLOOR PLAN

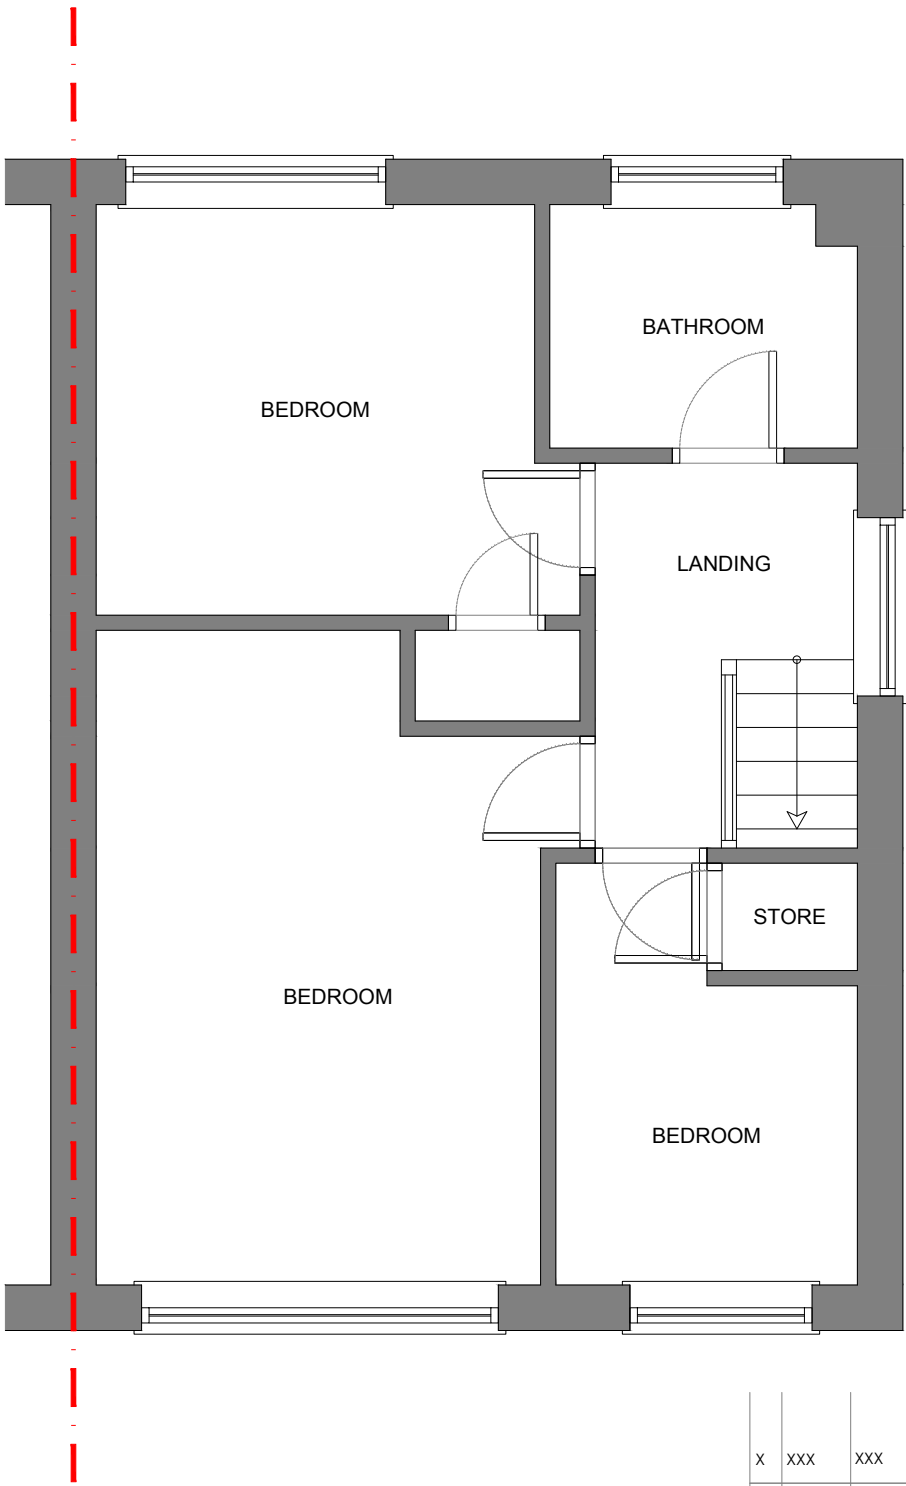

EXISTING FIRST FLOOR PLAN

X	XXX	XXX		XXX	XXX
Rev	Date	Description		Rev By	Chk'd By
Drawing Title			EXISTING PLANS		
Job-Dwg No			057ROC-102		
Project Title			SIDE EXTENSION WITH INTERNAL REMODEL 135 HEREFORD WAY MIDDLETON MANCHESTER M24 2NL		
Client			MR SMITH		
Status			PLANNING		
Scale		1:50	Drawing Size		A3
Date		03/24			