


ALL DIMENSIONS ARE FOR REFERENCE
PURPOSES ONLY DISCRPENCIES ARE TO BE
REPORTED TO THE DRAWINGS AUTHOR. DO NOT
SCALE FROM DRAWING.

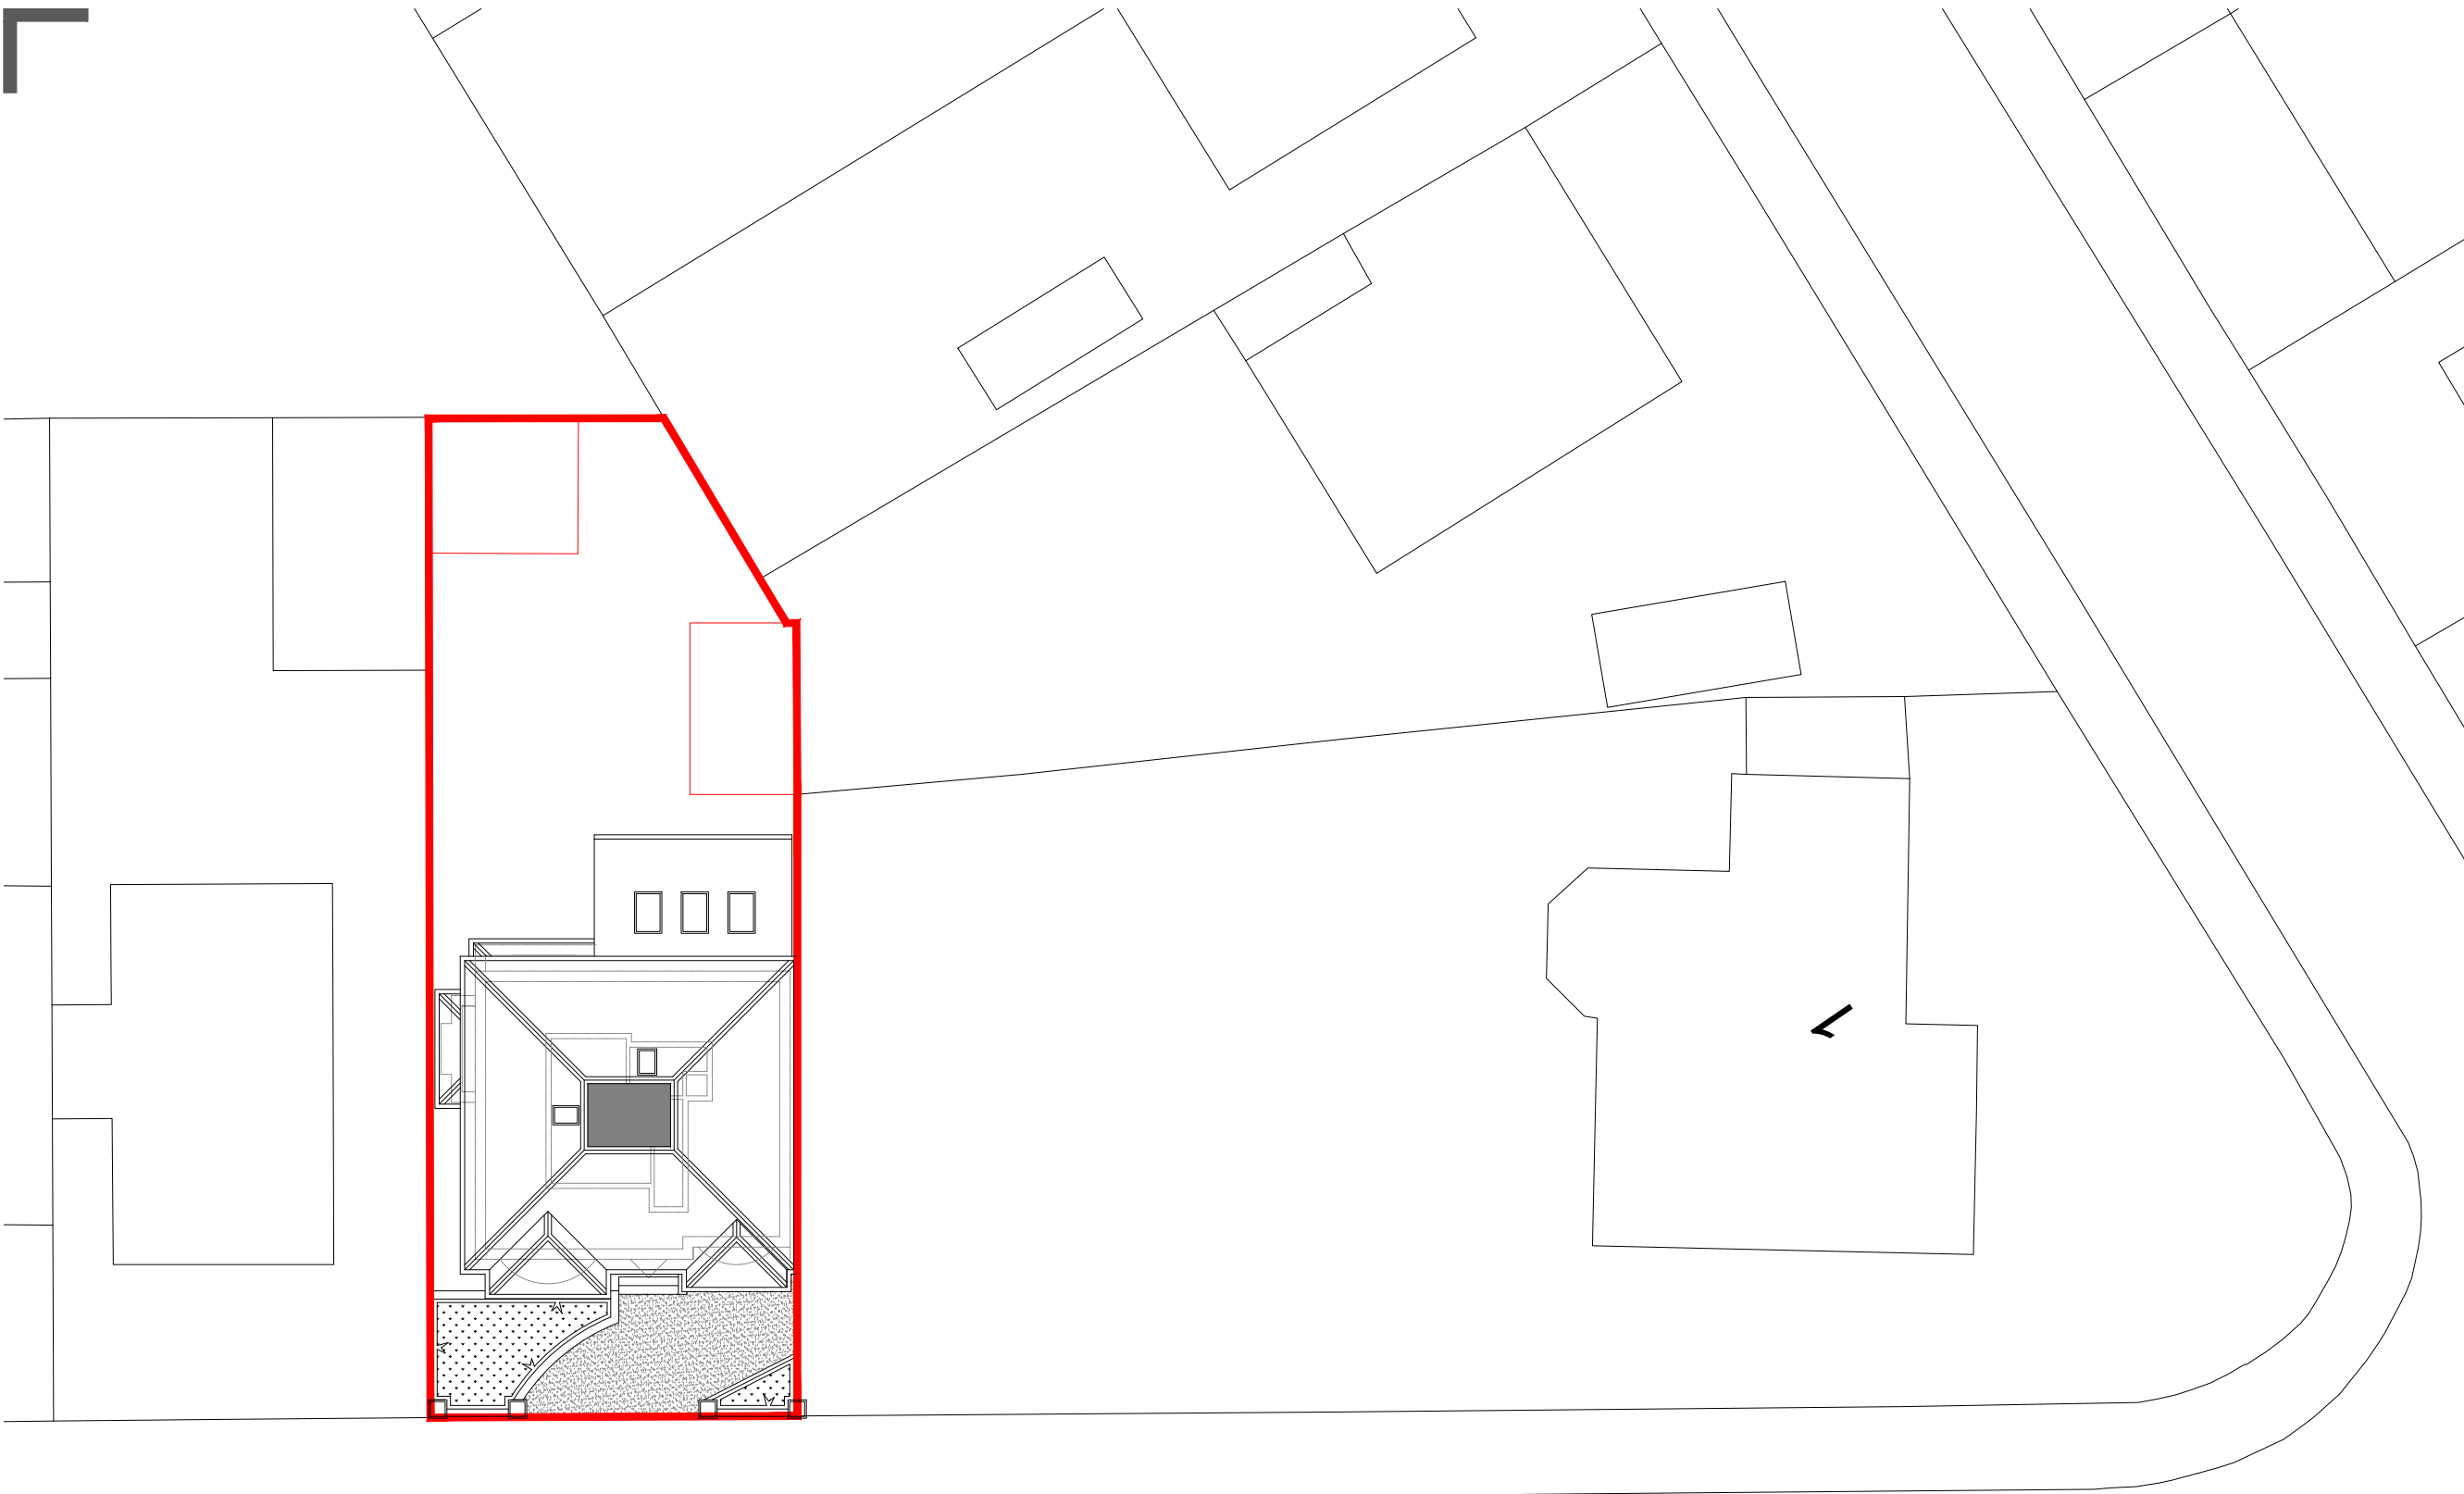

W6.96

*

EXISTING SITE AND ROOF PLAN (AS APPROVED)



X	XXX	XXX	XXX	XXX
Rev	Date	Description	Rev By	Chk'd By
Drawing Title EXISTING SITE AND ROOF PLAN				
Job-Dwg No		062ROC-101		
Project Title		PITCHED DORMER 26 MOSS LANE MIDDLETON ROCHDALE M24 1WX		
Client		MR & MRS CHEVREAU		
Status		PLANNING		
Scale	1:200		Drawing Size	A3
Date	04/24			