



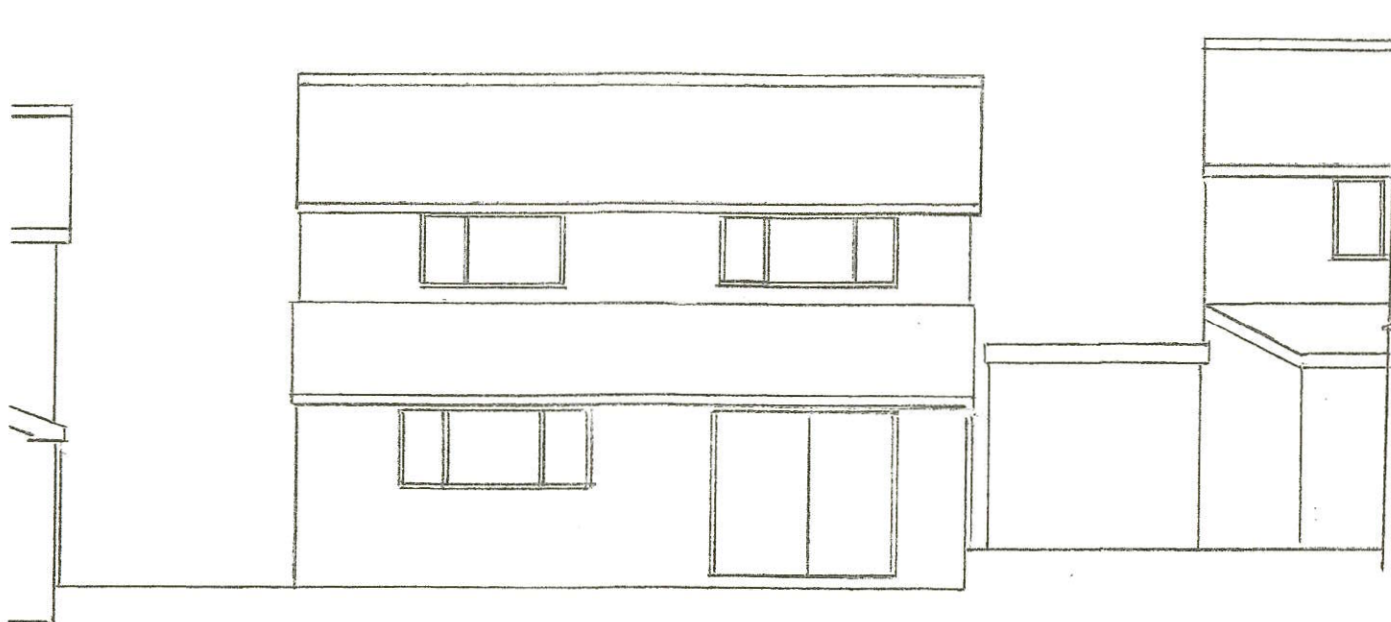


EXISTING REAR ELEVATION



LOCATION PLAN 1:1250

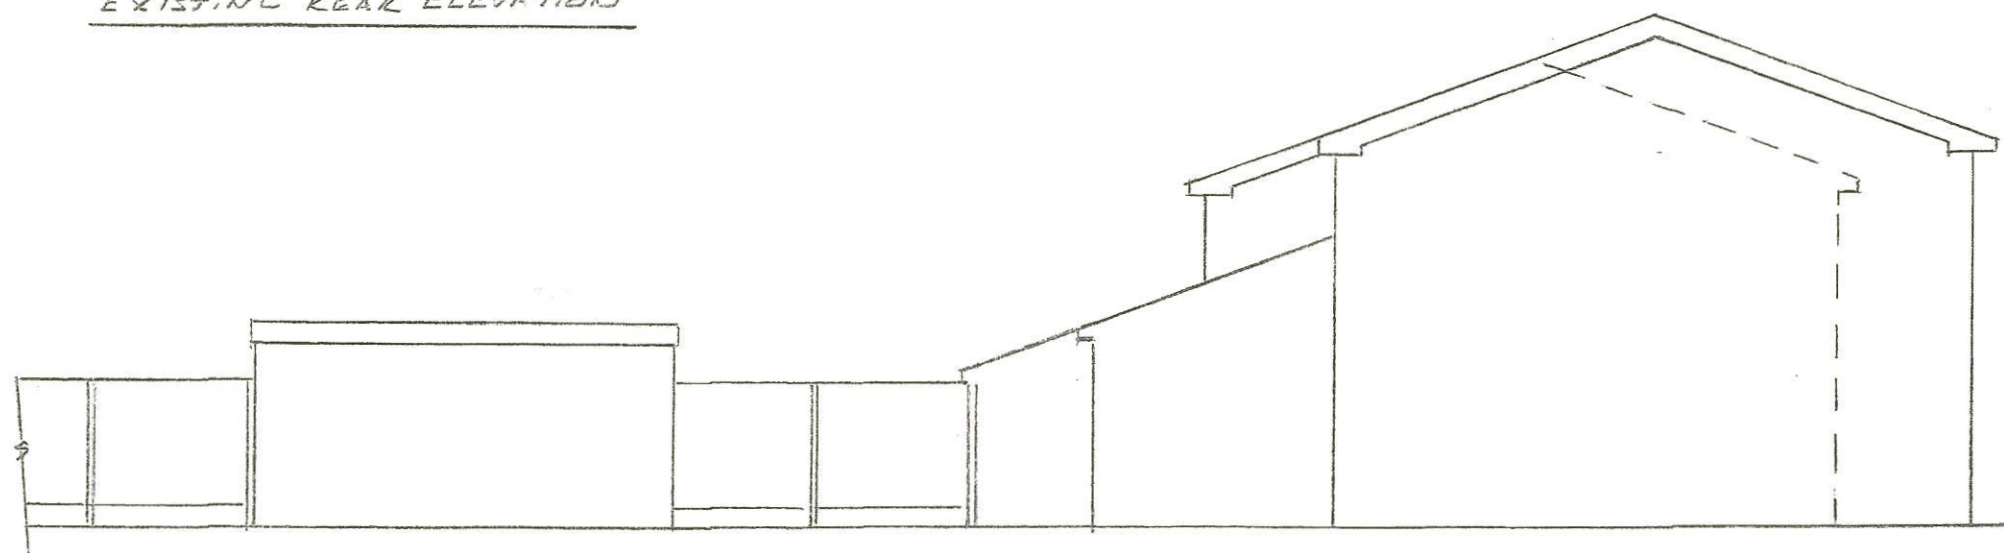

EXISTING SIDE ELEVATION

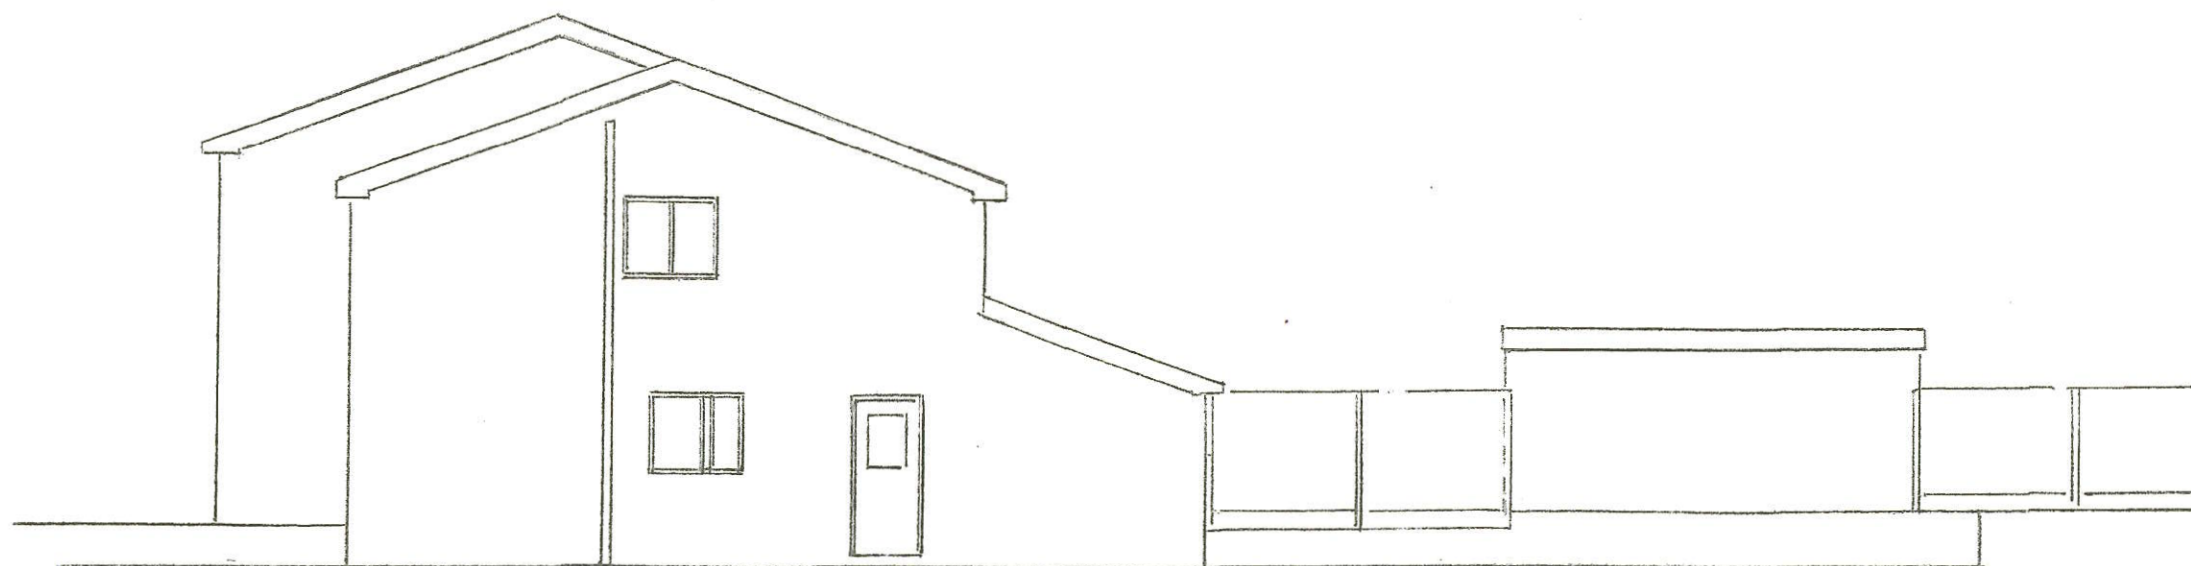

EXISTING SIDE ELEVATION

REV 1

Thompson Designs Tel 0161 705 1458 Mob 07884 318634
Sheet 1 Existing Elevations 22 Belmont Way Rochdale OL12 6HR Scale 1 : 100 @ A3 Date September 2020