


Conway Architectural Design shall have no responsibility for any use made of this document other than for that which it was prepared and issued. This drawing should not be scaled. Work to figured dimensions only.
All dimensions and levels to be checked on site. No building work is to be started until all relevant approvals are in place.
Any discrepancies should be reported to Conway Architectural Design.
This drawing should not be reproduced without written permission from Conway Architectural Design.
Standard Building Regs Notes are to be provided by Conway Architectural Design prior to a building regs application being submitted.



South Facing Front Elevation

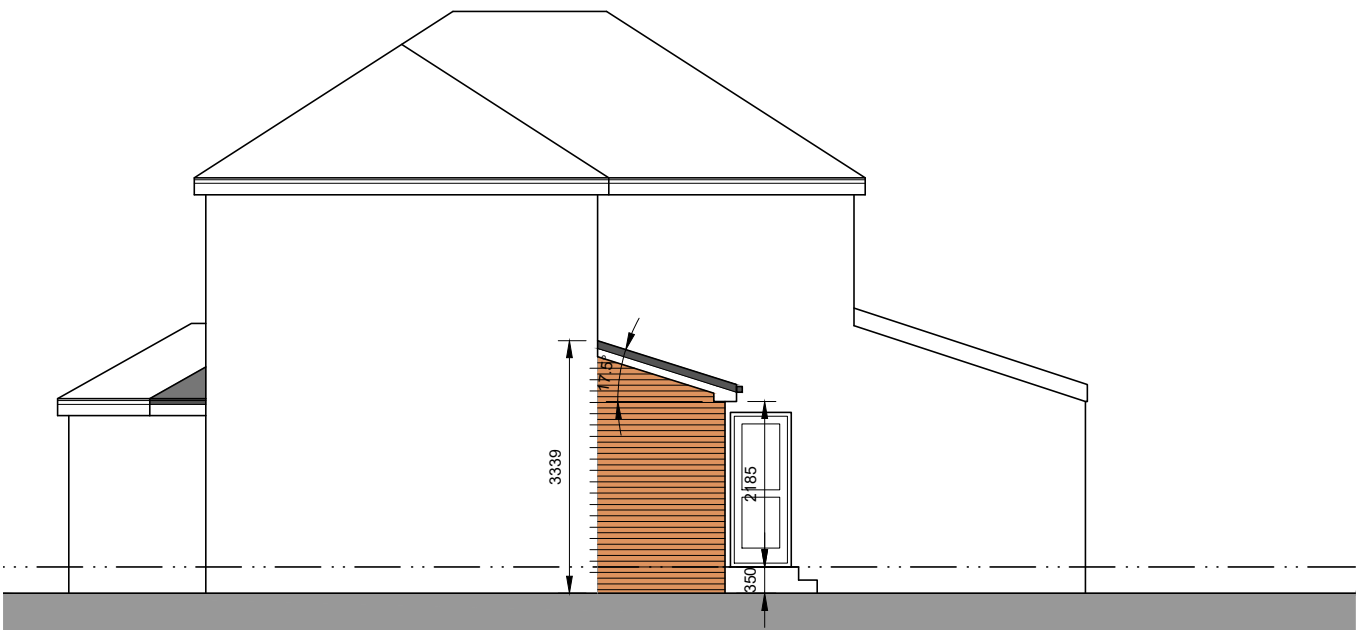

East Facing Side Elevation



North Facing Rear Elevation

Extension Materials

- | | |
|-----------------|-------------------------------------|
| Brickwork | Ibstock Red Multi to match existing |
| Roof Tiles | Grey to match existing |
| Windows | White Upvc |
| Doors | White Upvc frame and grey door |
| Soffit | White Upvc |
| Fascia | White Upvc |
| Rainwater Goods | Black Upvc |

Conway Architectural Design

6 Conway Close
Alkington
Middleton
Manchester, M24 1EW
E: conway-design@outlook.com

JOB TITLE : Garage Conversion, Single Storey Extension
ADDRESS : 350 Manchester Old Road, Middleton
DRAWING TITLE : Proposed Elevations
SCALE : 1:100 @ A3
DRAWN : xxx
DATE : 11.04.23

JOB NO./
DWG NO.

725-08A