


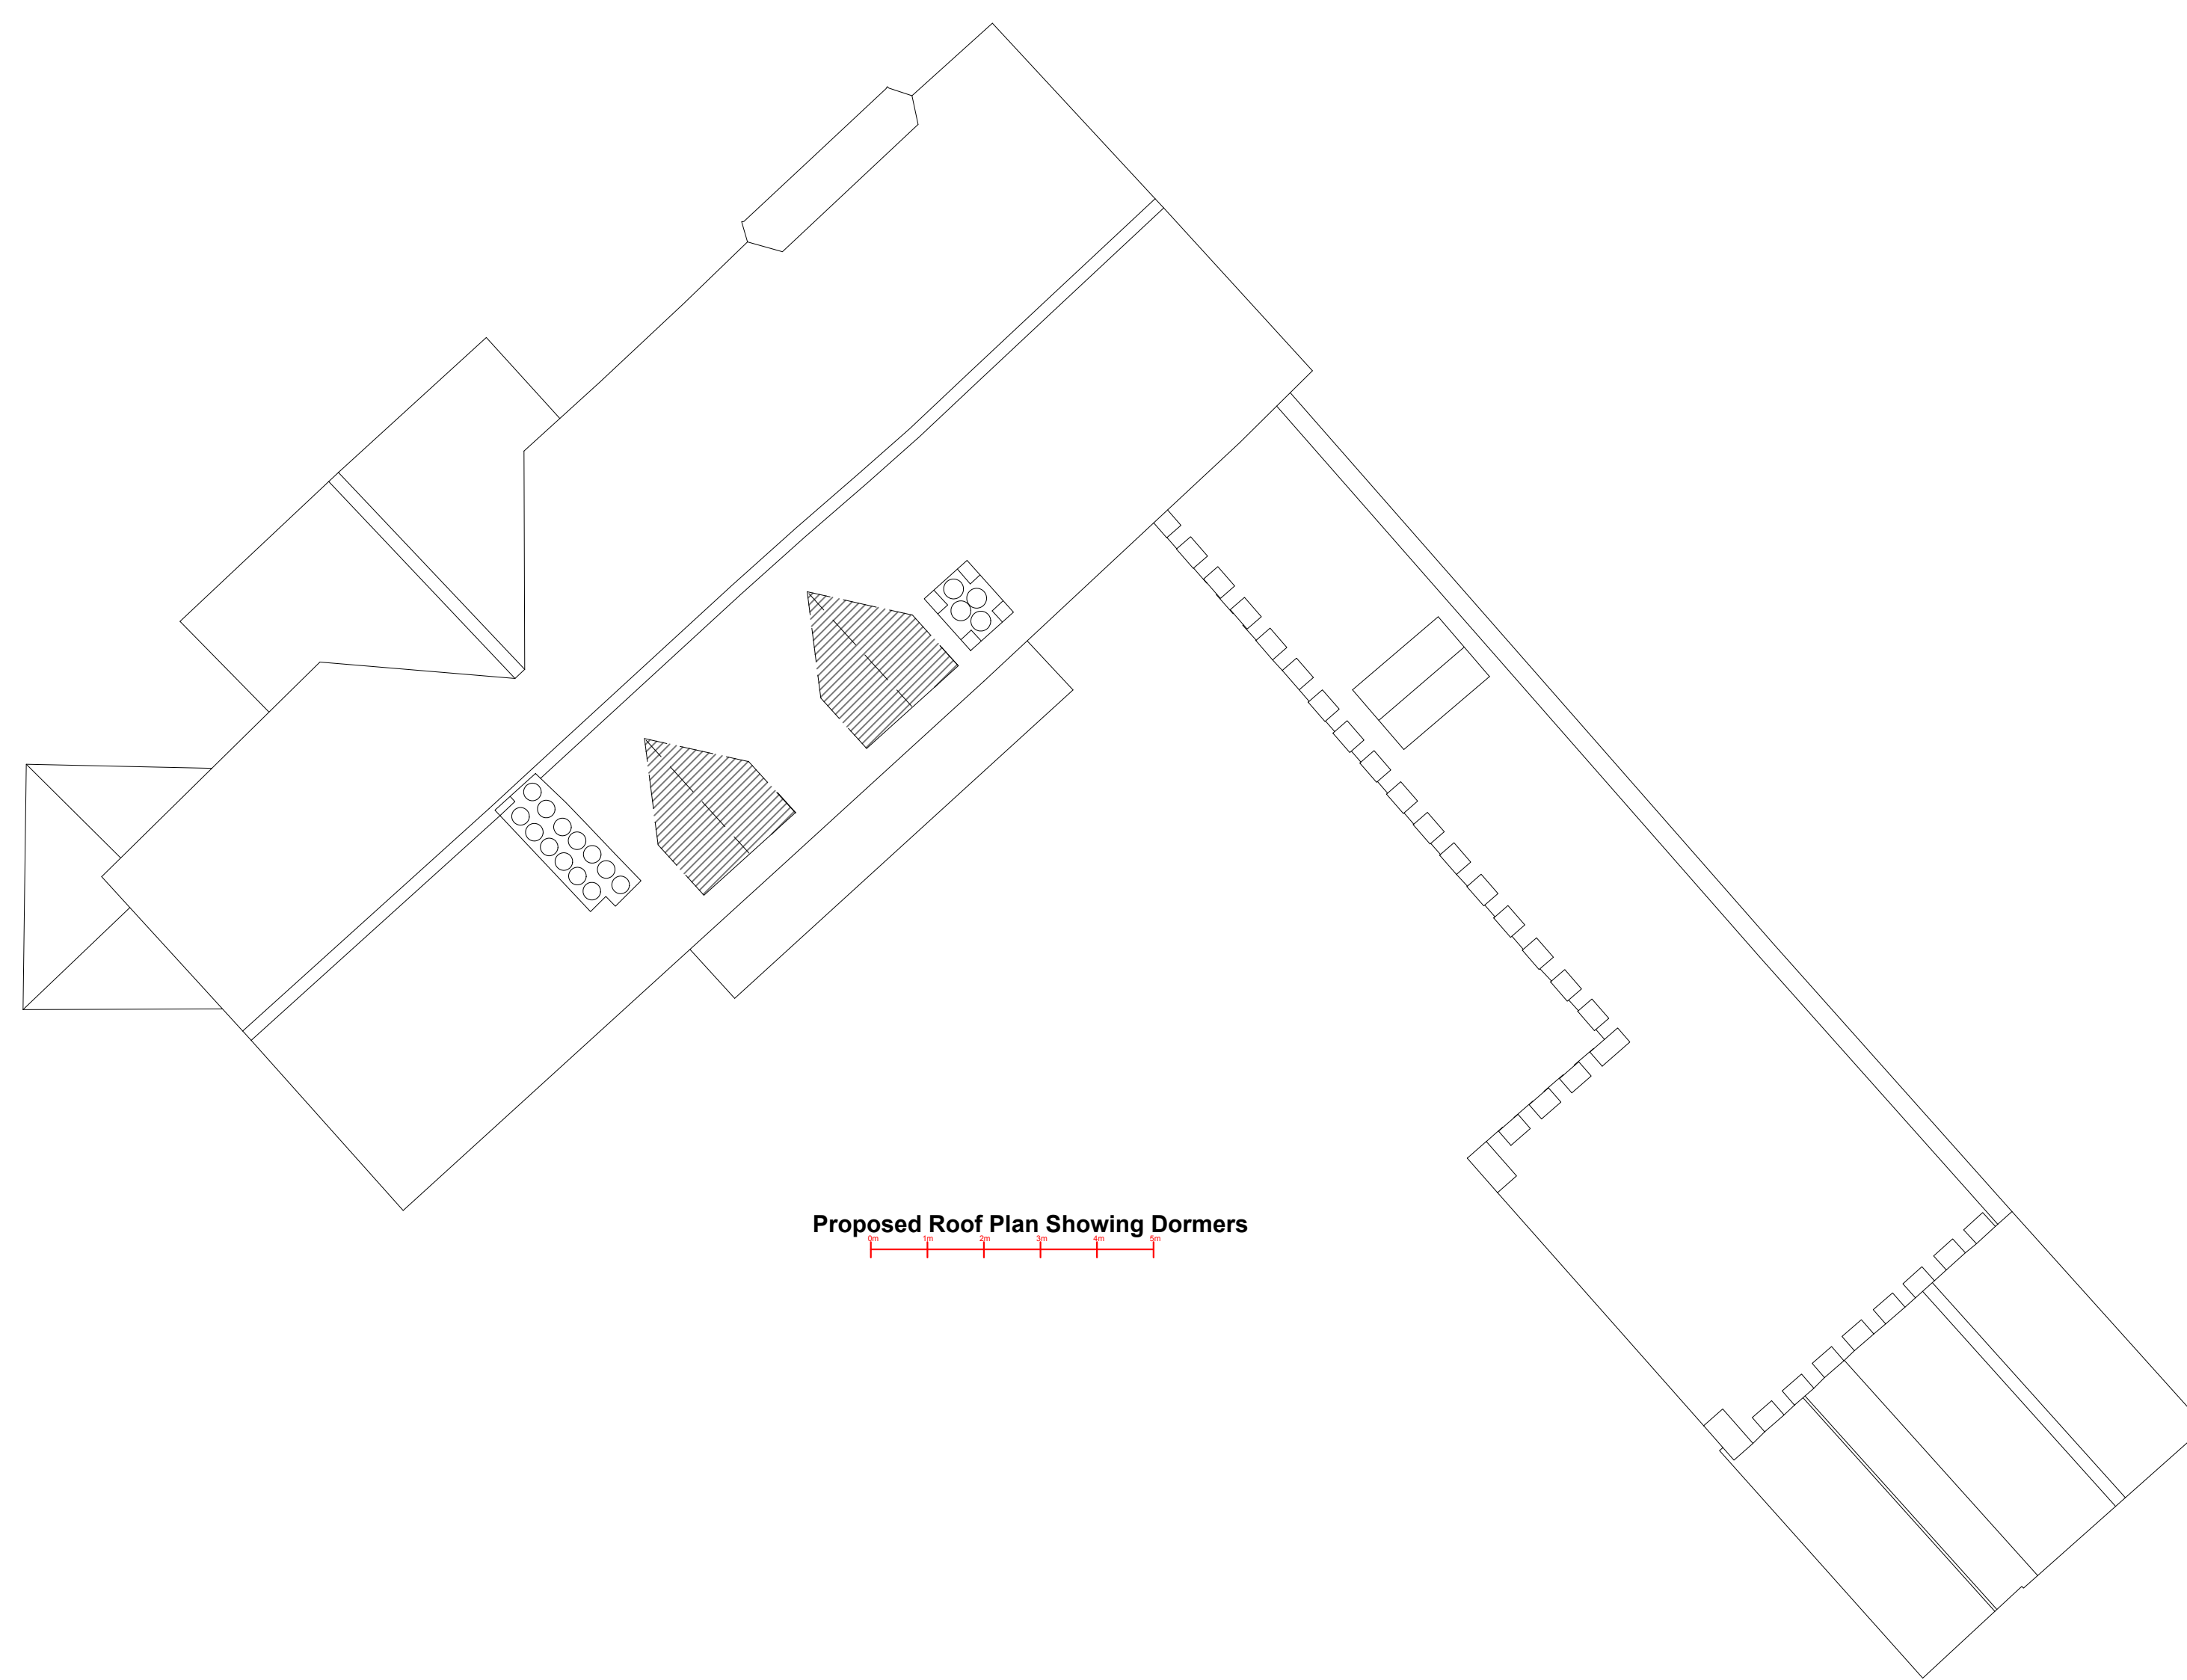

Proposed Roof Plan Showing Dormers

Scale 1:100