


This drawing is protected by copyright and the information contained therein is the property of William McCall.
The drawing must not be copied and the information contained therein may not be used or disclosed without written permission of and in the manner permitted by William McCall.




Scale 1:50@ A1

 

Scale 1:100@ A1



Proposed Front Elevation

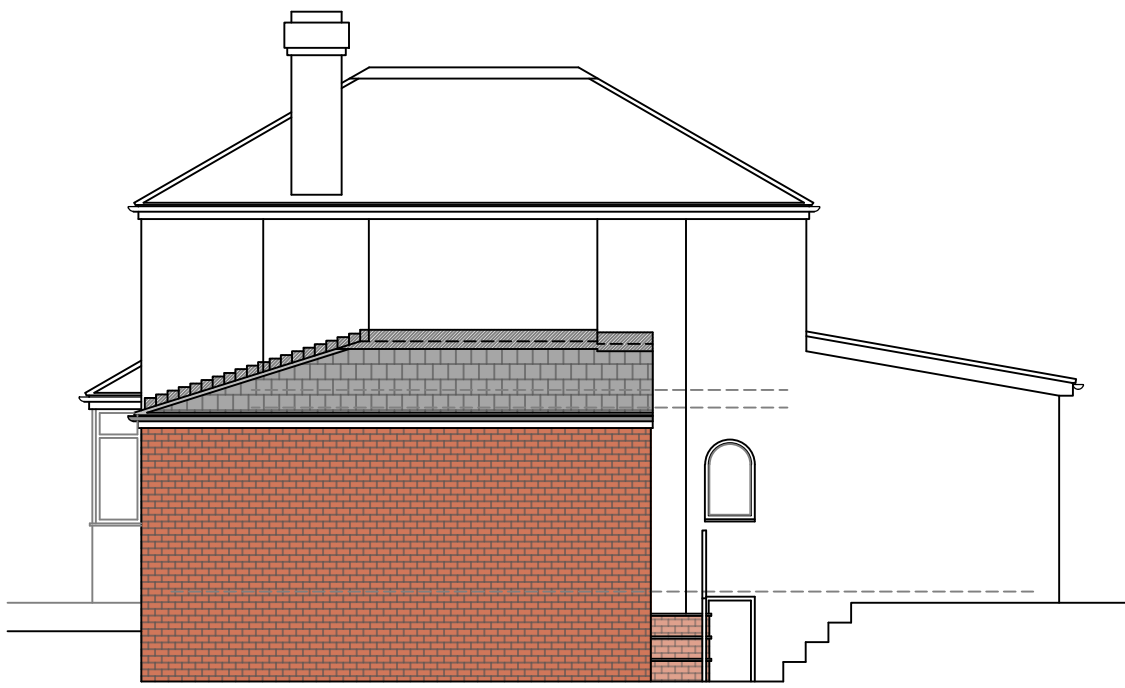


Proposed Side Elevation


1:100



Proposed Rear Elevation

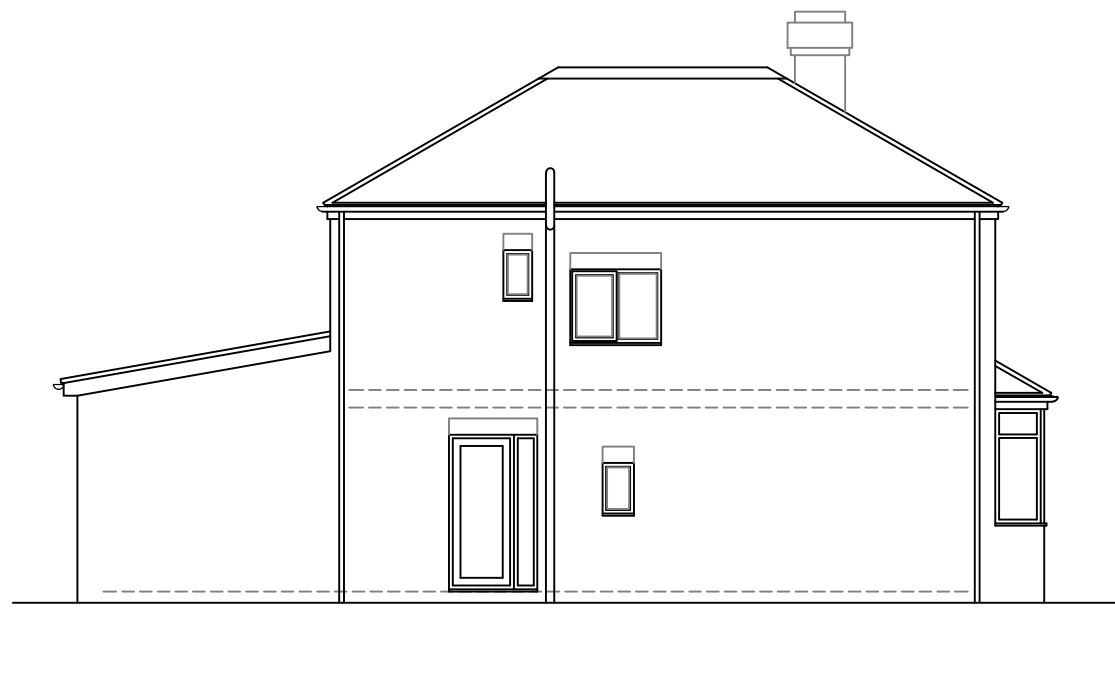


Proposed Side Elevation

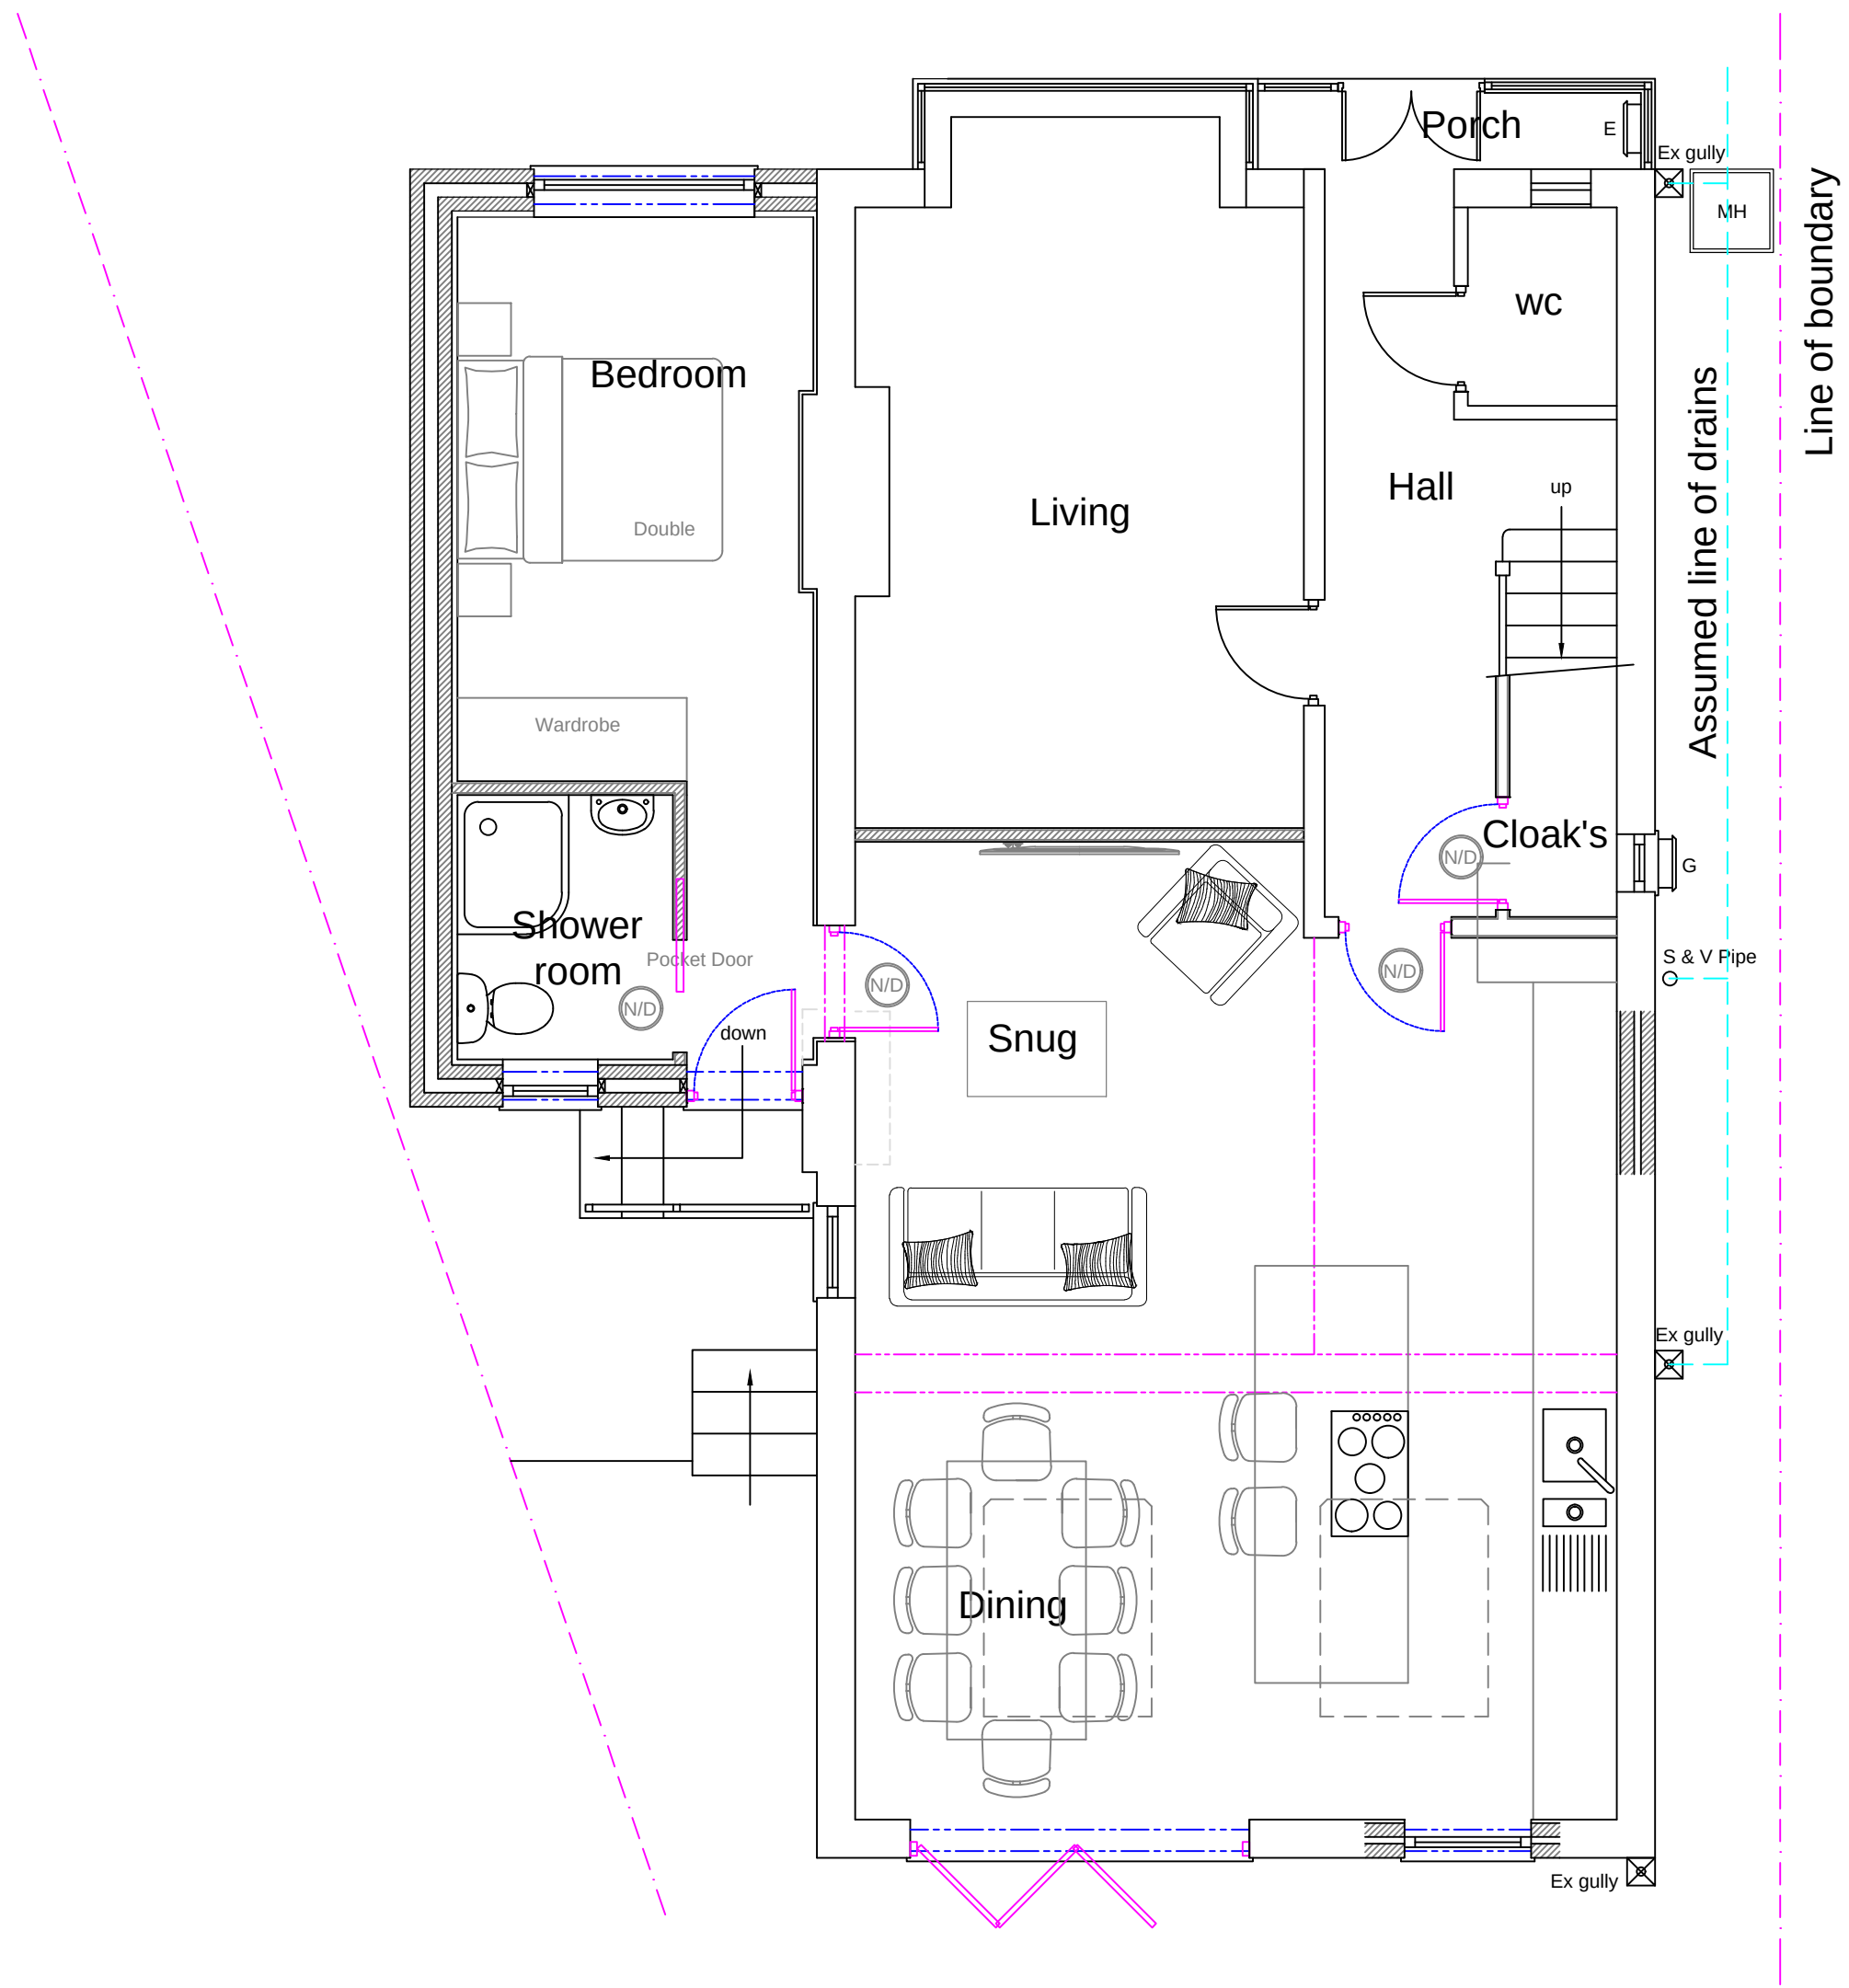

Proposed Ground Floor Plan

1:50

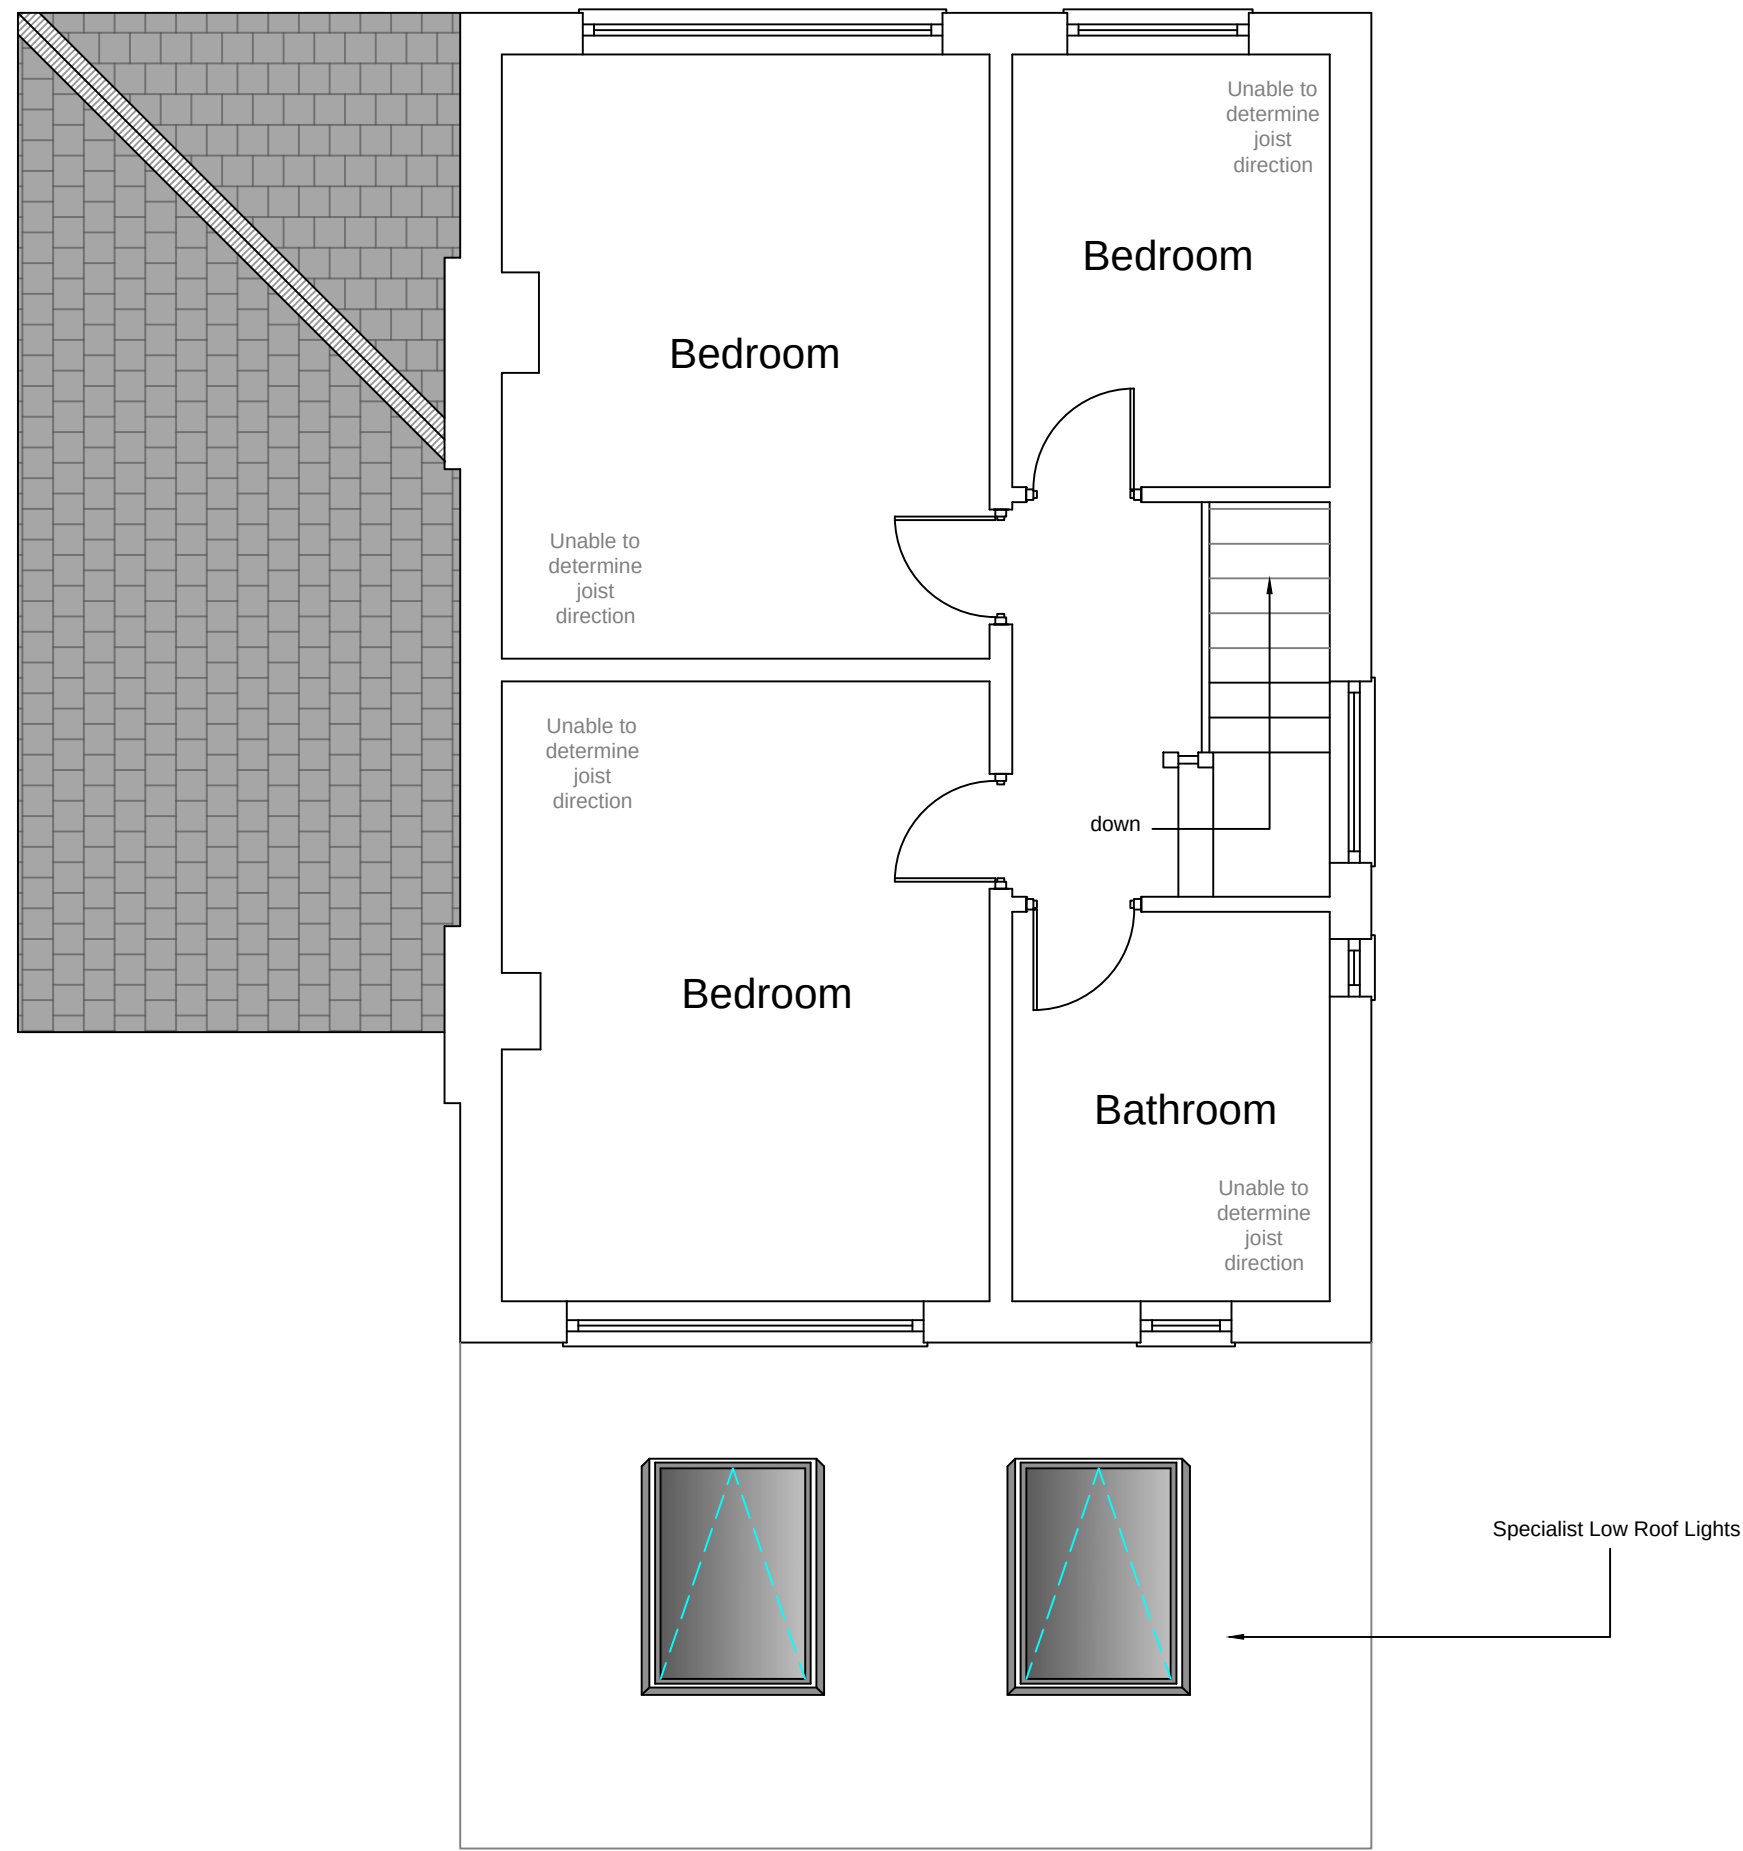

Proposed First Floor Plan

Rev A - 01/11/23 - Proposed side extension set back to sit flush with the main dwelling as per the planning officers comments.

Rev B - 08/11/23 - Proposed platform removed as per the planning officers comments.

Stage :-		Householder Planning Drawing	
Project Title :-		Proposed Single Storey Side Extension	
Drawing Title :-		Proposed Plans & Elevations	
Client :-		Ms Lee	
Drwg No :-	07/23/72	Date :-	July '23
Scale :-	1:100 & 1:50@A1	Drawn:-	SCM
Site Address :-		42 Penrhyn Avenue Middleton Rochdale M24 1EQ	