




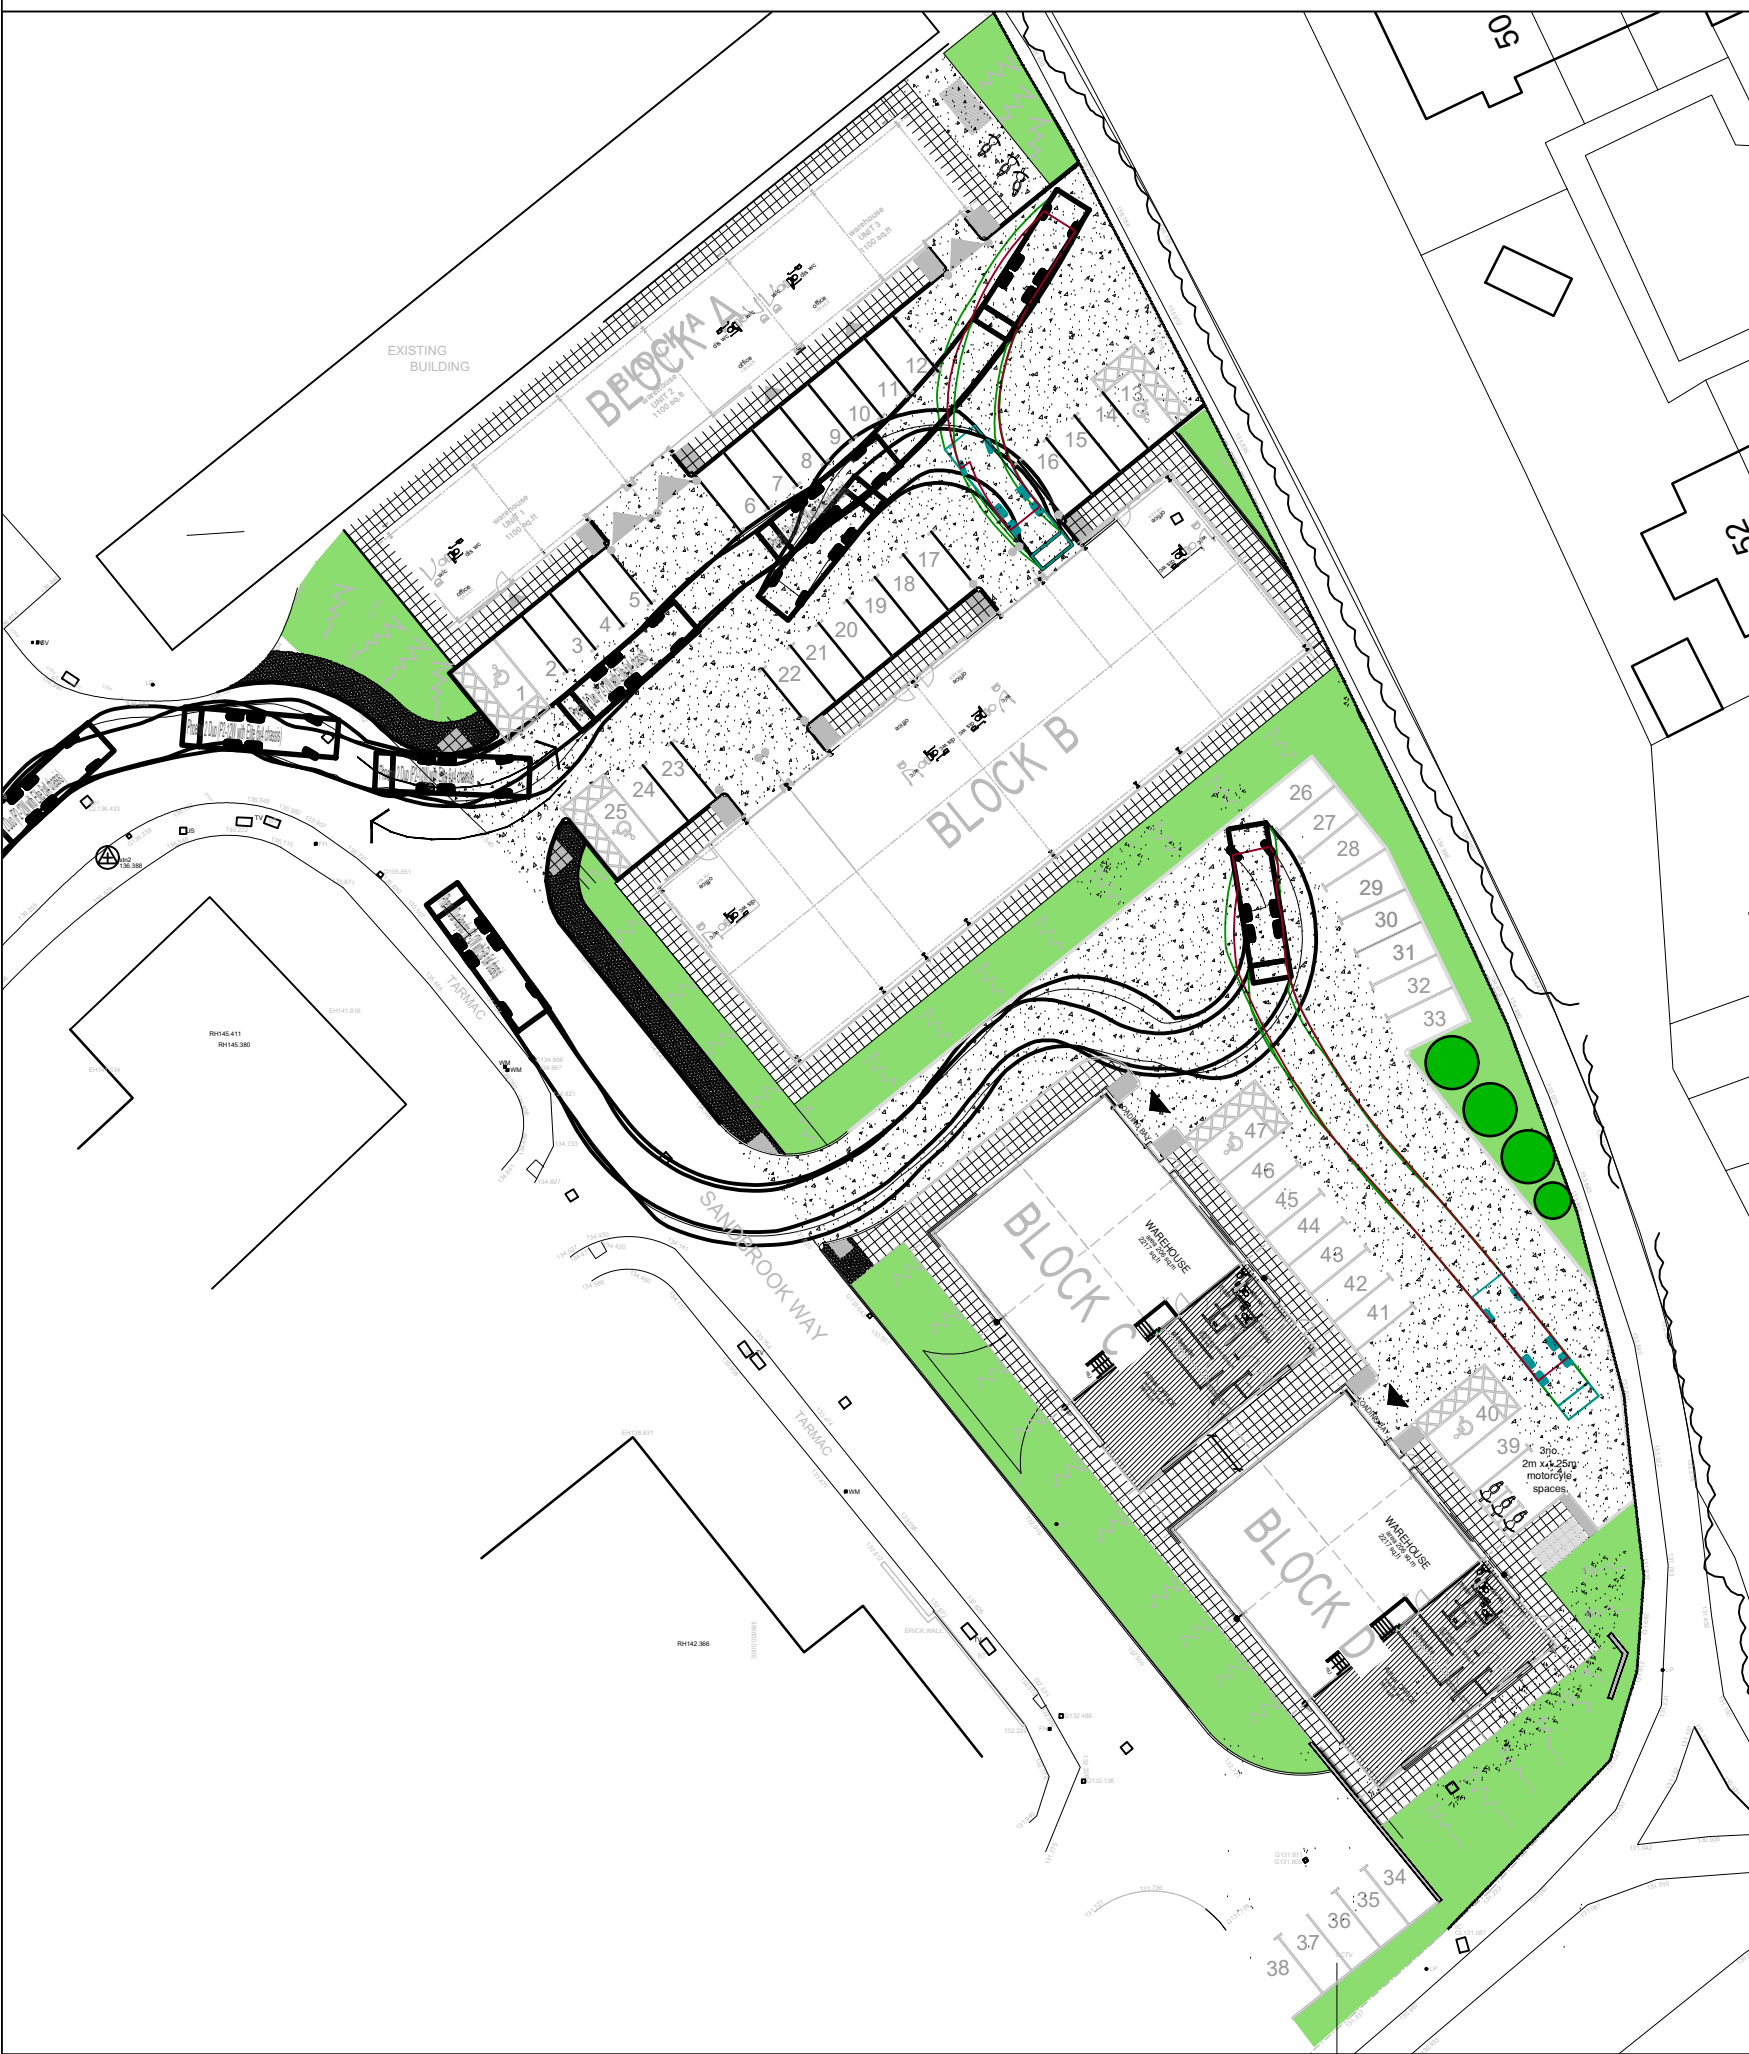


SITE PLAN SHOWING REFUSE VEHICLE ENTERING SITE 1:500

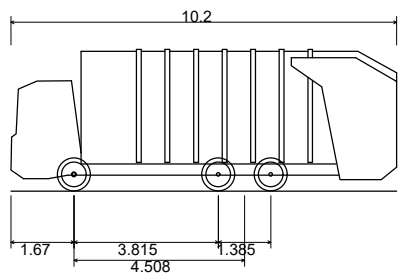


Phoenix 2 Duo (P2-12W with Elite 6x4 chassis)
Overall Length 10.200m
Overall Width 2.530m
Overall Body Height 3.751m
Min Body Ground Clearance 0.304m
Track Width 2.500m
Lock to lock time 4.00s
Kerb to Kerb Turning Radius 7.800m

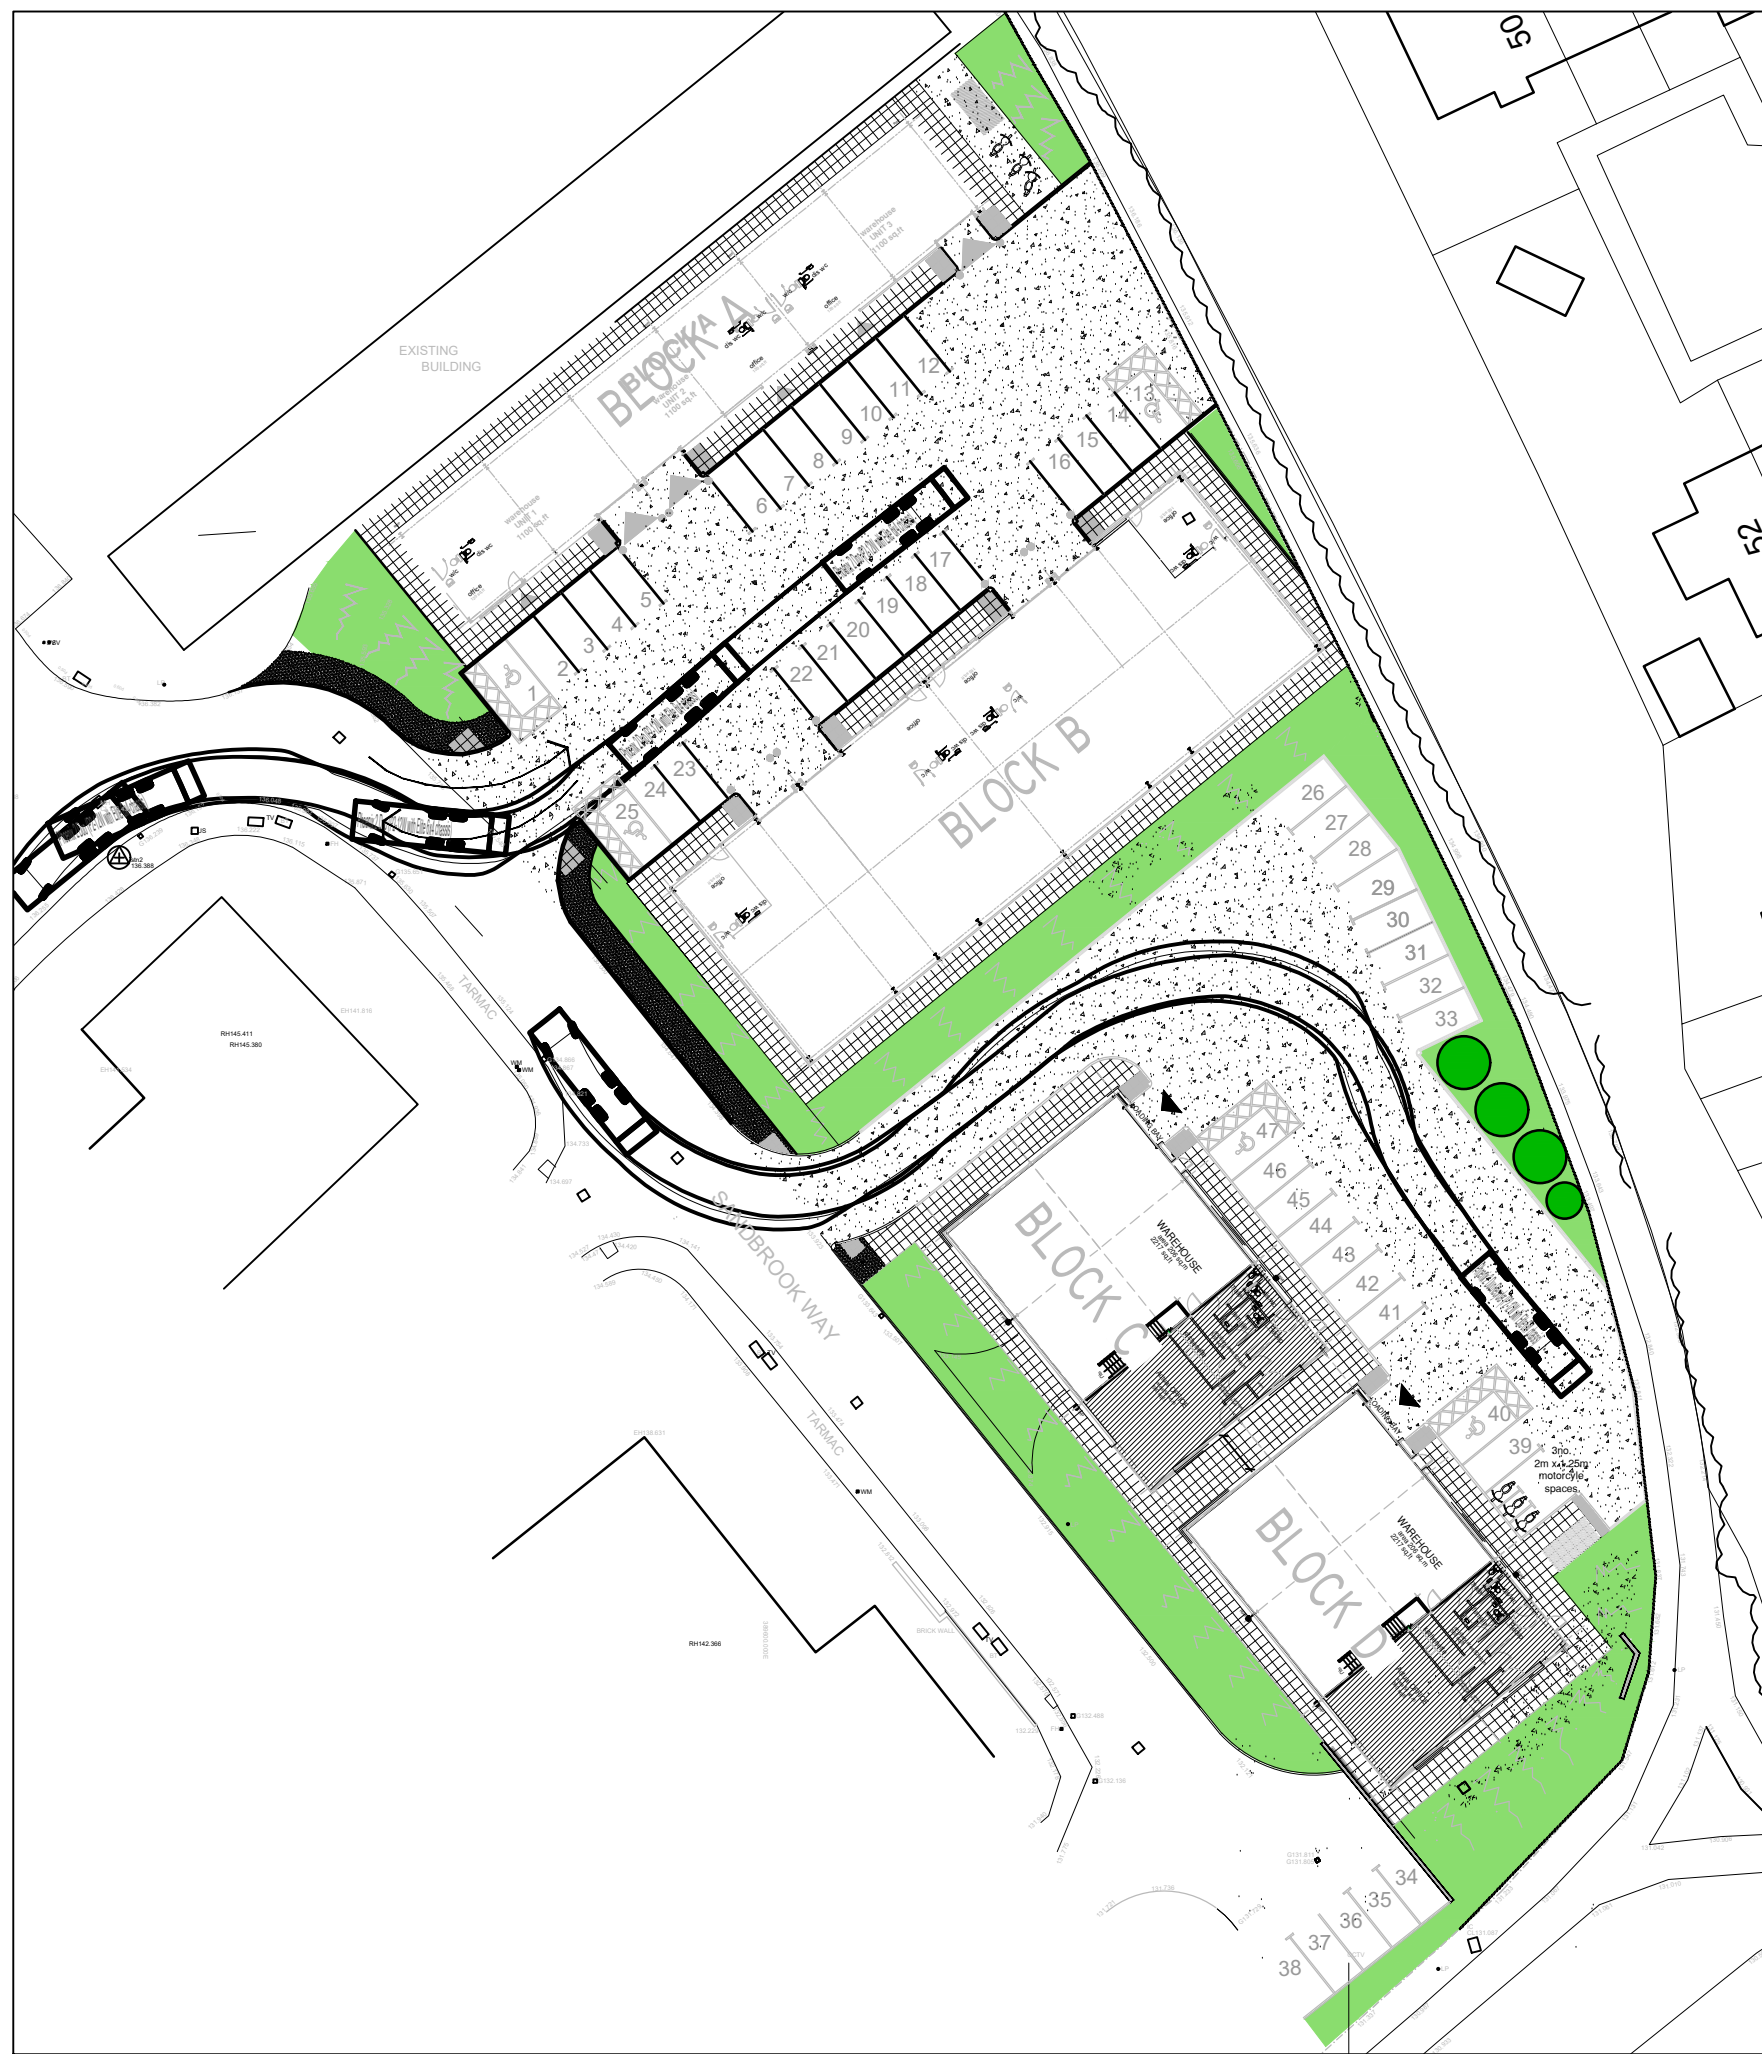


SITE PLAN SHOWING REFUSE VEHICLE LEAVING SITE 1:500

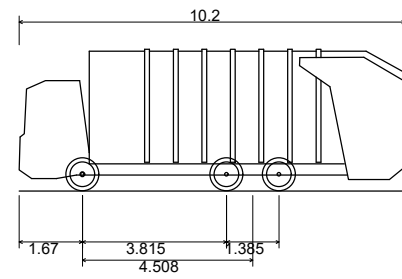


Phoenix 2 Duo (P2-12W with Elite 6x4 chassis)
Overall Length 10.200m
Overall Width 2.530m
Overall Body Height 3.751m
Min Body Ground Clearance 0.304m
Track Width 2.500m
Lock to lock time 4.00s
Kerb to Kerb Turning Radius 7.800m

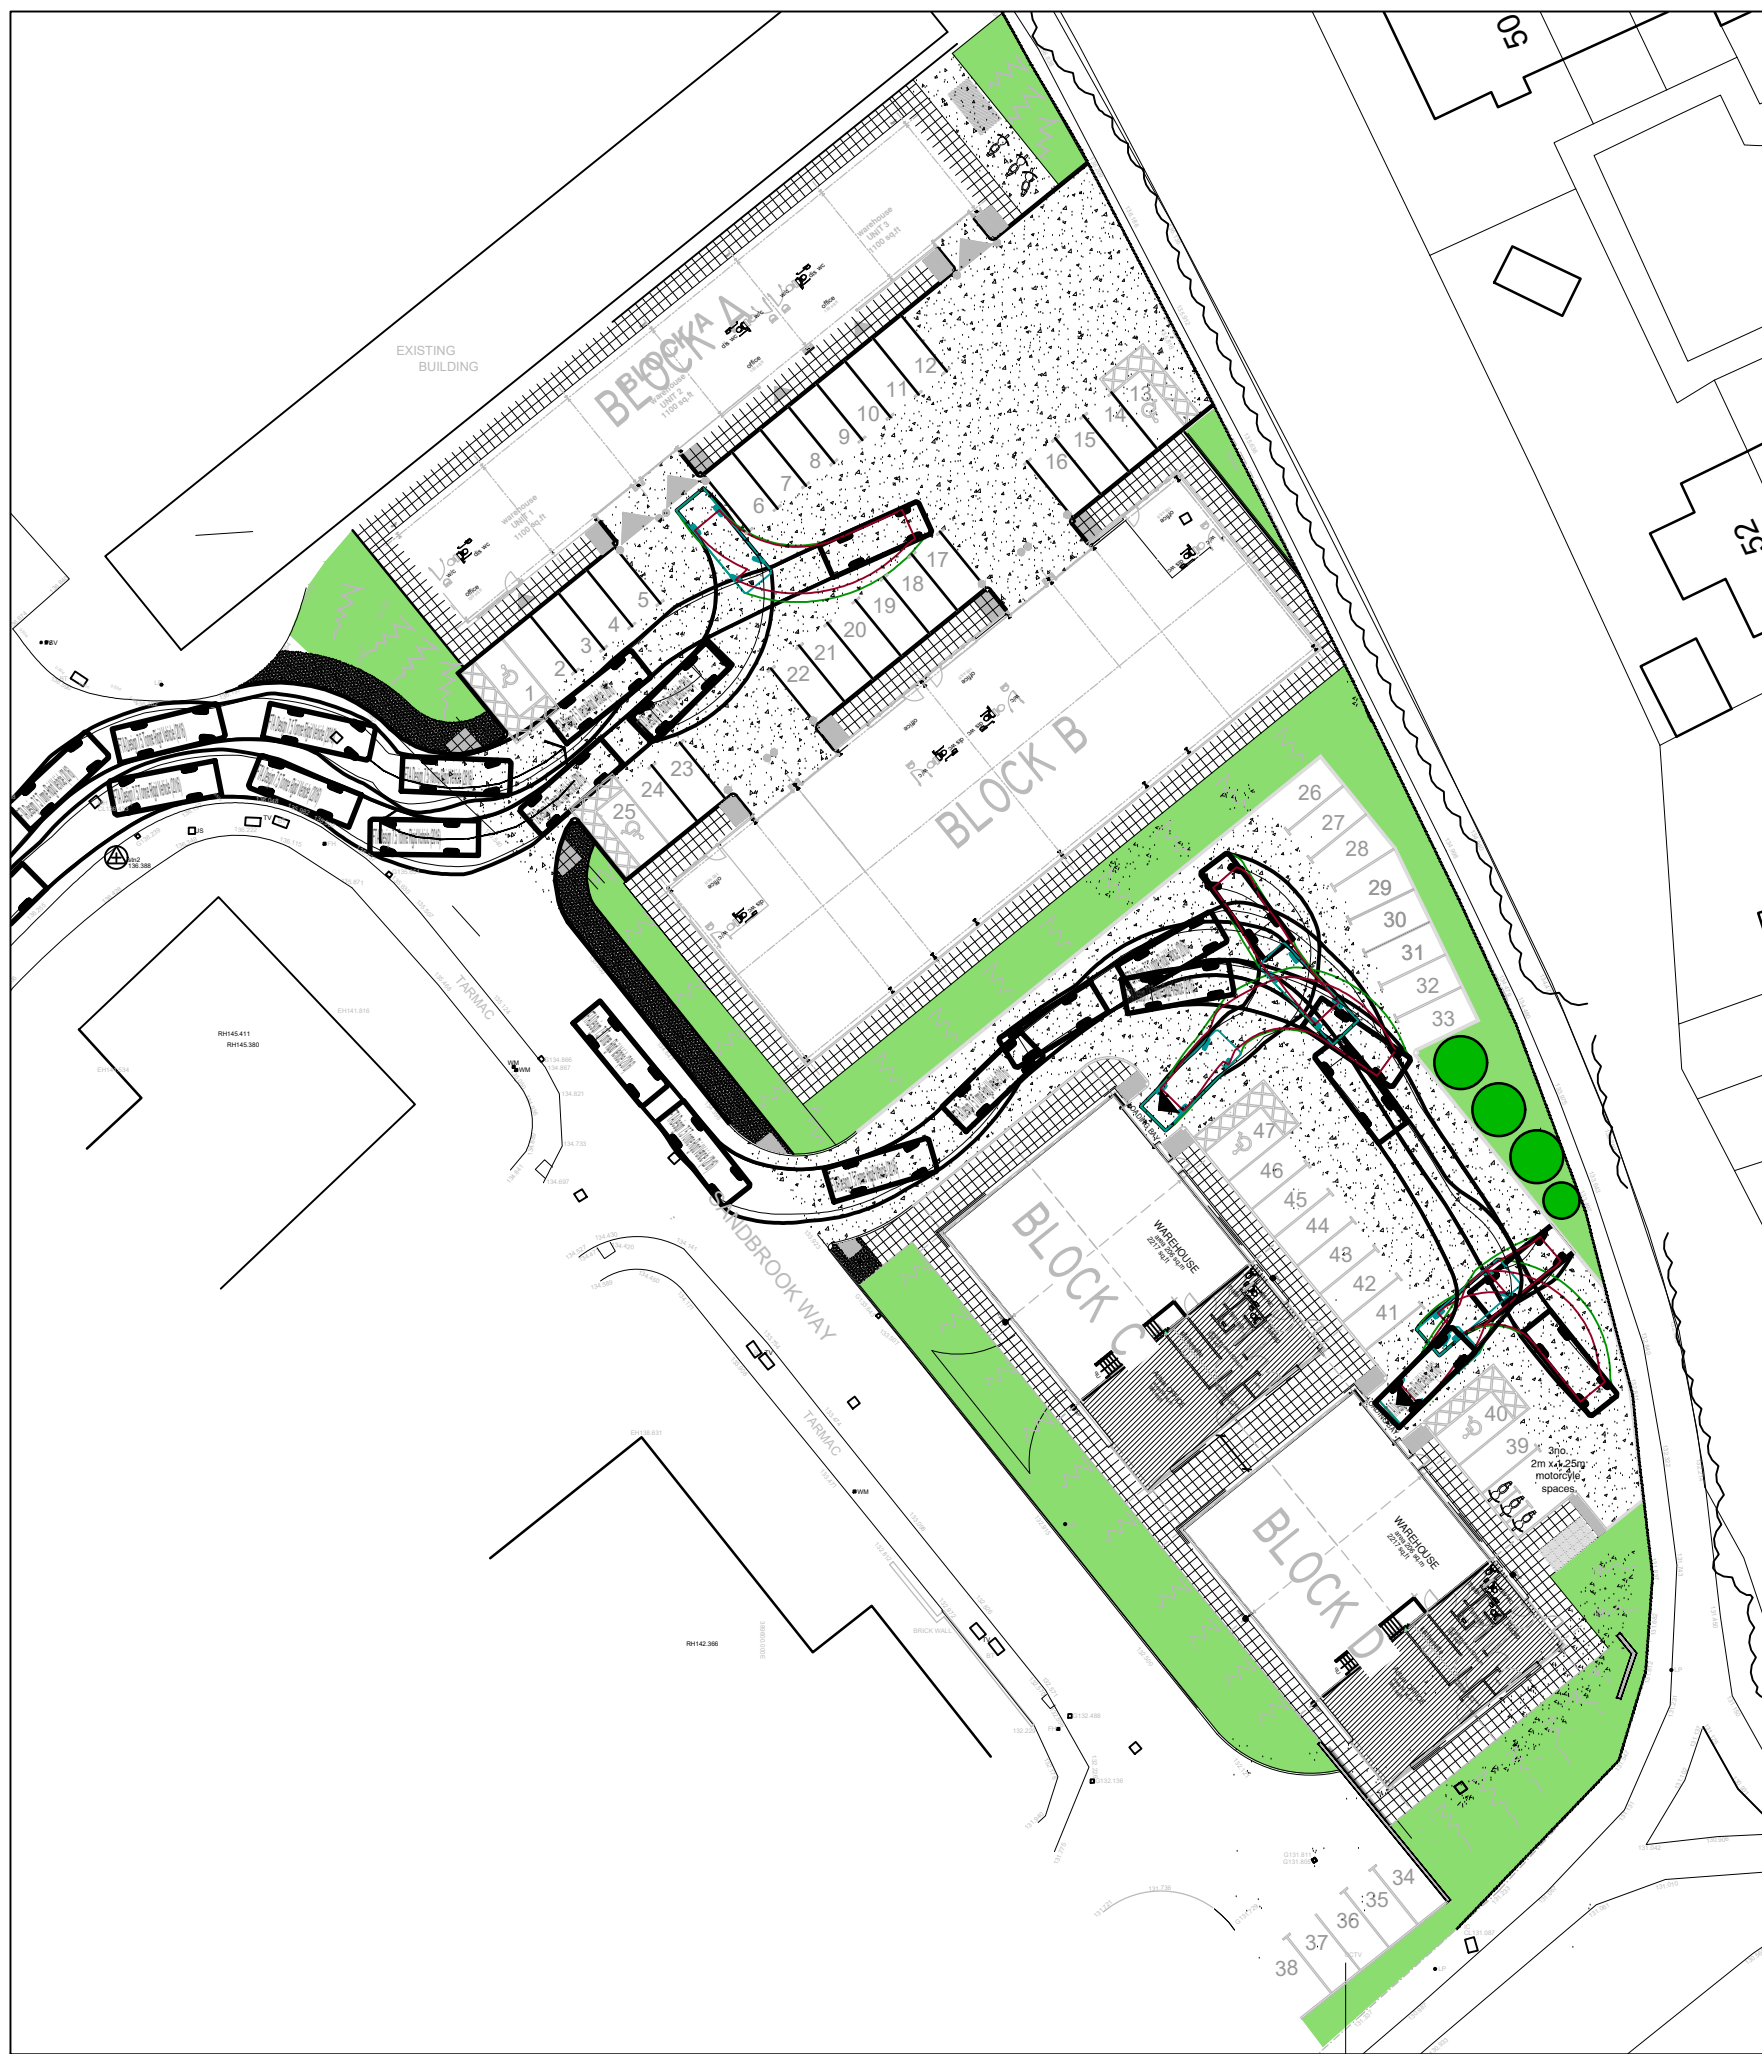


SITE PLAN SHOWING DELIVERY VEHICLE ENTERING AND LEAVING SITE 1:500

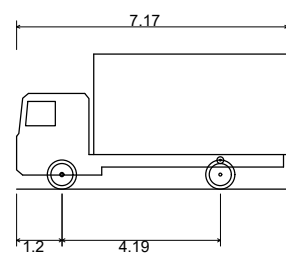

FTA Design 7.5 Tonne Rigid Vehicle (2016)
Overall Length 7.170m
Overall Width 2.300m
Overall Body Height 3.580m
Min Body Ground Clearance 0.375m
Track Width 2.120m
Lock to lock time 3.00s
Kerb to Kerb Turning Radius 7.000m

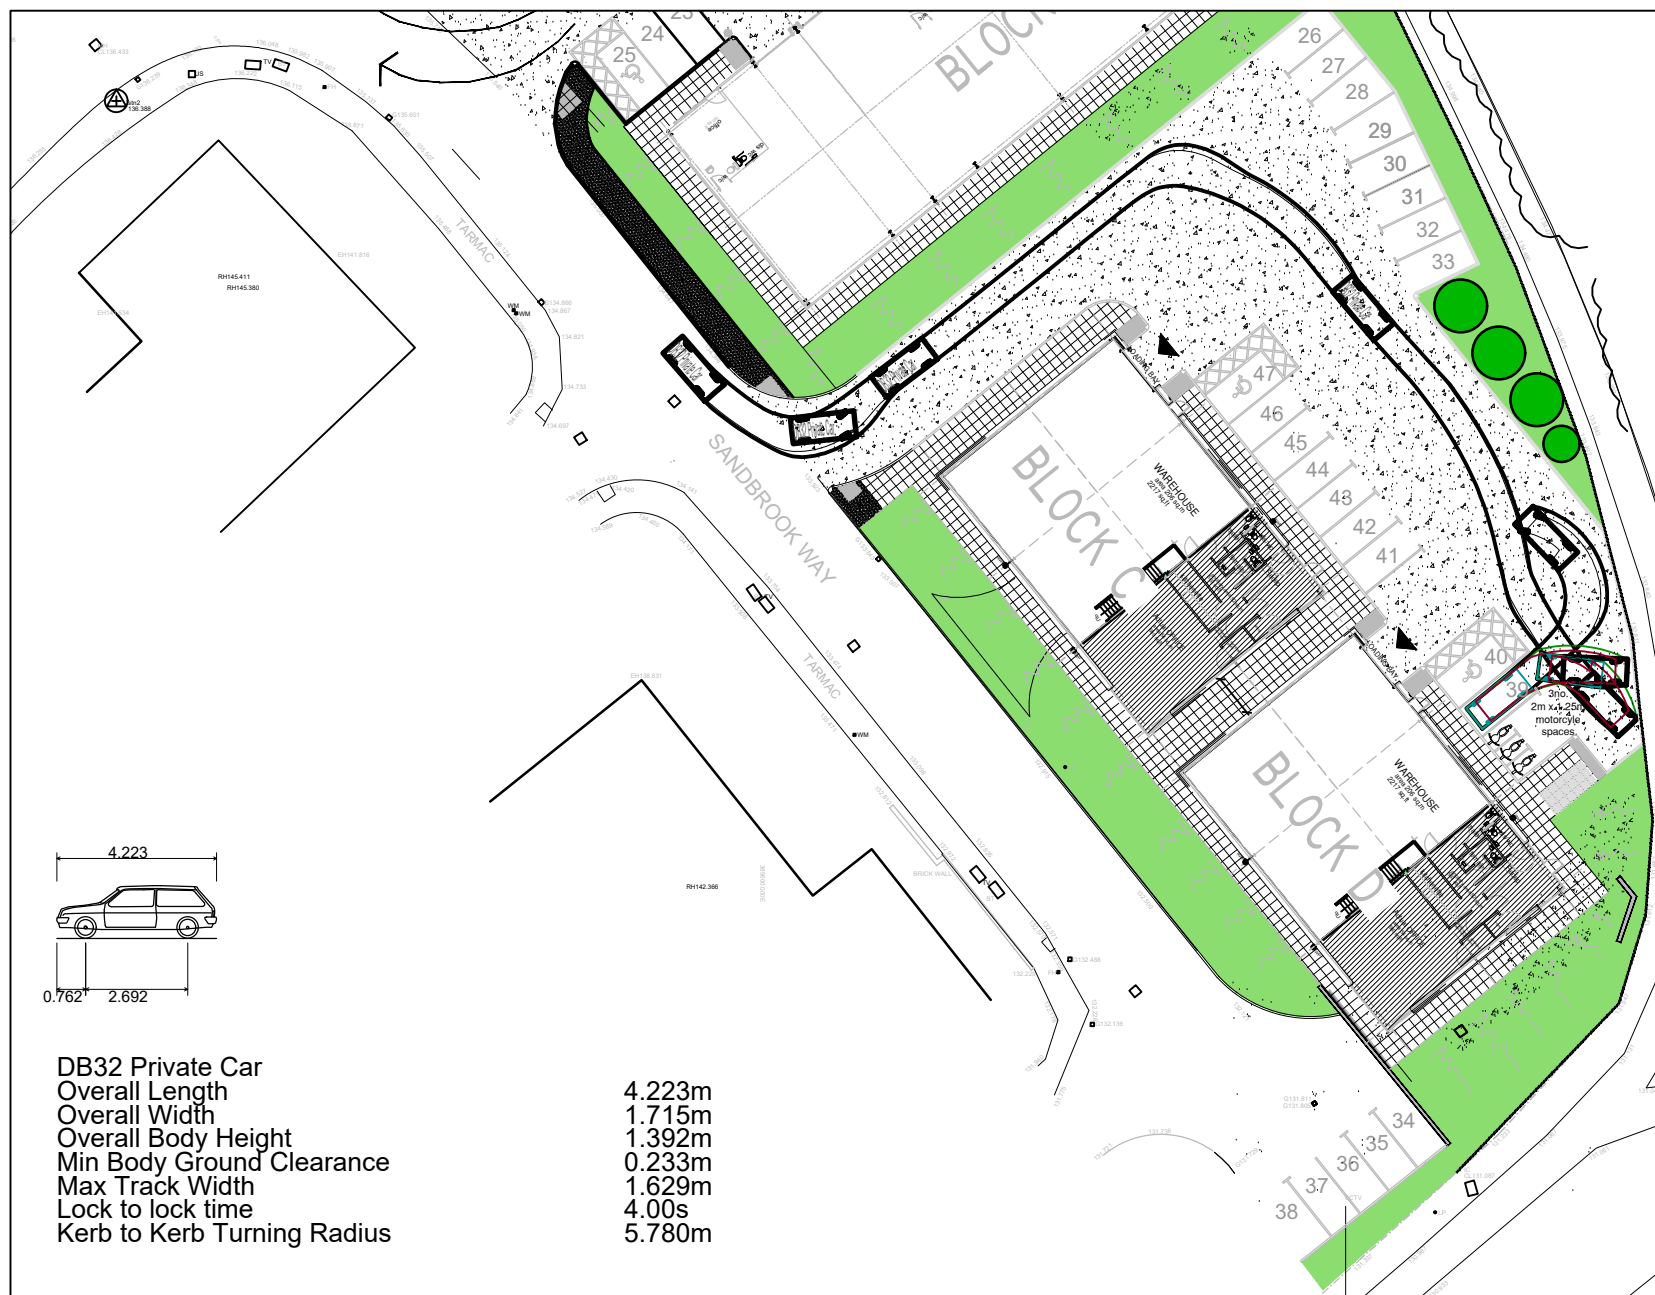

CAR PARKING TO BLOCK C AND D 1:500

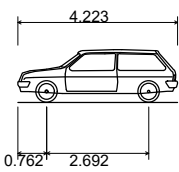

DB32 Private Car
Overall Length 4.223m
Overall Width 1.715m
Overall Body Height 1.392m
Min Body Ground Clearance 0.233m
Max Track Width 1.629m
Lock to lock time 4.00s
Kerb to Kerb Turning Radius 5.780m

RESIDUAL RISKS

REV	DESCRIPTION	DRAWN	APPROVED	DATE
E	REVISED LAYOUT OVERLAYED - TRACKING MODIFIED	CS	CS	19.09.24
D	EXISTING FOOTPATH AND STEPS REMOVED NEXT TO BLOCK C AND D	AG	CS	19.09.24
C	ENTRANCE LOCATION TO BLOCK C AND D REVISED	AG		01.07.24
B	LAYOUT REVISED	AG		22.09.23
A	DELIVERY VEHICLE ADDED	AG		16.08.23

STATUS			
PLANNING			
GRAHAM SCHOFIELD ASSOCIATES Consulting Civil and Structural Engineers Suite 3 Balfour Court, Leyland PR25 2TF tel: (01772) 459383 email: reception@gsa72.co.uk			
client NORTHERN TRUST			
project SANDBROOK PARK, ROCHDALE PHASE 2			
title VEHICLE TRACKING			
drawn AG	checked	drawing number	
date AUG 23	date	2023 - 110 - 004	
scale 1:500	AI	E	