




Existing Site Plan 1:200@A1




Proposed Site Plan 1:200@A1

Legend

- Property Boundary
- Proposed New Structure
- Proposed Permeable Drive
- Proposed Decking Area
- Proposed Lawn Area

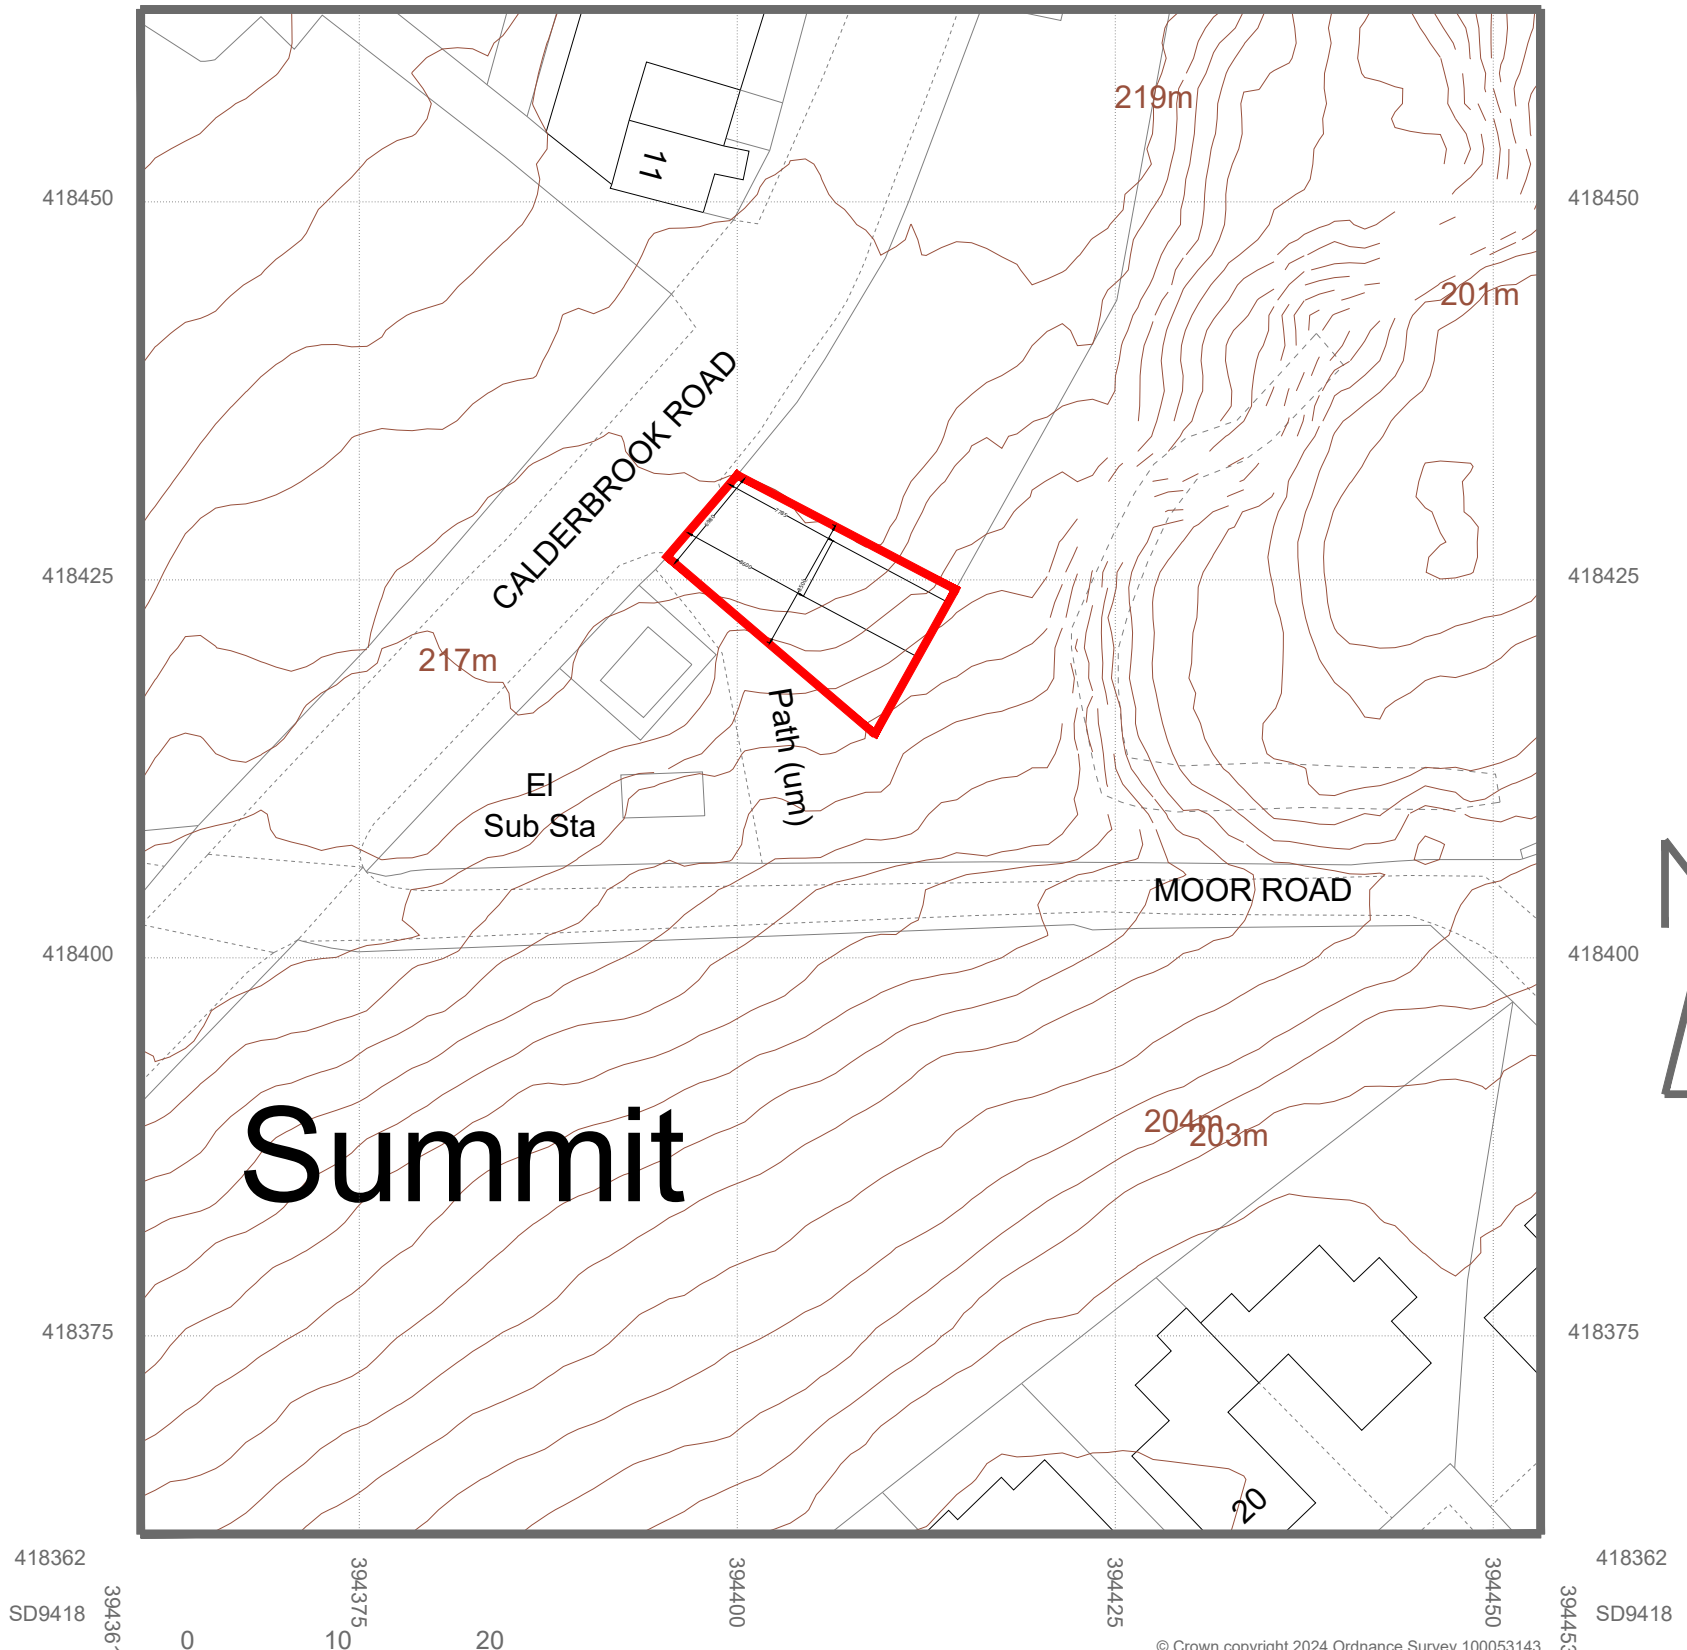

Location Plan 1:500@A1

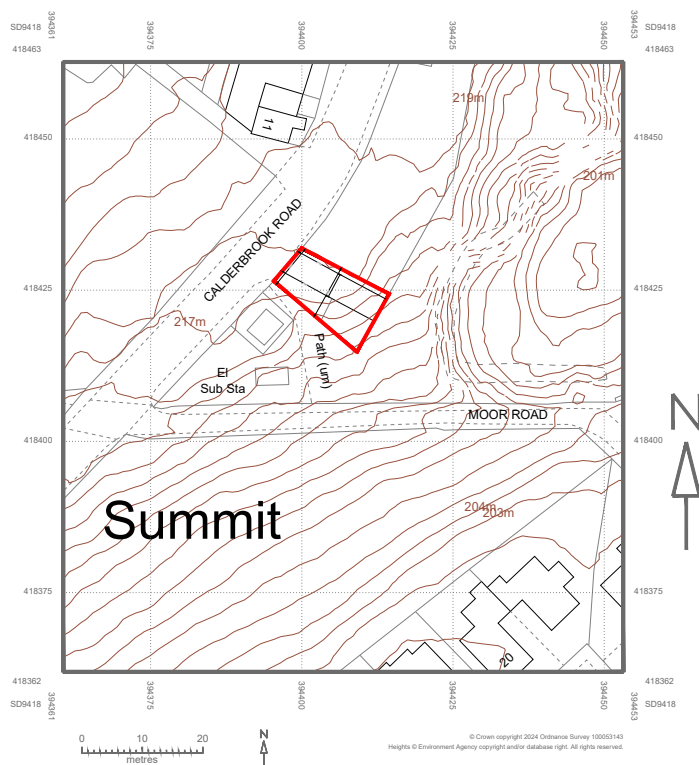

Location Plan 1:1250@A1

02	Decking Area Added	11.09.25
01	Site Dimensions Added & Layout Revised	28.07.25
Rev. No.	Revision note.	Date.
Title: Location Plan, Existing and Proposed Site Plans		
Project: Land Off Smithy Nook Calderbrook Road Littleborough OL15 9NF		
Client: Paul Butler 3 Warkworth Terrace Bacup OL13 9LY		
Scale: Indicated	Designed: AW	Drawn: AW
Date: 21.05.2024		
Drawing No. JCBD-24-383 - 5. Rev02		
 J C Building Design Ltd Tel: 01706 599352 / 07824 871086 enquiries@jcbuildingdesign.co.uk		