


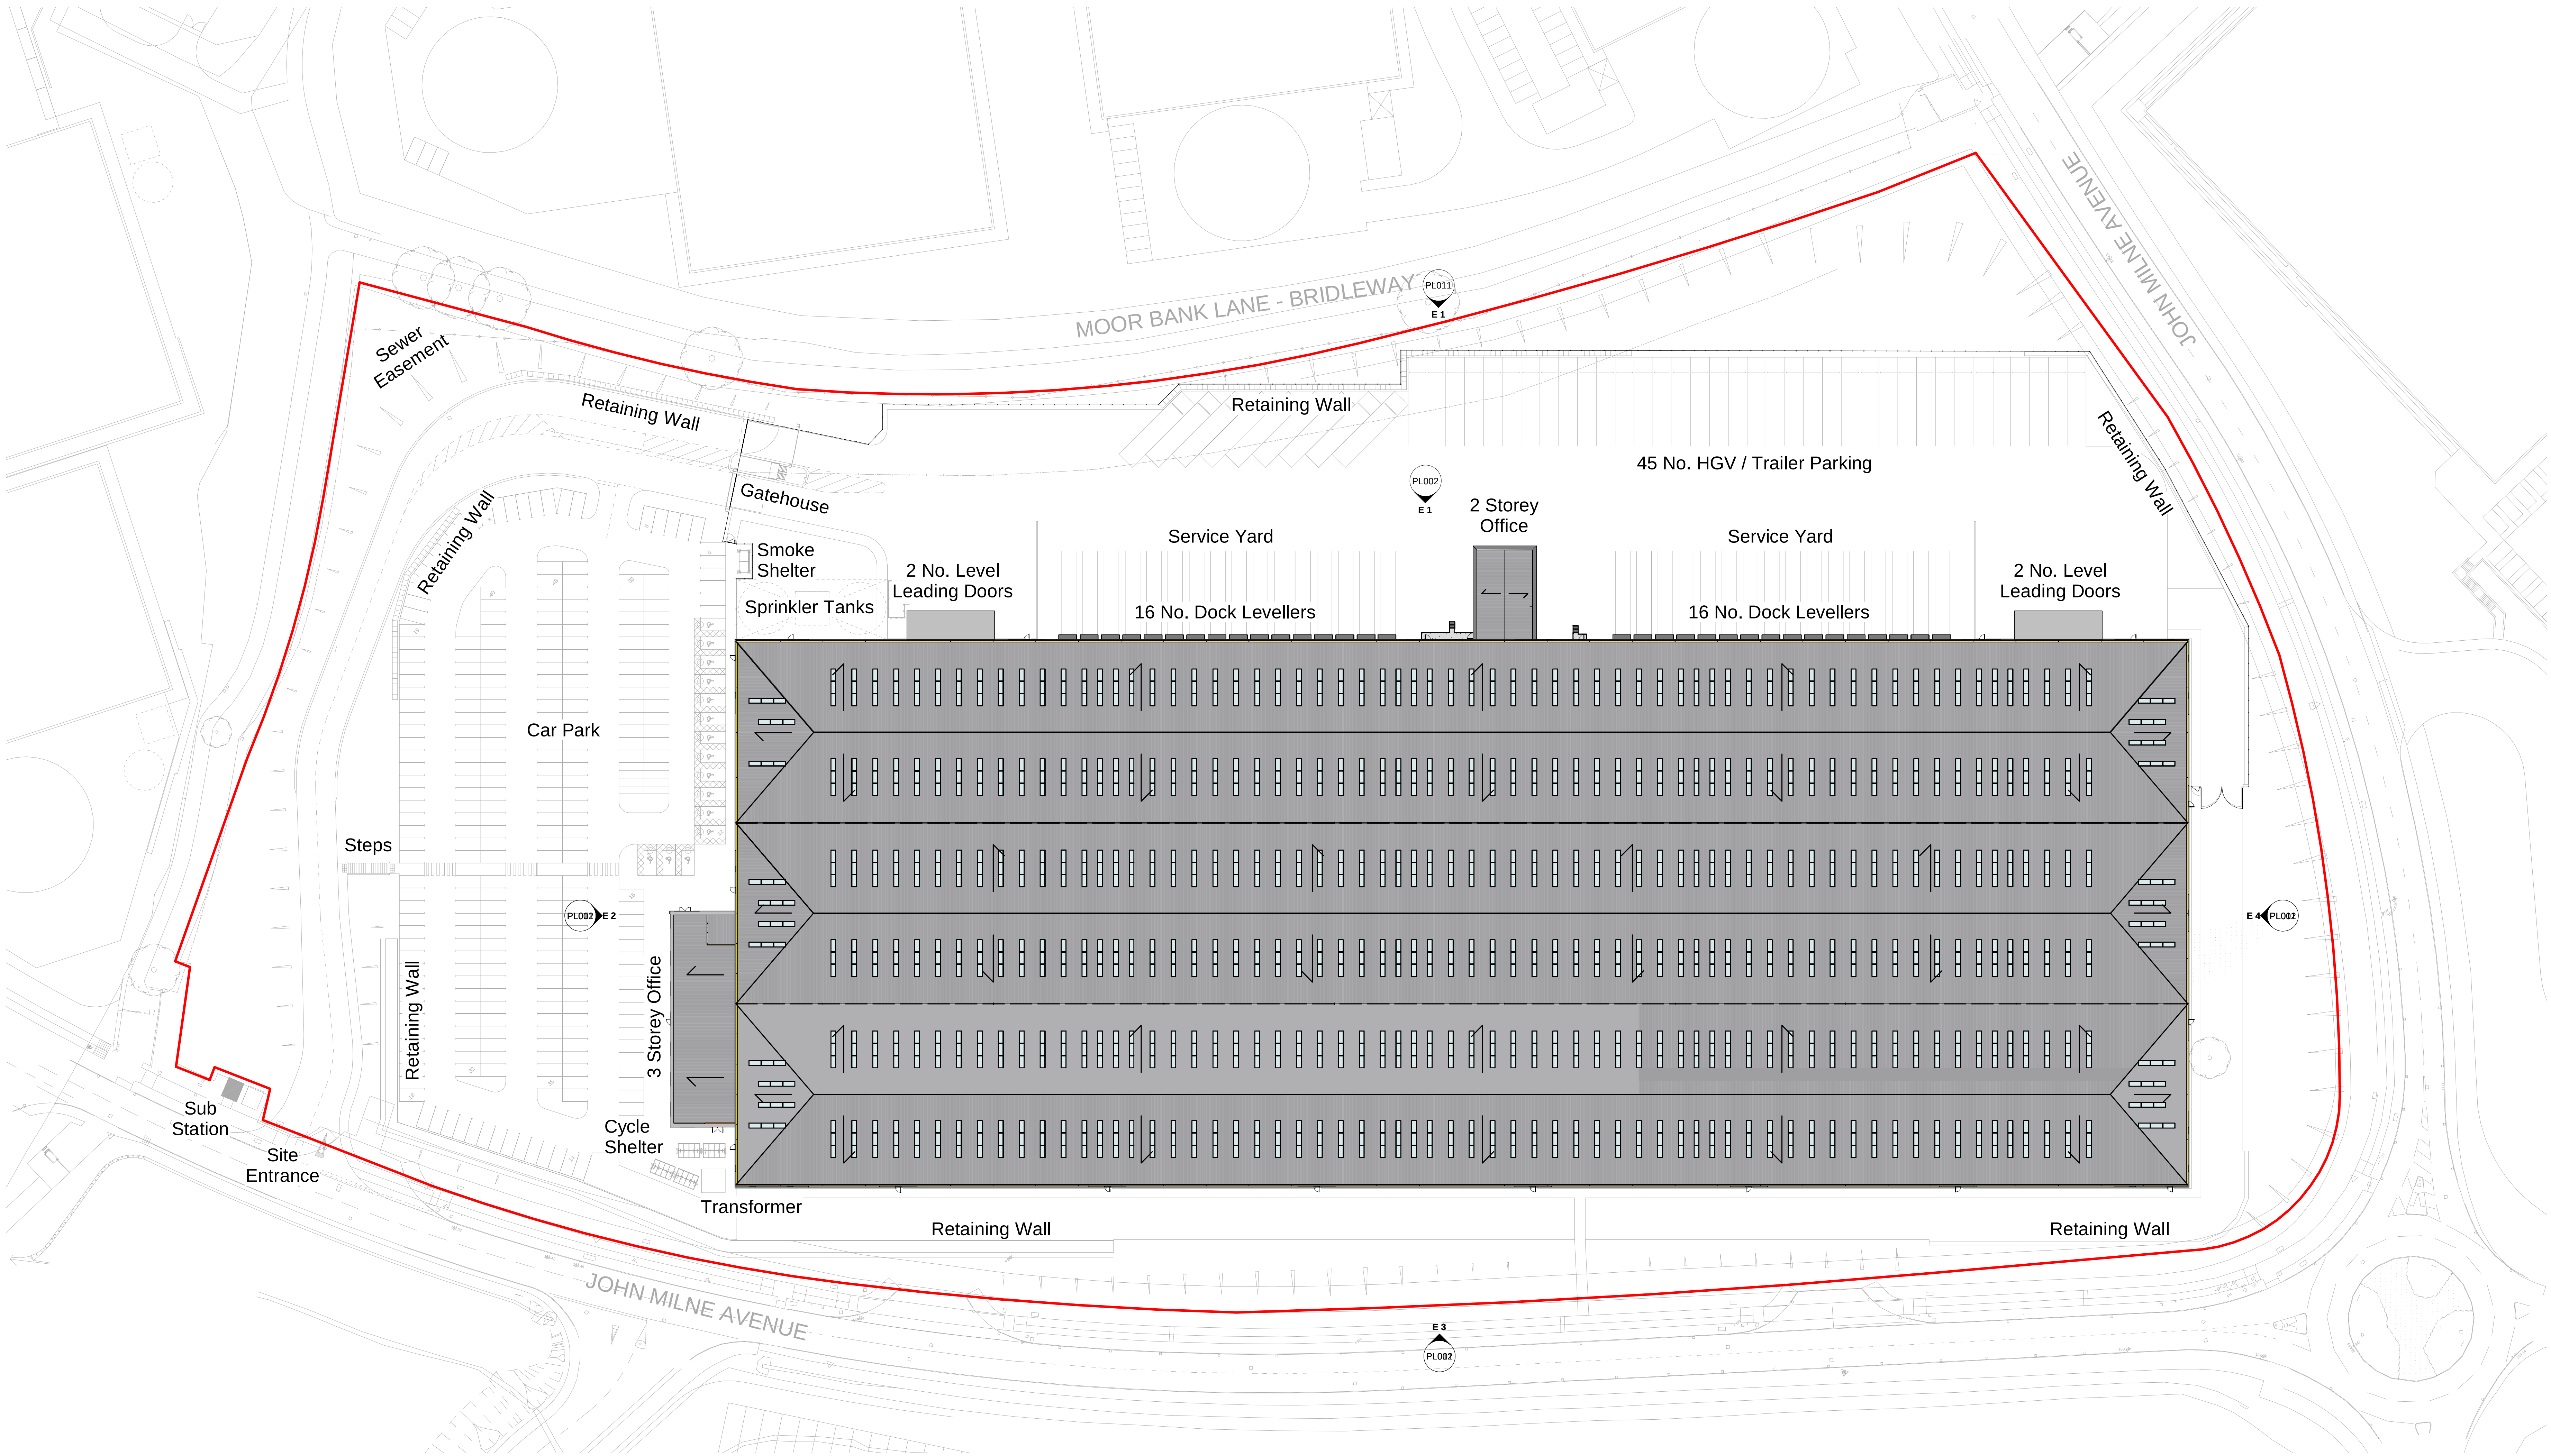


Existing Site Plan

1 : 500



- Development Boundary

 

#	14.06.2022	First Issue	BY	CHK
Rev	Date	Description	By	CHK

PLANNING

NIRAS
ARCHITECTS
400 PARK APPROACH
NOTTING HILL
LONDON
W1T 3RD
Tel: 020 7494 1000
info@nirasarchitects.com
444 555 1234 5678

Danish Crown

PROJECT
NEW PACKING AND SLICING
FACILITY

TITLE
EXISTING SITE PLAN

DRAWING NUMBER	STATUS	DRAWN BY	CHECKED BY	SCALE	AS INDICATED
DAN001_NIA_B_00_DR_A_PL006	#				
PROJECT NO.	DATE	BY	FOR	DATE	BY

FOR CONSTRUCTION ON APPROVAL