



14/02/2023 15:53:30 P:\ODDGN\11000\11300-11399\11390-1-Sheets\03_PL_Planning\11390-PL_L02.dgn adam@rpfgeon St Mary's gate Rochdale

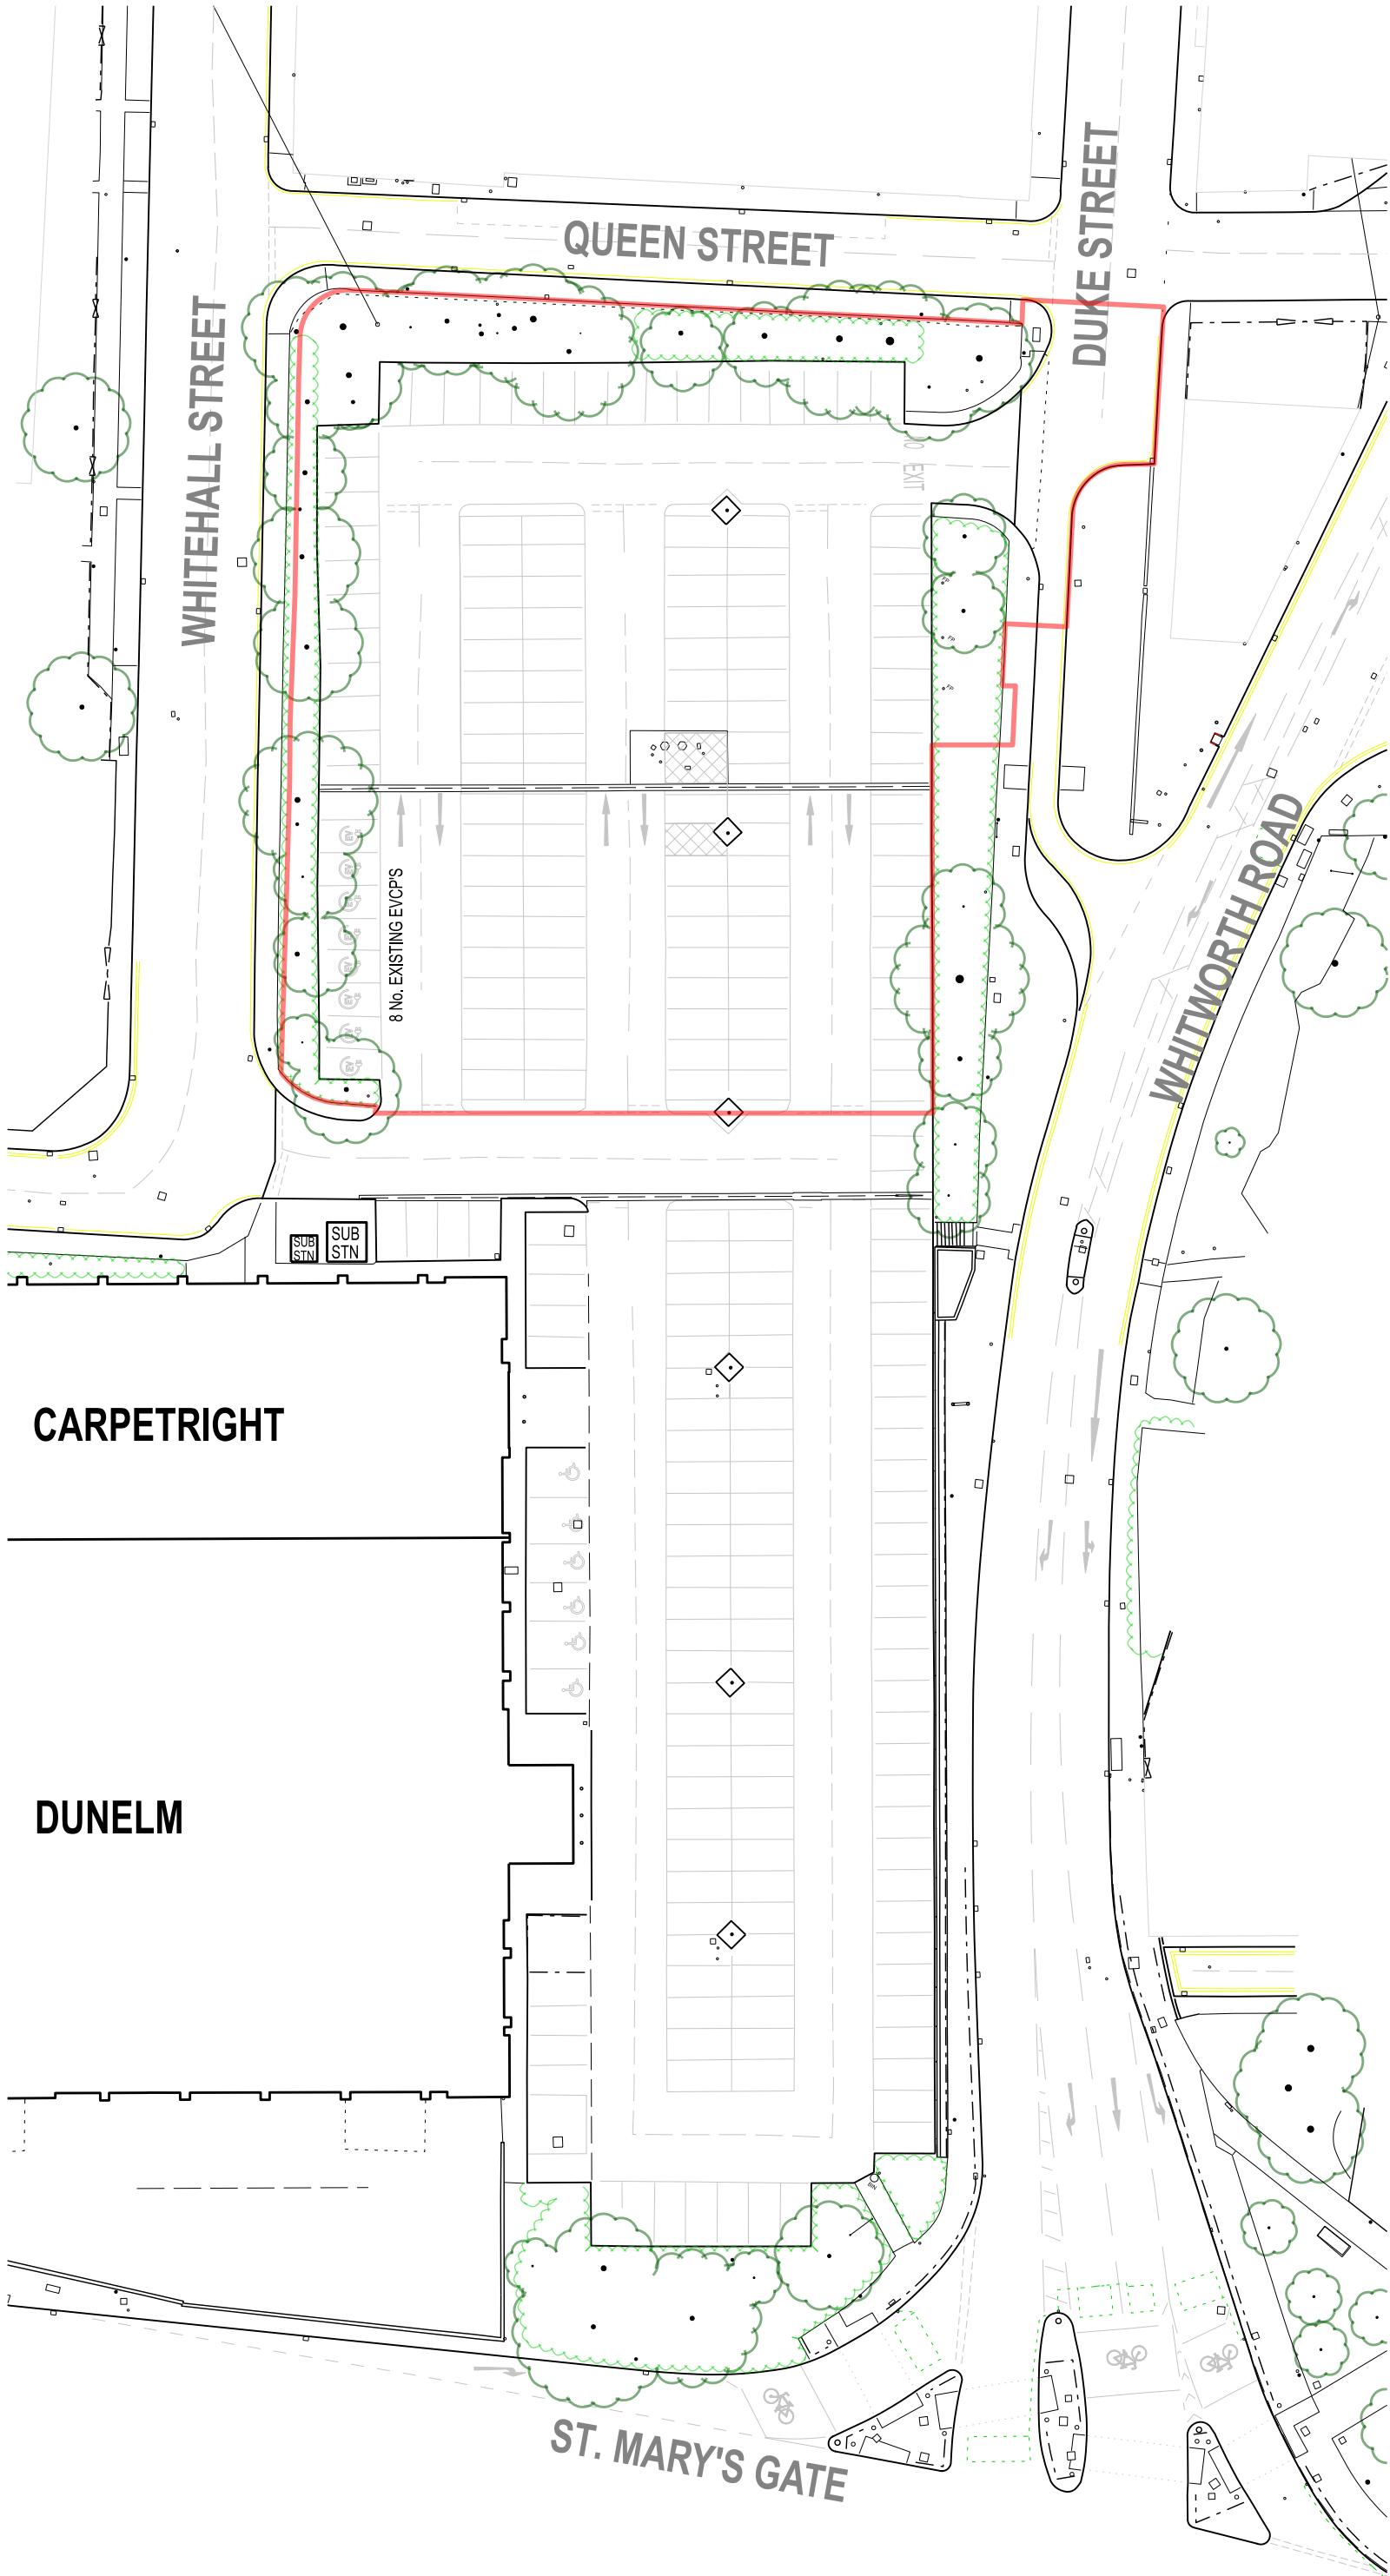

SCALE 1:500
0m 5 10 15 20 25 30

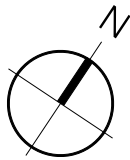

NOTES
SITE PLAN BASED ON TOPOGRAPHIC SURVEY BY SURVEY OPERATIONS. REFER TO DRAWING A0 21G200/001 FOR FULL DETAILS

REV.	DATE	NOTES	INIT.
------	------	-------	-------

CLIENT / PROJECT

g **GLENBROOK**
ST. MARYS GATE
ROCHDALE

DRAWING TITLE
EXISTING SITE PLAN

STATUS
PLANNING

DATE	DRAWN	SCALE @ A3
07.02.23	AJP	1:500

PROJECT NUMBER	UNIT / BLOCK	CI / SFB CODE	TYPE & NUMBER	REVISION LETTER
----------------	--------------	---------------	---------------	-----------------

DRAWING NO.
11390 PL L02

Site Location Plans	L	GA Plans	P	Elevations	E
Sections	S	Details	D	Prefix; Colour	C

THE RATCLIFFE GROVES PARTNERSHIP

MANCHESTER
105 MANCHESTER ROAD
BURY LANCASHIRE BL9 0TD
T. 0161 797 6000 E. manchester@rgp.uk.com
www.rgp.uk.com

LONDON
19 BEDFORD ROW
LONDON WC1R 4EB
T. 020 7600 6666 E. london@rgp.uk.com

