



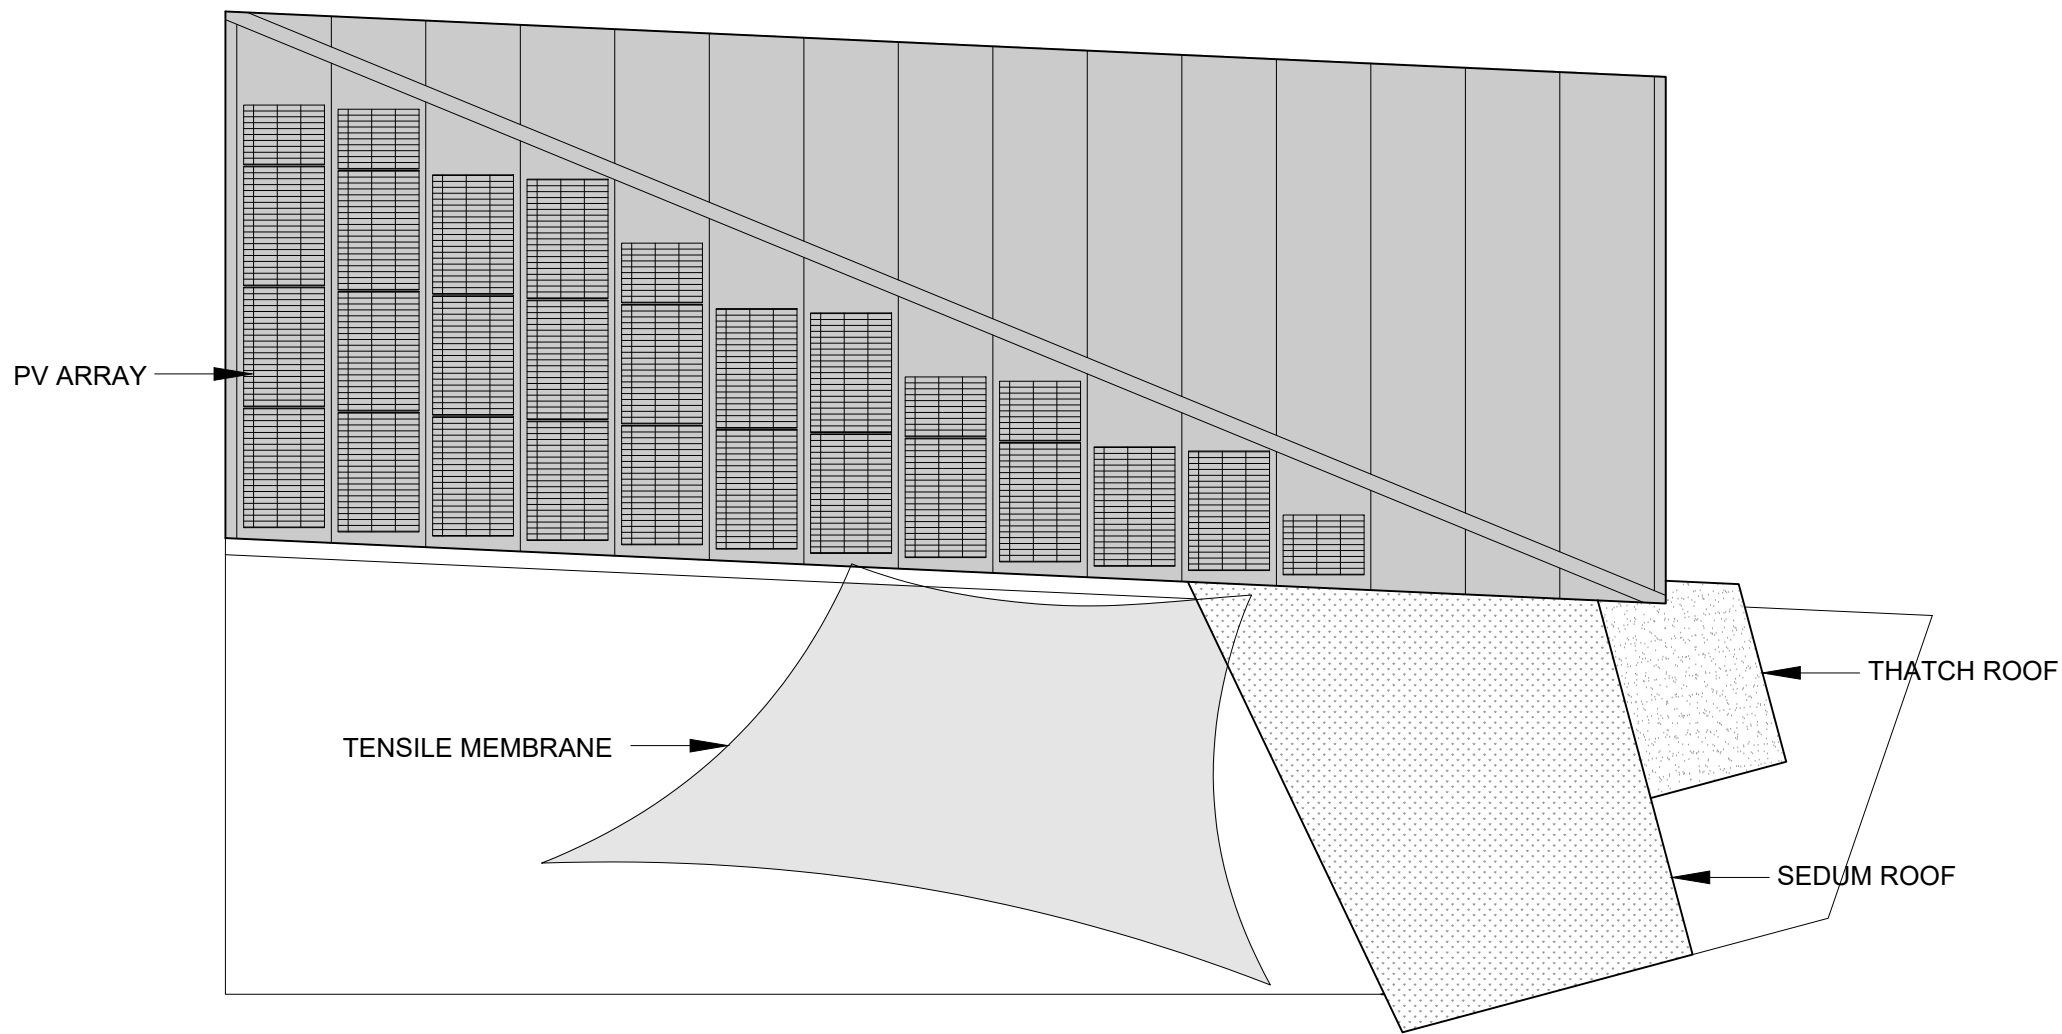

ROOF PLAN

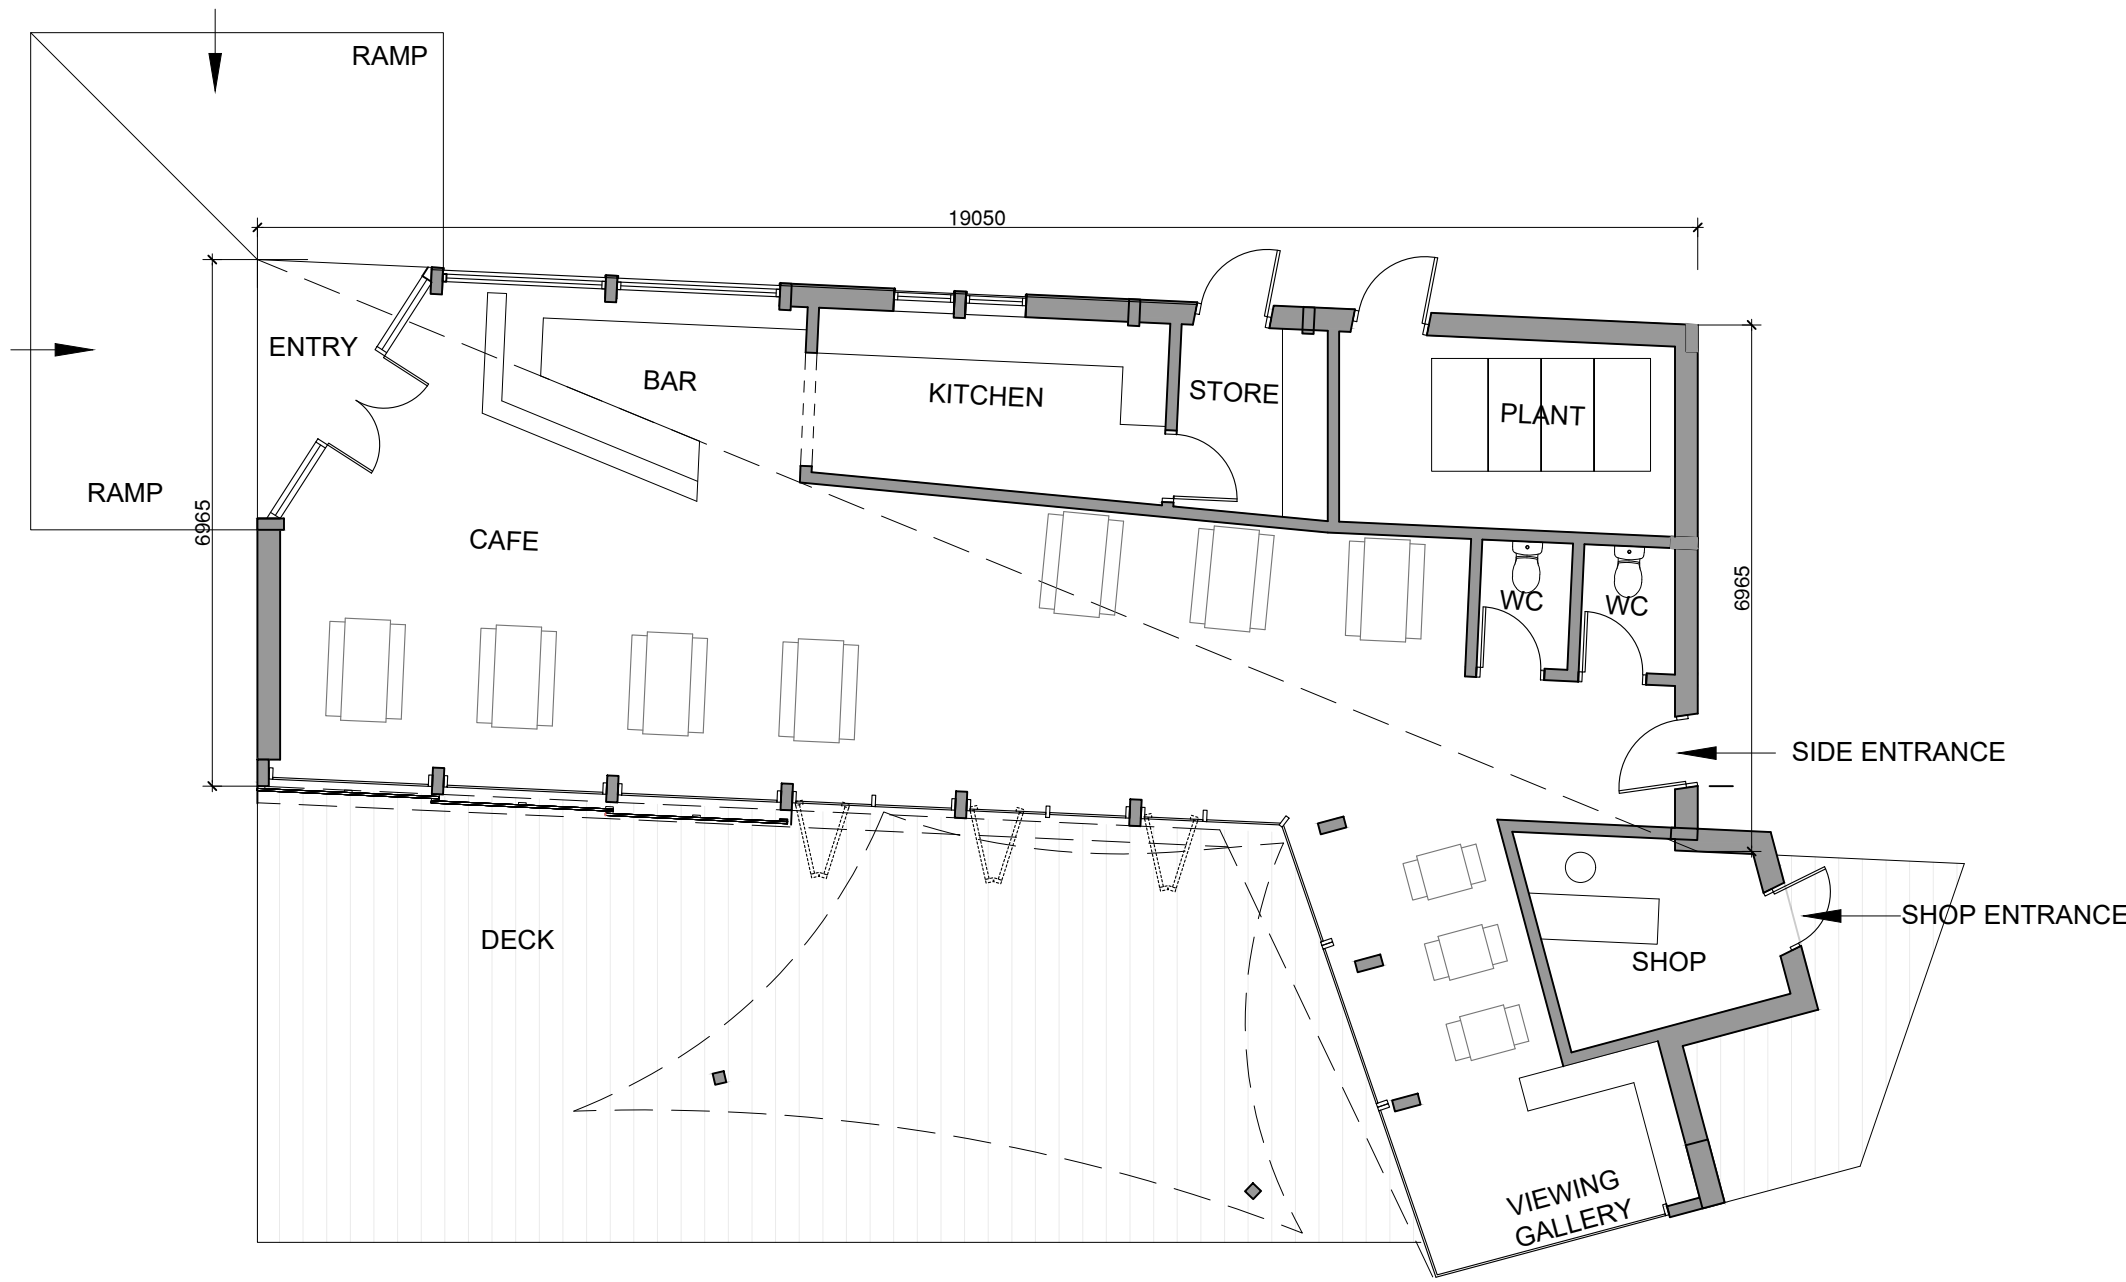

FLOOR PLAN

Revision	Amendment	Date

A T E L I E R
architecture & design ltd

The Studio, 6 Marsworth Wharf , Tring
Bucks , HP23 4BW , tel 01442 828201
www.atelier-architects.co.uk

Project :
Pilsworth Lake
Cafe Shop & Boat House
I & I Patel

Drawing Title :
Floor plan - Cafeshop
Roof plan - Cafeshop

Scale : 1:100 @A1

Date : 29.02.24

Drawing No :
544 / TP / 003

Rev :