



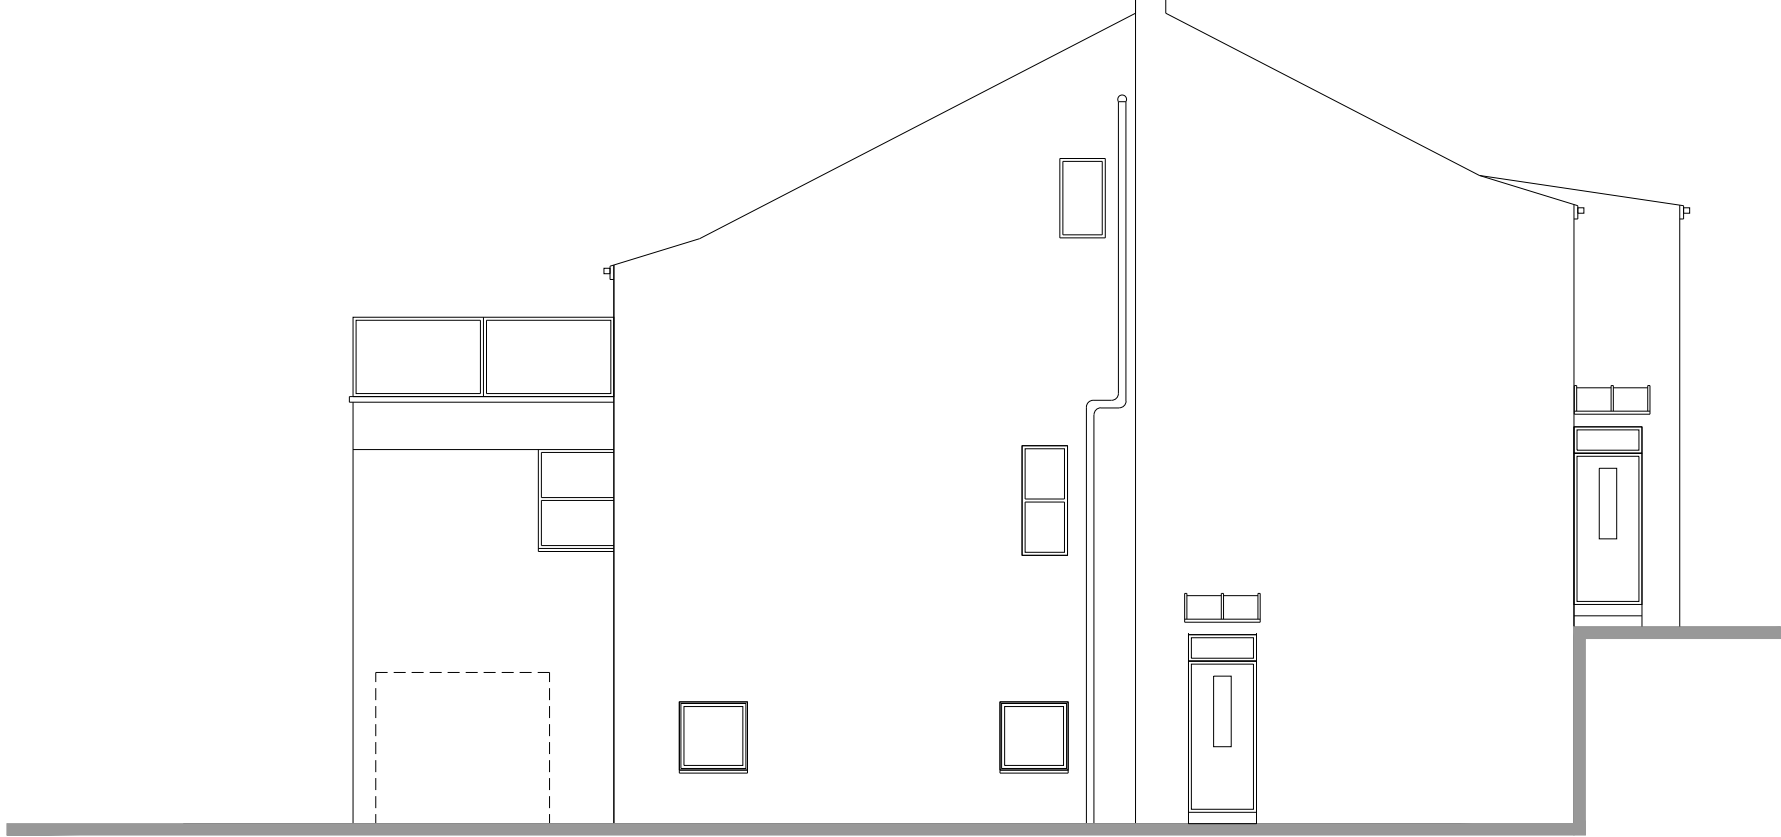

Elevation to Bury Road

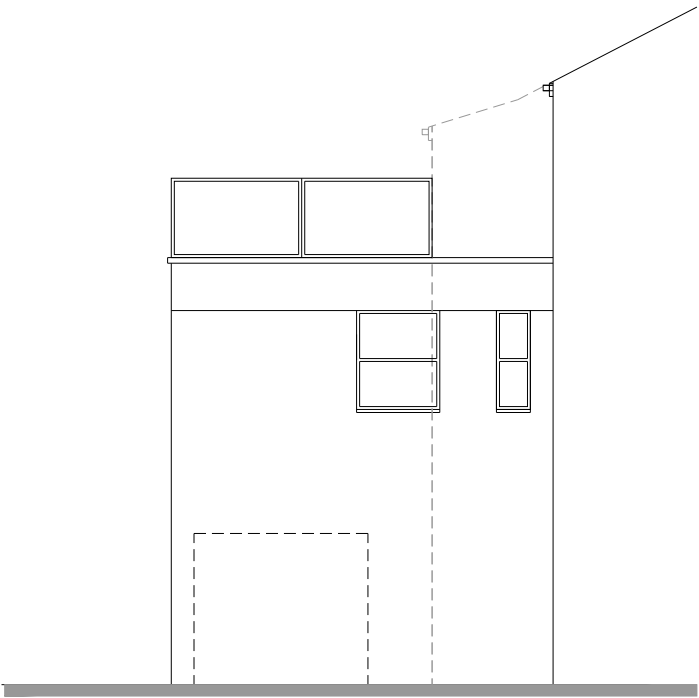

Side Elevation




Side Elevation




Rear Elevation




First Floor Plan

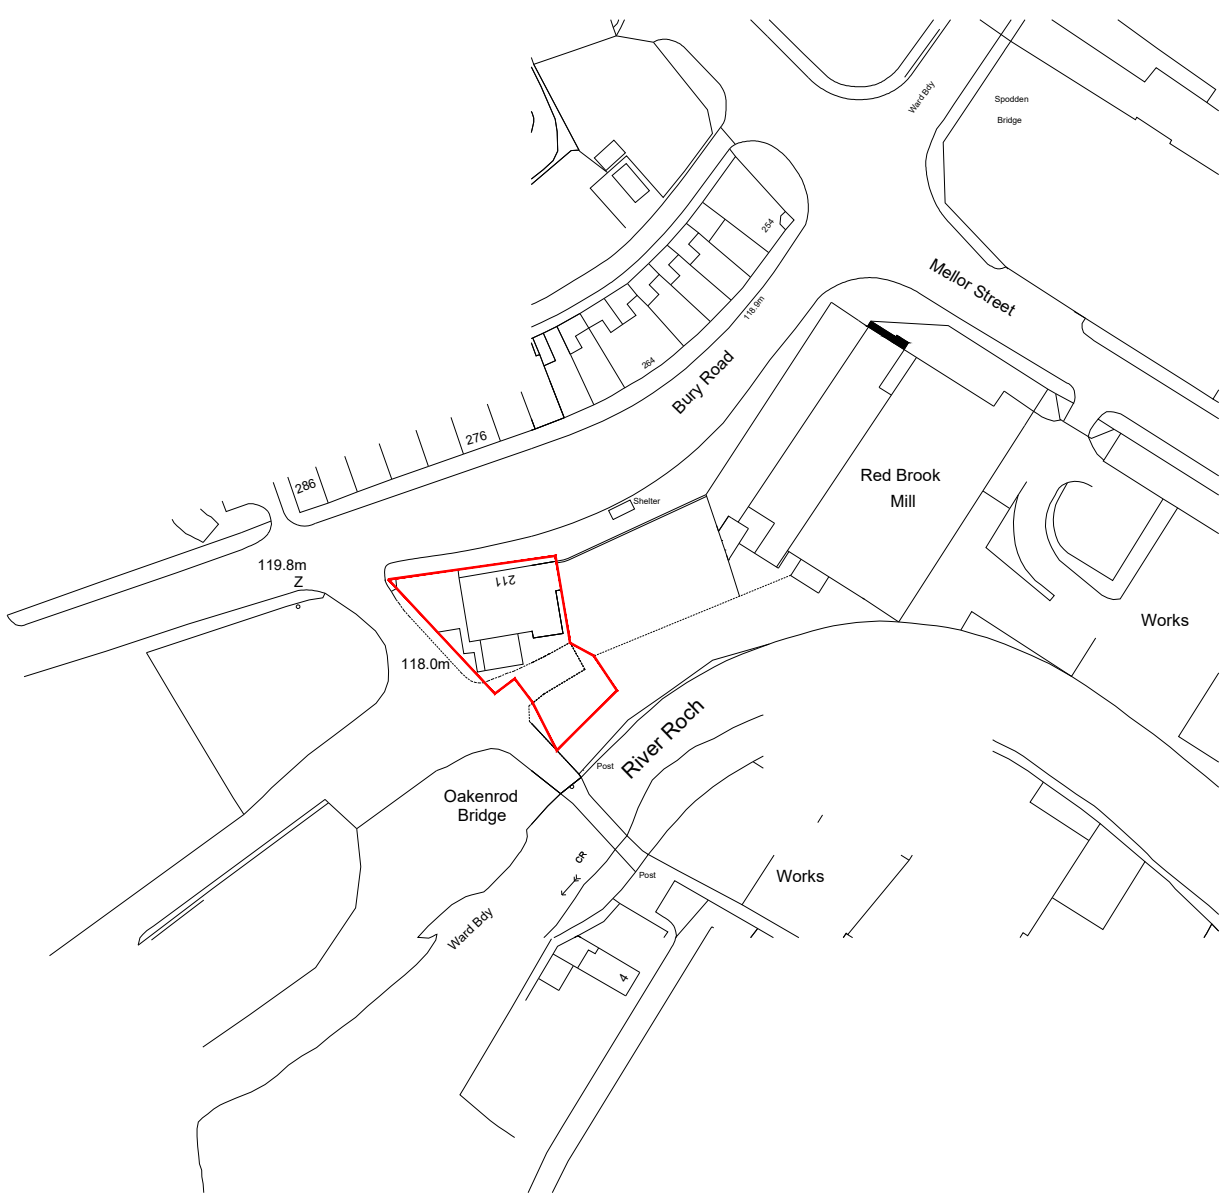


Location Plan 1:1250 scale

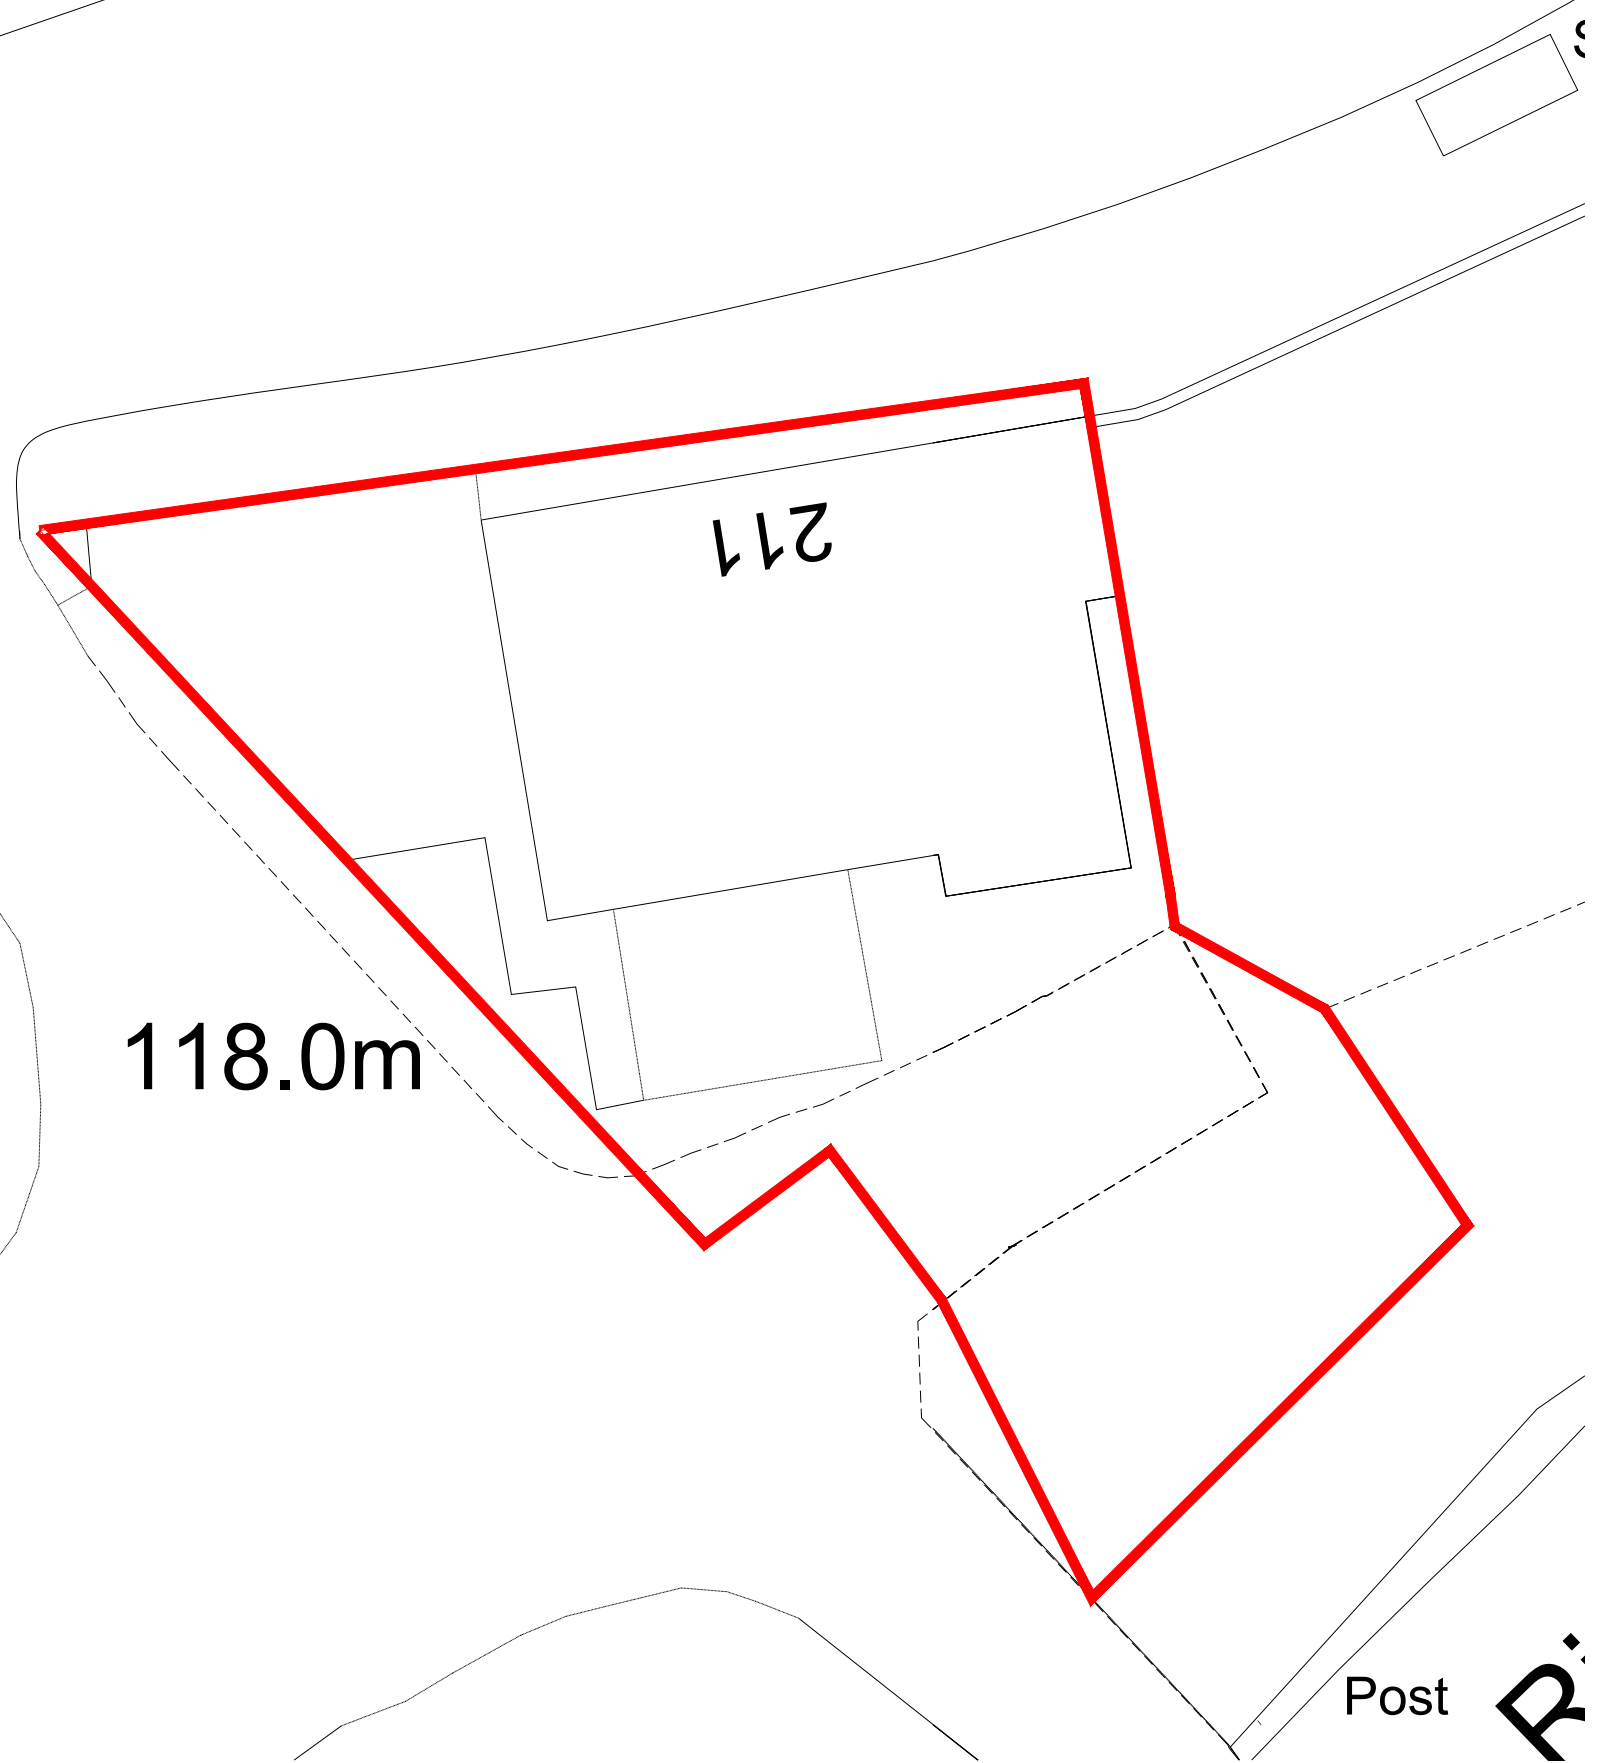

Site Plan 1:200 scale

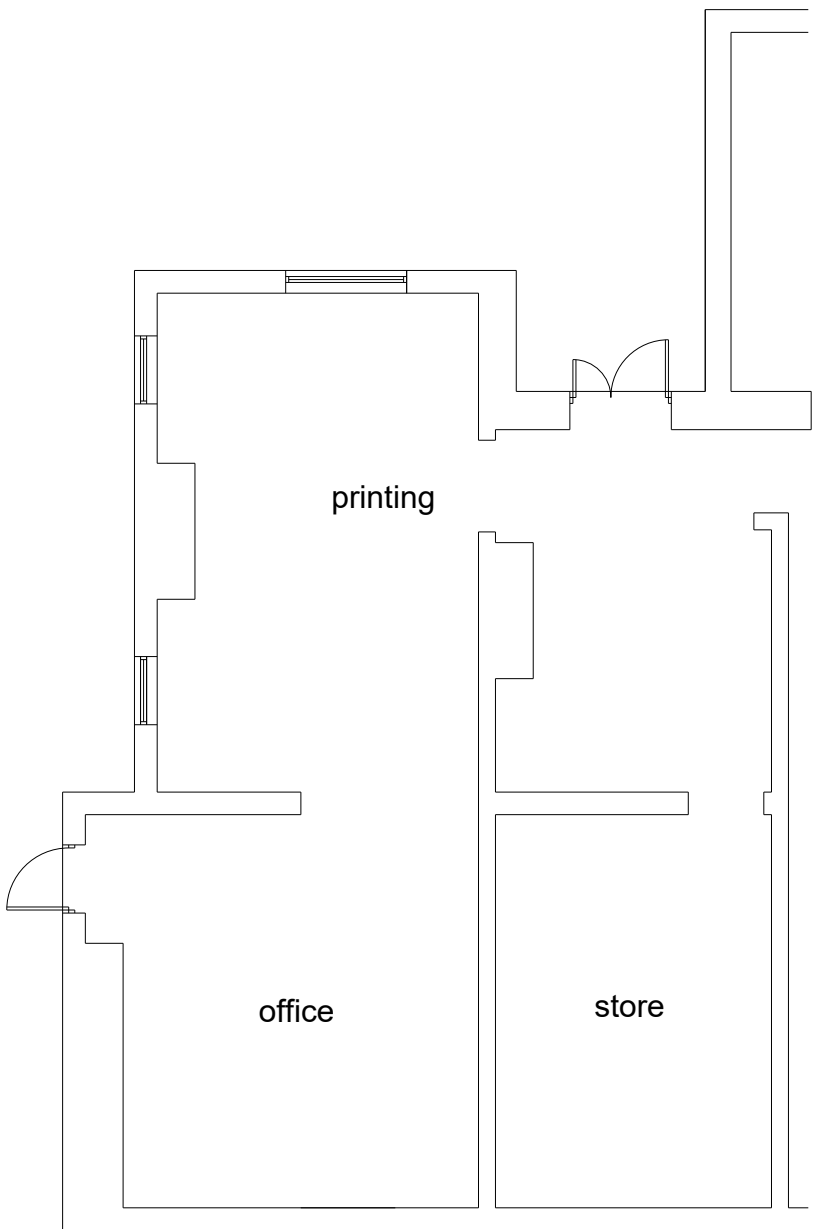

Lower Ground Floor Plan

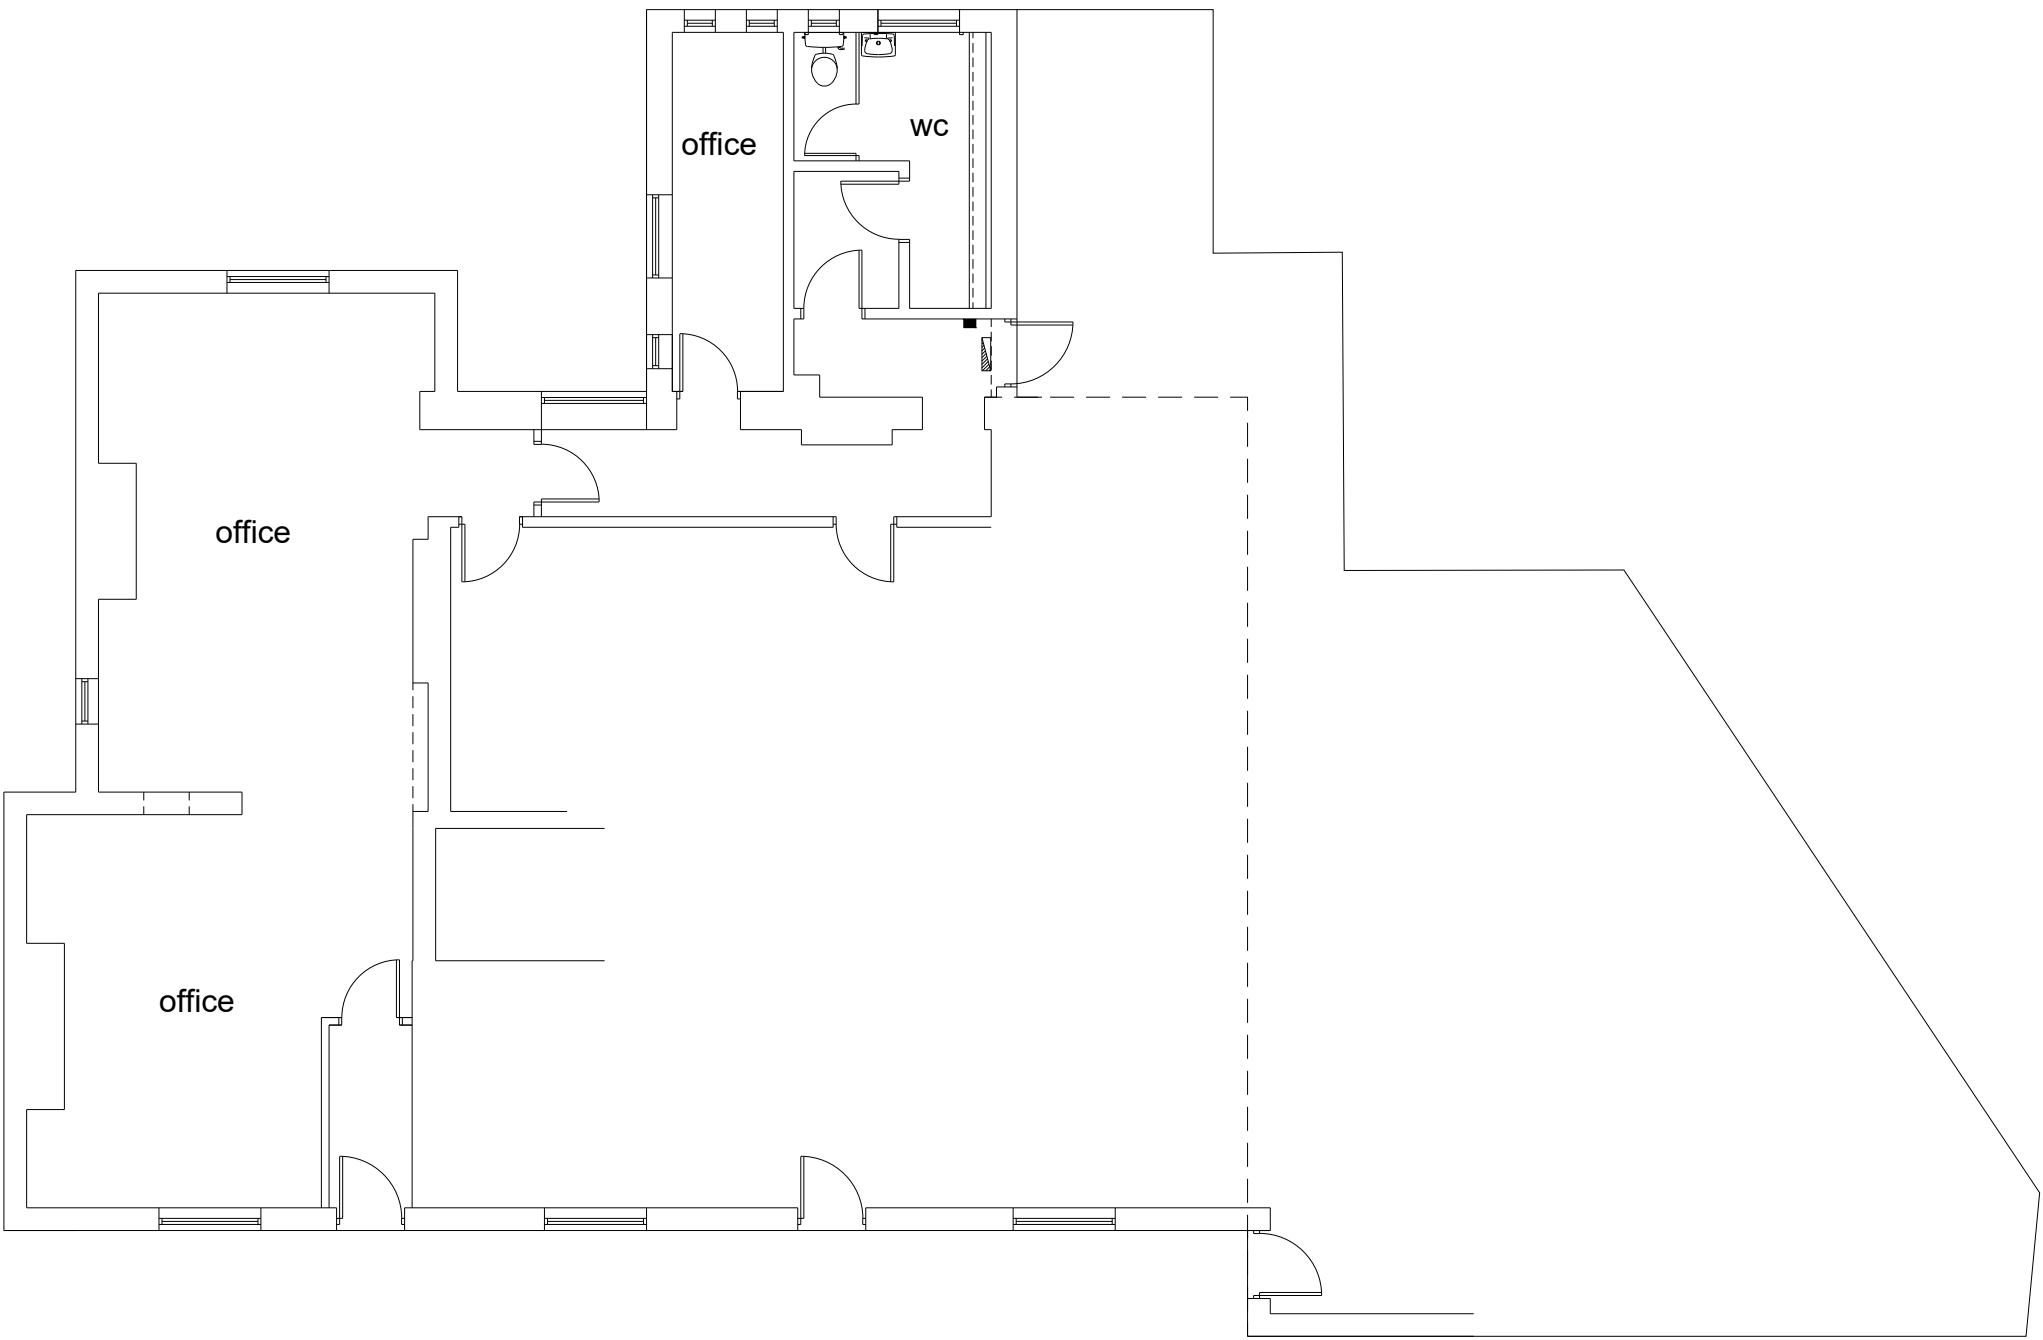

Ground Floor Plan

A	11-2-25	Existing site plan/FF plan added at L.A. request
rev:	date:	description



New Century House
176 Drake Street
Rochdale
OL16 1UP
Tel: 01706 764880
Fax: 01706 764881
www.ajcockerassociates.co.uk
mail@ajcockerassociates.co.uk



Project: Proposed extension at 211 Bury Road, Rochdale Existing	scale: 1:100 date: Dec. 24 drawn: NL
Client: Mr. S.Taylor	Dwg. Nr. T264-01-A