


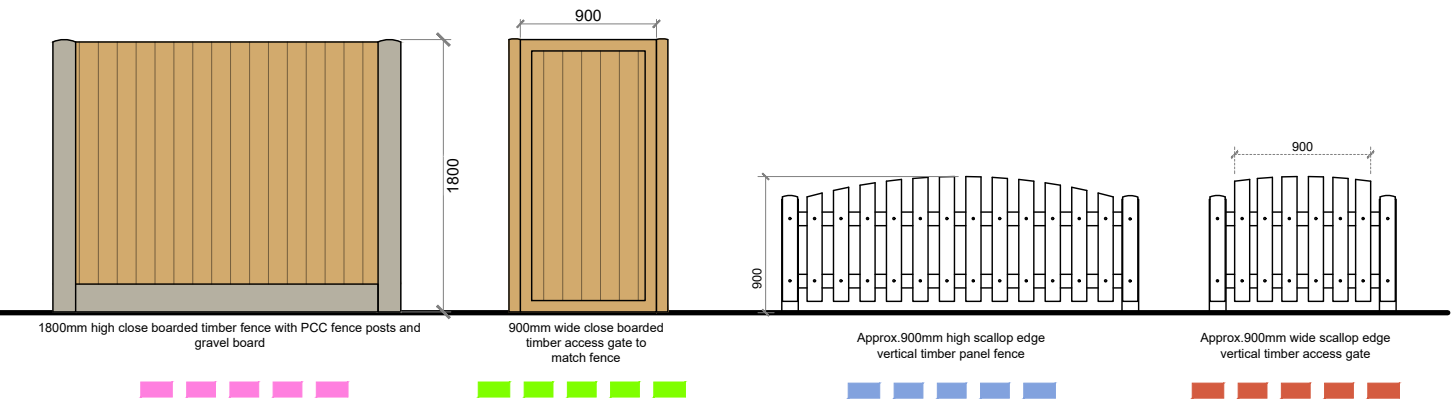

01 Proposed Boundary Treatments
Scale 1:200 @ A1

02 Proposed Site Plan - Louise Close
Scale 1:200 @ A1

General Notes
01: Dimensions must not be scaled from this drawing. If in doubt, please ask.
02: All dimensions are in millimetres unless noted otherwise.
03: All dimensions should be verified on site before proceeding with the work.
04: TADW Architects shall be notified in writing of any discrepancies.
05: © TADW Limited (UK) 2015



Existing Site Plan - NTS

NOTE:
Please read in conjunction with Proposed Boundary Treatments.

Legend

- 1800mm high close boarded timber fence with PCC fence posts and gravel board
- 900mm wide close boarded timber access gate to match fence
- Approx. 900mm high scallop edge vertical timber panel fence
- Approx. 900mm wide scallop edge vertical timber access gate
- Contrasting Rumble Strip paving edge - Colour Black
- Approx. 1600mm high vertical timber panels with concrete posts and base
- Approx. 1000mm high horizontal timber panels with concrete posts
- Approx. 2200mm high vertical timber palisade fence
- Brick wall - Style and Height Varies
- Approx. 900mm decorative metal railings on low brick wall (Style varies)
- Approx. 900mm decorative metal railings (Style varies)

P1	Updated to remove red property boundaries	24.11.22	VA	AM
P1	Drawn	10.11.22	VA	AM
Issue	Description	Date	Drawn	Checked

Drawing Status
P - Planning | T - Tender | C - Construction | R - As Record

For Approval

tadw architects

Six St. Petersgate Stockport, Cheshire SK1 1HD
Ph 0161 477 6158 Fx 0161 480 8342 mail@tadw.co.uk www.tadw.co.uk

Client Rochdale Boroughwide Housing

Job Smallbridge Decarbonisation

Title Proposed Boundary Treatments and Site Plan - Louise Close

Scale 1:200@ A1

Note - Prints from PDF files may not be to scale, check accuracy against scale

Job Number 221316 Drawing Number 30 Issue P2