




FRONT ELEVATION


SIDE ELEVATION

REAR ELEVATION


SIDE ELEVATION

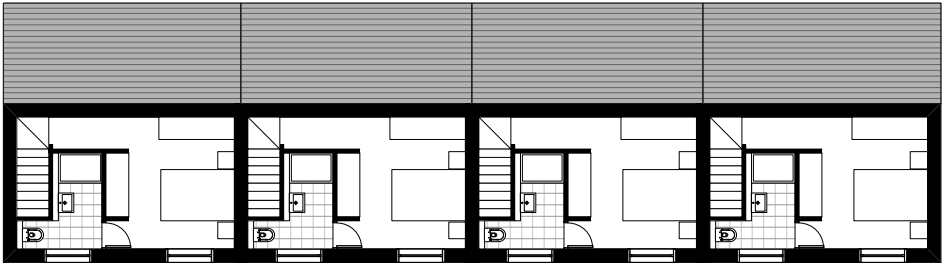


SECOND FLOOR PLAN

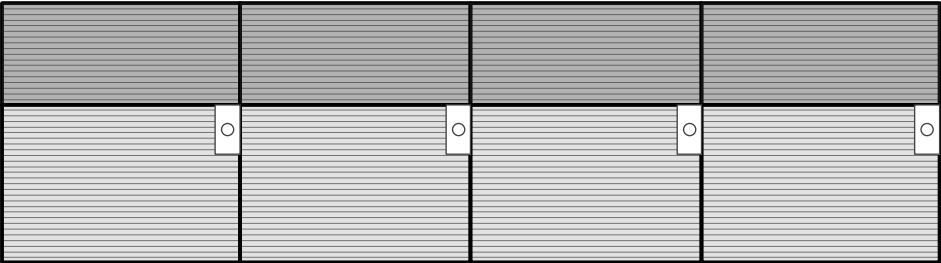

ROOF PLAN

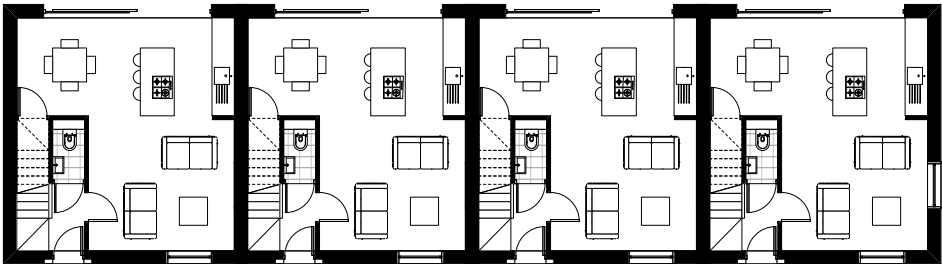

GROUND FLOOR PLAN

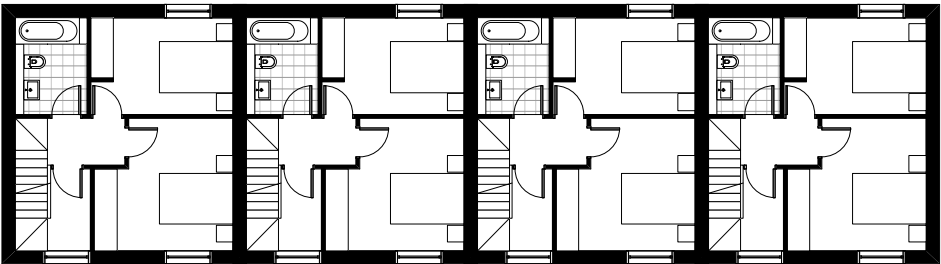

FIRST FLOOR PLAN

PROPOSED PLANS & ELEVATIONS PLOTS 17-20
(HOUSE TYPE 3A PLAN)

1:200 @A3

© Copyright Ollier Smurthwaite Architects

REVISION	DATE	DESCRIPTION

CLIENT:	
PROJECT: PROPOSED RESIDENTIAL DEVELOPMENT	
ADDRESS: TACK LEA WORKS, BURY, BL9 7UA	
DRAWING TITLE: PROPOSED BLOCK PLANS & ELEVATIONS P 17-20	
SCALE: 1:200 @A3	DATE: OCT 2022
DRAWING NO: A645_P_402	

OLLIER SMURTHWAITE ARCHITECTS

40 King Street, Manchester, M2 6BA
T 0161 883 0838
F 0161 883 0839
E mail@olliersmurthwaite.com