


Drawing Information:
All levels and dimensions must be checked onsite by the contractor prior to commencement of works. Any variations must be reported to Quantum Group Ltd. All information hereon is the copyright of Quantum Group Ltd. Copying in full or part is forbidden without written permission from Quantum Group Ltd.

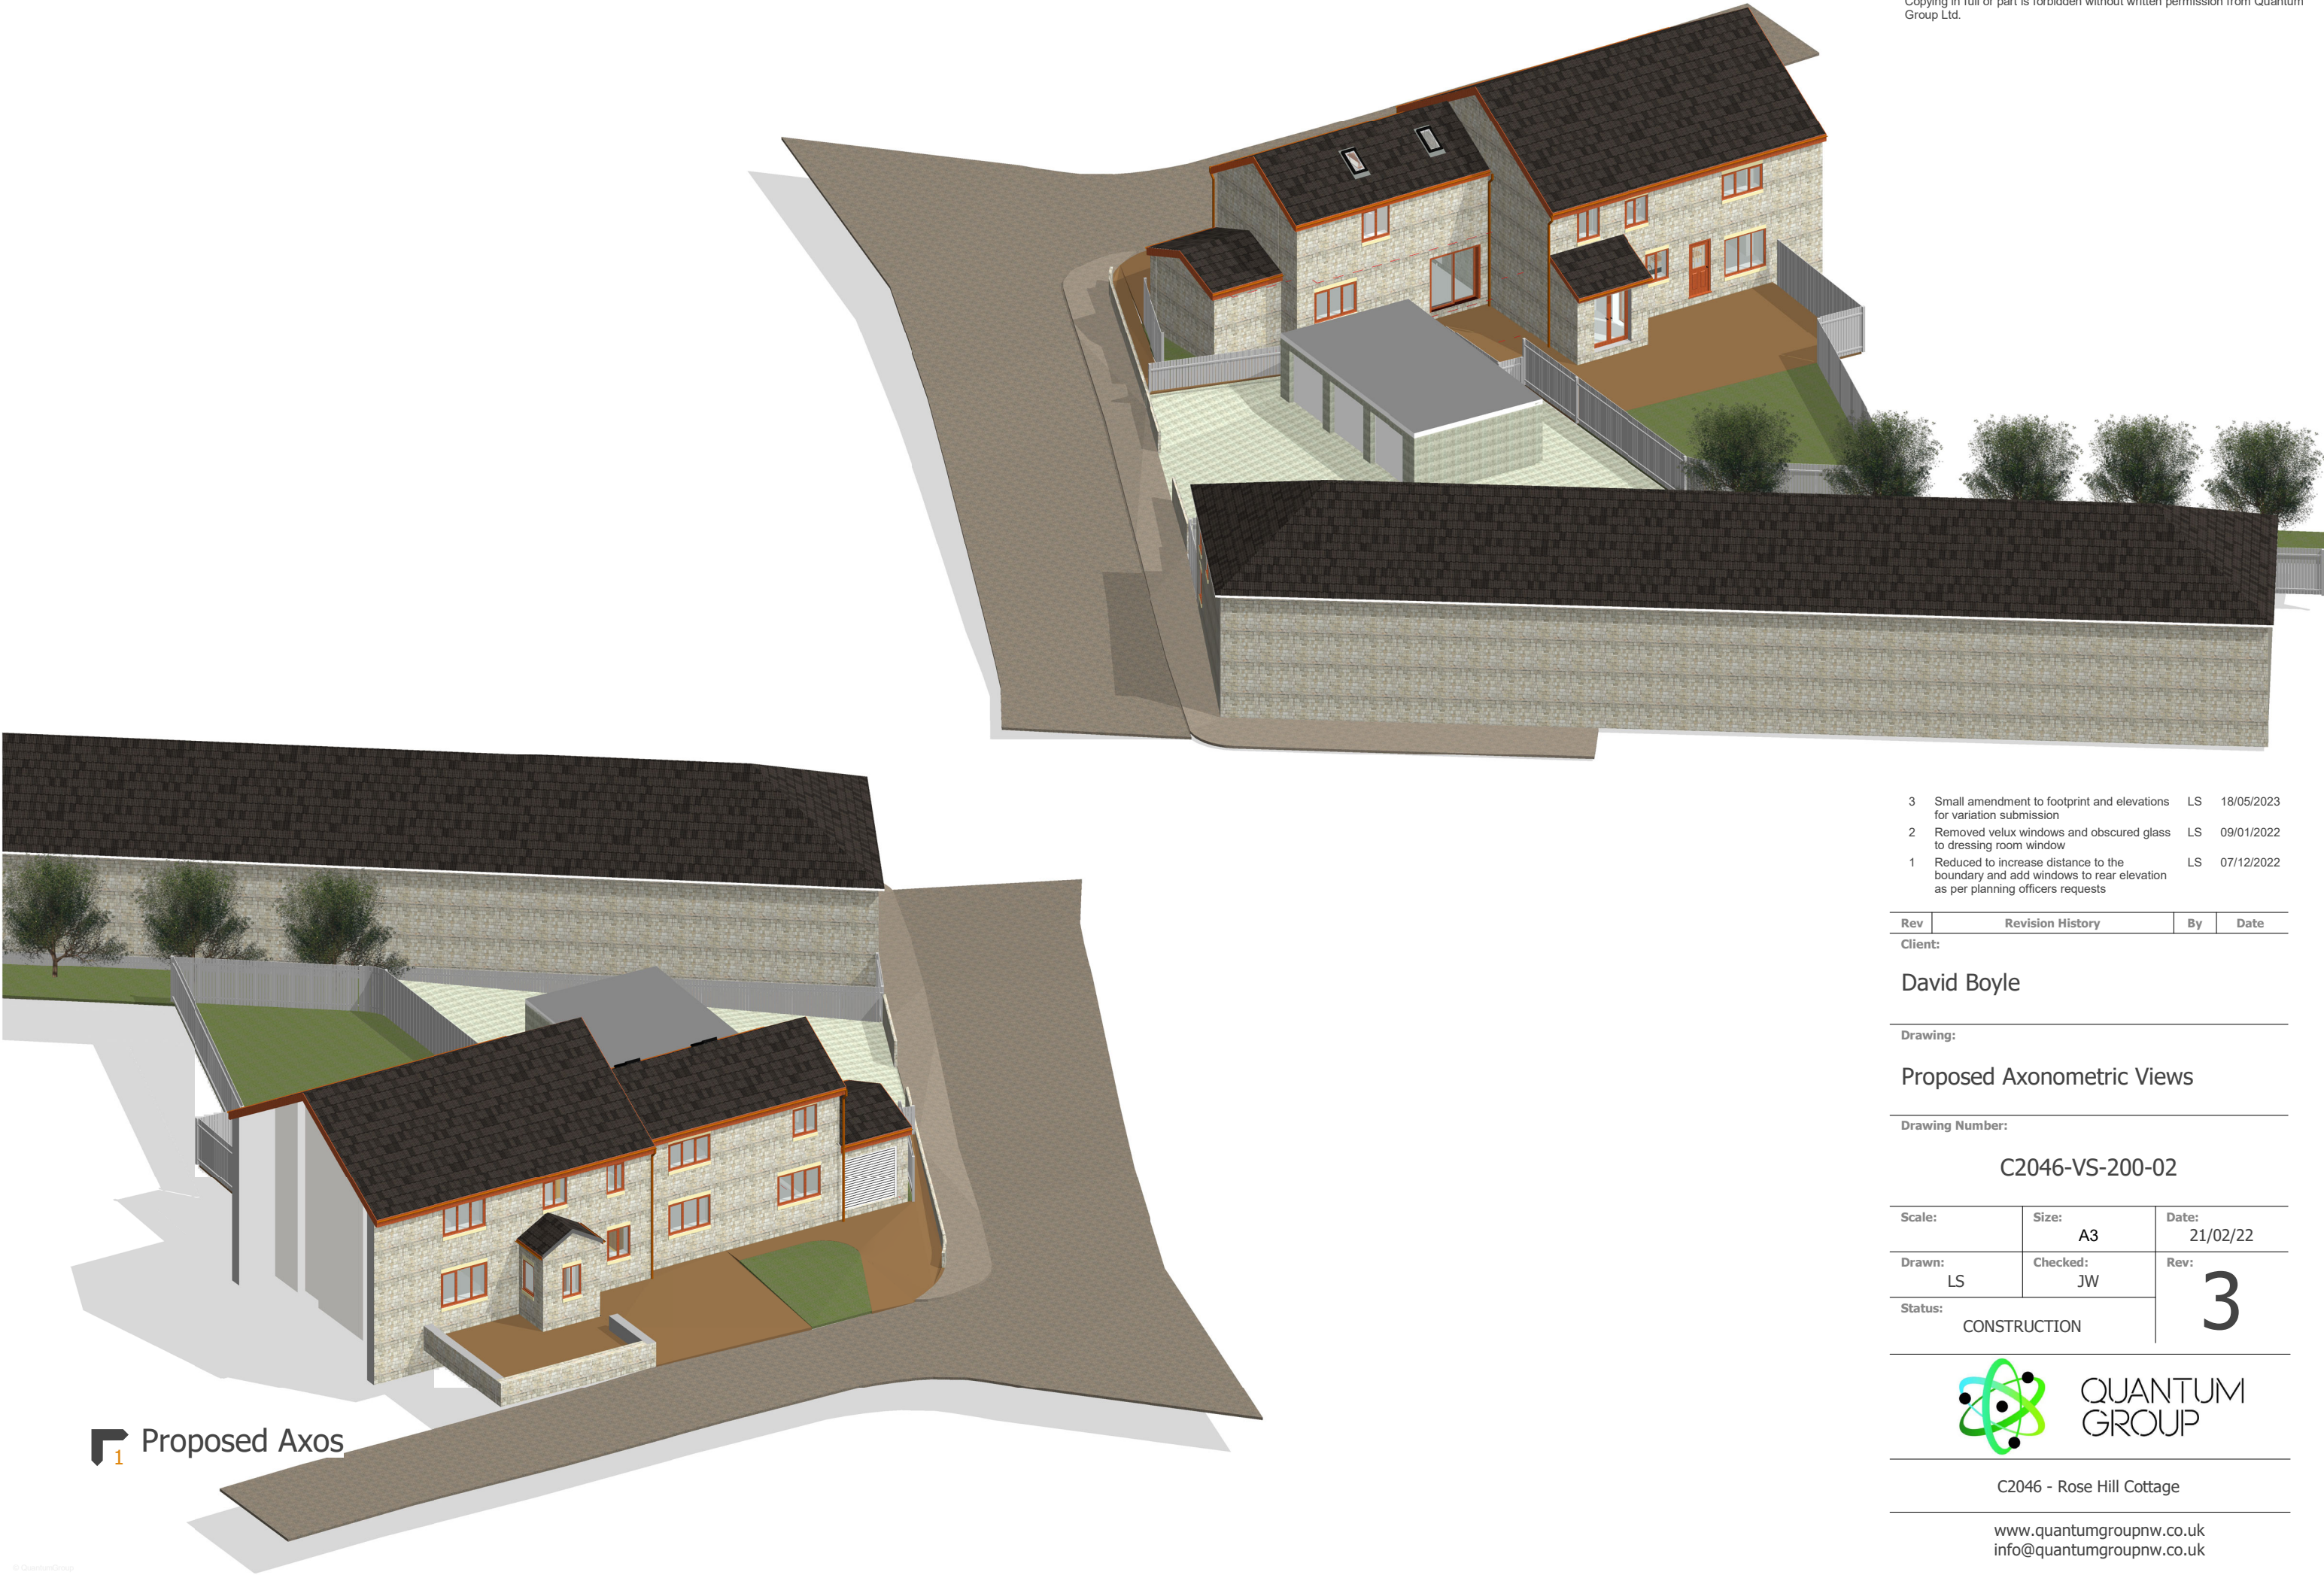

 Proposed Axos

3	Small amendment to footprint and elevations for variation submission	LS	18/05/2023
2	Removed velux windows and obscured glass to dressing room window	LS	09/01/2022
1	Reduced to increase distance to the boundary and add windows to rear elevation as per planning officers requests	LS	07/12/2022

Rev	Revision History	By	Date
-----	------------------	----	------

Client:

David Boyle

Drawing:

Proposed Axonometric Views

Drawing Number:

C2046-VS-200-02

Scale:	Size: A3	Date: 21/02/22
Drawn: LS	Checked: JW	Rev: 3
Status: CONSTRUCTION		



QUANTUM
GROUP

C2046 - Rose Hill Cottage

www.quantumgroupnw.co.uk
info@quantumgroupnw.co.uk