

Revision Number	Revision Date	Revision Description
-----------------	---------------	----------------------

CENTRE COORDINATES: 386526 , 404807




1 Block Plan Existing
1 : 500

CENTRE COORDINATES: 386526 , 404807



2 Block Plan Proposed
1 : 500

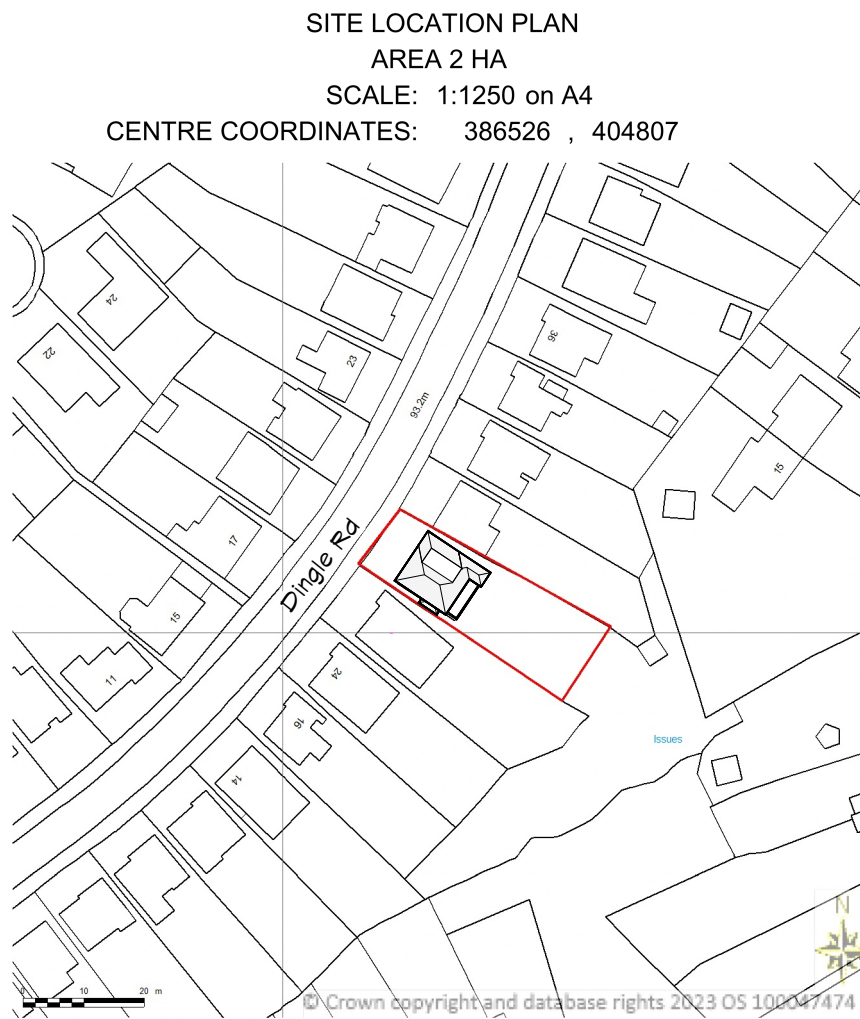

Supplied by Streetwise Maps Ltd
www.streetwise.net
Licence No: 100047474
10:54:56 30/06/2023

3 Location
1 : 1250

These are Planning drawings and should not be used for construction. All structural elements are illustrative and dimensions are estimates - no calculations have been completed or specification for building regulations.

Date	Revision

Client Russel Crank

Job No Crank-Dingle

Site 28 Dingle Rd,
Middleton, Manchester,
M24 1NH

Project Convert Garage, Extend over garage
and Render to elevations

Status Planning A.1

plans and planning

Apartment 2
Rimington House
Rimington Lane
Rimington BB7 4DS

Email - pfkirke@gmail.com Tel - 07710 820611
www.plansandplanning.co.uk

Drawing No; P100 - 16/07/23

Drawing; Location

Print to Scale on A1 16/07/2023 18:49:05



VISUAL SCALE 1:100 @ A1

Sheet List	
Sheet Number	Sheet Name
Bregs102	Structure and Sections
P100	Location
P101	Plans and Elevations

Revision Number	Revision Date	Revision Description
-----------------	---------------	----------------------




1 Front Existing
1 : 100



2 LHS Existing
1 : 100




3 Rear Existing
1 : 100

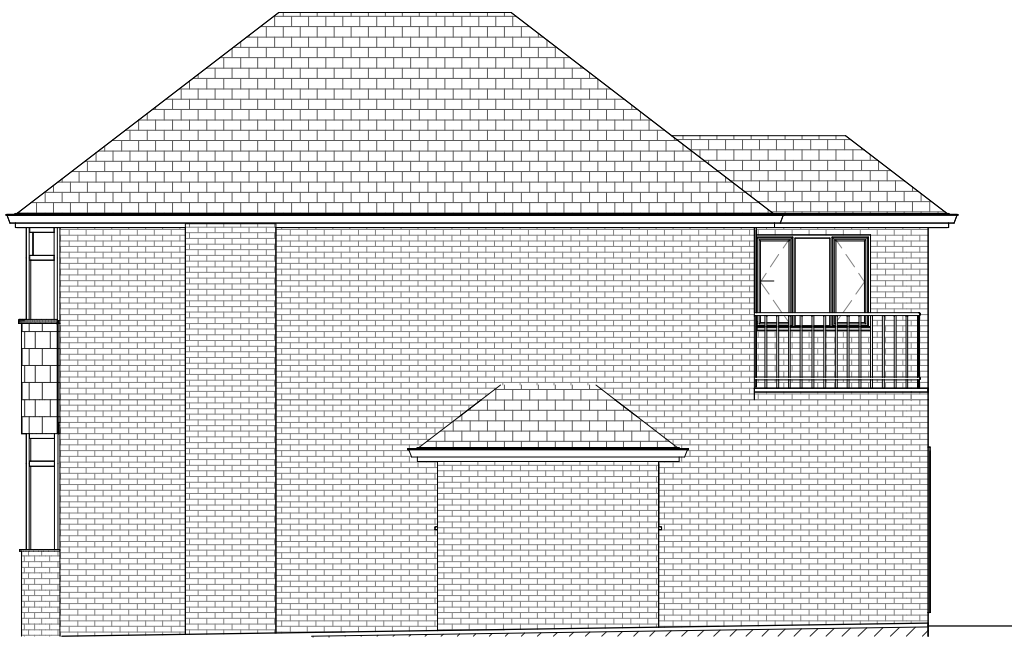

4 RHS Existing
1 : 100



5 Front Proposed
1 : 100

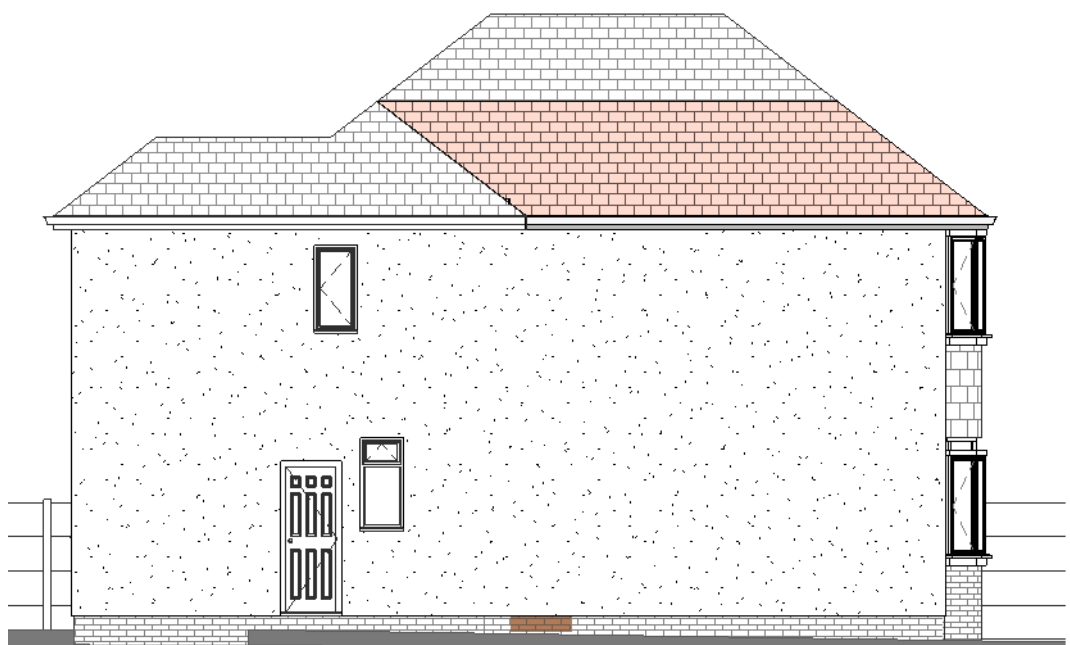

6 LHS Proposed
1 : 100




7 Rear Proposed
1 : 100




8 RHS Proposed
1 : 100


No changes to Boundary

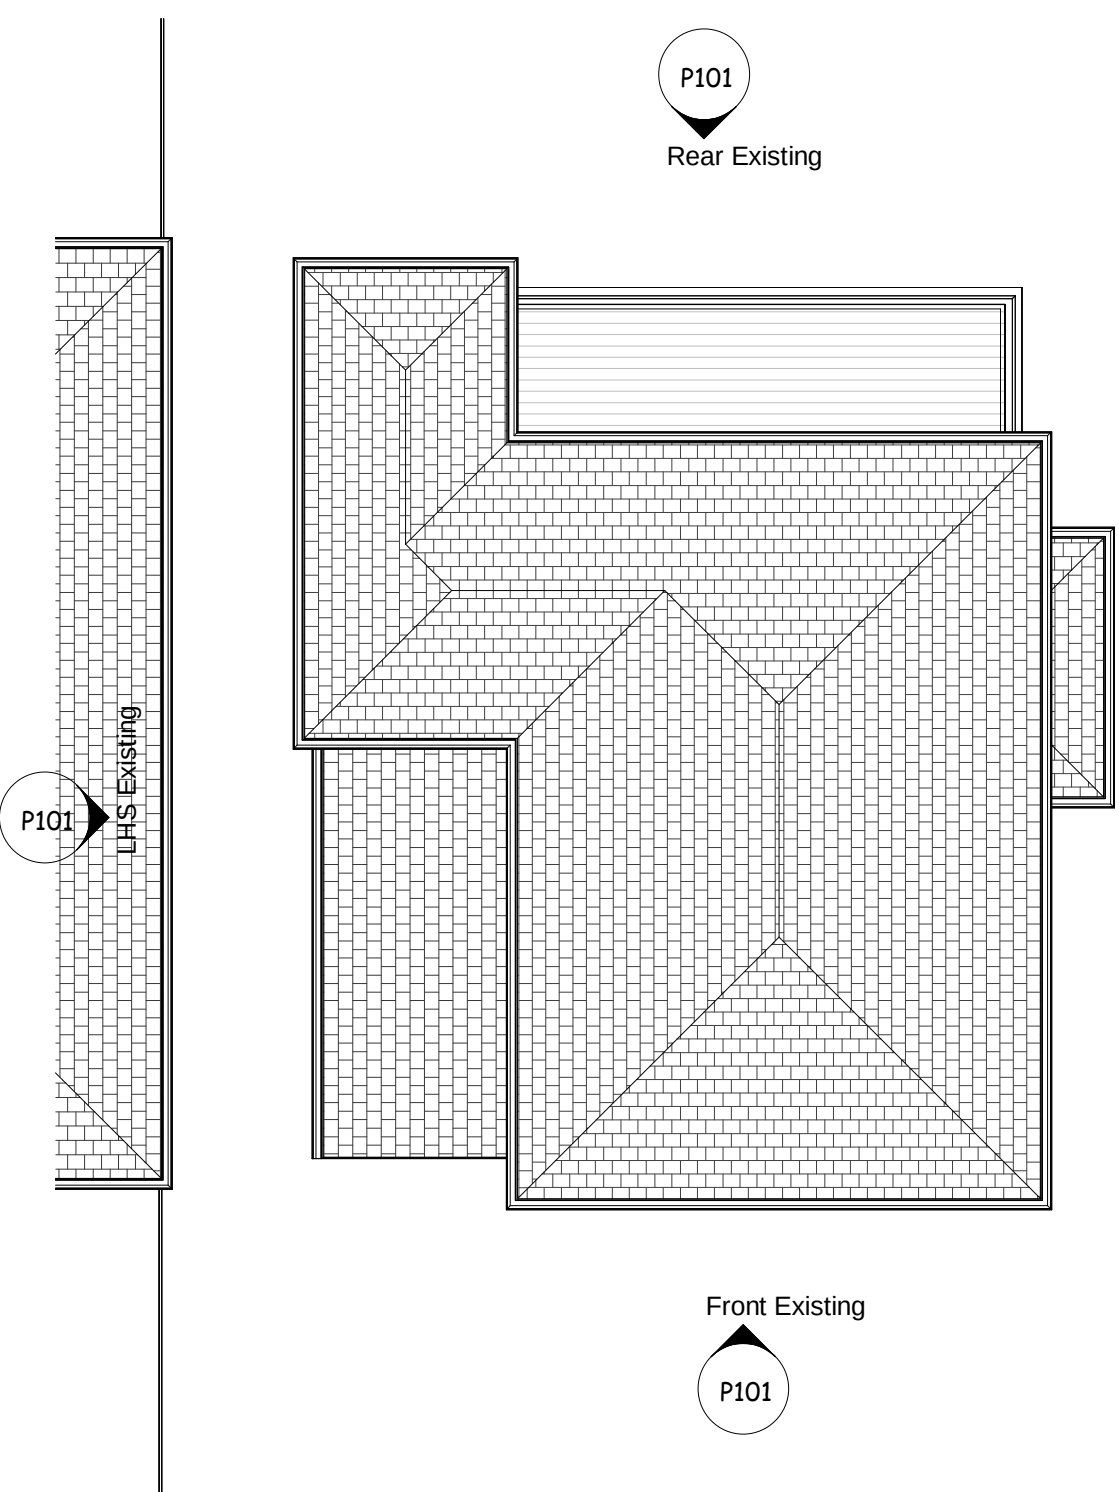

9 Roof Plan Existing
1 : 100

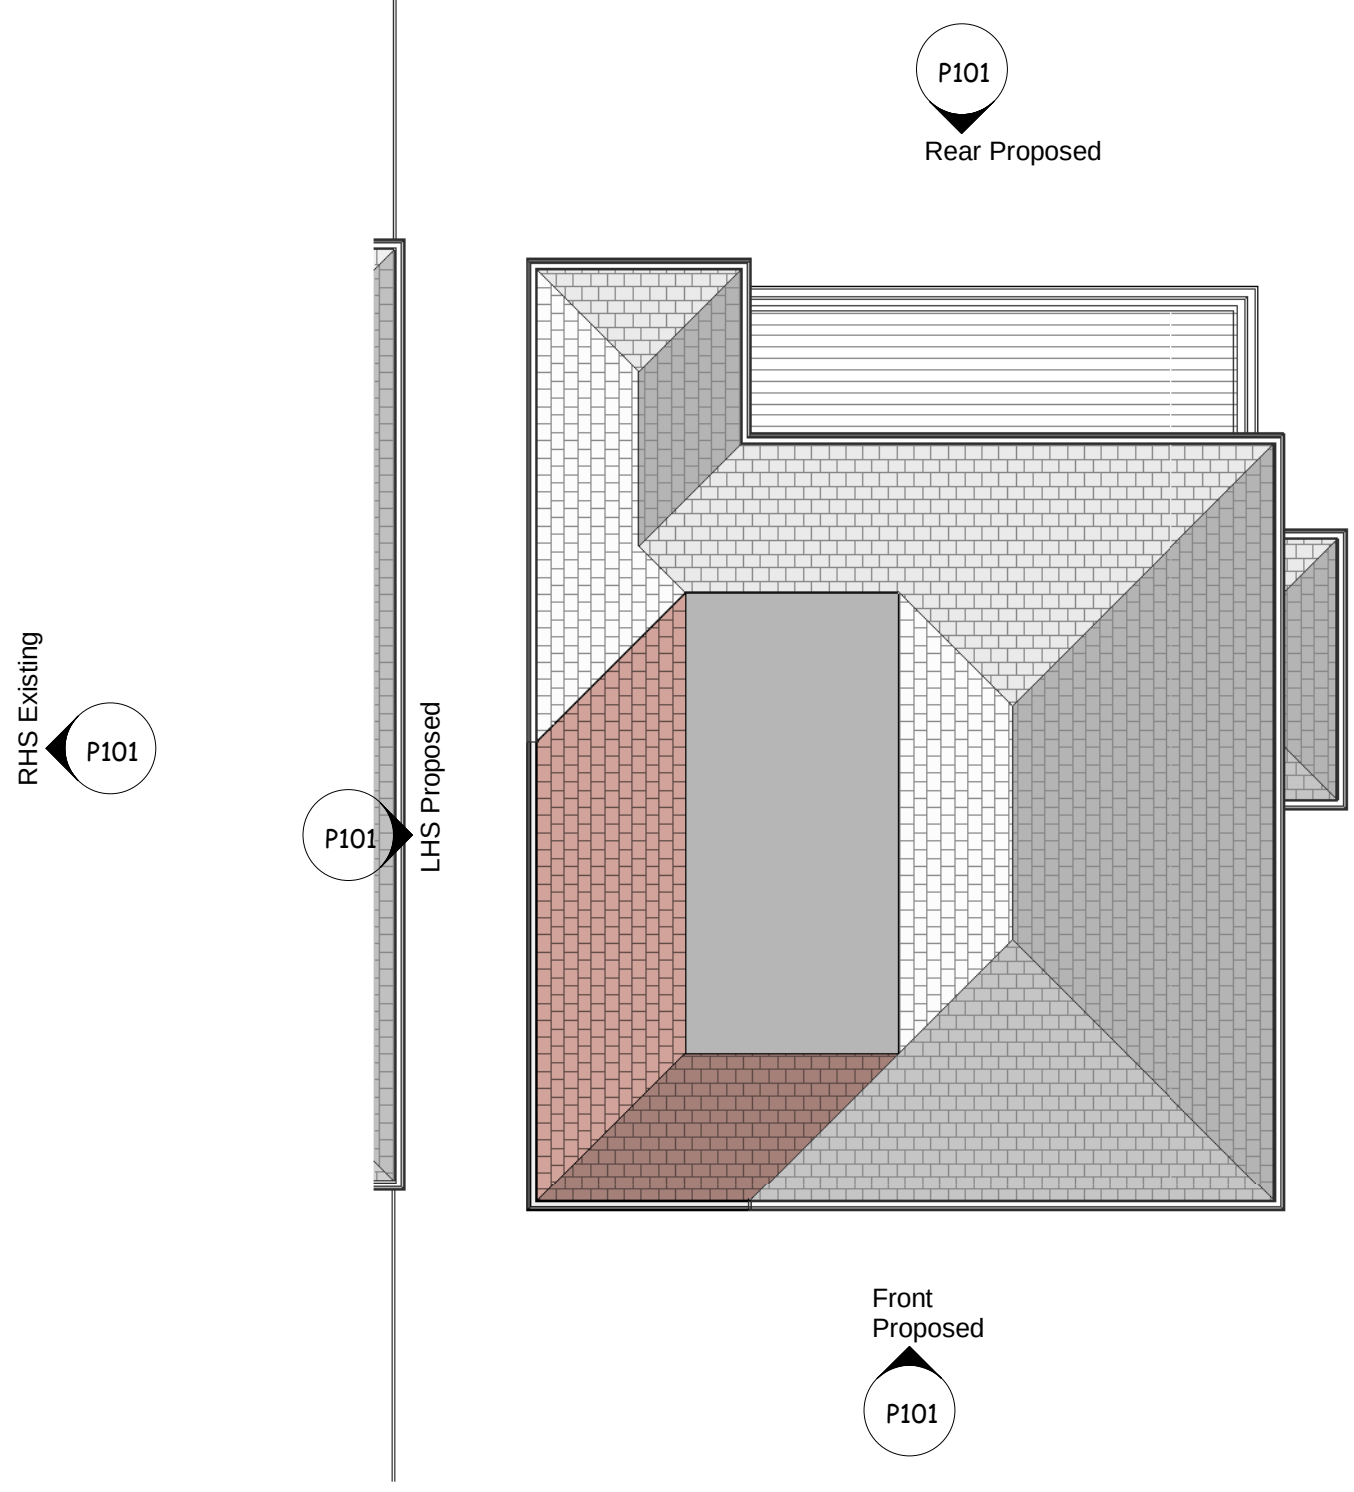


10 Roof Plan Proposed
1 : 100

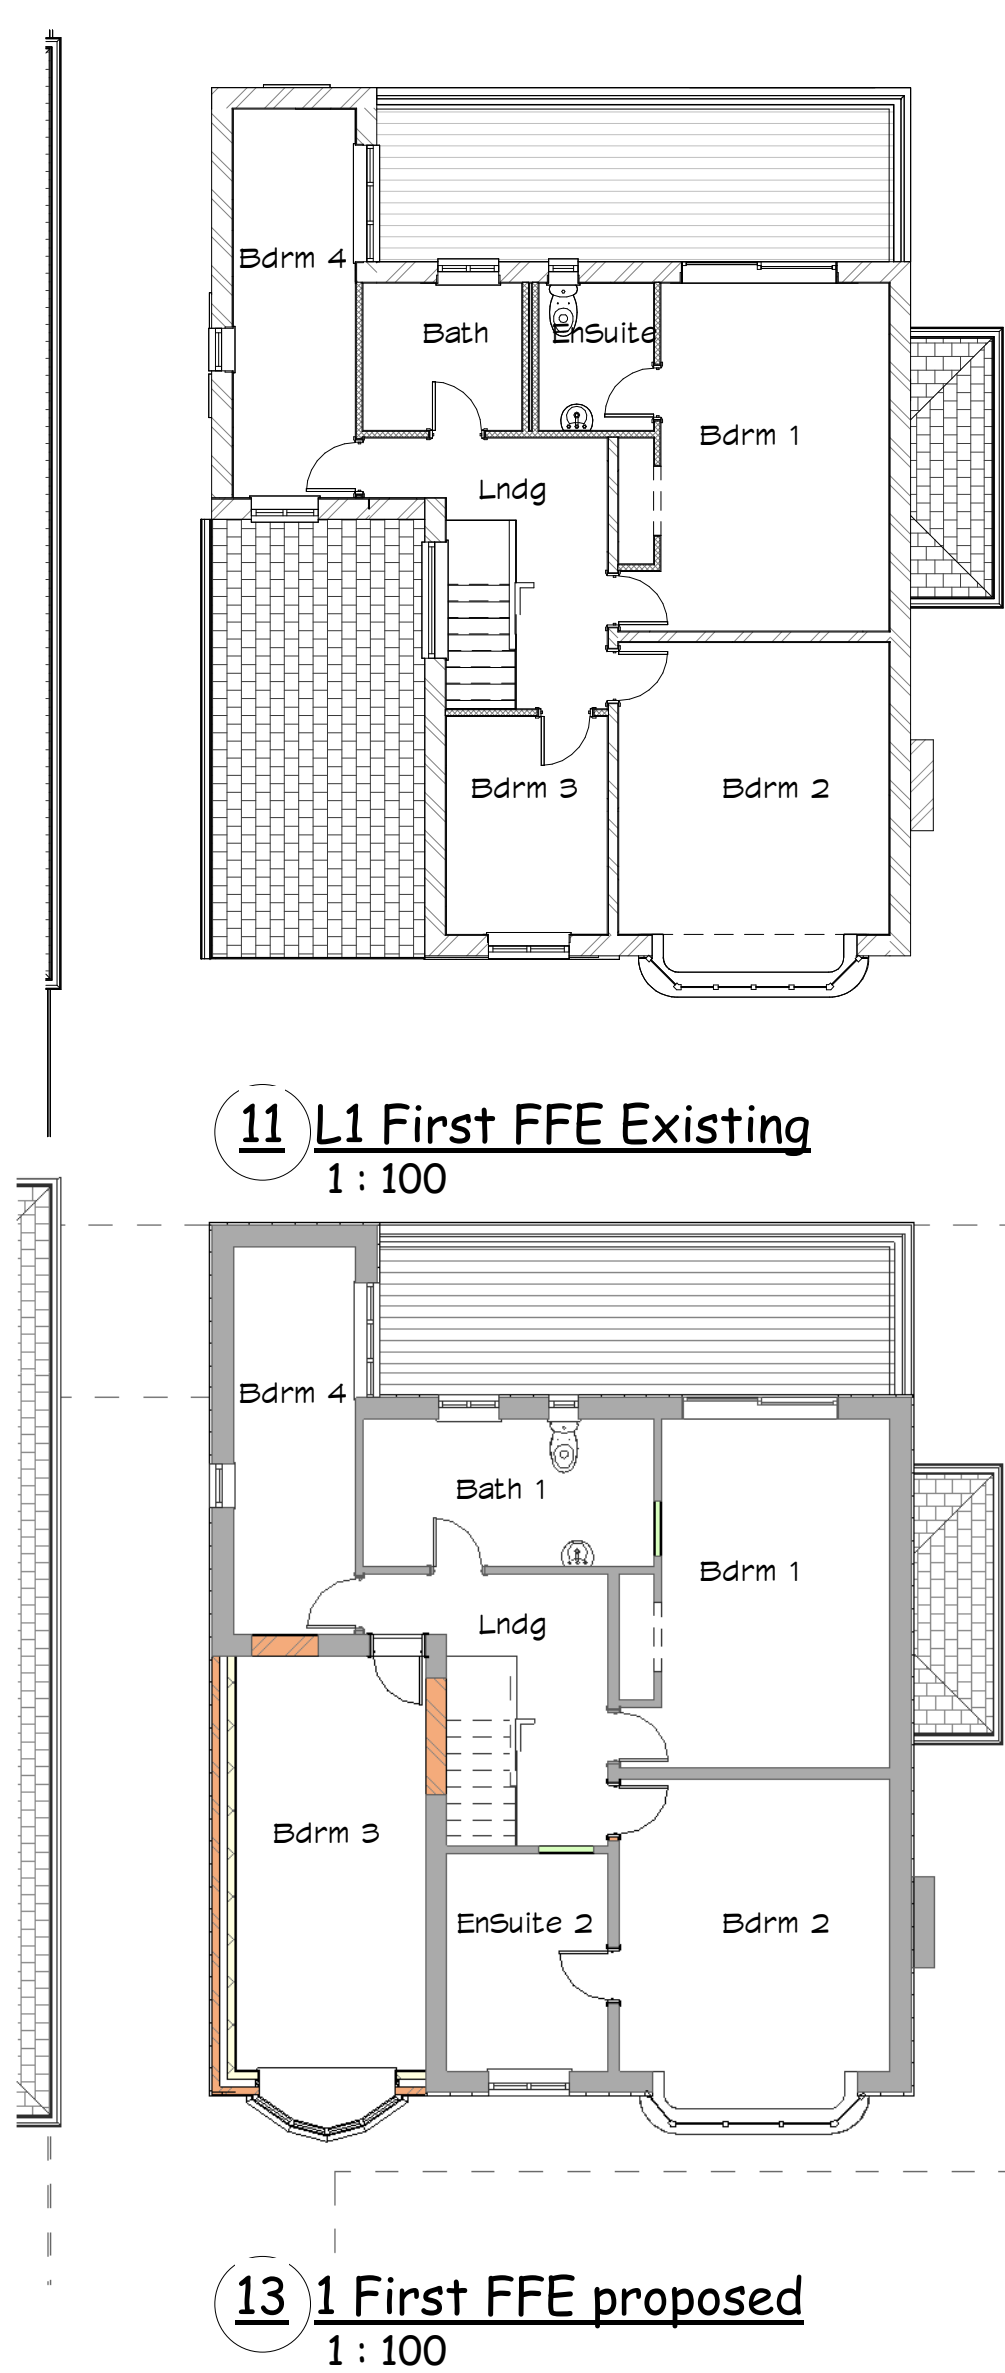


11 L1 First FFE Existing
1 : 100

13 1 First FFE proposed
1 : 100

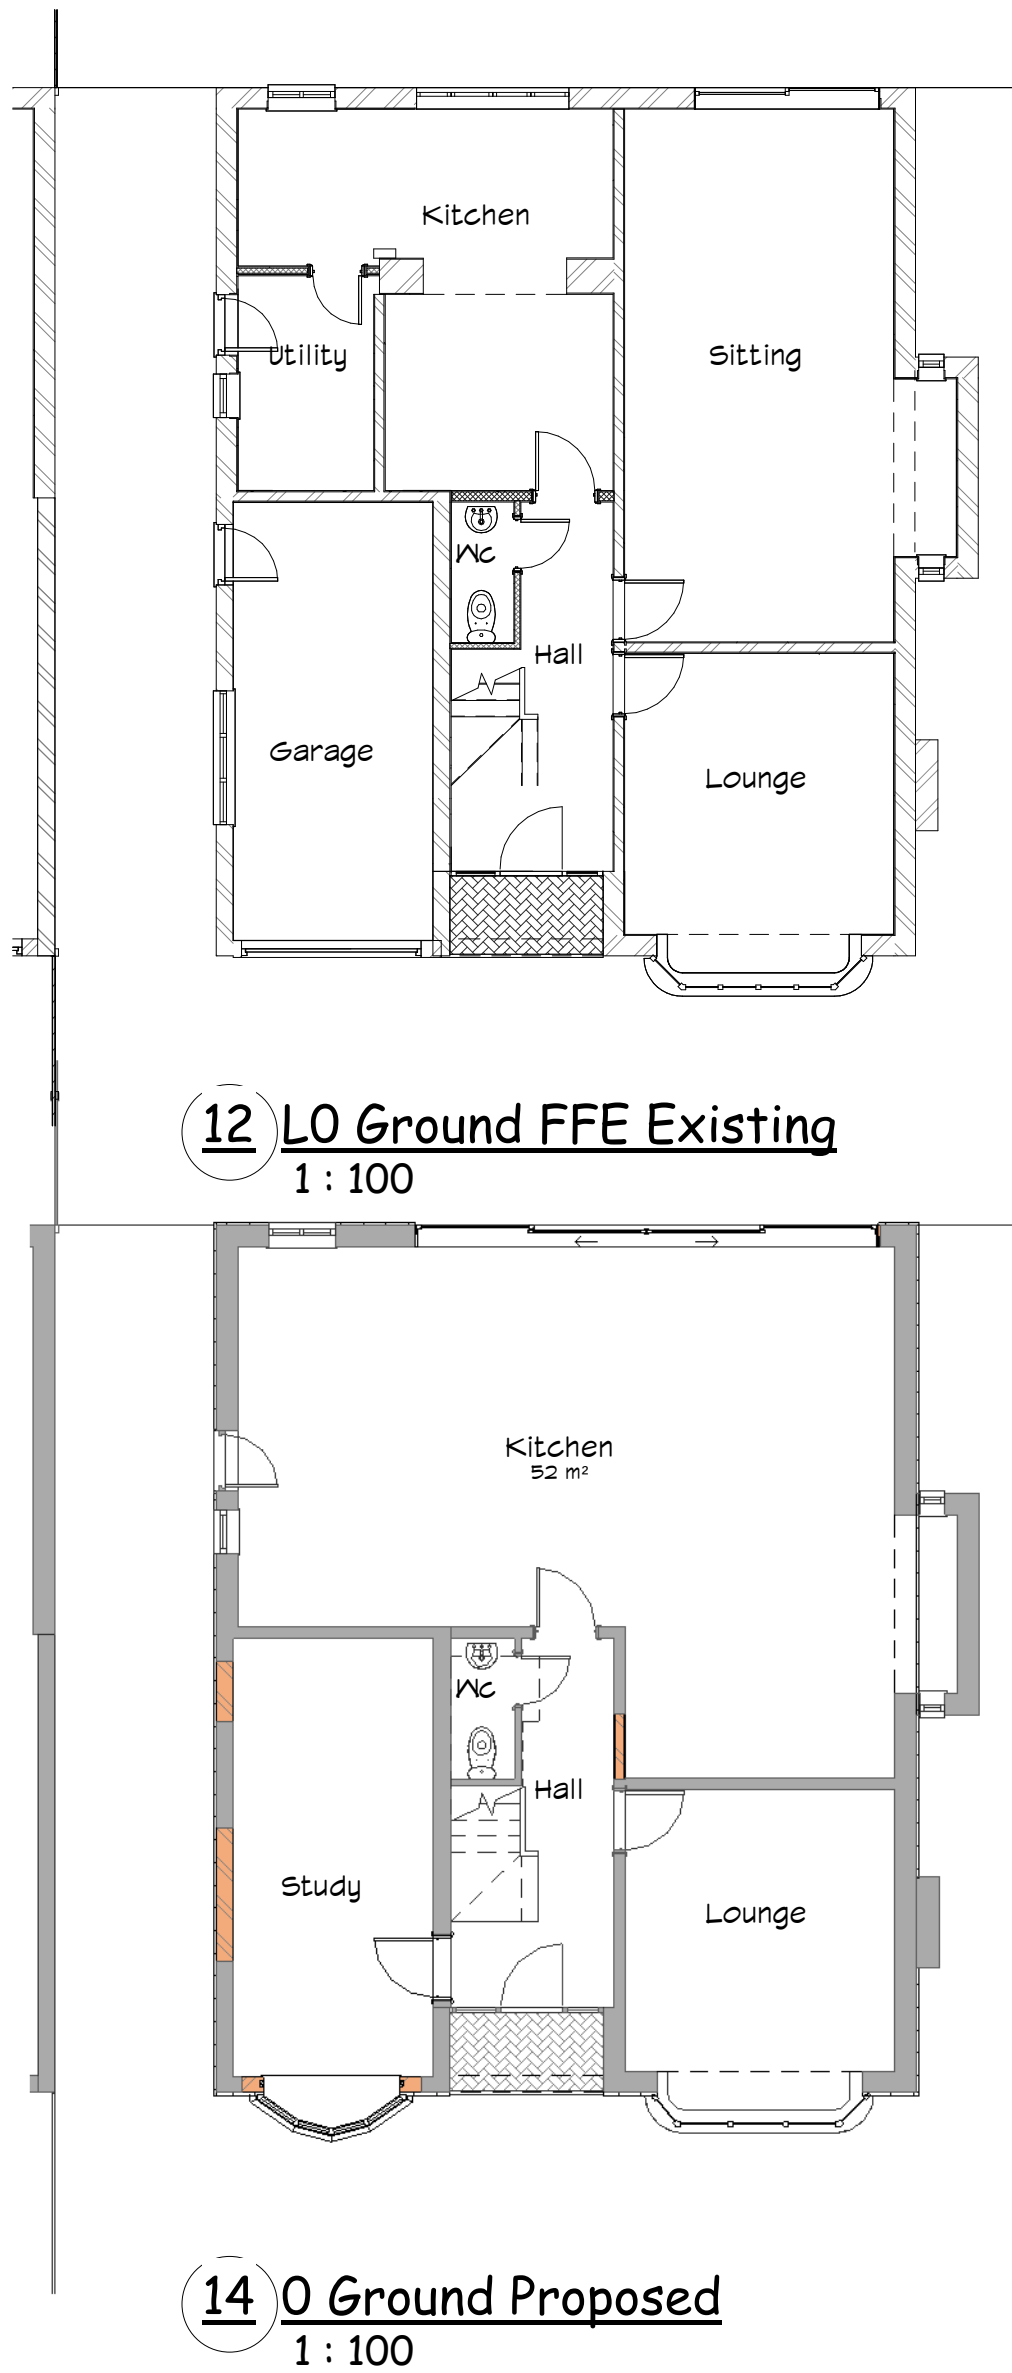

12 LO Ground FFE Existing
1 : 100

14 O Ground Proposed
1 : 100

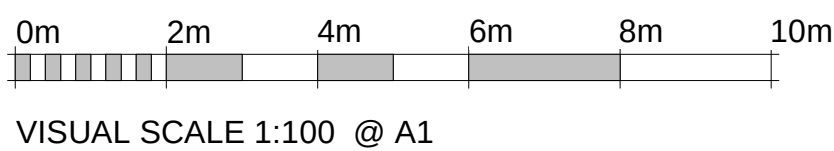

Sheet List	
Sheet Number	Sheet Name
Bregs102	Structure and Sections
P100	Location
P101	Plans and Elevations

These are Planning drawings and should not be used for construction. All structural elements are illustrative and dimensions are estimates - no calculations have been completed or specification for building regulations.

Date	Revision

Client Russel Crank

Job No Crank-Dingle

Site 28 Dingle Rd,
Middleton, Manchester,
M24 1NH

Project Convert Garage, Extend over garage
and Render to elevations

Status Planning A.1

plans and planning

Apartment 2
Rimington House
Rimington Lane
Rimington BB7 4DS

Email - pfkirke@gmail.com Tel - 07710 820611
www.plansandplanning.co.uk

Drawing No; P101 - 16/07/23

Drawing; Plans and Elevations

Print to Scale on A1 16/07/2023 18:49:09