




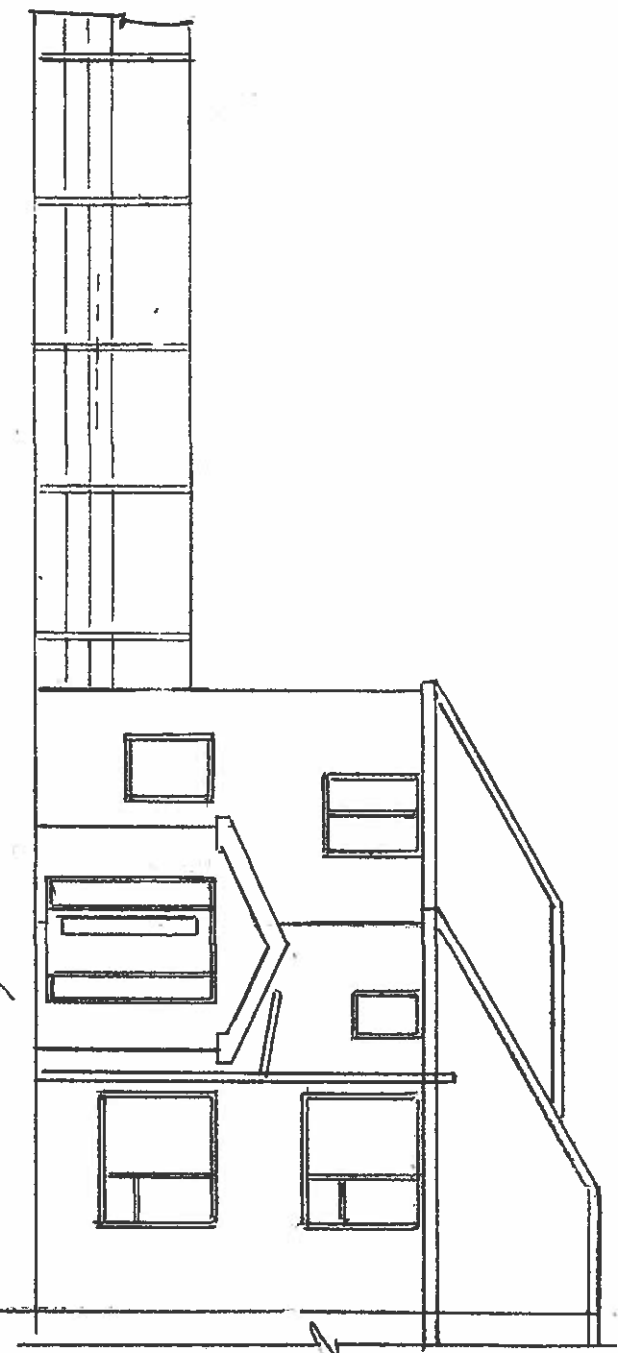


EXISTING FRONT ELEVATION

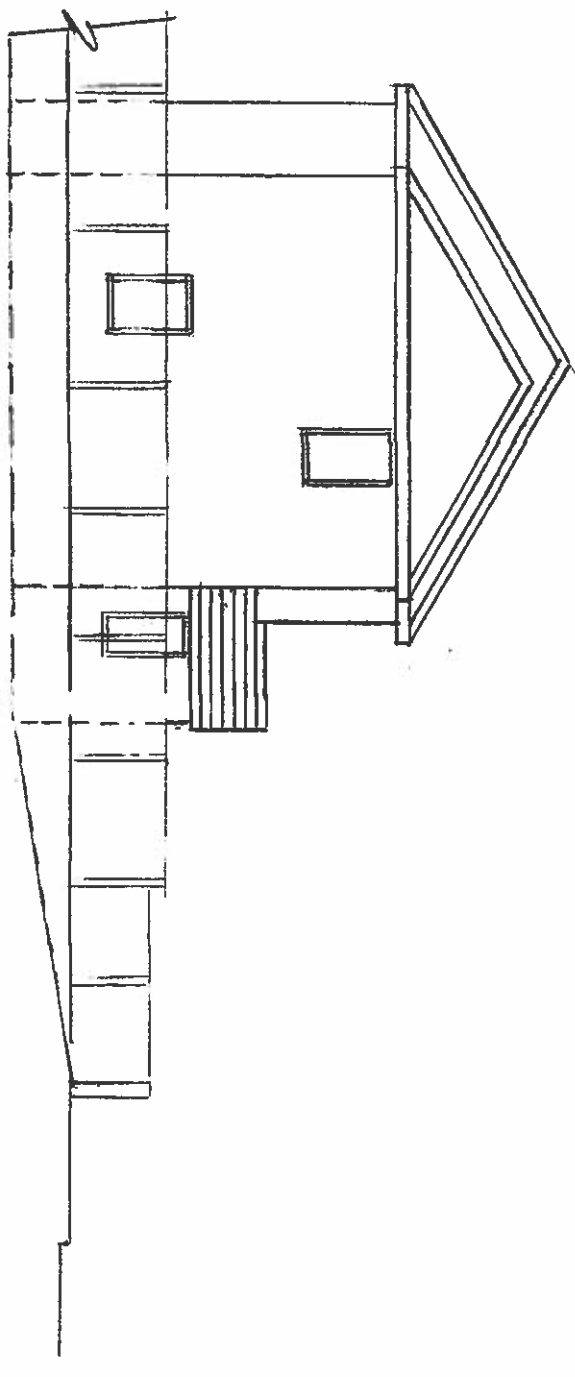


EXISTING SIDE ELEVATION

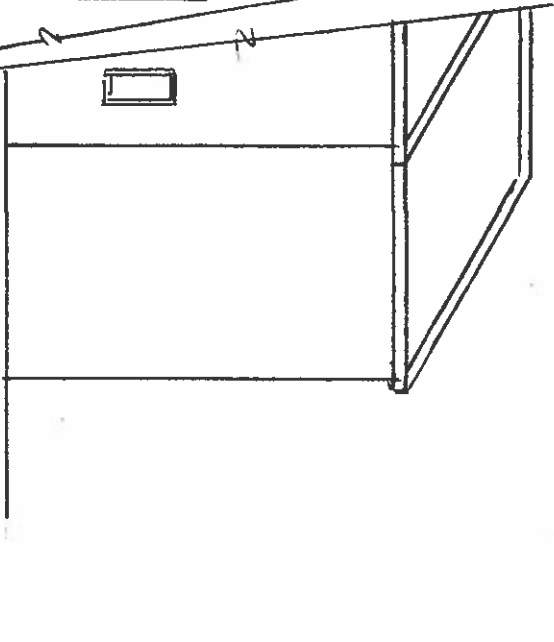

EXISTING REAR ELEVATION

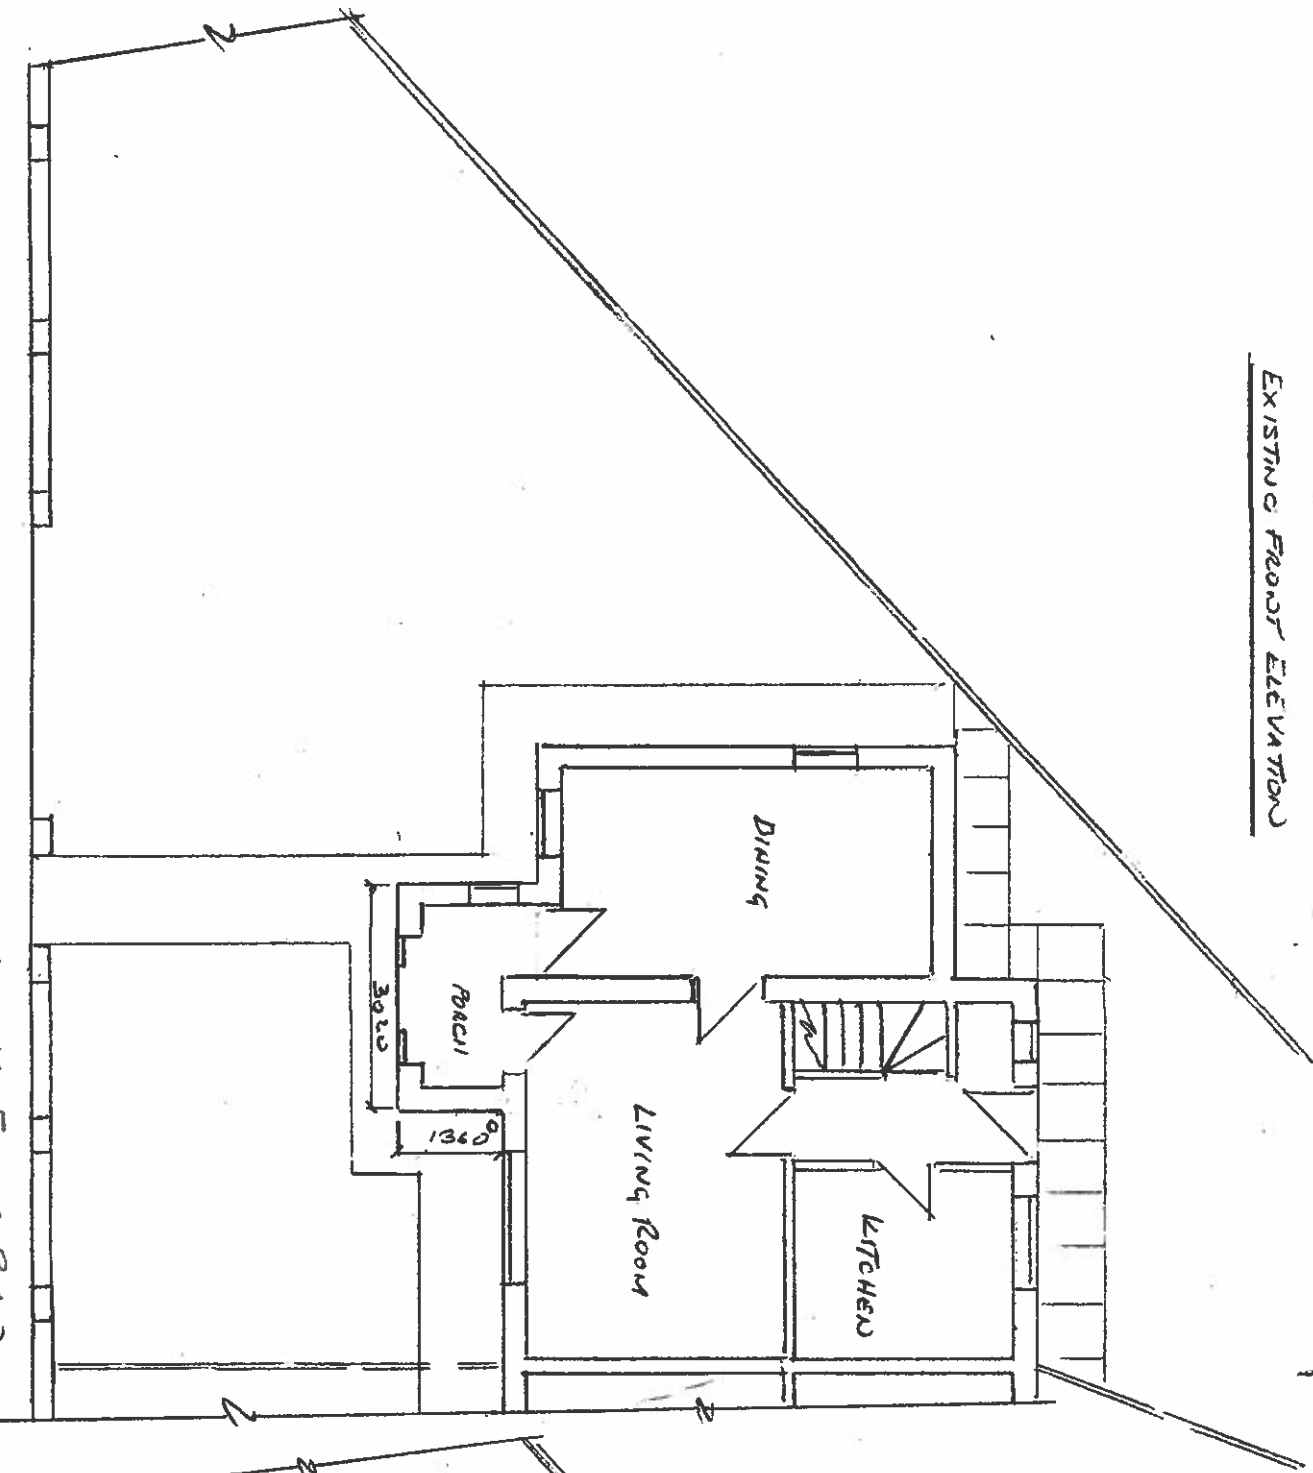

EXISTING FLOOR PLAN

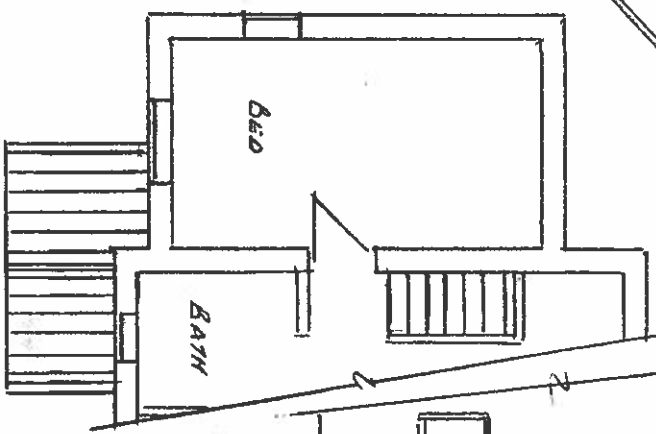

EXISTING FIRST FLOOR PLAN

Thompson Designs

Tel 0161 705 1458 Mob 07884 318634

Sheet 1

Existing Plans and Elevations

39 Canon Street

Rochdale OL16 2TF

Scale 1:100 @ A3 Date June 2022