

SCALE 1 : 100

Copyright of this drawing is owned by Whittaker Design

NOTES

All dimensions to be checked on site and any discrepancies notified prior to commencement of work.

Do not scale from this drawing - If in any doubt, ask.

REVISIONS

Date	Ref.	By
------	------	----



Almodovar Bat Box AB




Beaumaris Bat Box BB



Multi Species Bird Box MBB



Swift Soffit Box SB

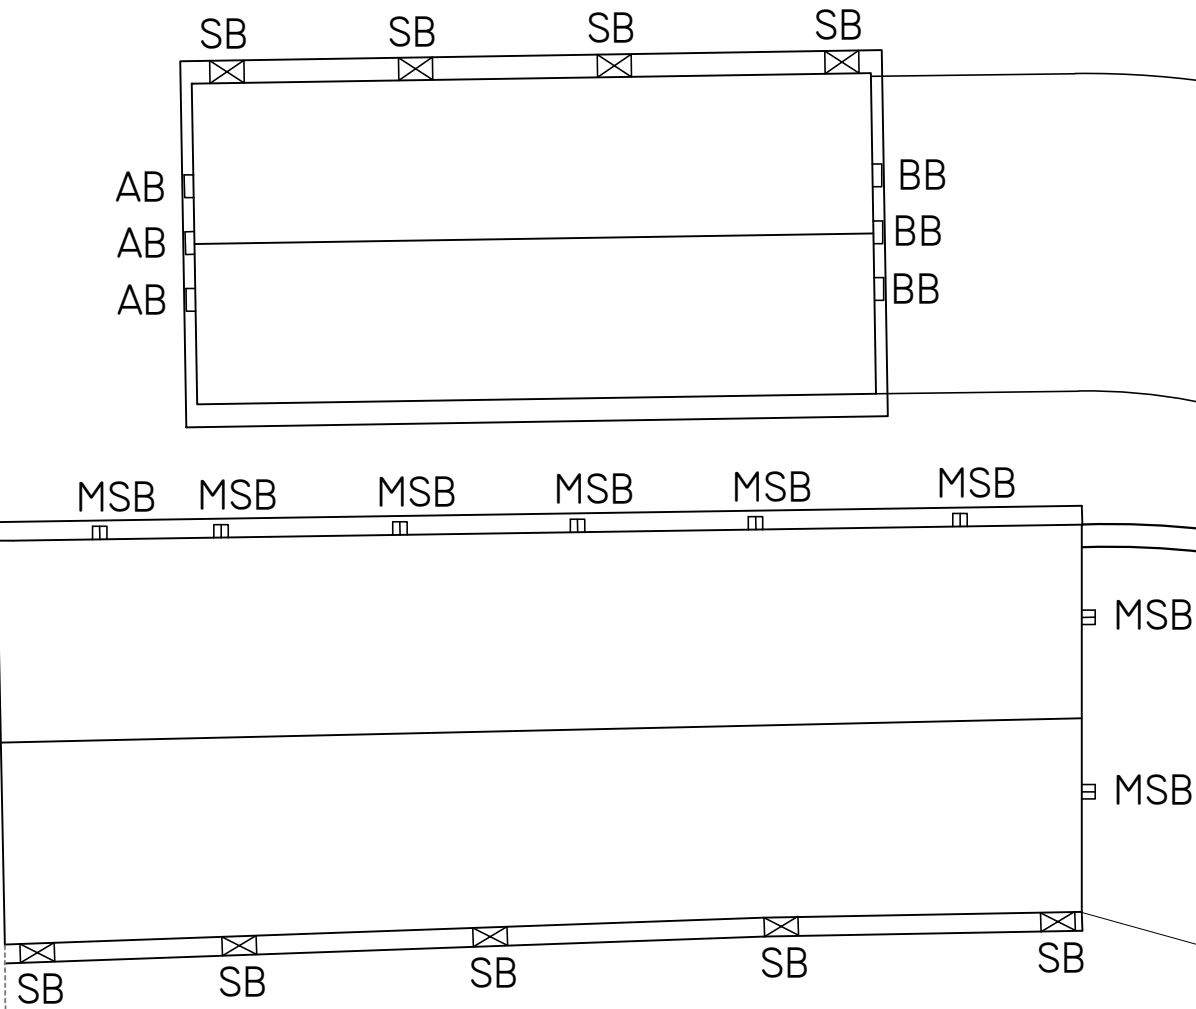

Moorgate East Farm

SITE PLAN

PROJECT Mr P Morris	
Moorgate East Farm	
Rochdale OL4 4QL	
DRAWING TITLE Bat & Bird box detail	
SCALE 1:100 @ A1	DATE Dec 22
DRAWN A Doherty	CHECKED
NUMBER 104.5	REVISION