

ALL DIMENSIONS ARE IN mm UNLESS NOTED OTHERWISE

N.G.R | E: 389522 N: 414947

DIRECTIONS TO SITE:
TRAVELLING ON THE M62 TAKE JUNCTION 20 TO MERGE ONTO THE A627 , TRAVEL 600 YARDS AND KEEP LEFT TO MERGE ONTO THE A664 (ROCHDALE BYPASS) . AT THE LIGHTS TURN RIGHT ONTO MANCHESTER ROAD. CONTINUE STRAIGHT FOR 1.48 MILES AND TURN LEFT ONTO WHITWORTH ROAD. CONTINUE STRAIGHT FOR 0.8 MILES AND THEN SITE WILL BE ON THE RIGHT

NOTES:

A	Issued for Approval	SSB	DW	01.07.22
REV	MODIFICATION	BY	CH	DATE

CLARKE
telecom

Unit E, Madison Place, Northampton Road,
Manchester, M40 5AG
Tel: 0161 785 4500
Fax: 0161 785 4501
Web: www.clarke-telecom.com

O₂

CORNERSTONE - BEACON 3



Cell Name	Opt.
GALE PRIMARY SUB-STATION	A

Cell ID No		
CORNERSTONE	TEF	VF
24844900 E367493	094700	21218


Site Address / Contact Details		
WHITWORTH ROAD ROCHDALE MANCHESTER OL12 6ER		

Drawing Title: SITE LOCATION MAPS				
Purpose of issue: PLANNING				Dwg Rev:
Drawing Number: 100				A
Surveyed By: DW		Original Sheet Size: A3		Pack Issue:
Drawn: SSB	Date: 01.07.22	Checked: DW	Date: 01.07.22	A

SITE LOCATION

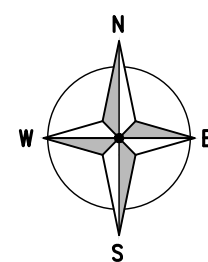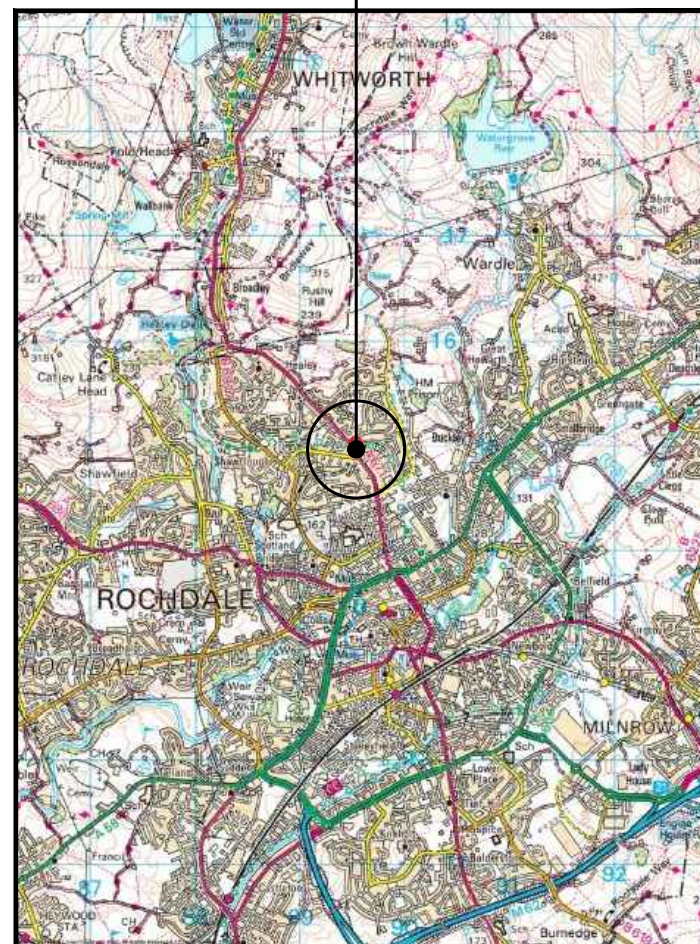

SITE LOCATION

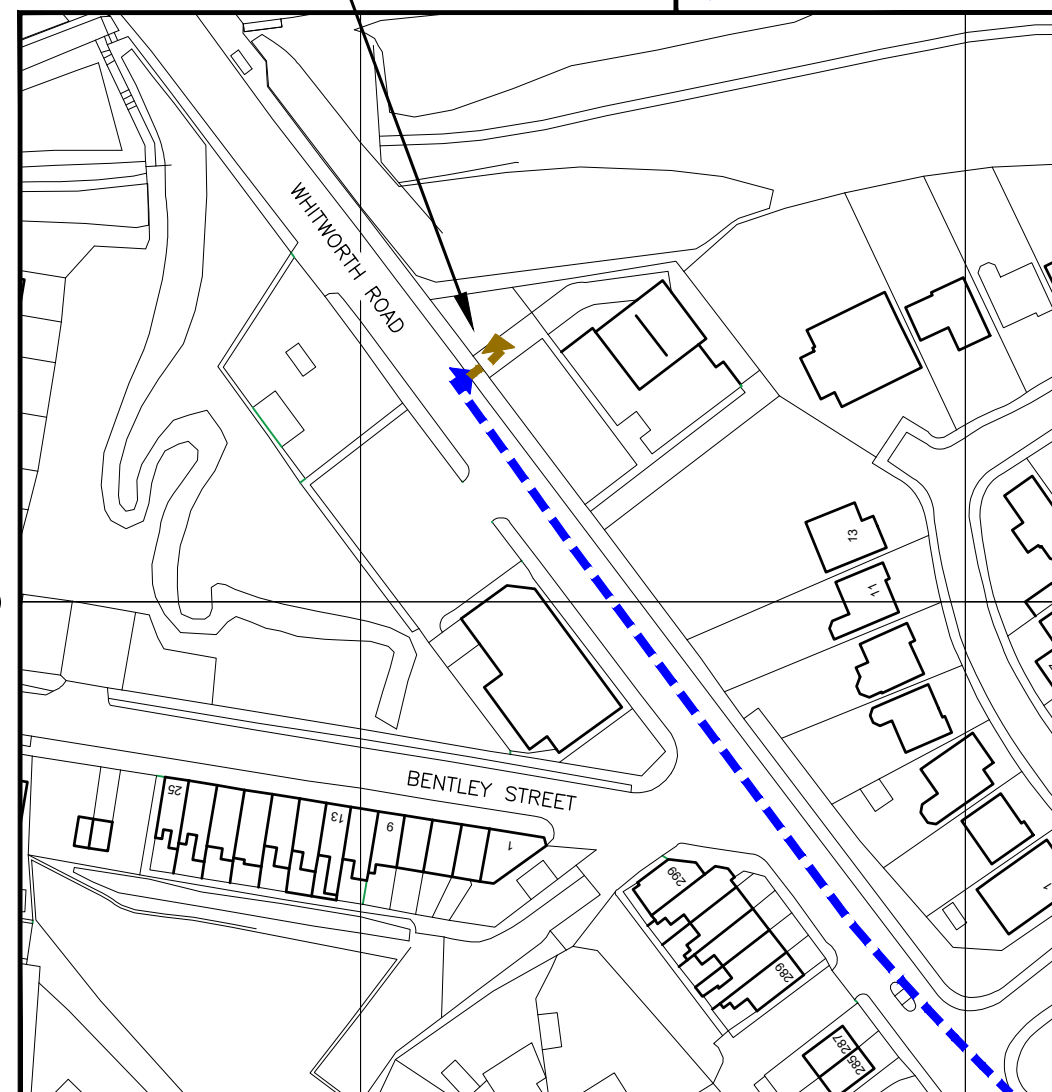

414900



389500

389600

DETAILED SITE LOCATION

(Scale 1:1250)


Based upon Ordnance Survey map extract
with the permission of the Controller of
Her Majesty's Stationery Office.
Crown copyright.
Licence No. 100022432

  

SITE LOCATION


(Scale 1:50000)

Ordnance Survey map extract
based upon Landranger map series
with the permission of the controller of
Her Majesty's Stationery Office
Licence No. 100022432
Crown copyright.

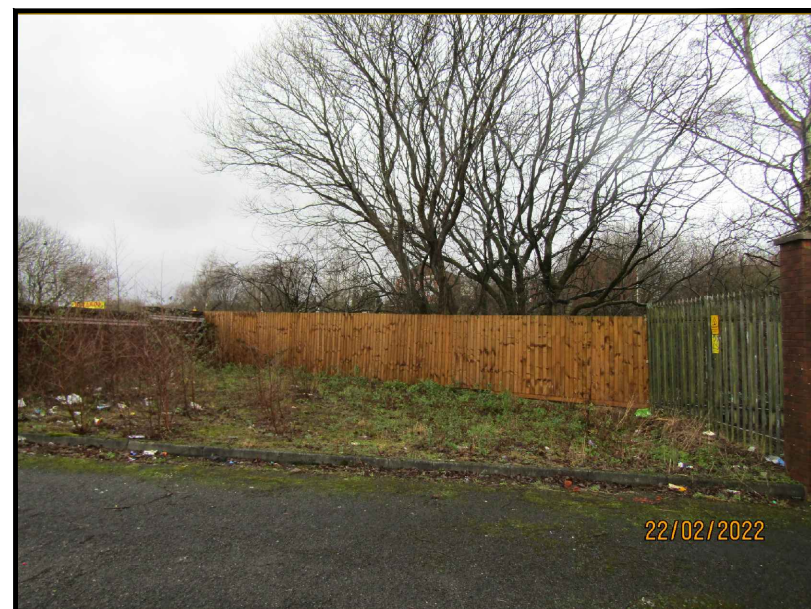

SITE PHOTOGRAPH

The drawings comply with TEF & Vodafone Standard ICNIRP guidelines.
Designed in accordance with CORNERSTONE document: SDN0013 and SDN0009

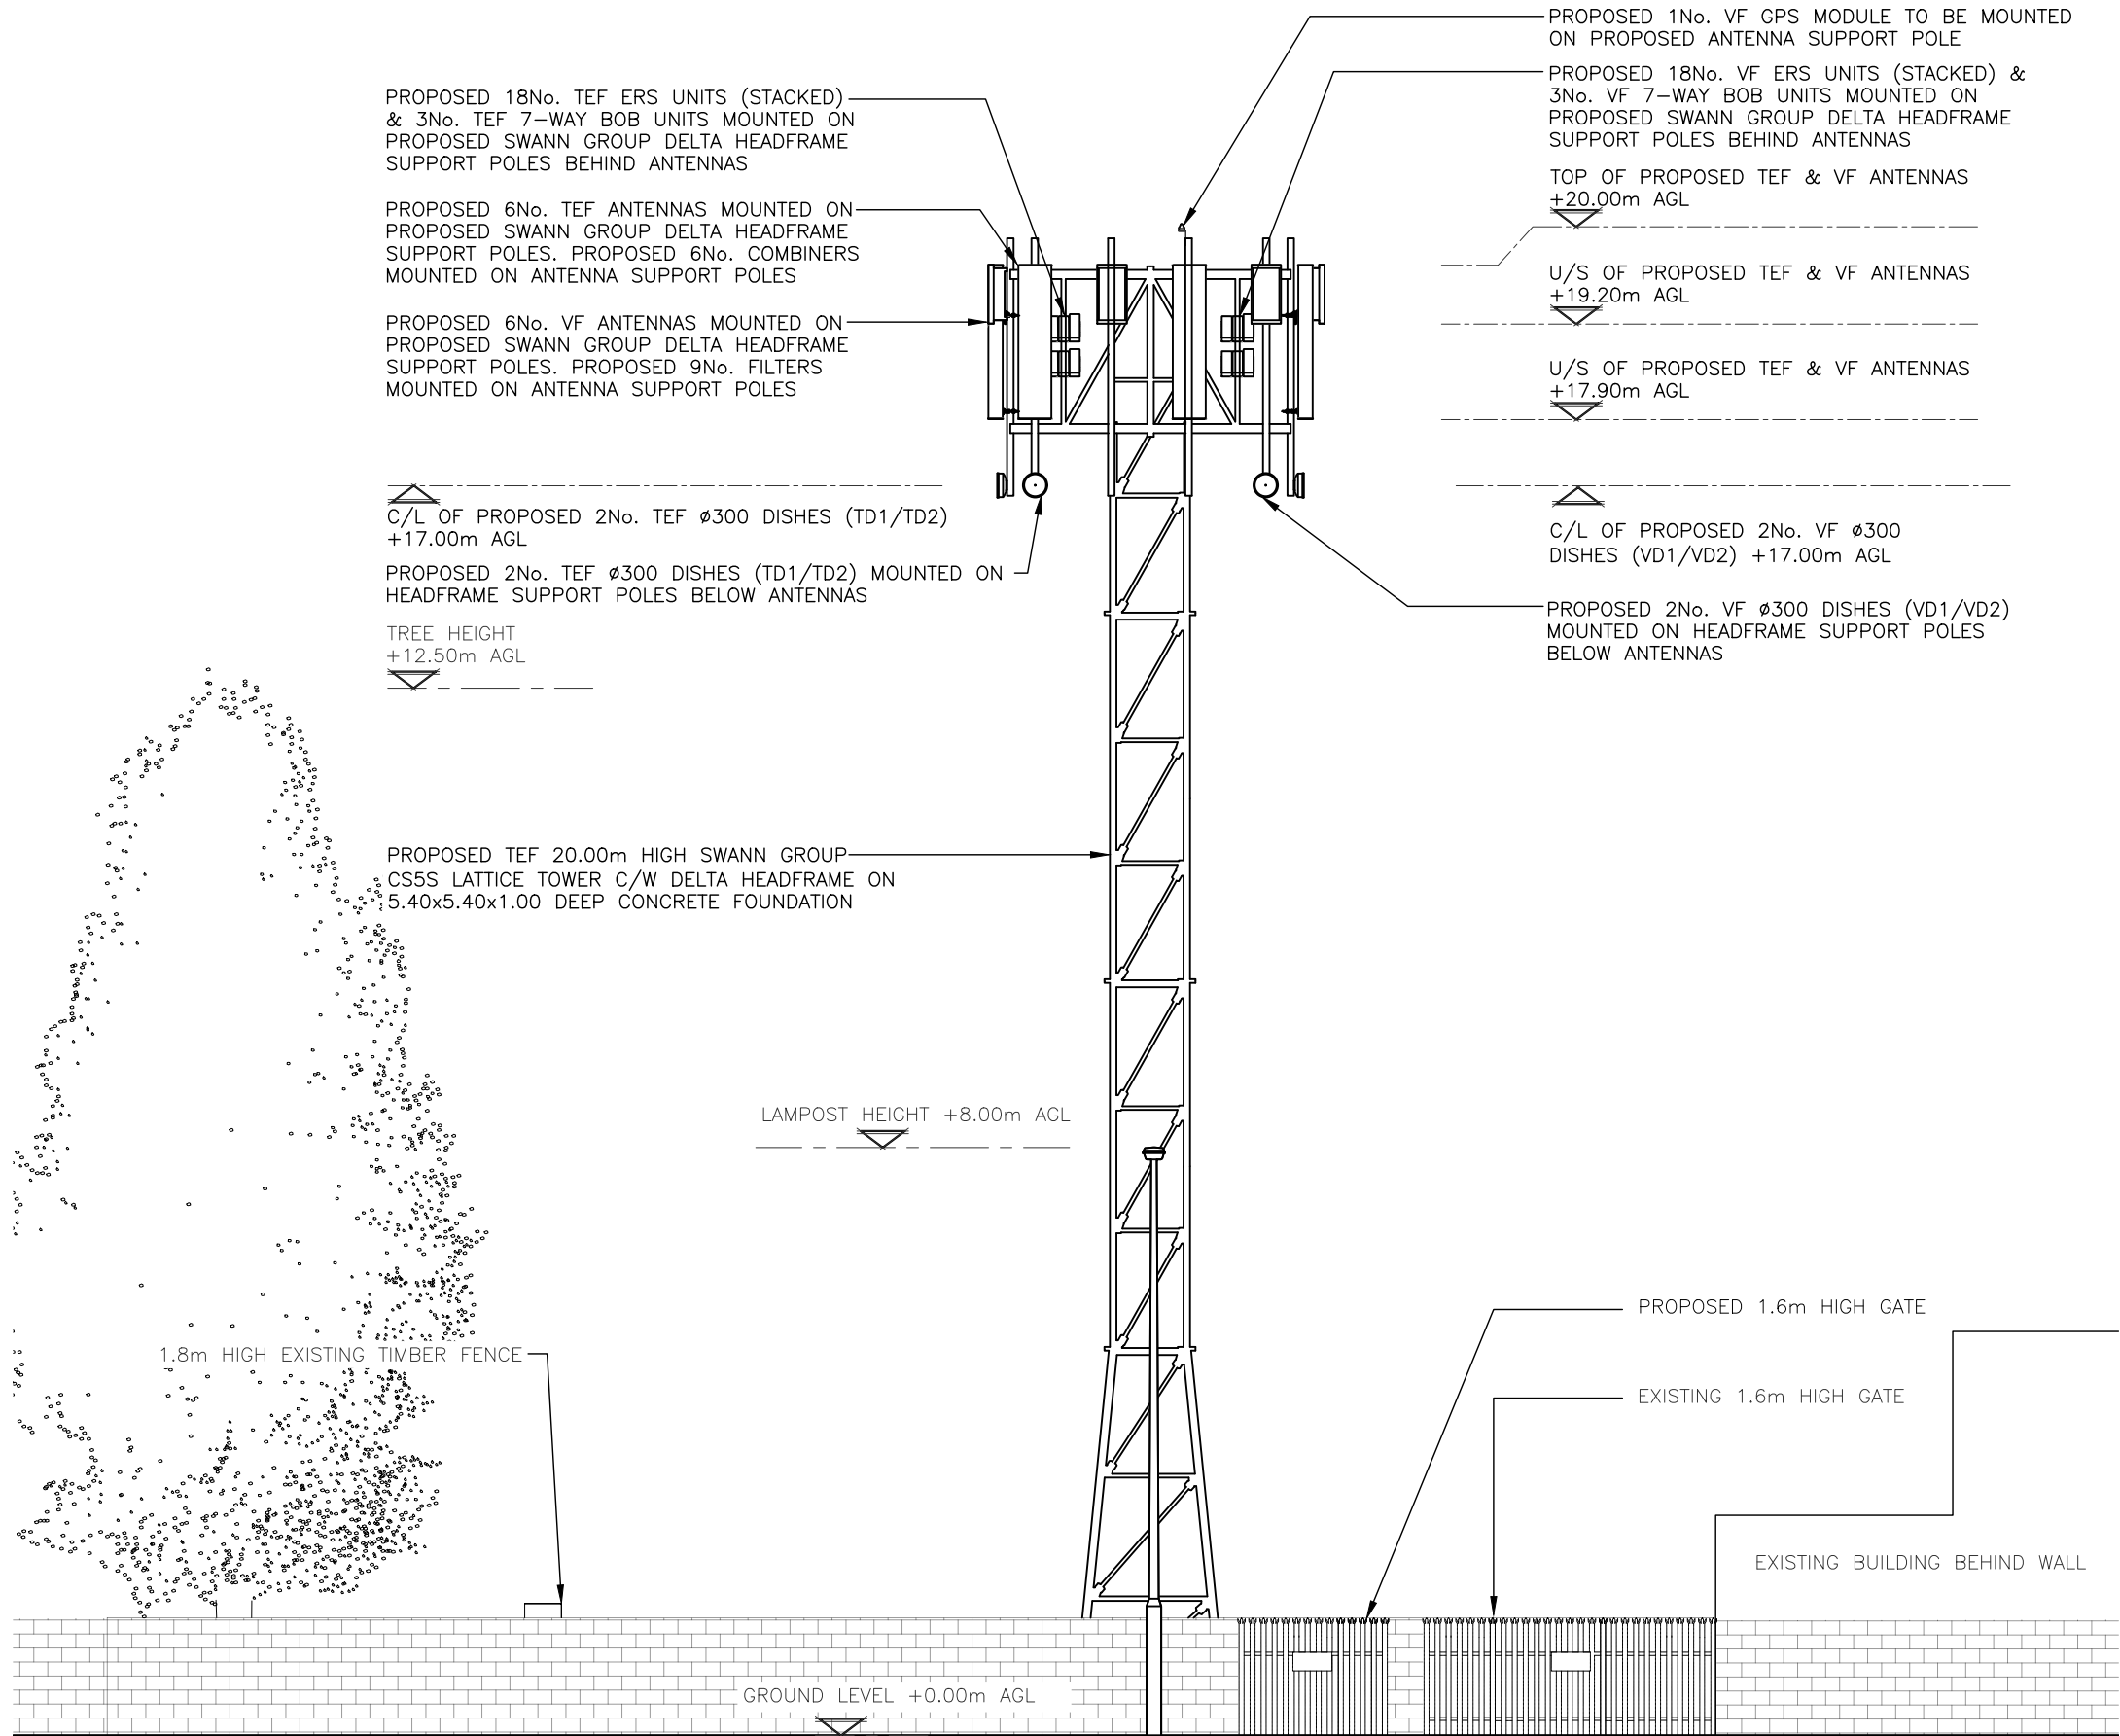

PROPOSED EAST ELEVATION
(1:100)

The drawings comply with TEF & Vodafone Standard ICNIRP guidelines.
Designed in accordance with CORNERSTONE document: SDN0013 and SDN0009

ALL DIMENSIONS ARE IN mm UNLESS NOTED OTHERWISE

N.G.R | E: 389522 N: 414947

EQUIPMENT COLOUR KEY

EXISTING EQUIPMENT	
TEF PROPOSED EQUIPMENT	
TEF PARITY EQUIPMENT	
VF PROPOSED EQUIPMENT	
VF PARITY EQUIPMENT	

NOTE:
PROPOSED 1No. TEF GPS MODULE
TO BE MOUNTED ON SIDE OF
PROPOSED TEF ELTEK PERCY PSU

A	Issued for Approval	SSB	DW	01.07.22	
REV	MODIFICATION	BY	CH	DATE	

CLARKE
telecom

Unit E, Madison Place, Northampton Road,
Manchester, M40 5AG
Tel: 0161 785 4500
Fax: 0161 785 4501
Web: www.clarke-telecom.com

O₂

CORNERSTONE - BEACON 3

Cell Name	Opt.
GALE PRIMARY SUB-STATION	A

Cell ID No		
CORNERSTONE	TEF	VF
24844900 E367493	094700	21218

Site Address / Contact Details		
WHITWORTH ROAD ROCHDALE MANCHESTER OL12 6ER		

Drawing Title: PROPOSED SITE ELEVATION				
Purpose of issue: PLANNING				Dwg Rev:
Drawing Number: 301				A
Surveyed By: DW		Original Sheet Size: A3		Pack Issue:
Drawn: SSB	Date: 01.07.22	Checked: DW	Date: 01.07.22	A