
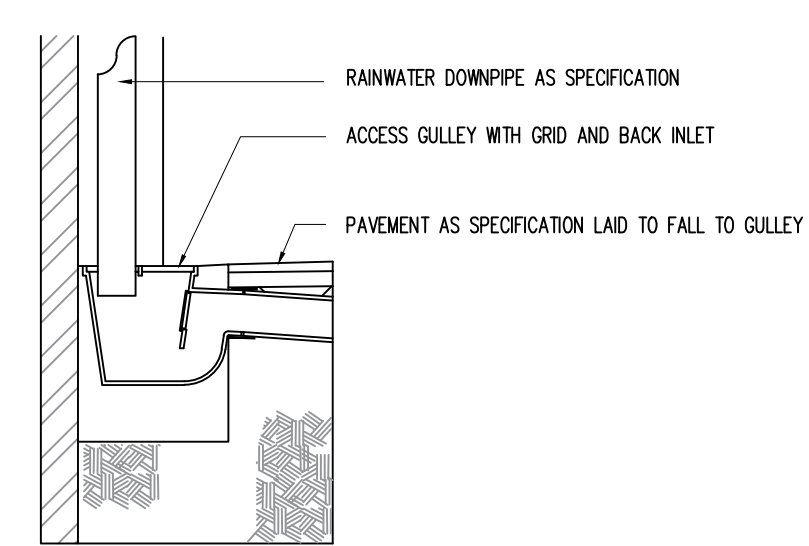
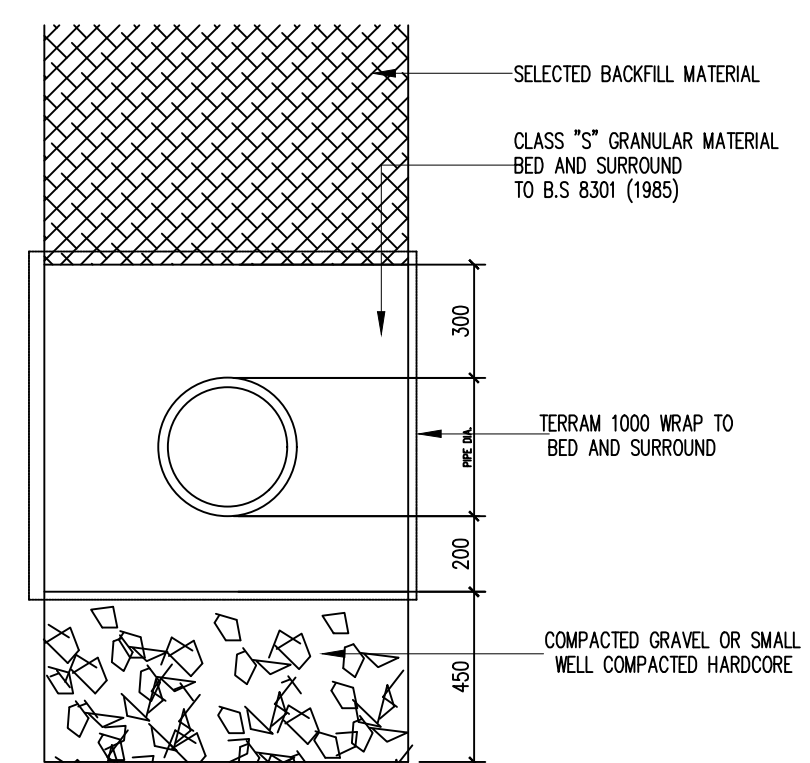
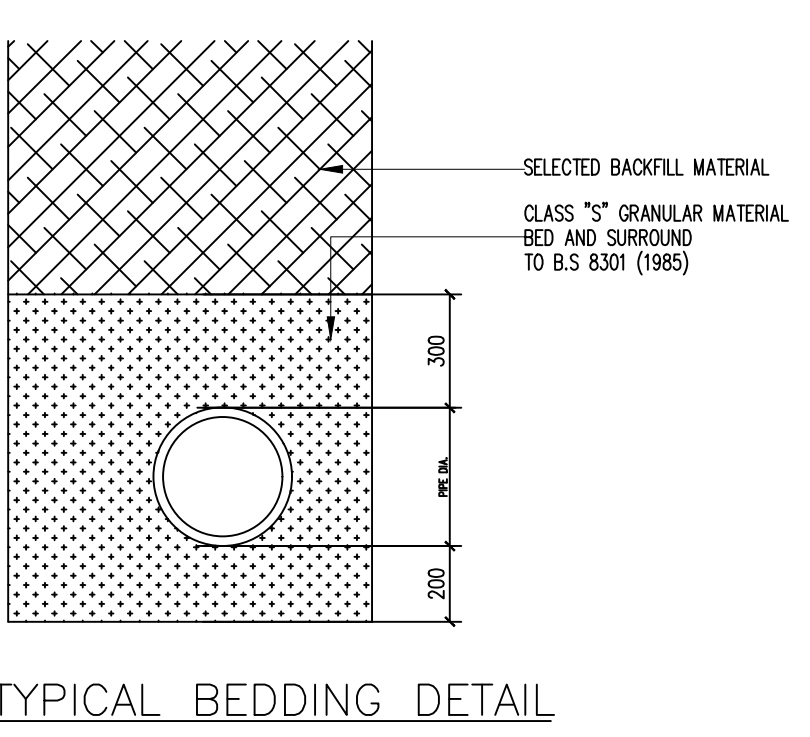
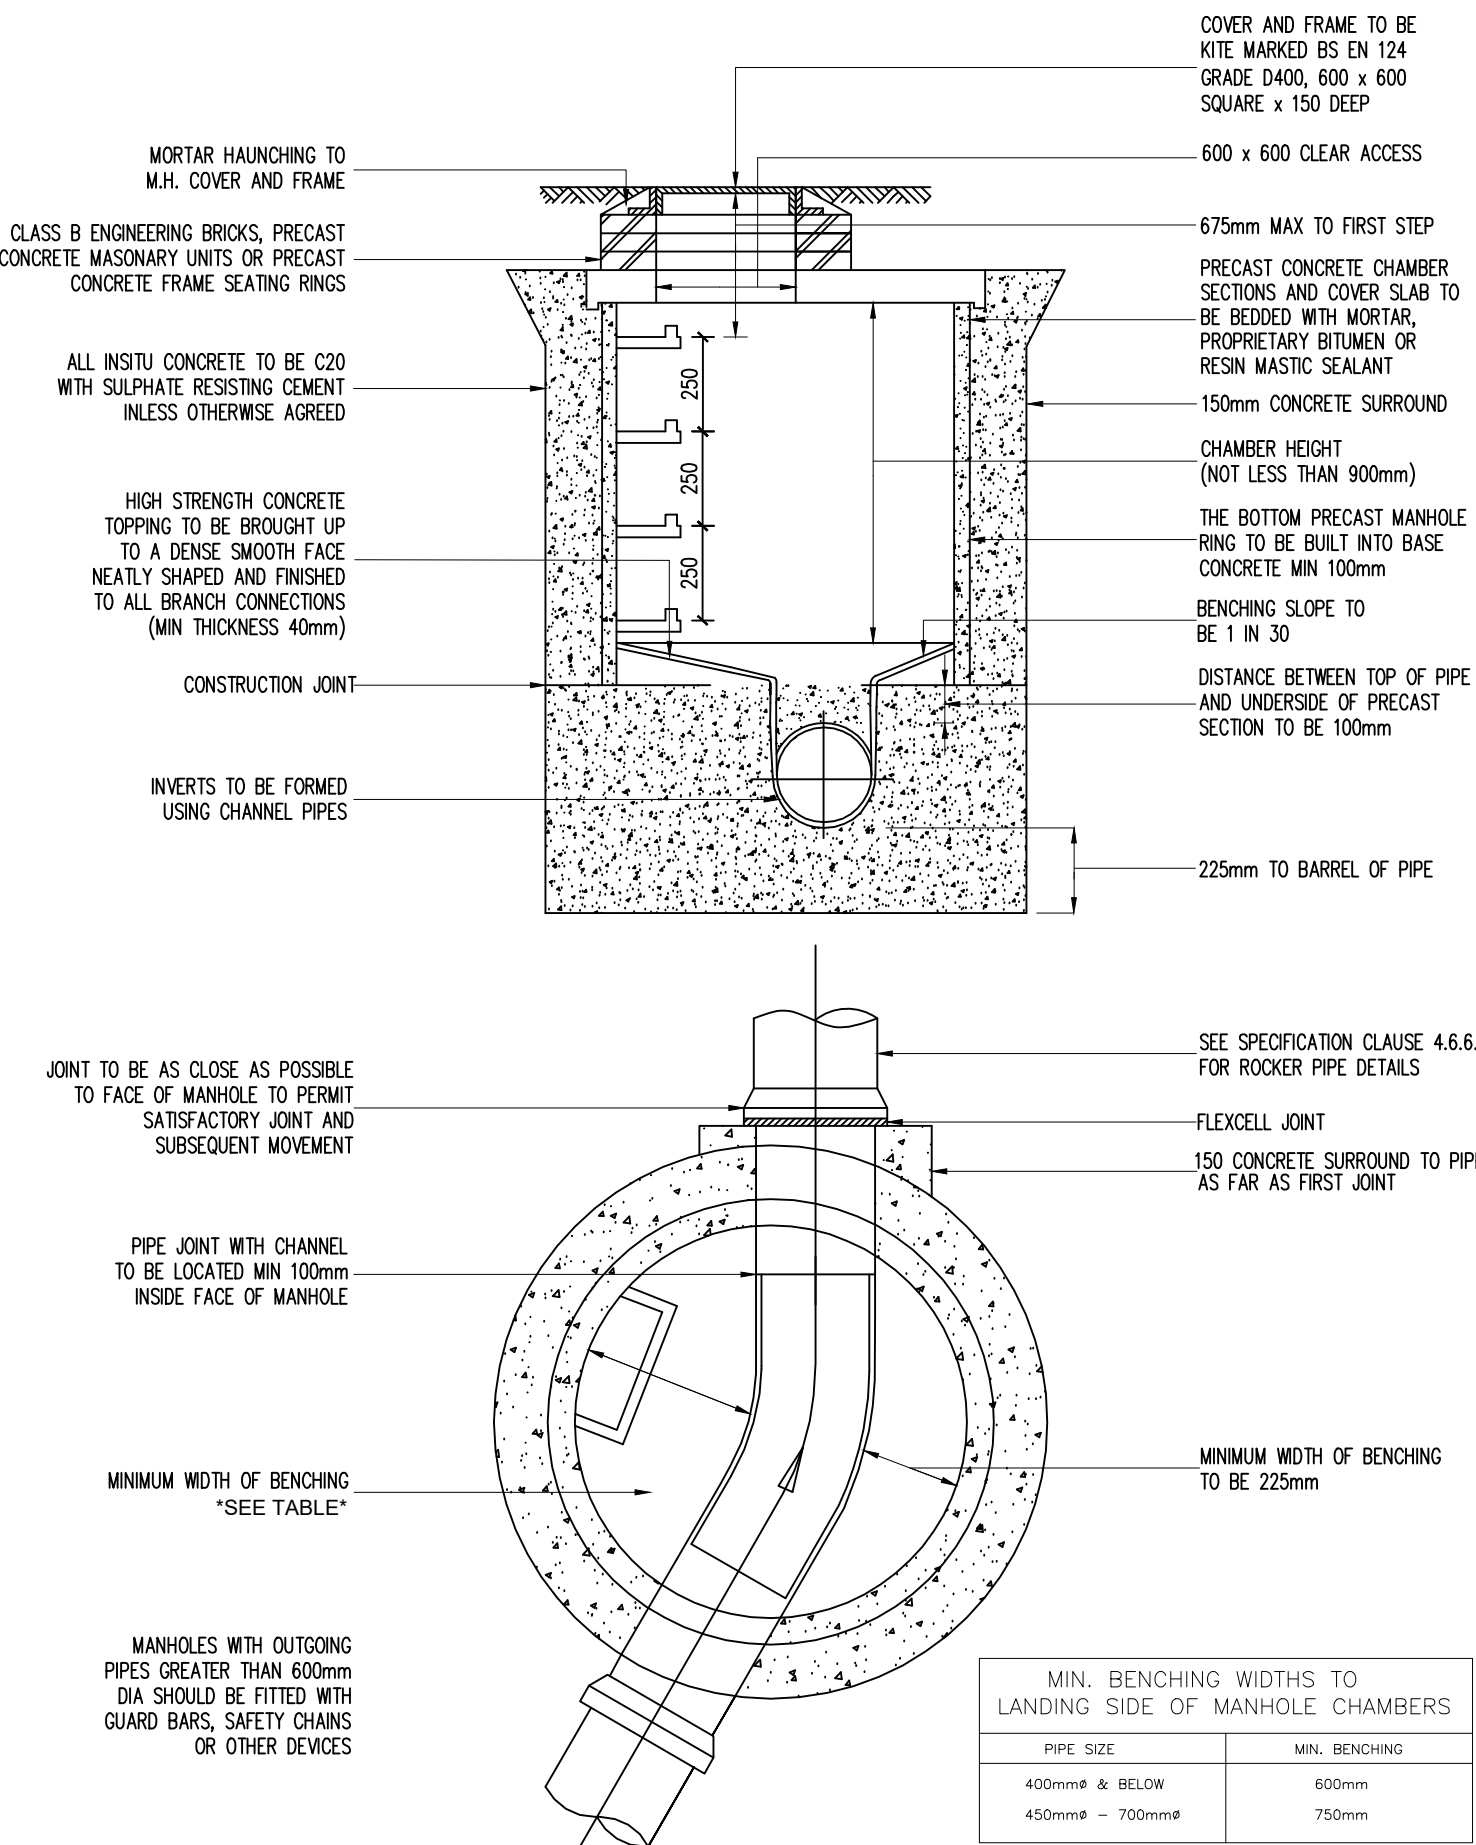
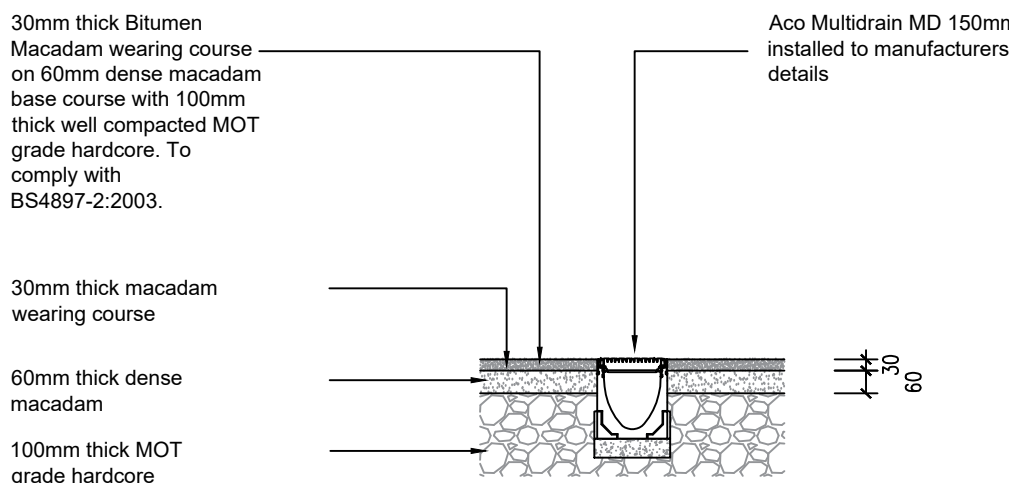
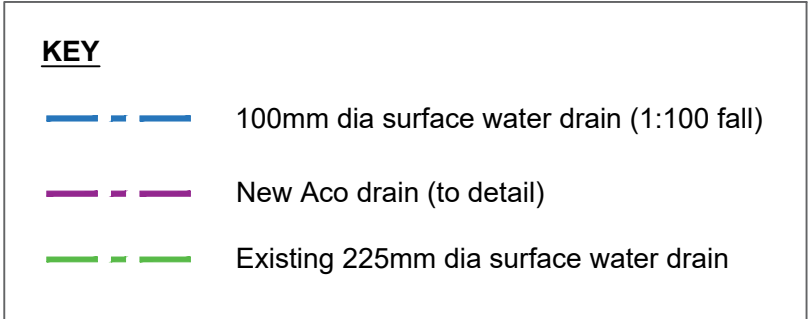


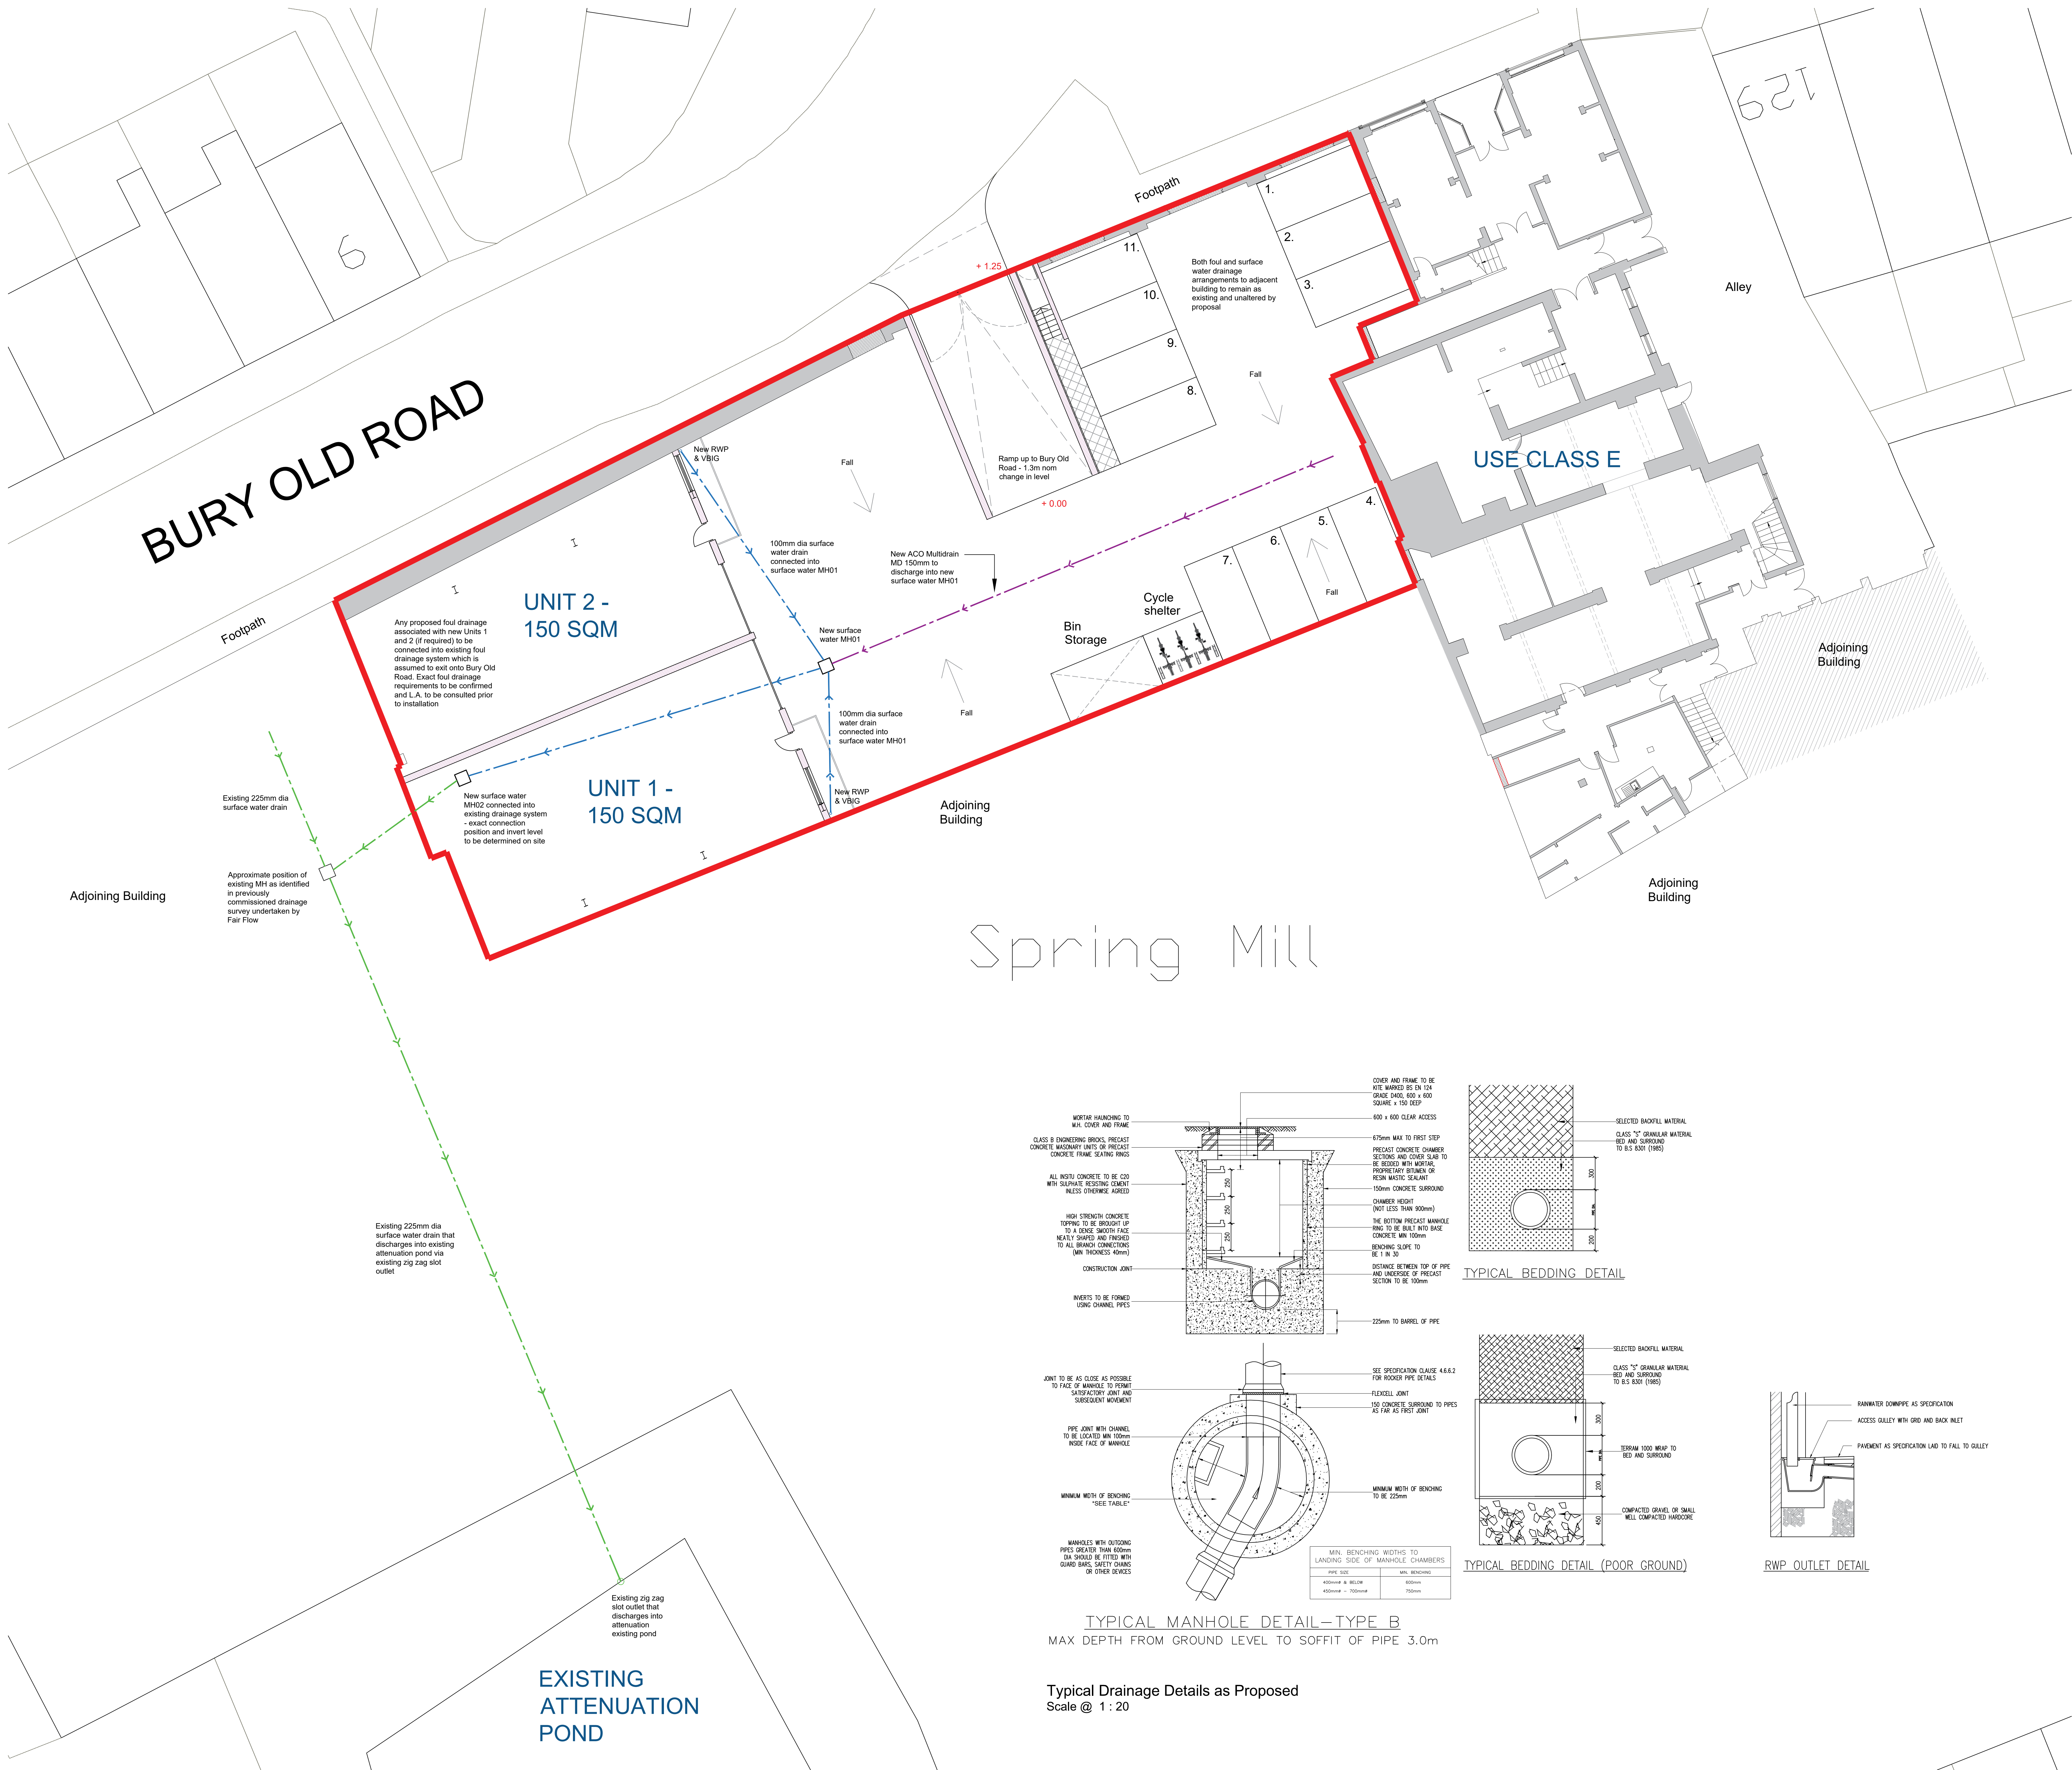

PLANNING

No.	Date	Description	Issue
-----	------	-------------	-------

ALPINE PROPERTIES
UNIT 1A SPRING MILL,
HEYWOOD
CREATION OF 2NO. CLASS E
UNITS & VEHICULAR ACCESS

Site Drainage Plan as Proposed

Drawing Number	P-08	Project number	78
Current Revision	-	Date	03.06.1
		Drawn by	
		Checked by	
		Scale @ A0	As Indc