


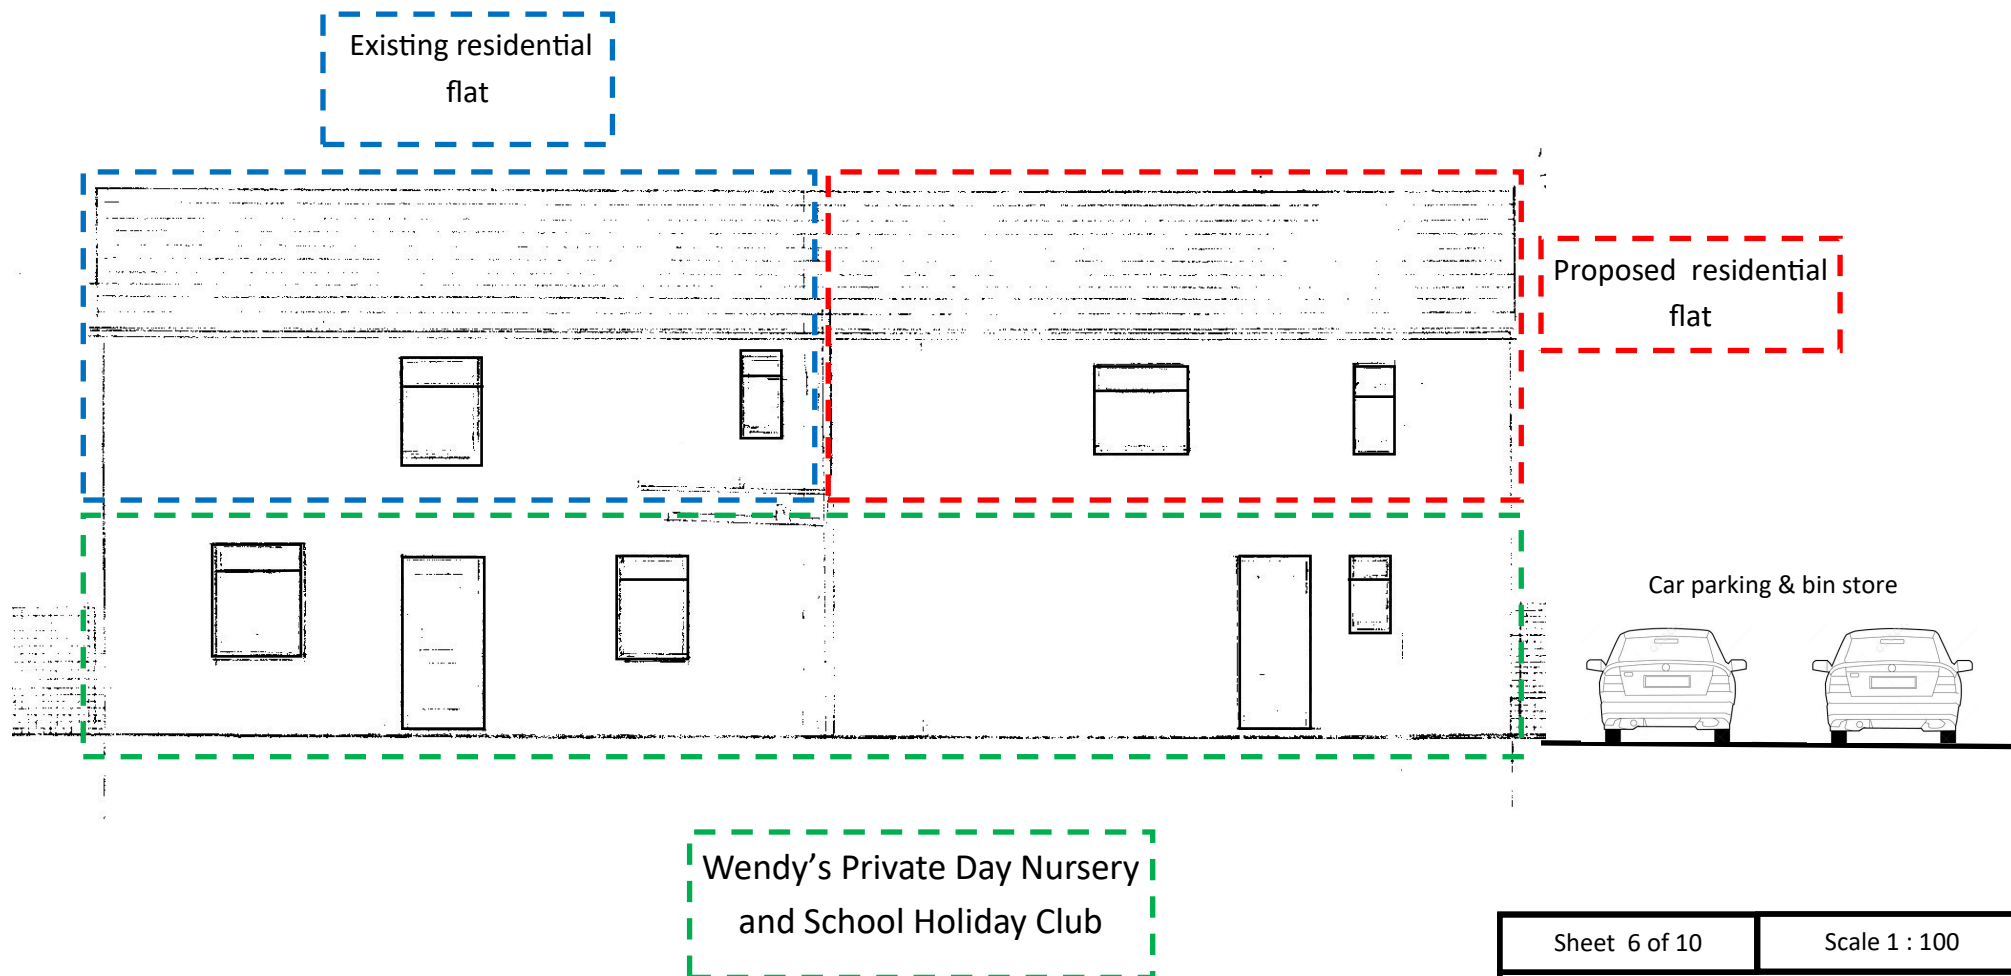

Sheet 6 of 10	Scale 1 : 100
Floor plans and elevations	
Adelaide St elevation PROPOSED (No changes)	
Proposed one bedroom residential first floor flat at Premier House. Longford St. Heywood. OL10 4NH for Mr P Bowdler	
November 2022	