

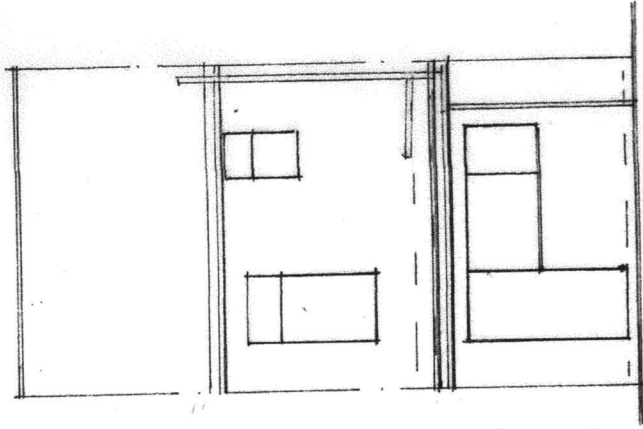


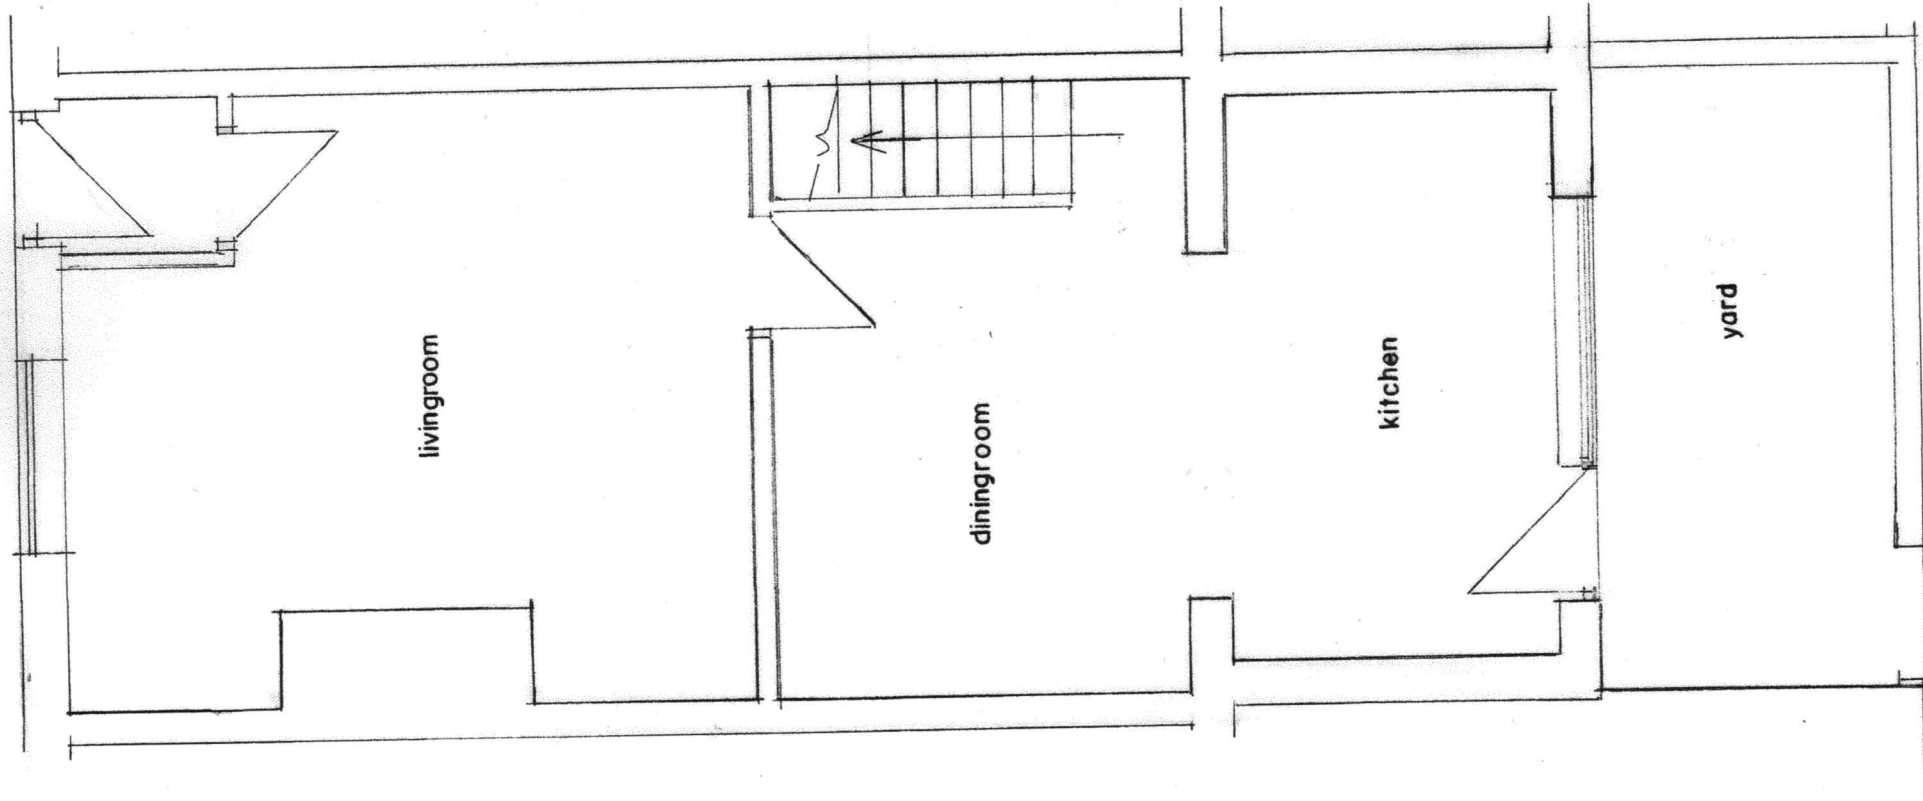

REAR ELEVATION
(EXISTING)

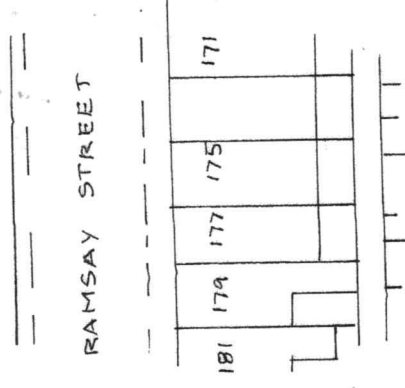

SITE PLAN SCALE 1:500
(EXISTING)

BUILDING DESIGN SERVICES

M. FAROOQ

6 Stock Close, Shawclough, Rochdale OL12 6BB

Tel: 01706 712231 Mob: 07967605763

PROPOSED SINGLE STOREY REAR EXTENSION AT

177 RAMSEY STREET ROCHDALE OL16 2HA

For: Mr MOHAMMAD NANU MIAH

Plan

Scale 1:100

Elevation

2012/1

Scale 1:100