



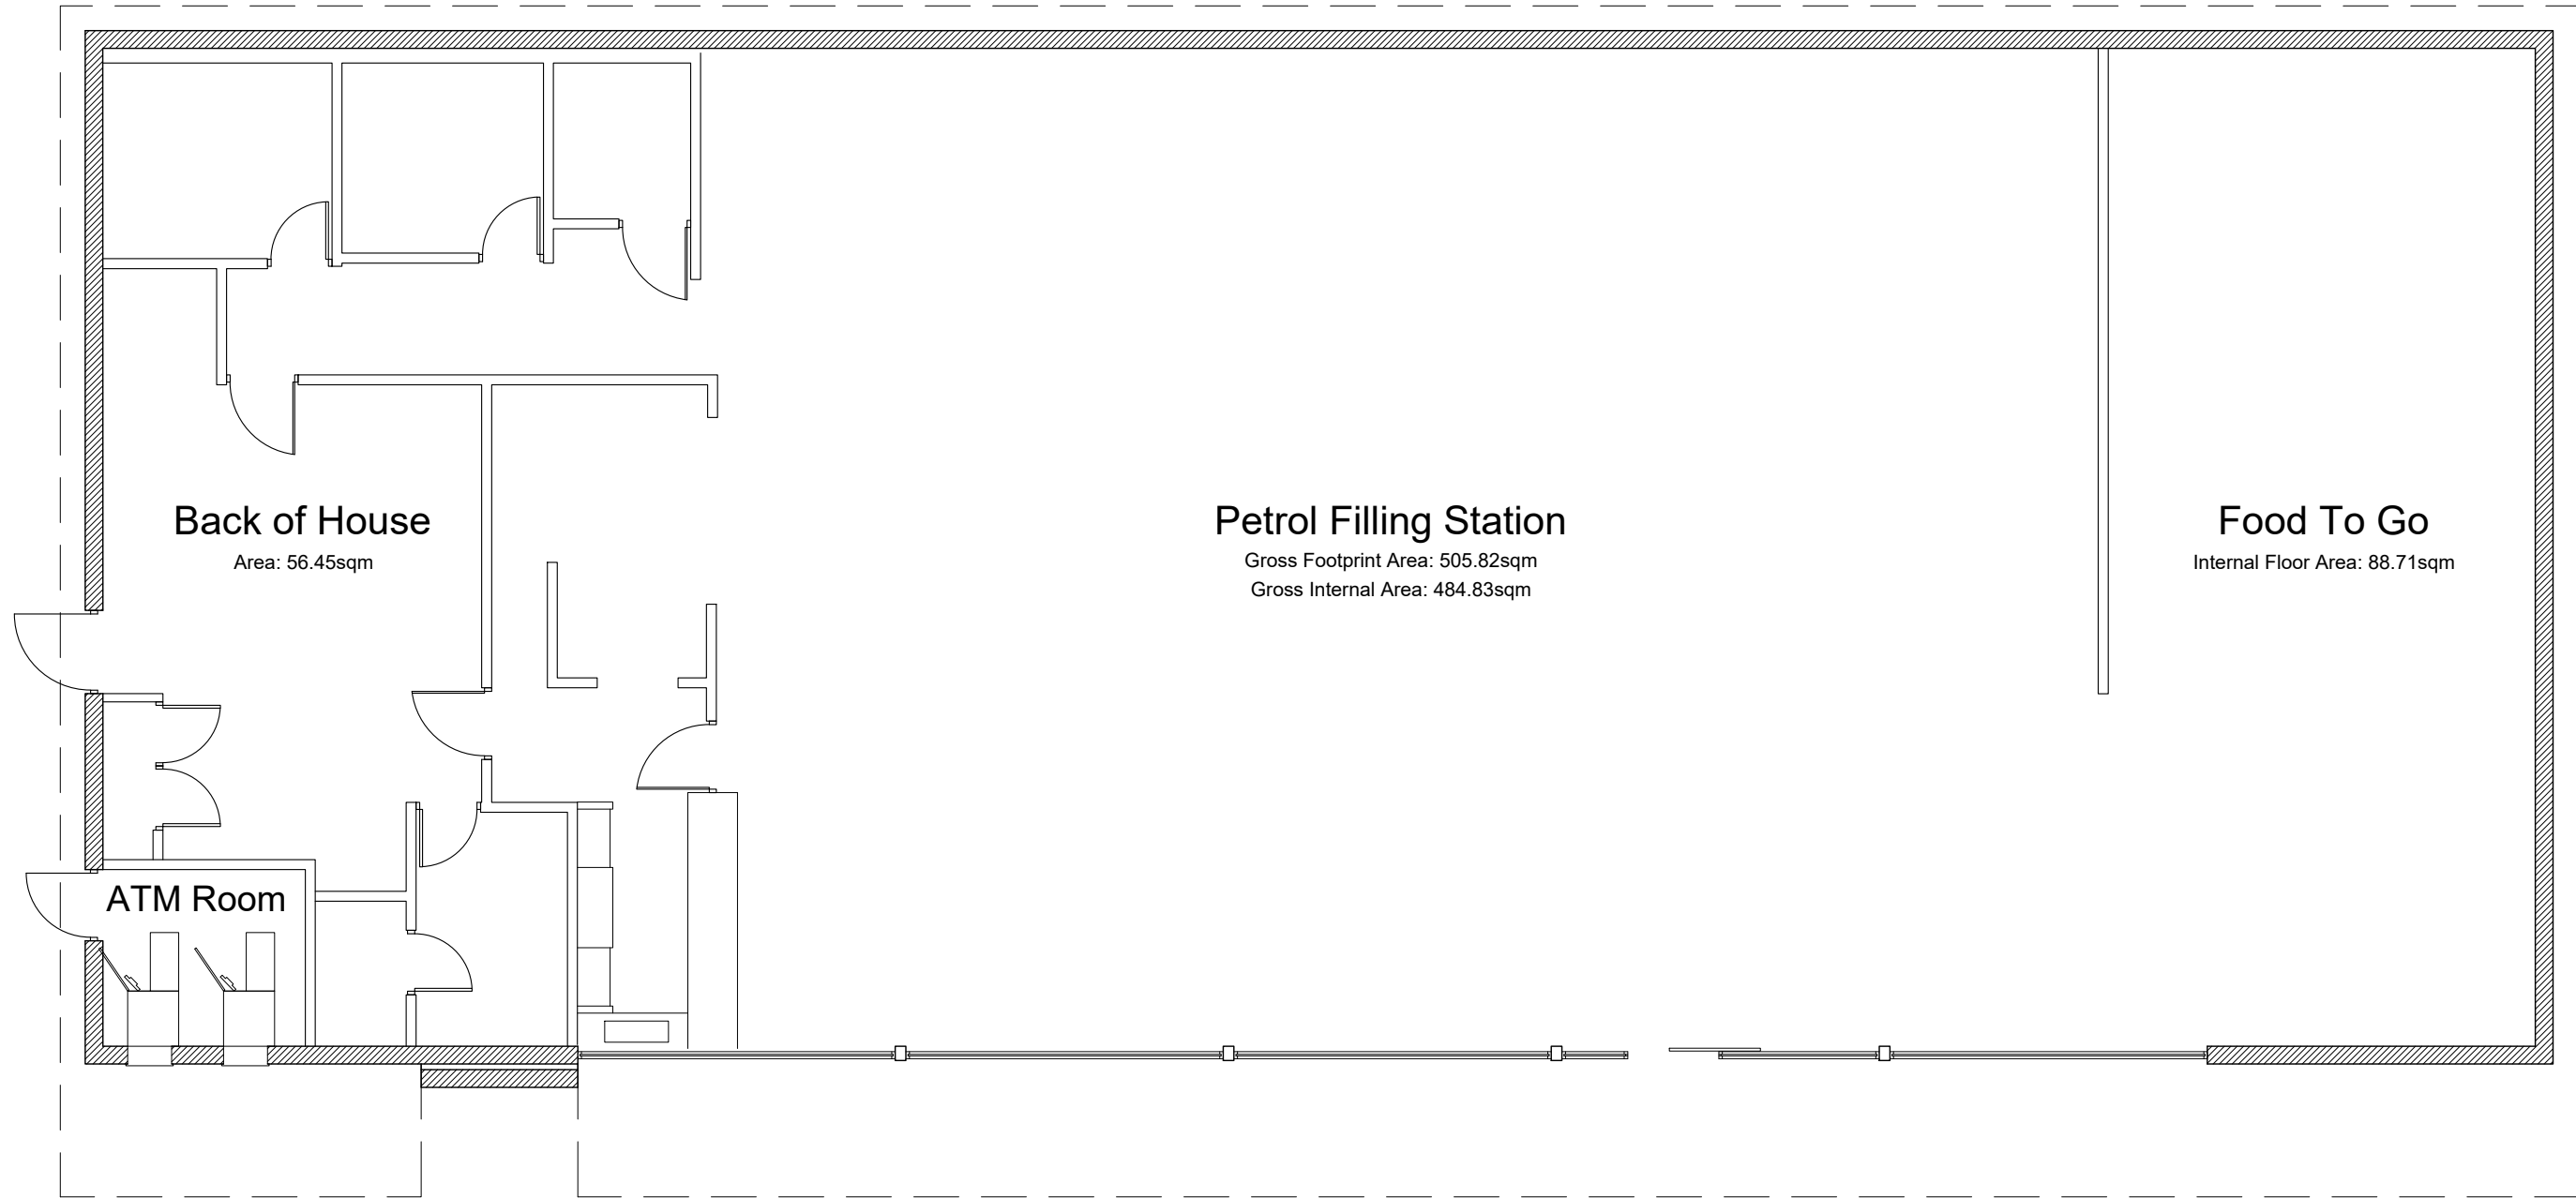


Building Plan

Scale 1:100

 


1:100 Scale Bar

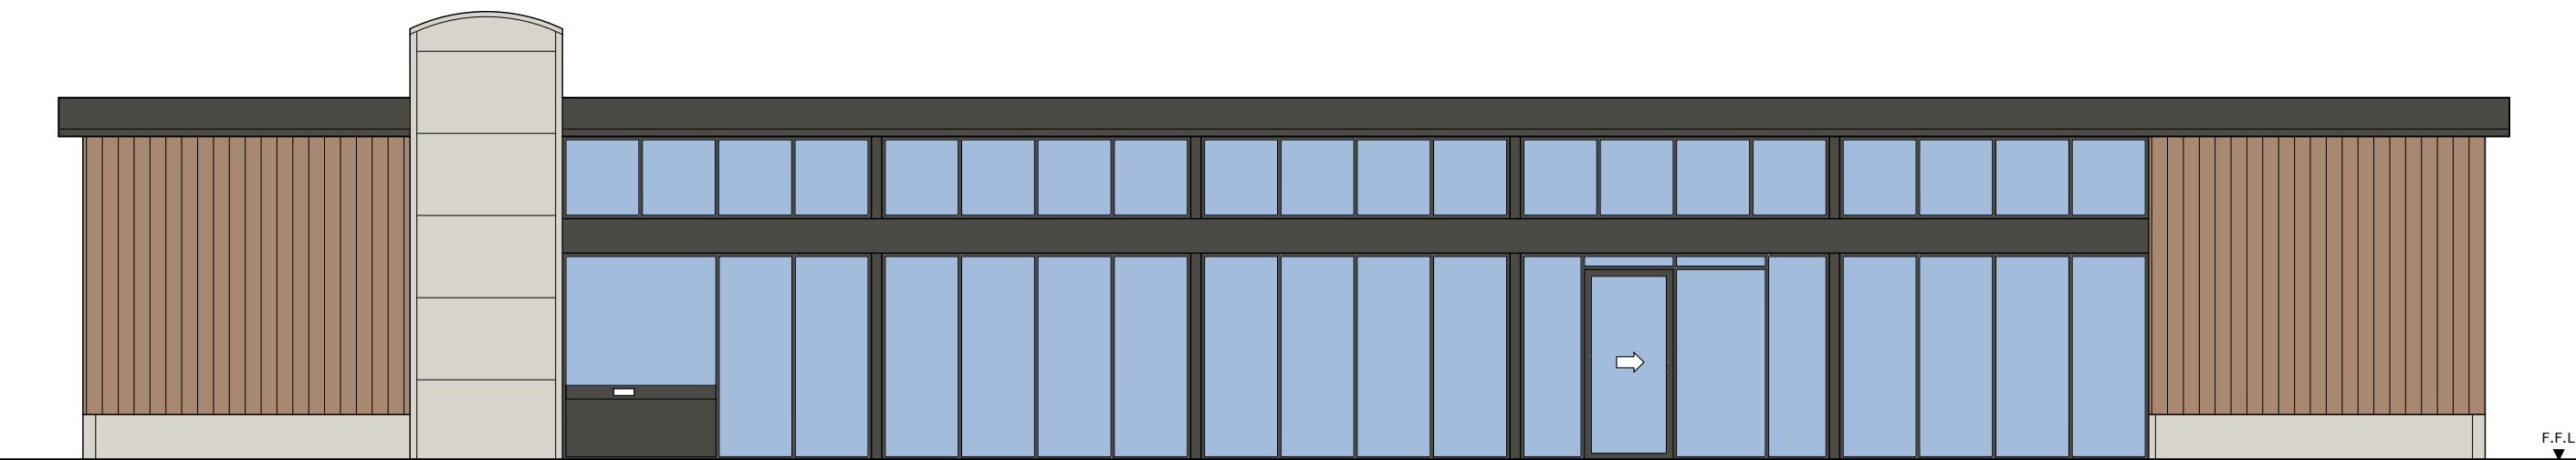


South (Front) Elevation

Scale 1:100

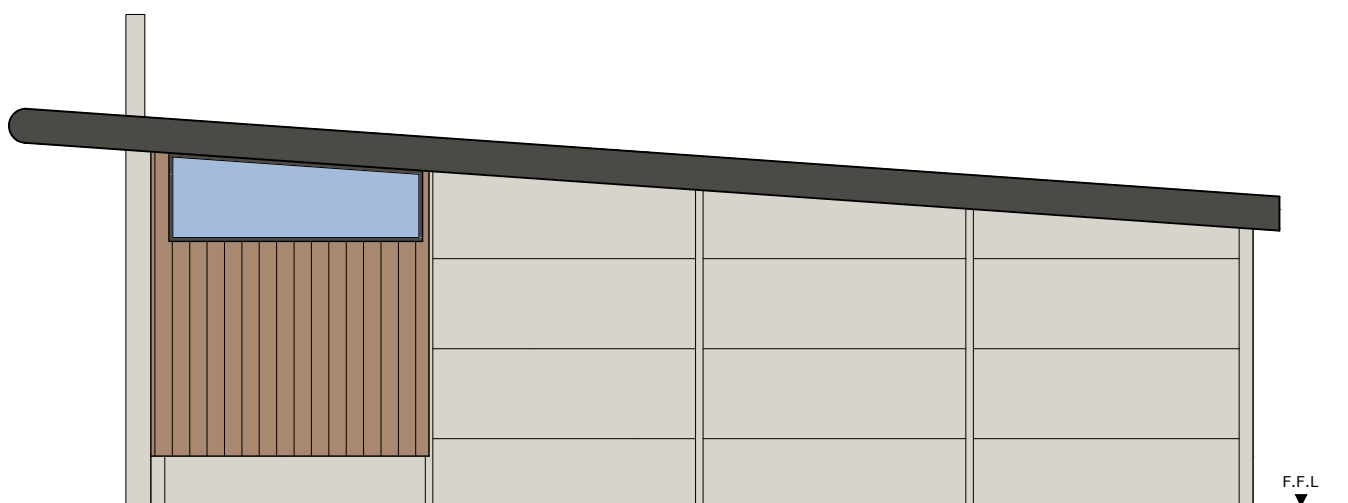


East (Side) Elevation

Scale 1:100

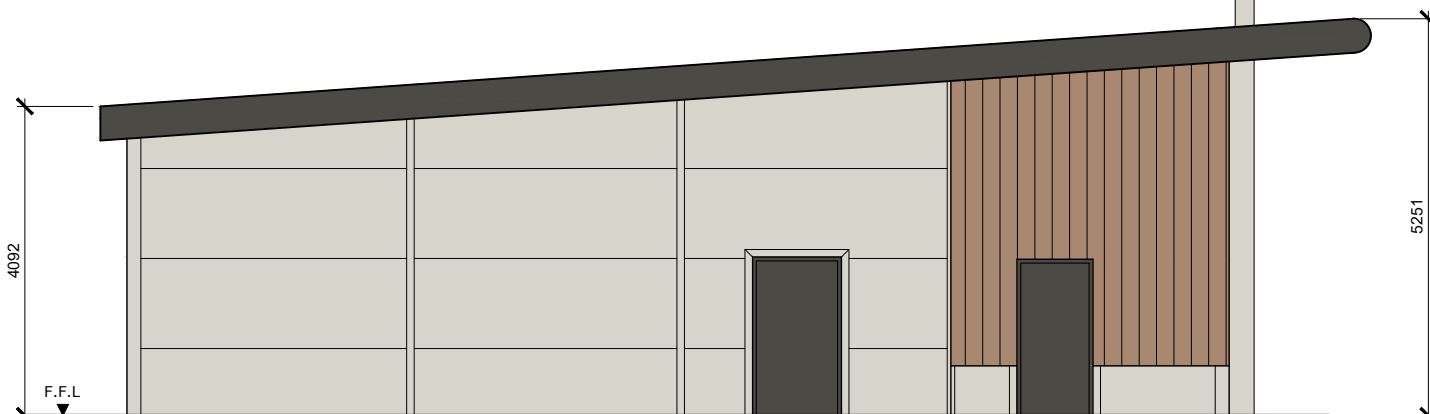


West (Side) Elevation

Scale 1:100

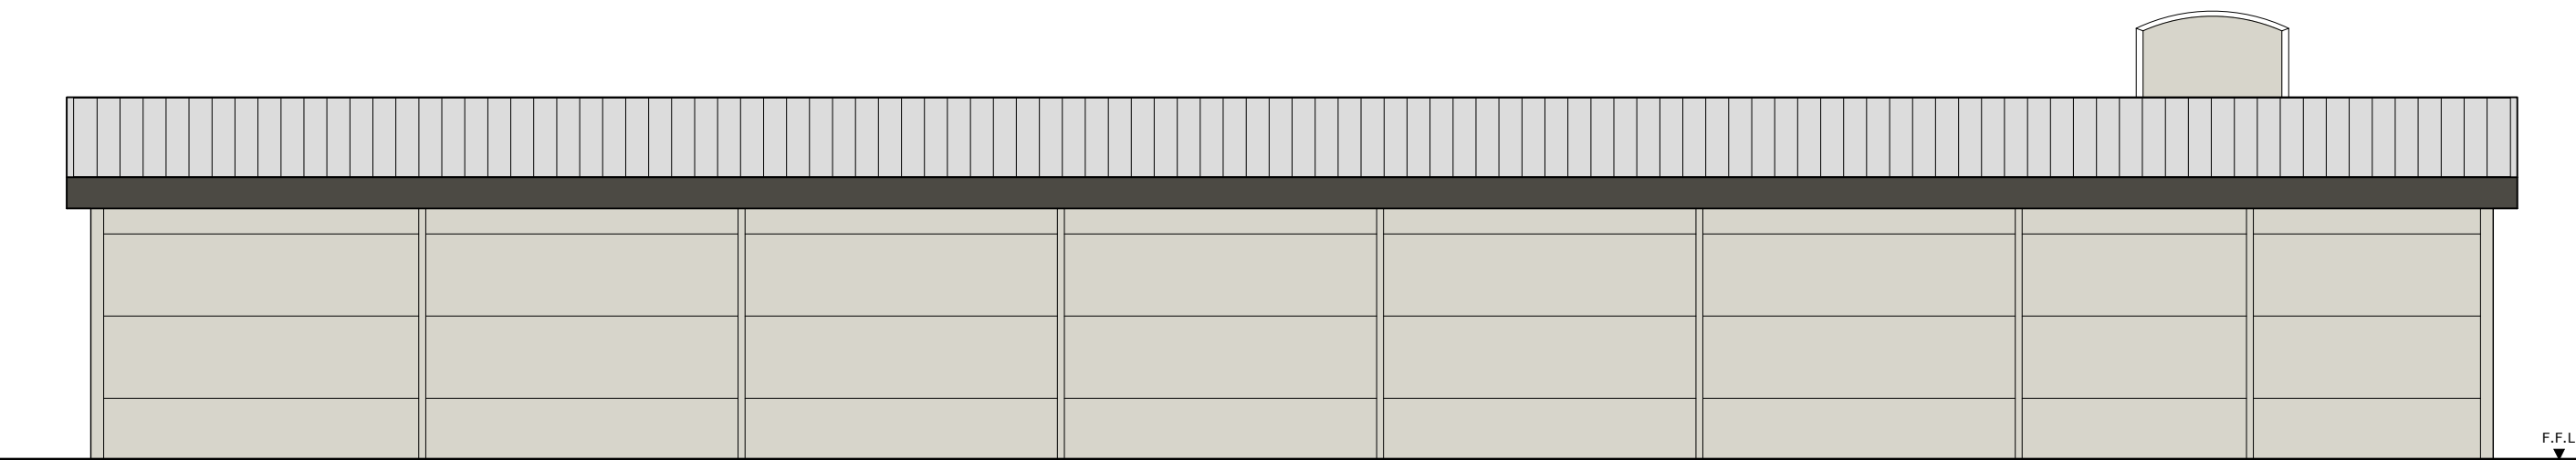

North (Rear) Elevation

Scale 1:100

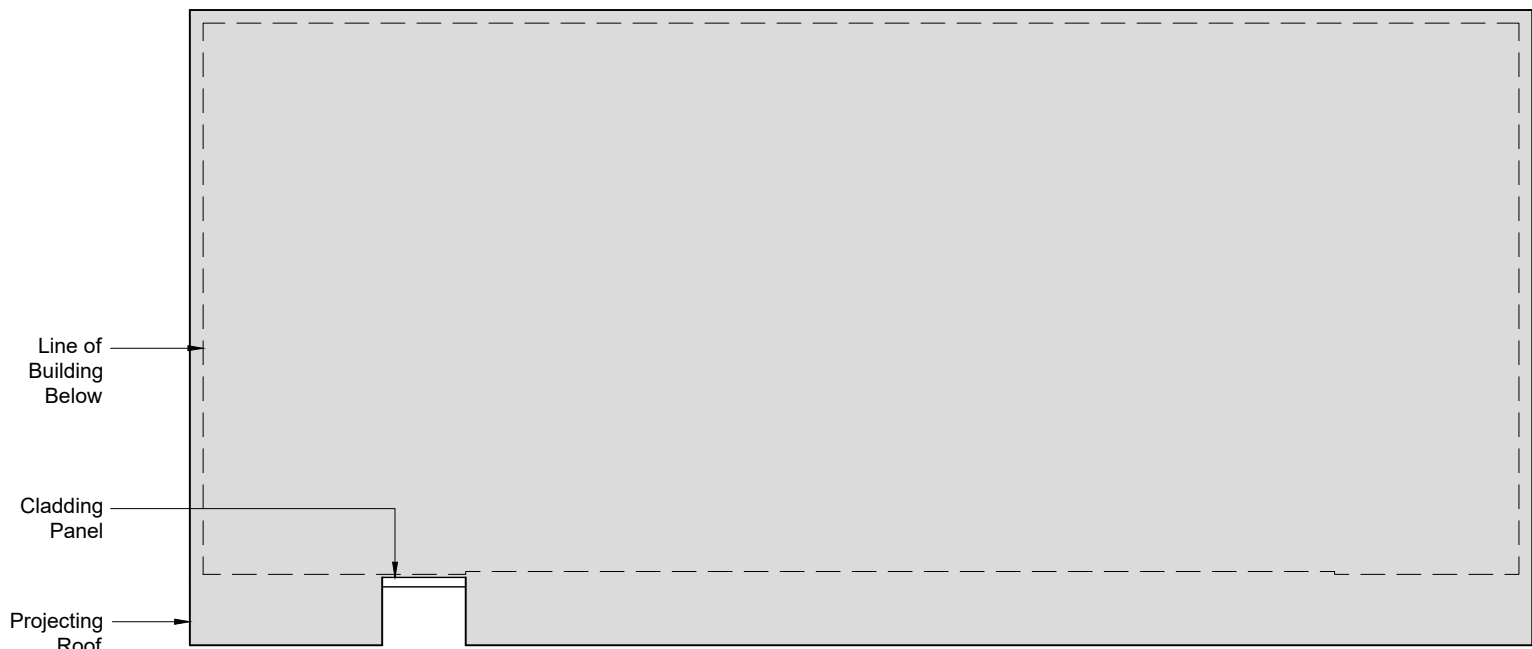

Roof Plan

Scale 1:200



1:200 Scale Bar

KEY:

- FASCIA, CAPPING AND FLASHINGS IN UMBRA GREY RAL 7022
- ISOCCLAD COMPOSITE PANEL IN HAMLET RAL 9002
- HAVWOODS H0940 CHOCOLATE VERTICALLY LAID TREKKER BOARDS
- GLAZING FRAMES IN UMBRA GREY RAL 7022

REVISIONS

CLIENT	EURO GARAGES
PROJECT	SIR ISAAC NEWTON WAY, ROCHDALE OL16 4PS
TITLE	PFS PLANS & ELEVATIONS
DATE	11.10.23
SCALE	1:100 / 1:200 @ A1
JOB ID	1826
DWG	9