


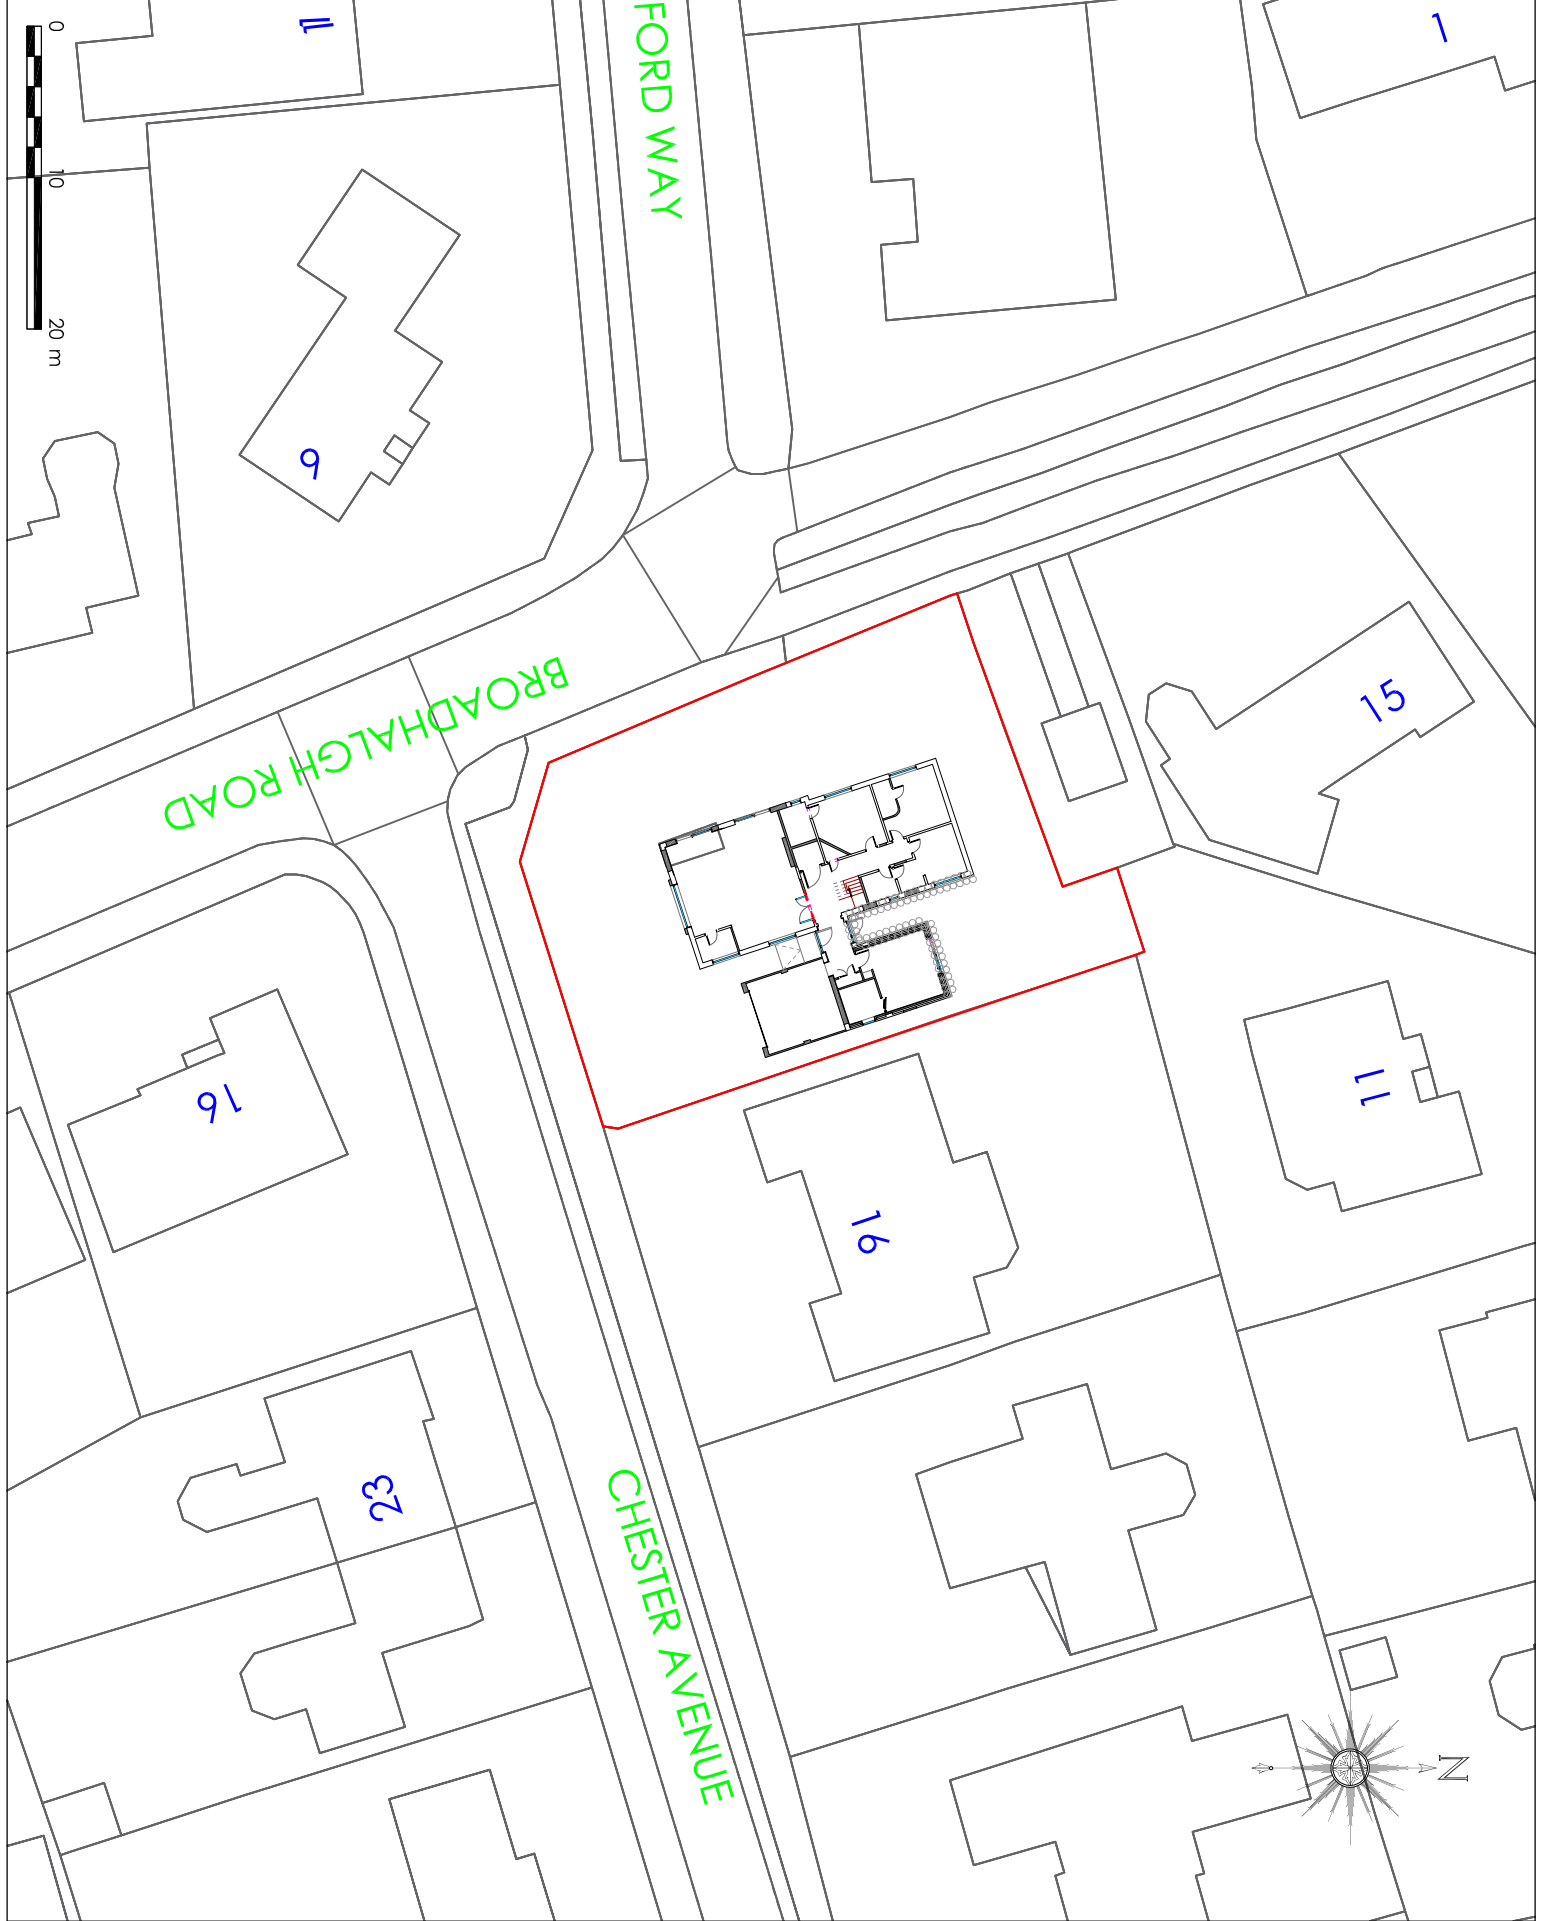

PROJECT # 22027



BLUECHIP ARCHITECTURE

DRAWING # 220

SCALE 1:500 @ A4

DATE NOV 22

CLIENT
MR G CARTER
18 CHESTER AVENUE
ROCHDALE
OL11 5LY

PROJECT
EXTENSIONS, RENOVATIONS
& DDN ADAPTATIONS

PROPOSED SITE PLAN

DRAWING TITLE
PLANNING

ISSUED FOR PLANNING APPROVAL 01.12.22



BLUECHIP ARCHITECTURE

07999 294 675

DESIGN@BLUECHIP-ARCHITECTURE.CO.UK
WWW.BLUECHIP-ARCHITECTURE.CO.UK
18 BOLTON ROAD 1 WOLSELEY 1 MANCHESTER 1 M20 1LH
DO NOT SCALE FROM THIS DRAWING. COORDINATE PROJECTIONS, HEIGHTS
AND DISTANCES SHOWN ARE APPROXIMATE. APPROVED APPROVAL FROM
LOCAL AUTHORITY IS NOT A GUARANTEE OF ACCURACY.