
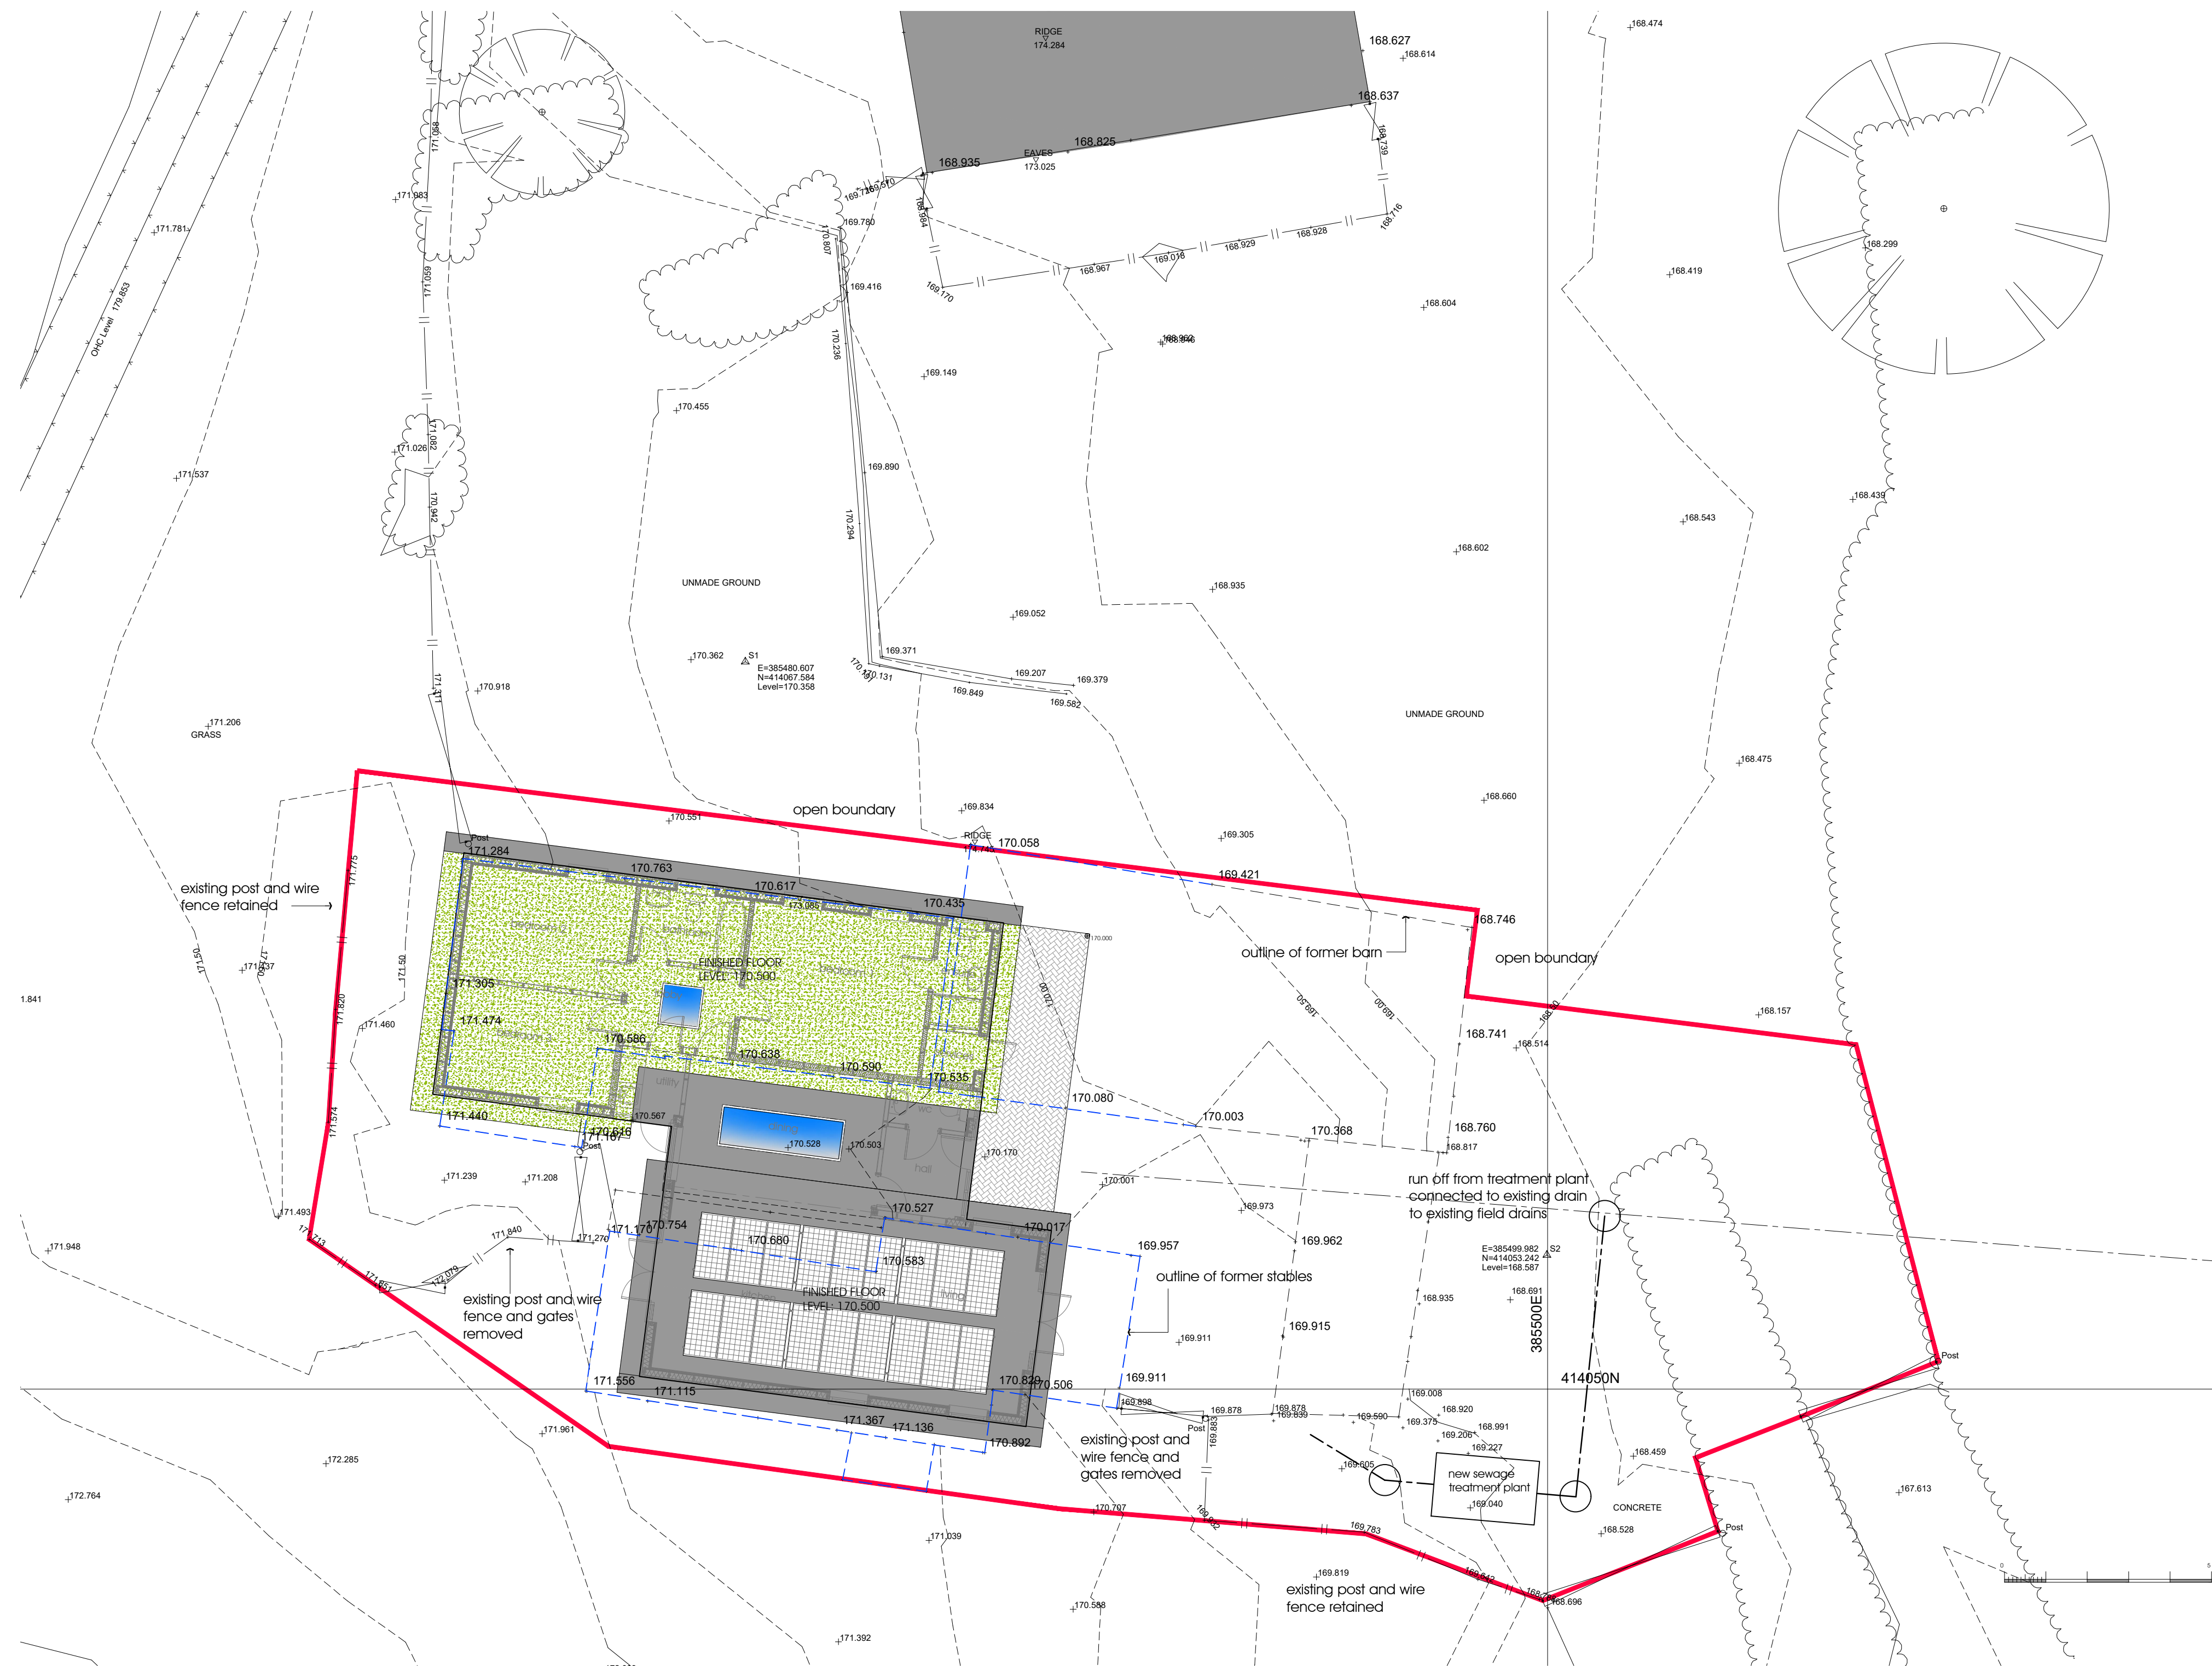


This drawing is the property of pennine design and copyright is reserved by them. The drawing is not to be copied or altered by or to any unauthorised persons without prior written consent.

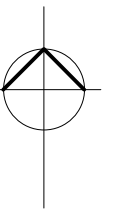

PLANNING ISSUE

PROJECT
proposed dwelling
paper house farm, norden

SUBJECT
proposed floor plan

DRAWN dph
DATE january 2024
SCALE 1:50 @ A2

DWG No.
P04