




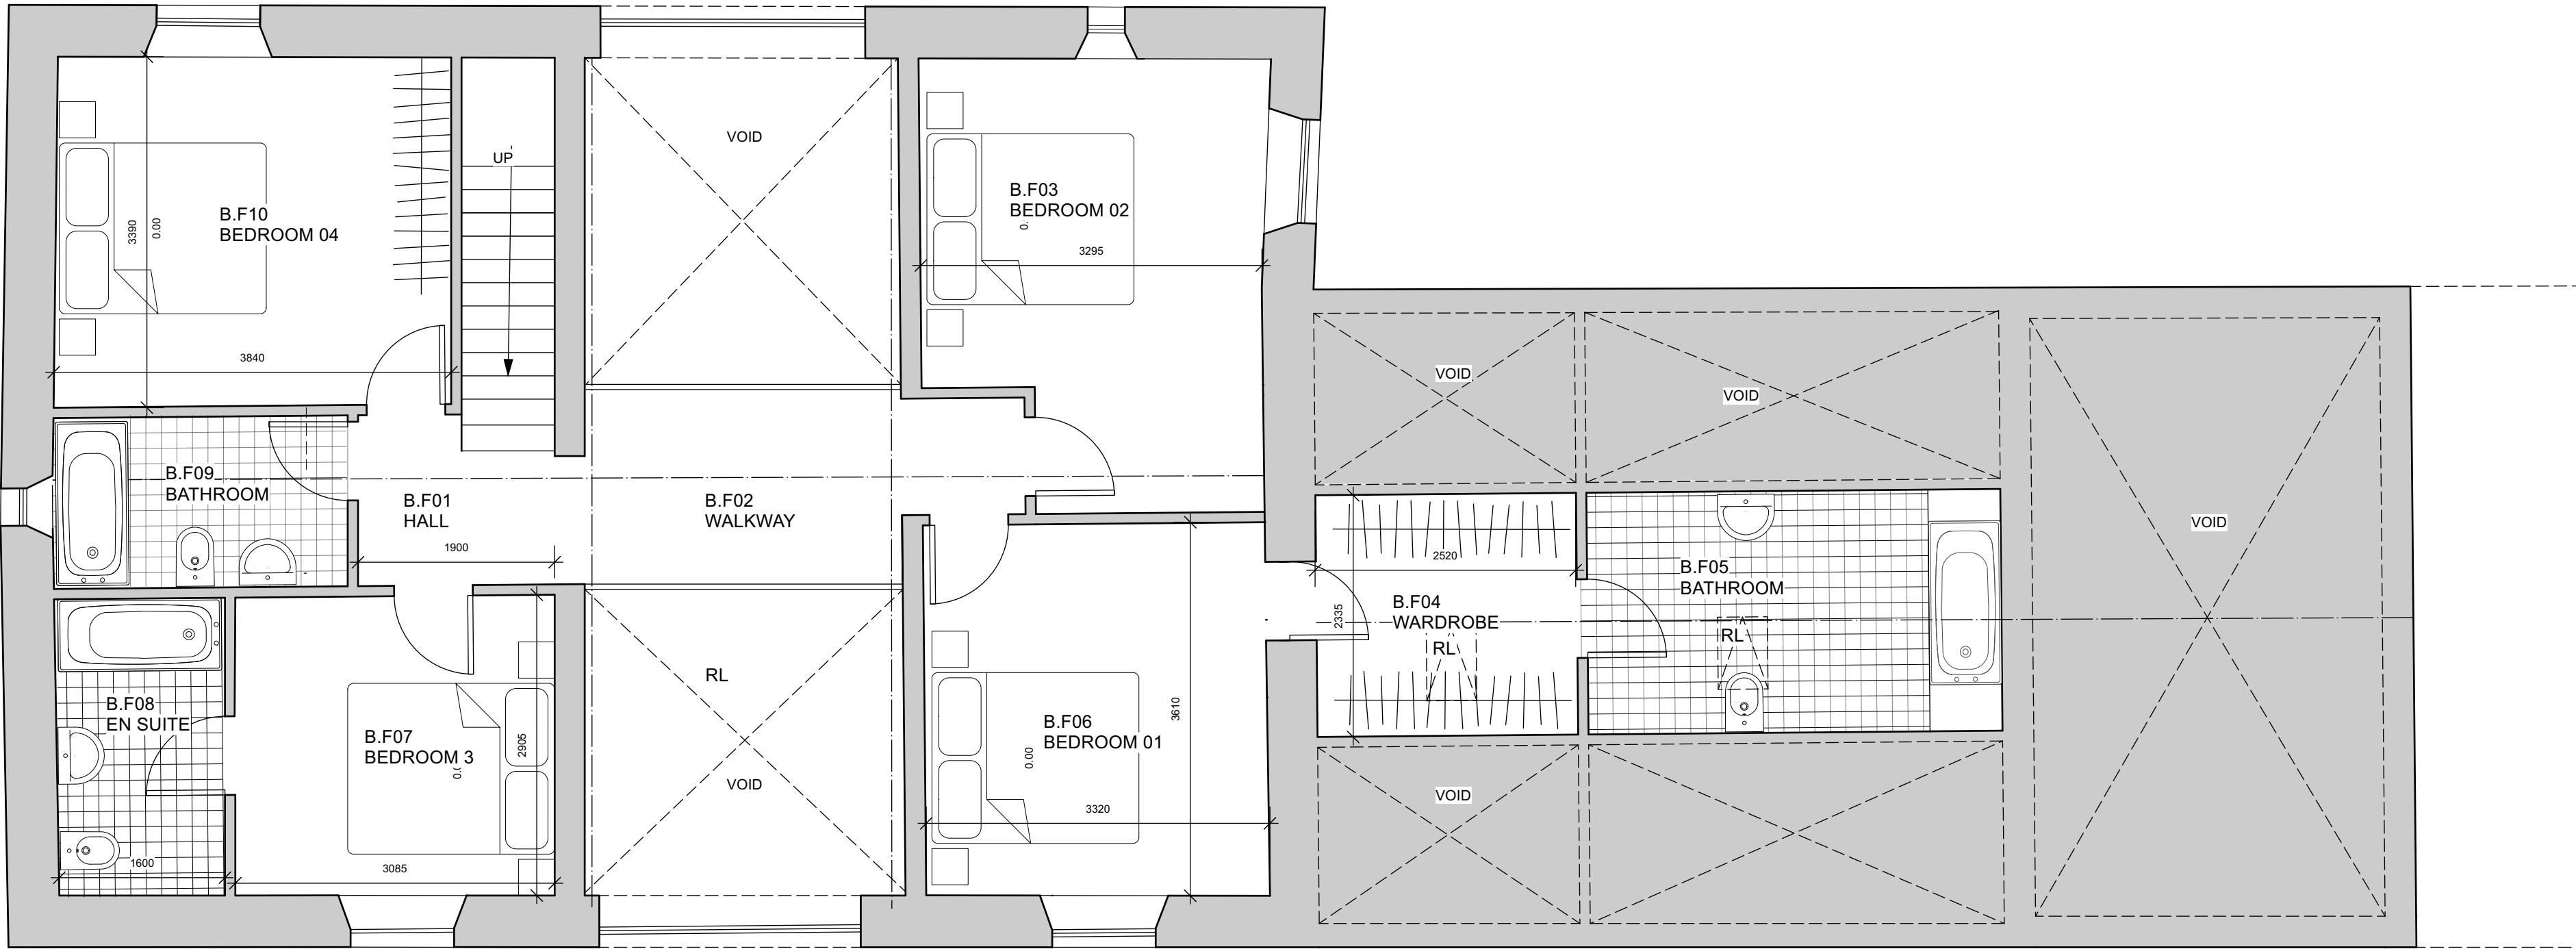

PROPOSED DIVISION OF THE BARN- GROUND FLOOR
1:50 SCALE
0 500 1,500 2,500mm
Scale 1:50

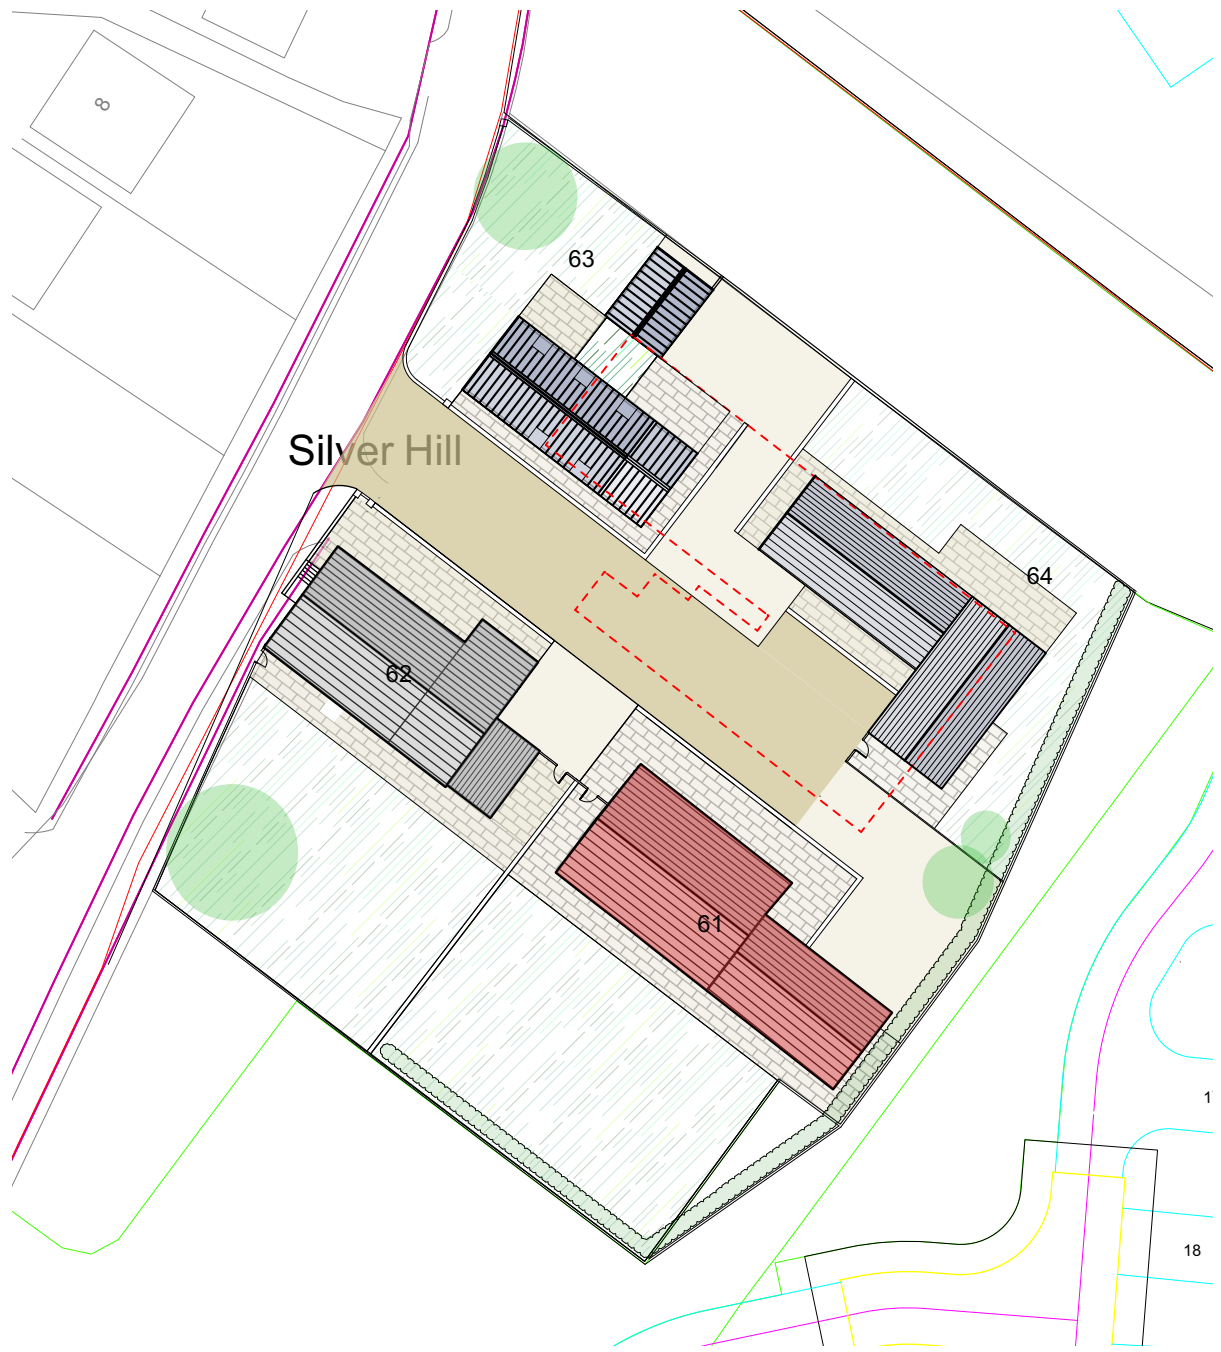

SITE PLAN
1:500 SCALE

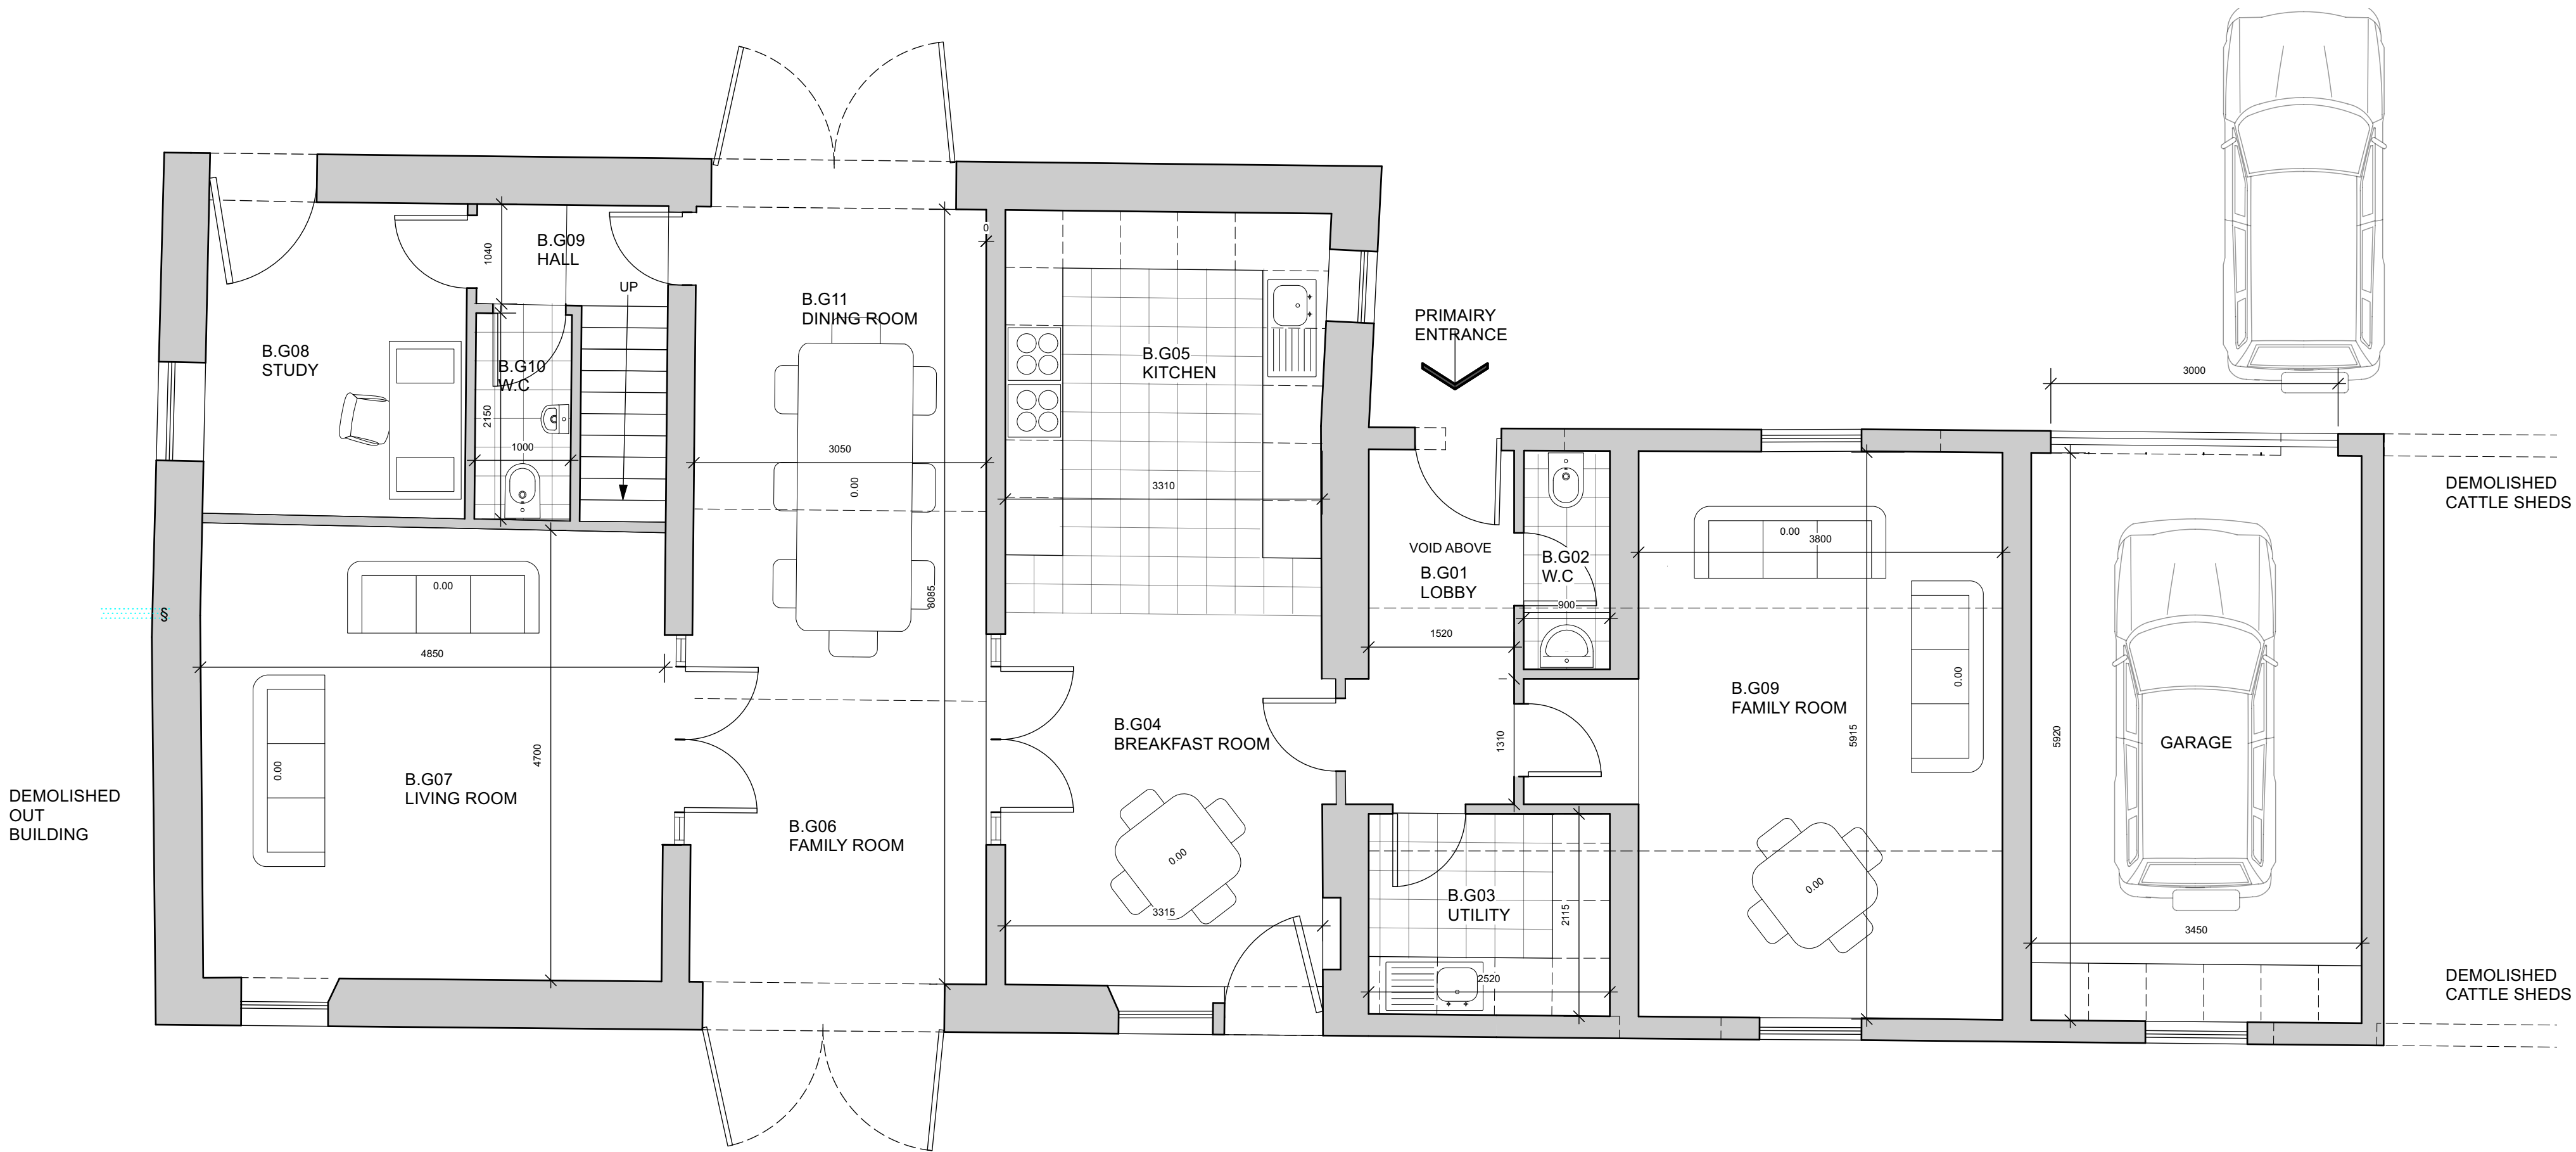

PROPOSED DIVISION OF THE BARN- GROUND FLOOR
1:50 SCALE
0 500 1,500 2,500mm
Scale 1:50

BARN	
Accommodation:	Total:
Double Bedrooms	4
Single Bedrooms	0
Total area	230Msq

F	24/11/2023	Revised following further LPA comments
E	25/01/23	More of the cowshed retained. Site plan amended
D	06/07/22	MB Annotation amended
C	13/05/22	MB Landscape materials amended
B	25/01/22	MB Rooflight to bedroom 03
A	30/11/21	MB ROOM NUMBERS ADDED

Proposed Redevelopment

Address
Silver Hill Farm
Rochdale

Client
Barratt & David Wilson Homes
North West

Proposed Barn Plans

storah architecture		Chartered Architects RIBA Chartered Practice	
www.storah.com	mail@storah.com	01706 813214	
Scale	Sheet Size	Date	Drawn
1:50	ISO A1	12/11/21	MB
Drawing Number	Revision		

21-088- 208 F