




PROPOSED RESIDENTIAL DEVELOPMENT AT GREENHILL ROAD, MIDDLETON

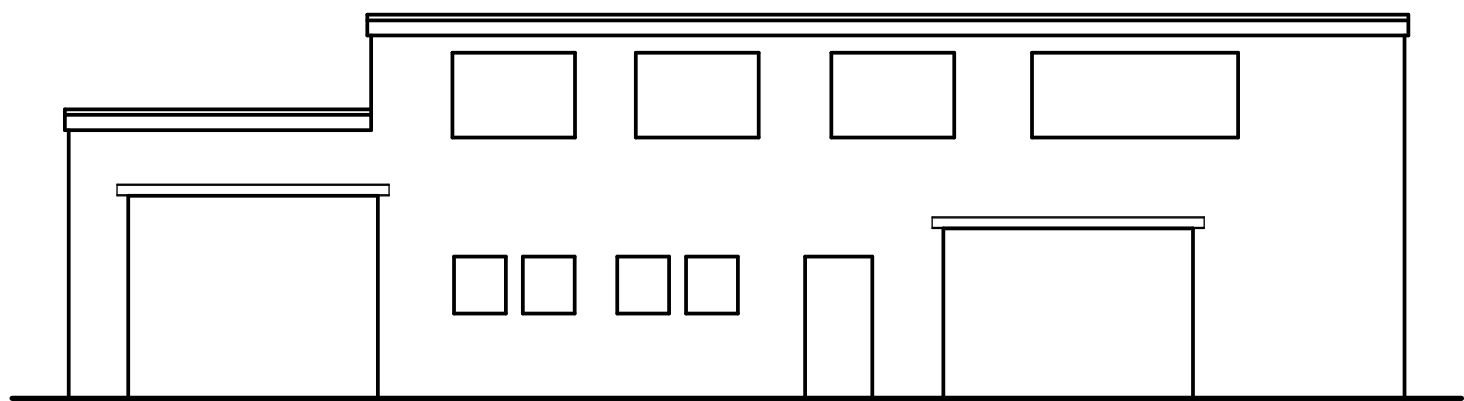


BUILDING 1
SOUTH WEST ELEVATION

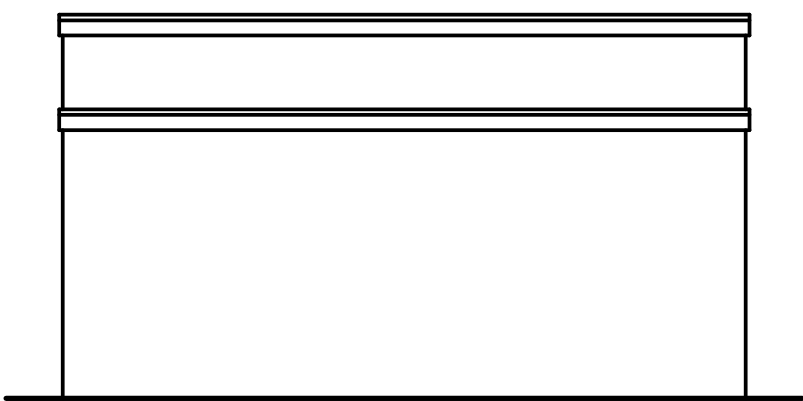


BUILDING 1
NORTH WEST
ELEVATION

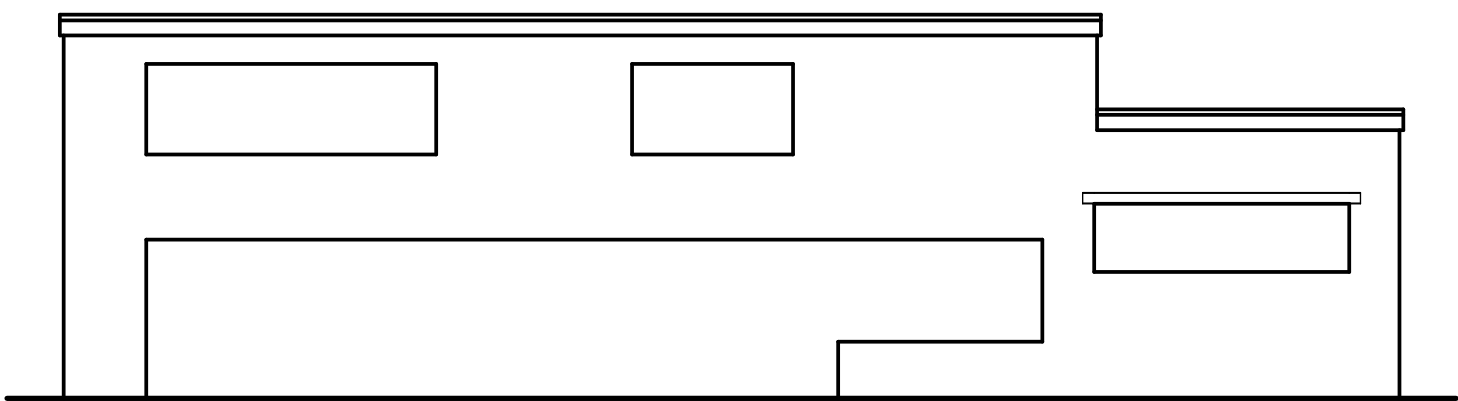


BUILDING 1
NORTH EAST
ELEVATION

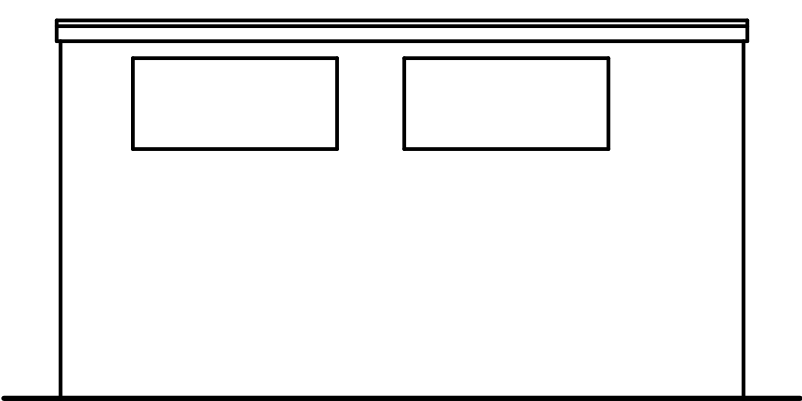


BUILDING 1
SOUTH EAST
ELEVATION

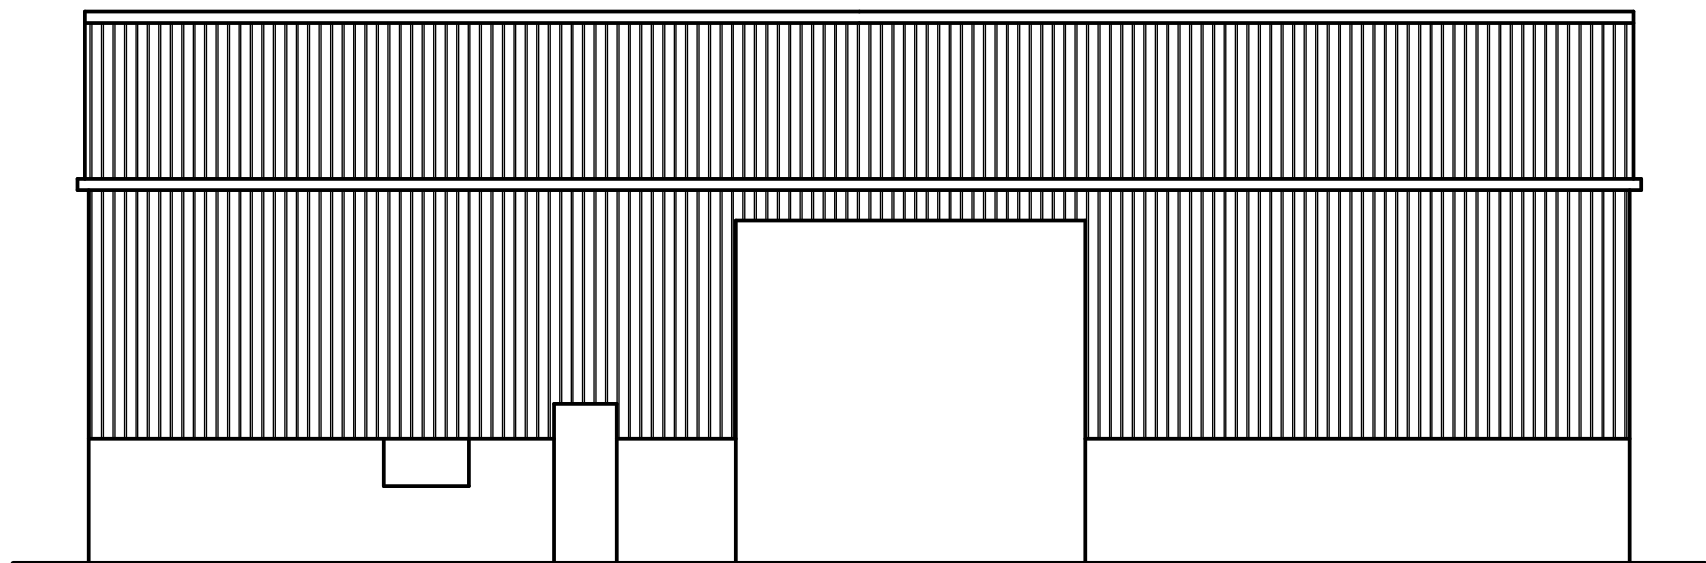


BUILDING 2
NORTH WEST ELEVATION

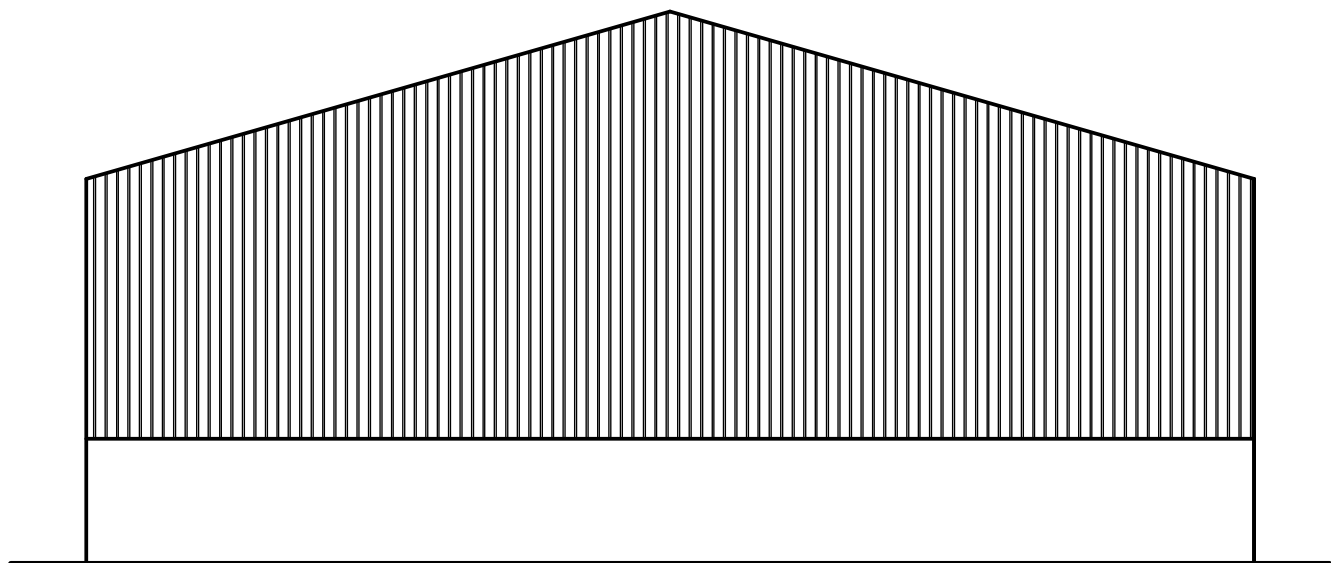

BUILDING 2
NORTH EAST ELEVATION

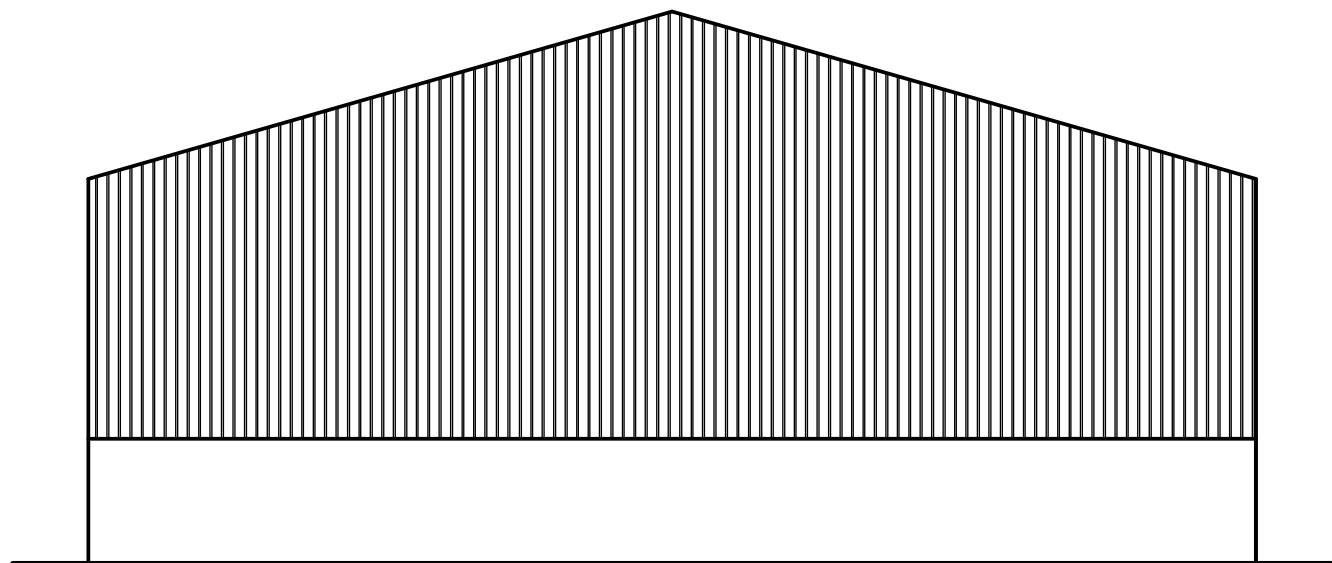

BUILDING 2
SOUTH WEST ELEVATION

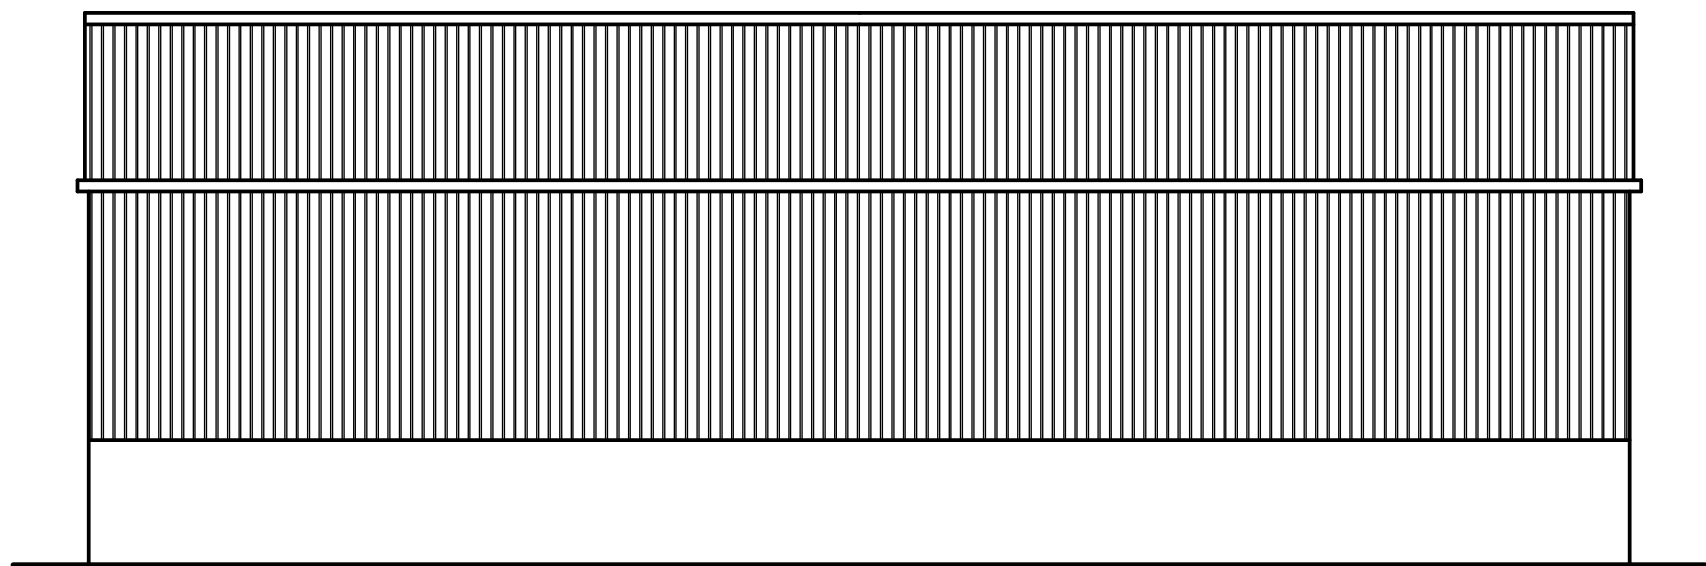

BUILDING 2
SOUTH EAST ELEVATION

EXISTING ELEVATION OF UNITS TO BE DEMOLISHED Scale 1:100