


NOTE:
1. ANY DISCREPANCIES TO BE REPORTED IMMEDIATELY TO THE ARCHITECT.
2. ALL DIMENSIONS TO BE SITE CHECKED & VERIFIED BY THE CONTRACTOR PRIOR TO THE MANUFACTURE OR ORDER OF ANY MATERIALS OR GOODS.


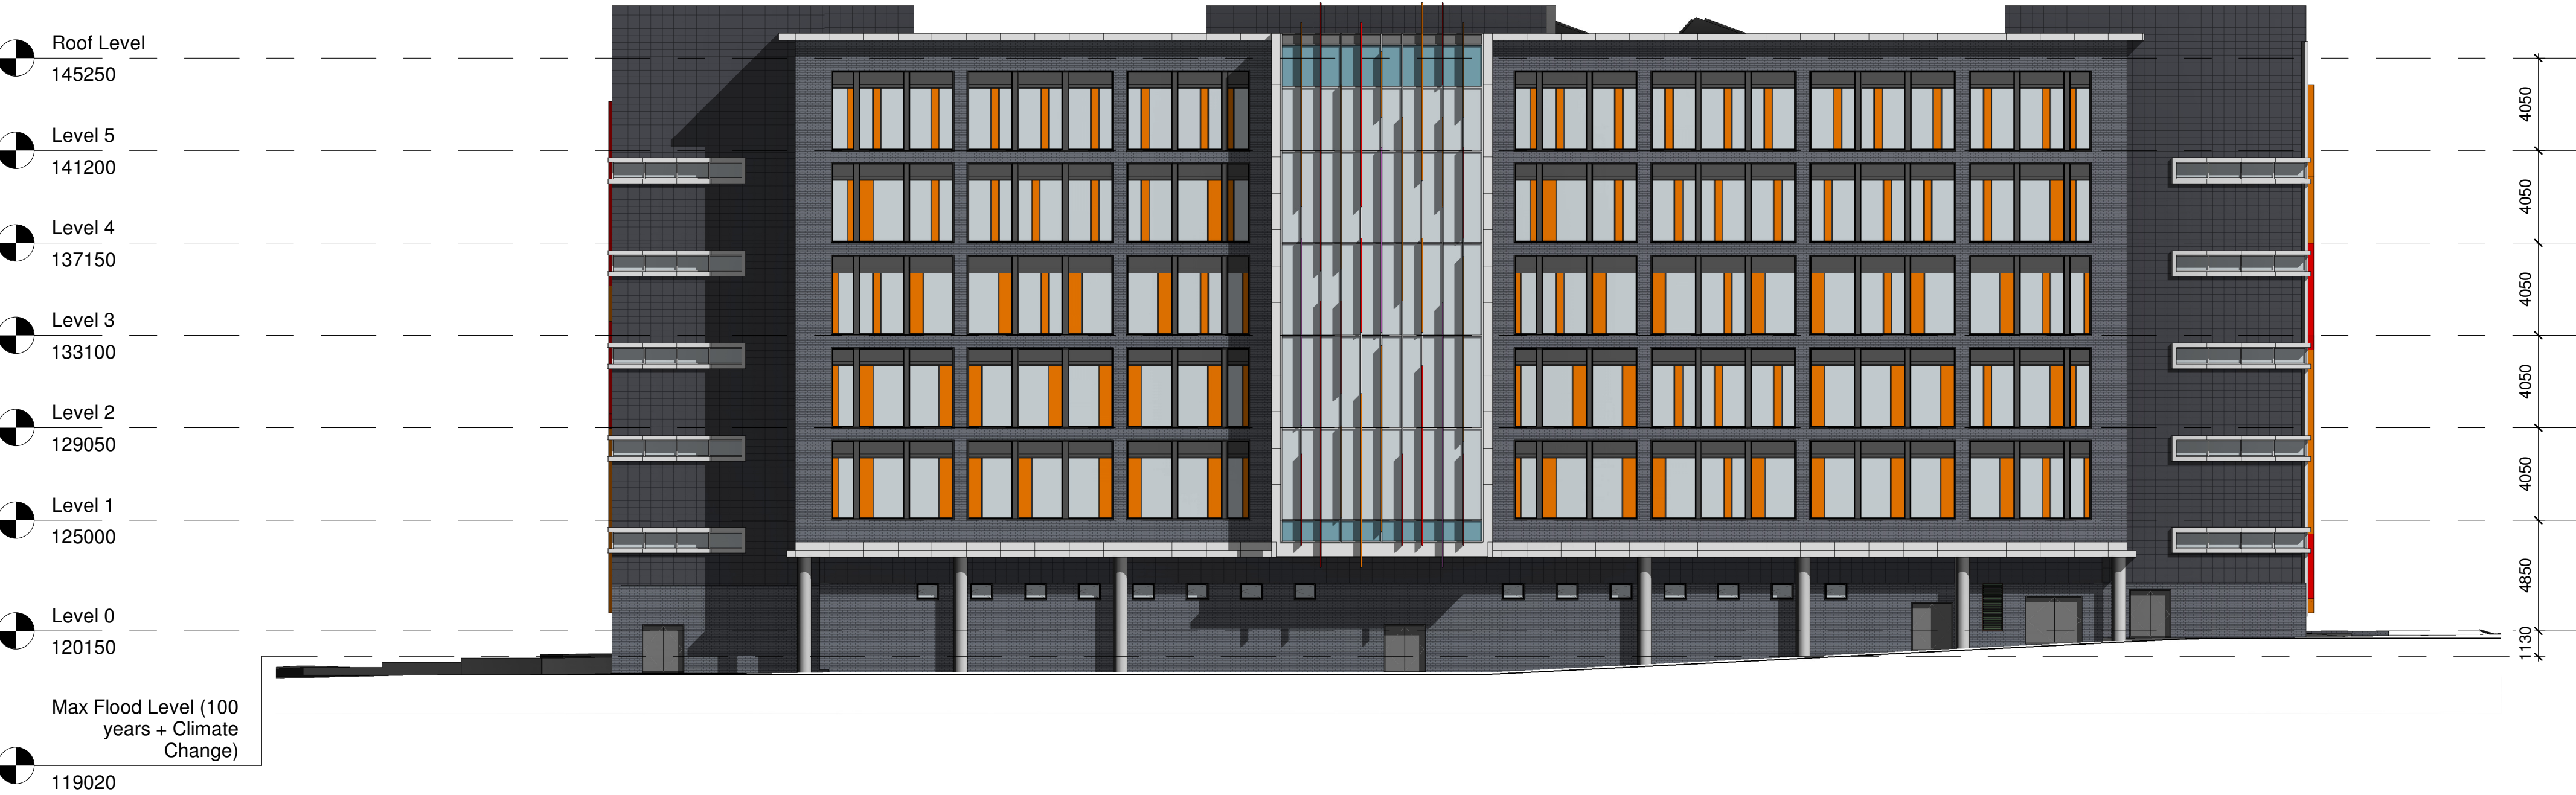


Existing North-East Elevation
1 : 200



Existing South-West Elevation
1 : 200

Existing Elevation Key
1 : 2000

 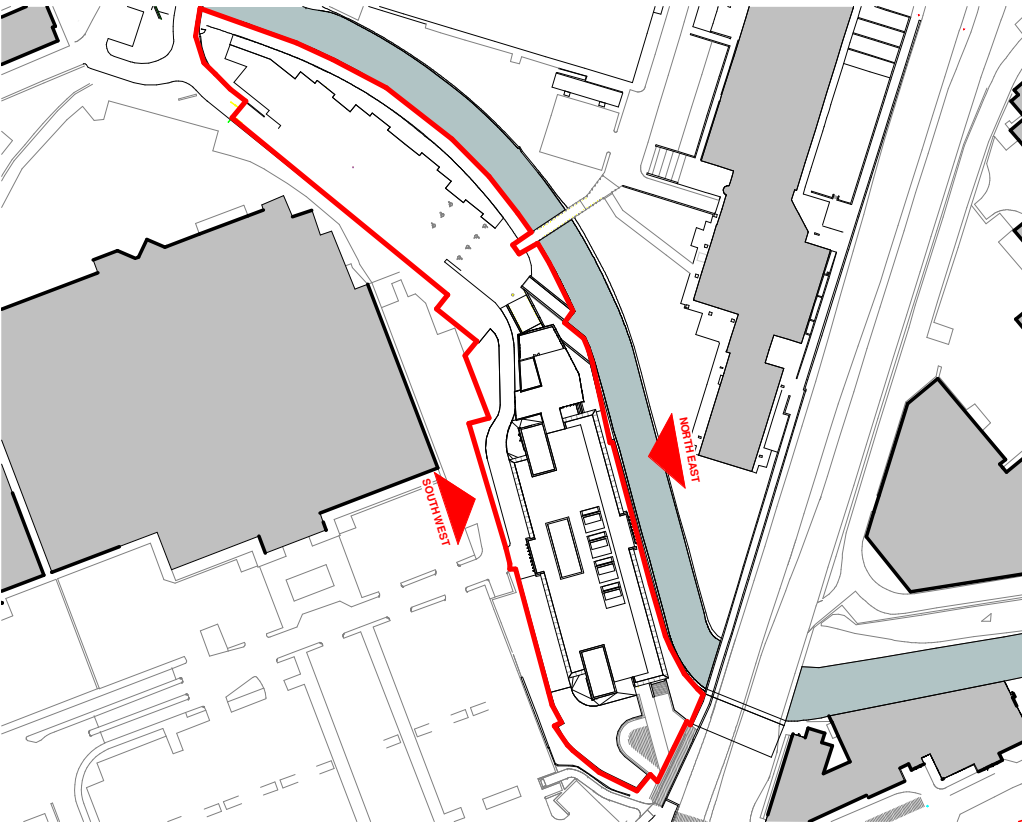

P2	Planning Permission Submission	02.11.22
P1	Issued for comment	28.10.22
Rev	Description	Date
PLANNING		
Rochdale Sixth Form College College Road, Rochdale, OL12 6HY		
Existing GA Elevations		
DRAWING NUMBER		
3940-A-1801P		
DATE	REVISION	STATUS
10/20/22		
SCALE	P2	PURPOSE OF ISSUE
As indicated		
ABW architects Ltd. architecture.building.workshop		A1 ©

02/11/2022 12:28:51