



South Heywood, Rochdale.

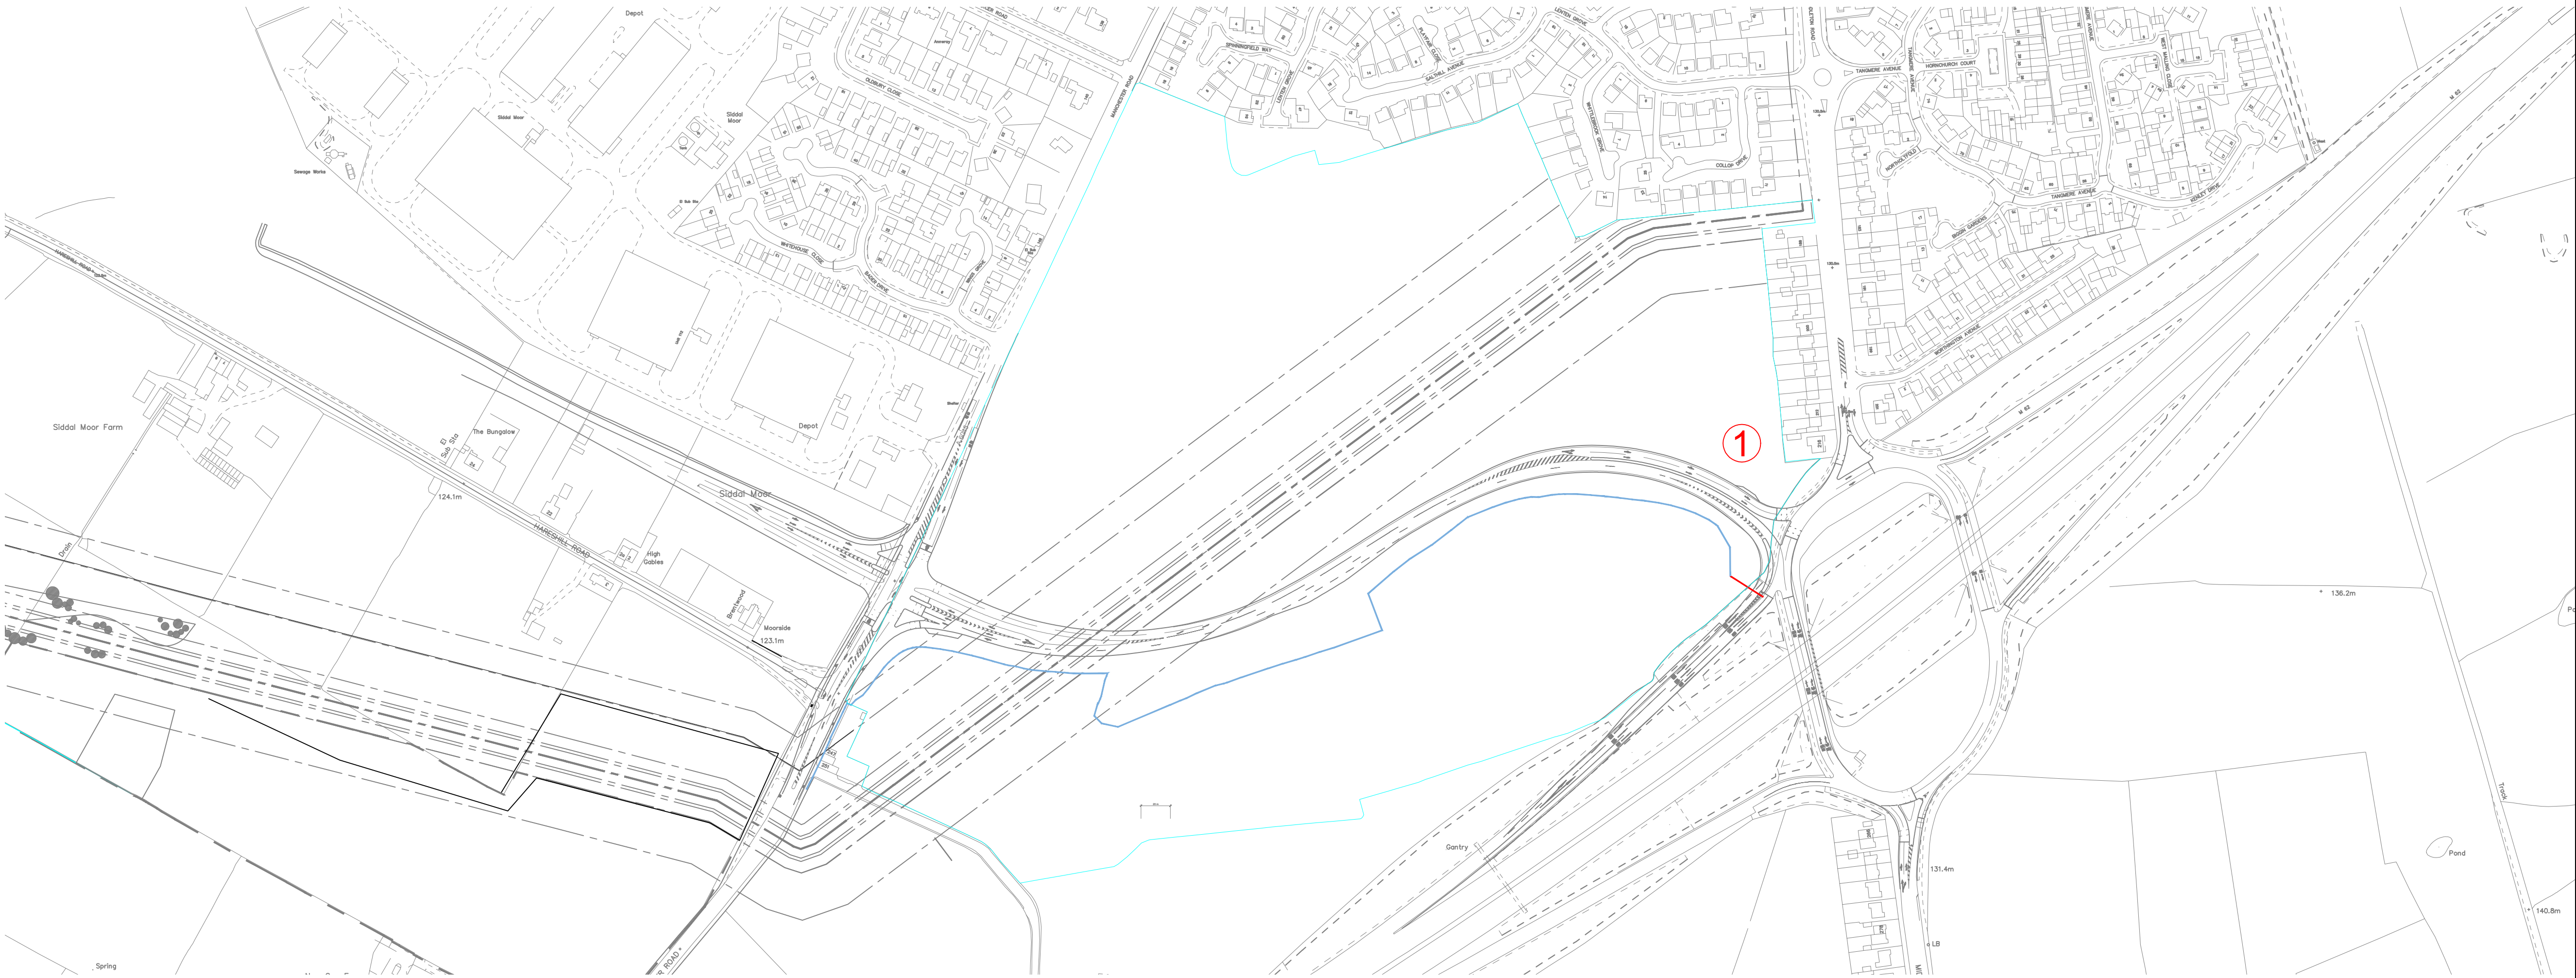


Location Plan -1:2500

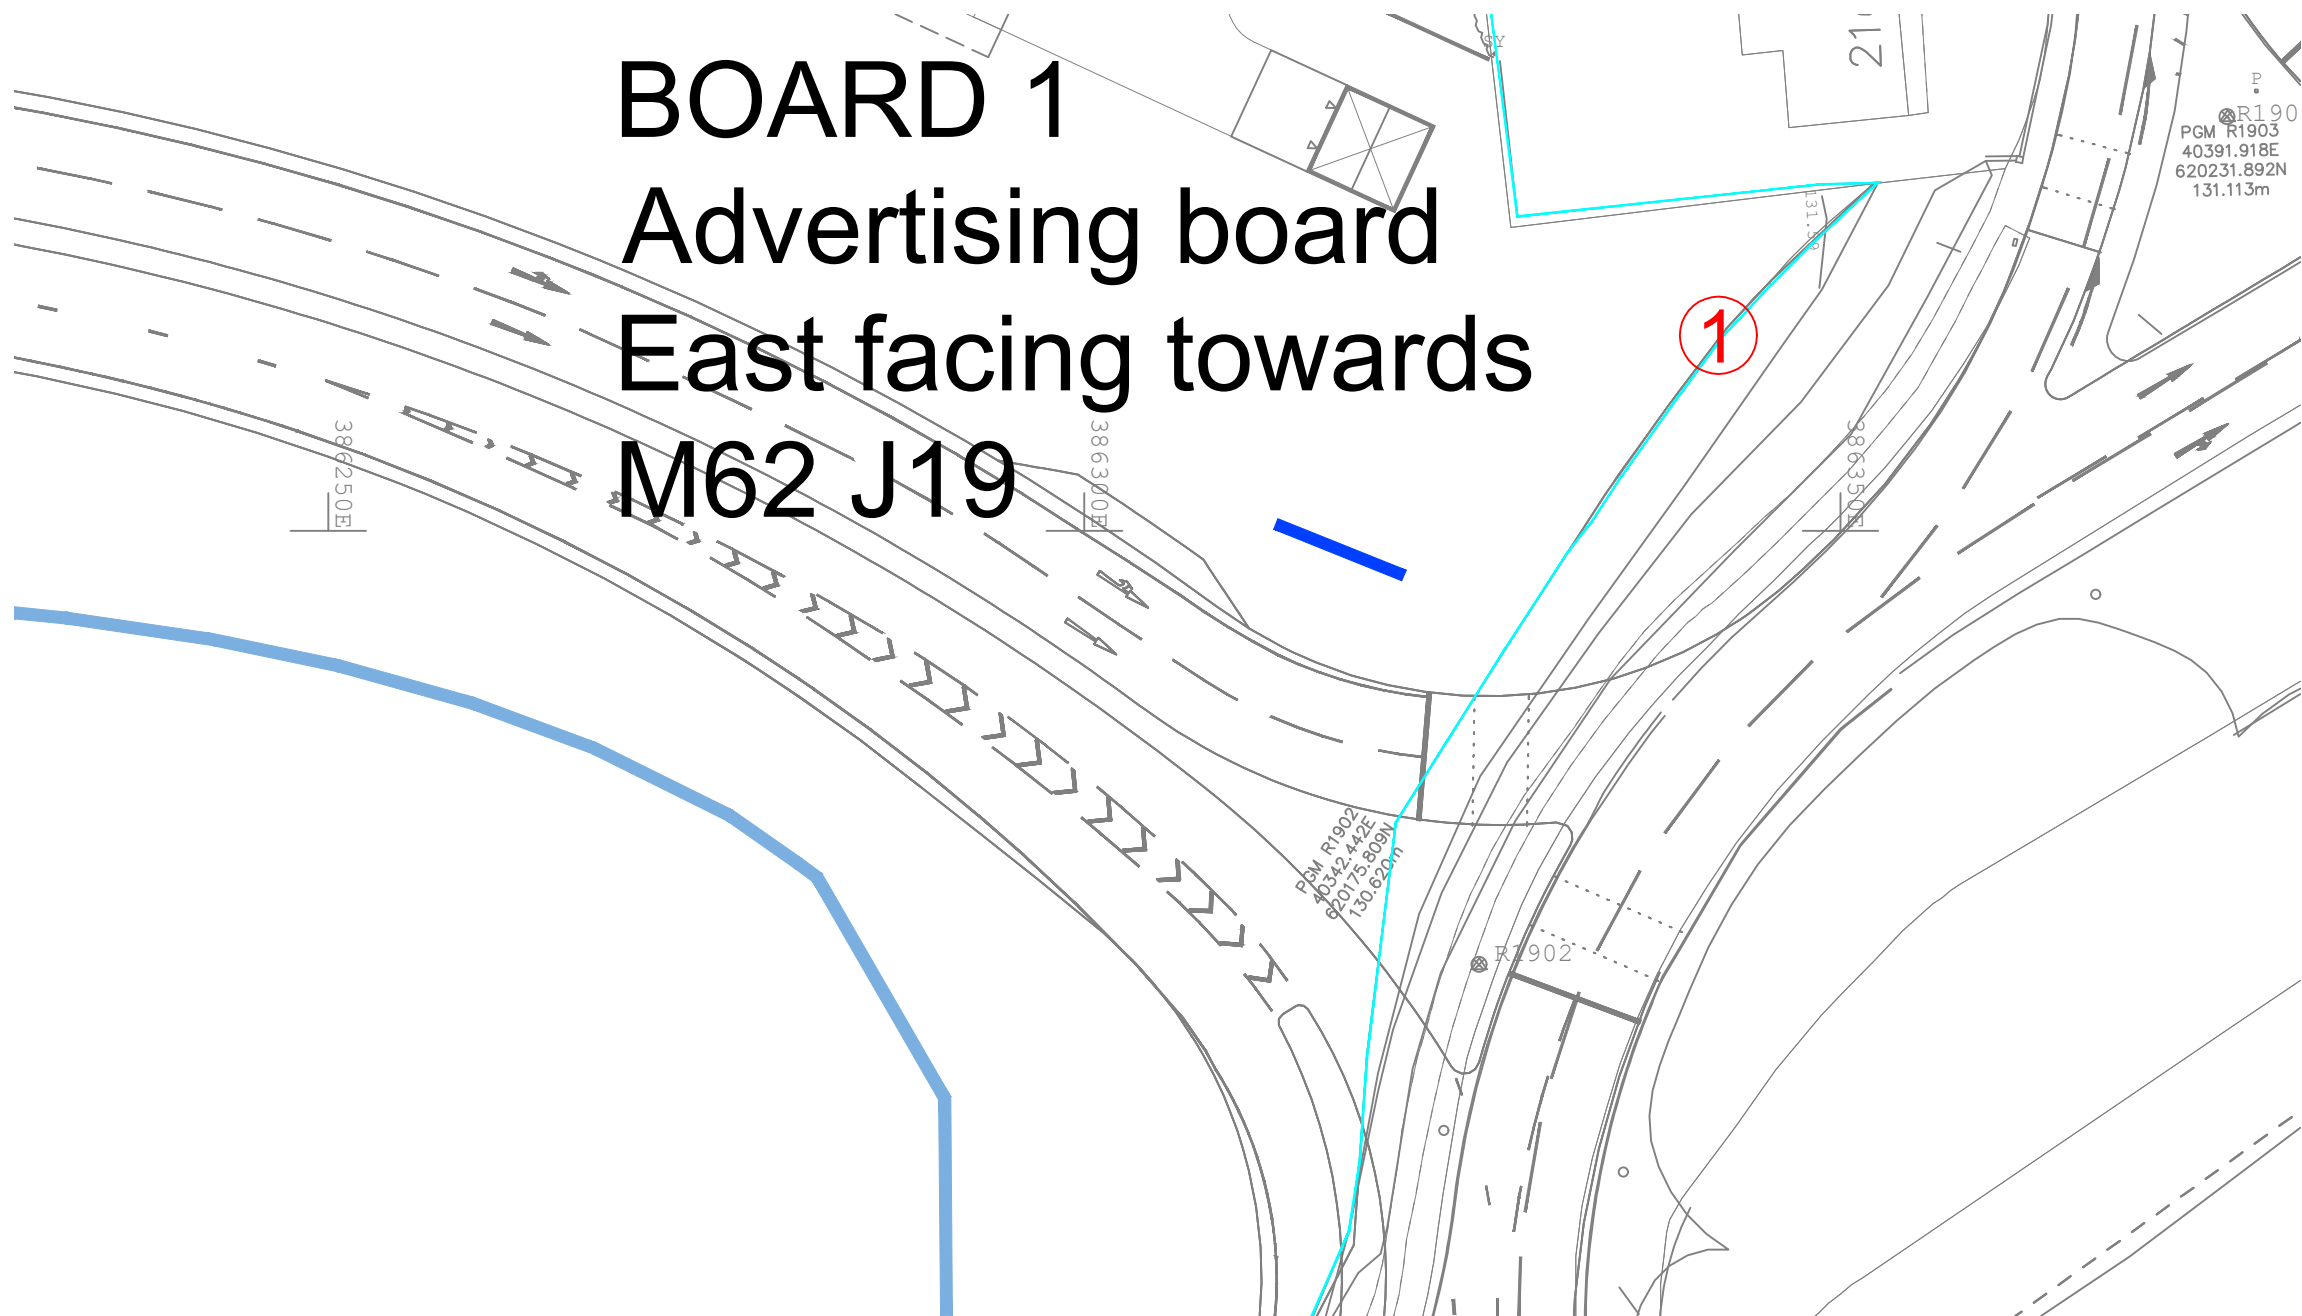

Site Plan -1:500

- The Copyright of this drawing belongs to MP&S Planning & Design Ltd. and shall not be used or reproduced in any form without its express permission.
- Do not scale from this drawing - Work to figured dimensions only. All dimensions to be checked on site prior to the execution of any work.
- For the avoidance of doubt all dimensions are measured to wall structure and not the finishes unless otherwise stated.
- Where any discrepancy is found to exist within or between drawings and/or documents it should be reported to the architect immediately.
- MP&S Planning & Design Ltd. shall not be liable for any use of drawings and documents for any purpose other than for which the same were prepared by or on behalf of MP&S Planning & Design Ltd.

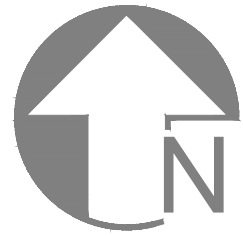

Rev	Date	Revision	Initial
+ Client			
+ Drawing Title			
Advertising Board Location 1			
+ Project			
South Heywood, Rochdale			
Job No	Dwg No	Drawn	Rev
18750	MAN11	NDW	1
Scale	Date	Stage	
1:2500/500	06.01.23	SKETCH	
mp&s planning & design ltd 14 west point enterprise park, clarence avenue, trillford park, manchester, M17 1QS			
t: 0161 772 1999 e: info@mp&sdesign.co.uk www.mp&sdesign.co.uk			