


ALL DIMENSIONS ARE FOR REFERENCE
PURPOSES ONLY DISCRPENCIES ARE TO BE
REPORTED TO THE DRAWINGS AUTHOR. DO NOT
SCALE FROM DRAWING.

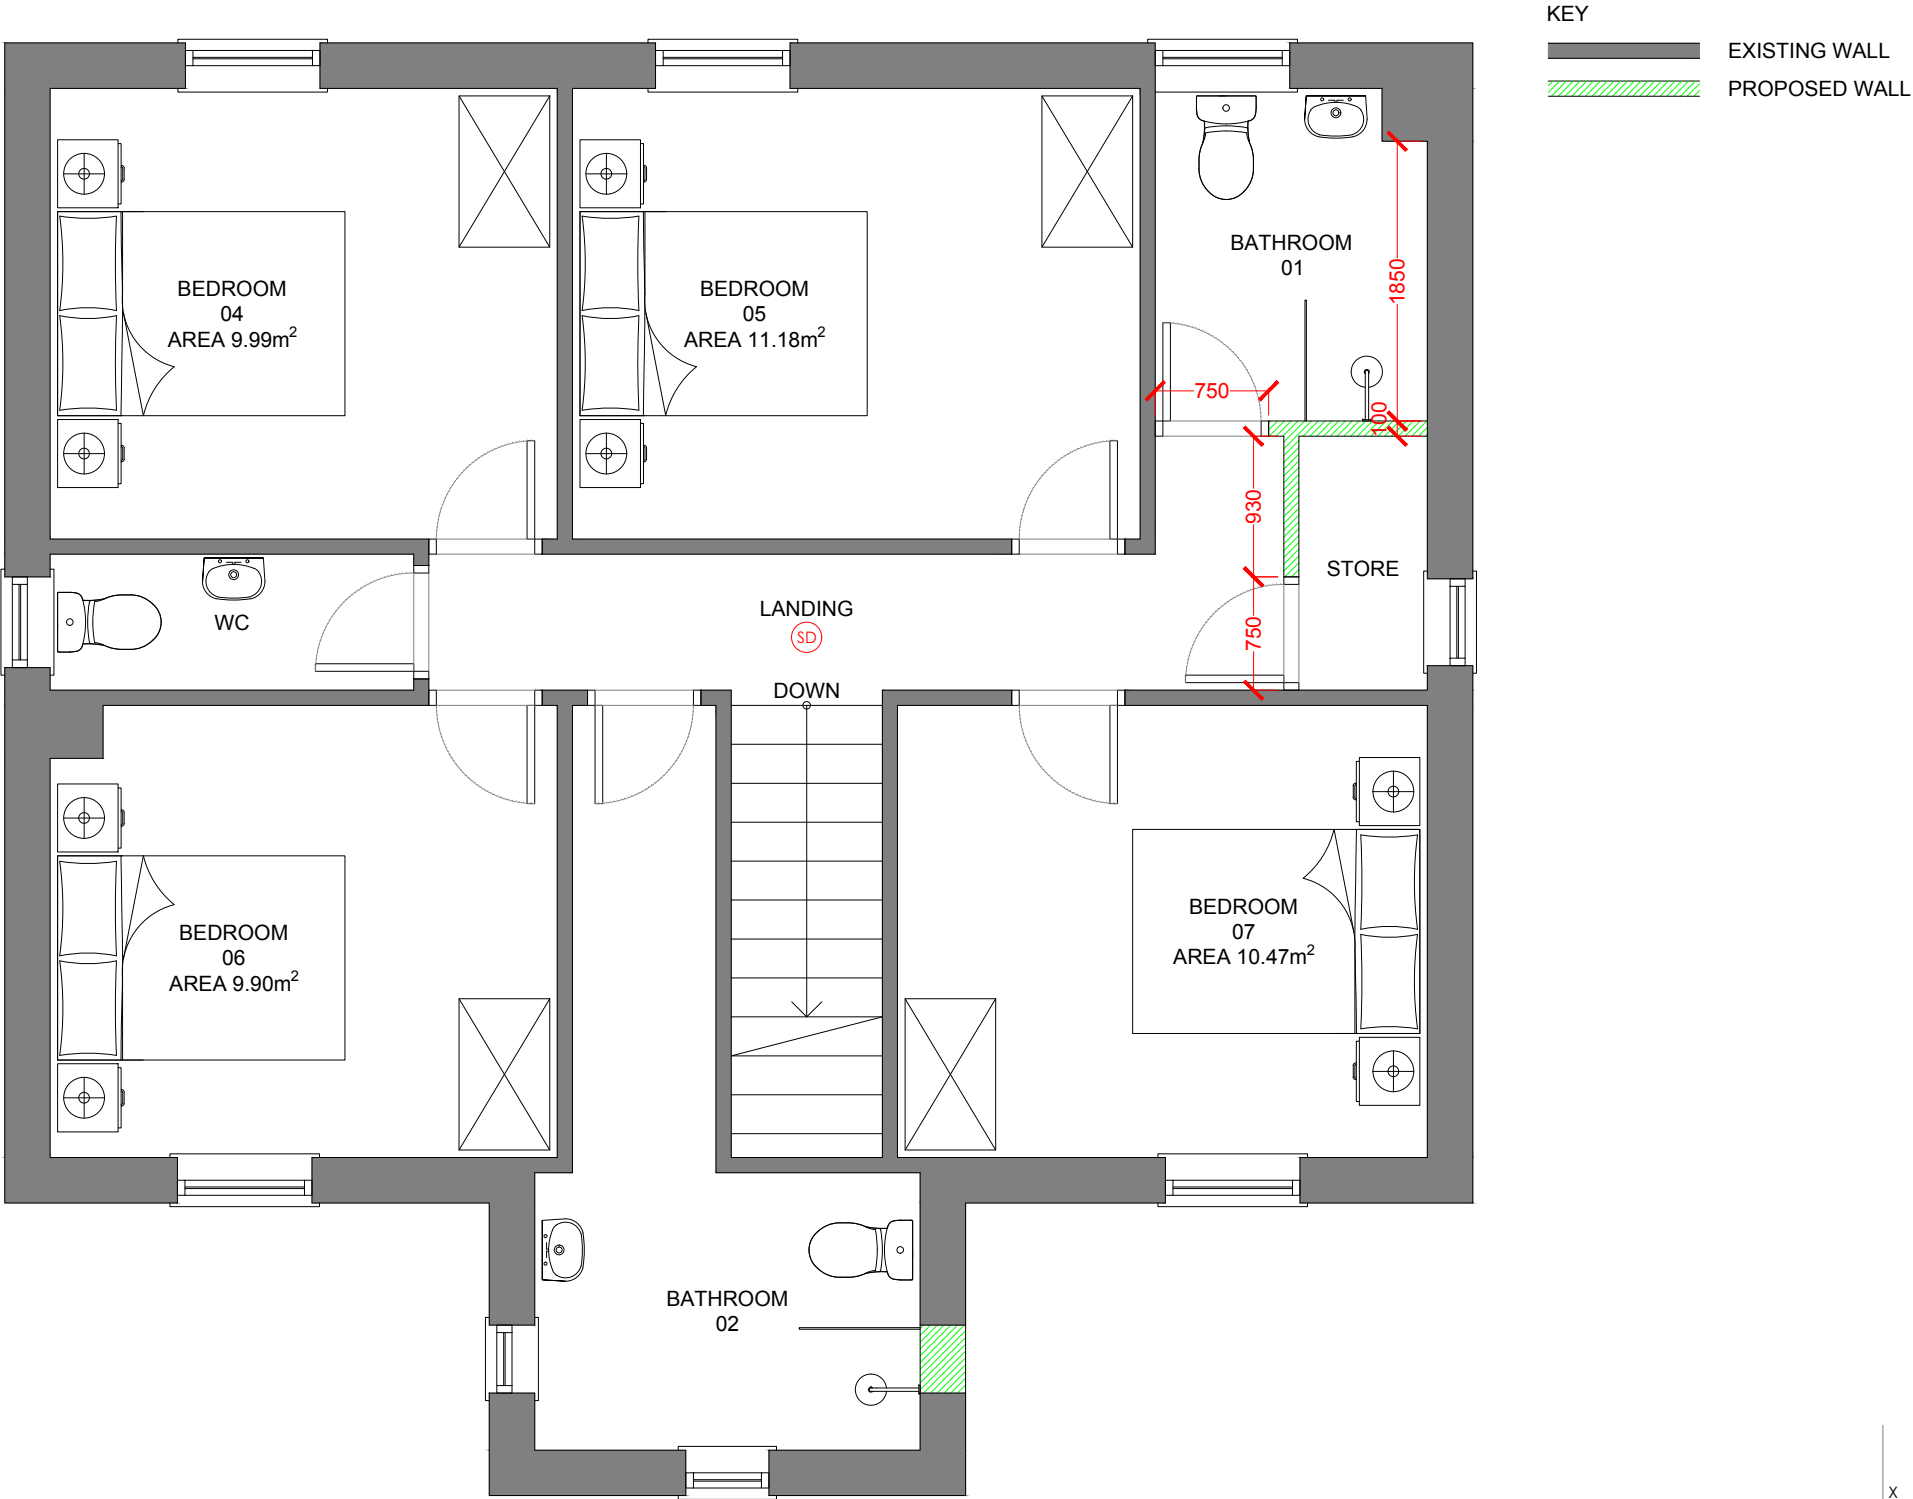

PROPOSED FIRST FLOOR PLAN

X	XXX	XXX	XXX	XXX
Rev	Date	Description	Rev By	Chk'd By
Drawing Title		PROPOSED FIRST FLOOR PLAN		
Job-Dwg No		047ROC-105		
Project Title		INTERNAL REMODEL 44A WALTON STREET HEYWOOD OL10 2BD		
Client		MR BYRNE		
Status		PLANNING		
Scale		1:50	Drawing Size	A3
Date		06/23		