
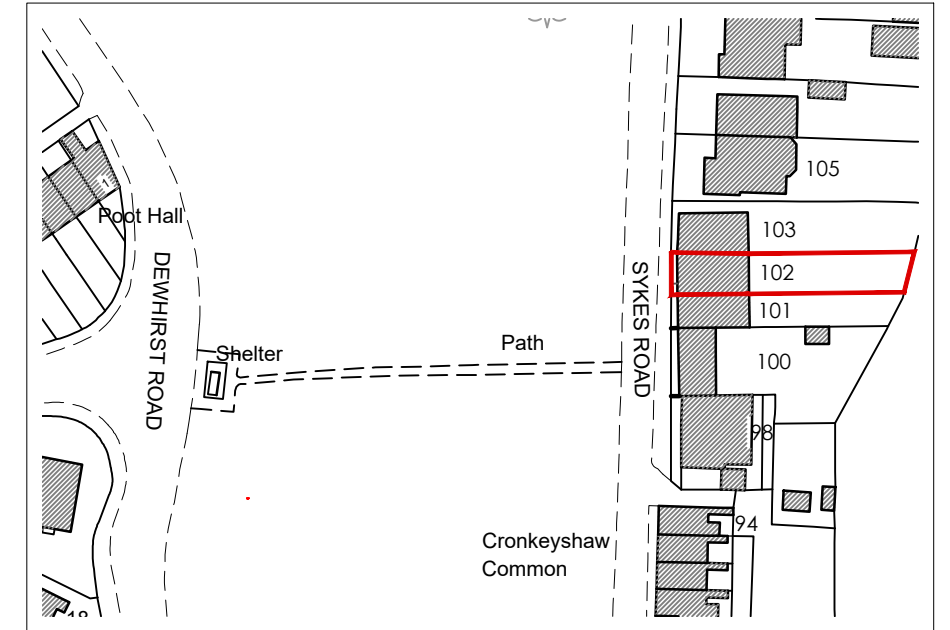


Inspect existing utility and storage area to be investigate and contractor to propose damp remedial work

All new openings to be checked by structural engineer

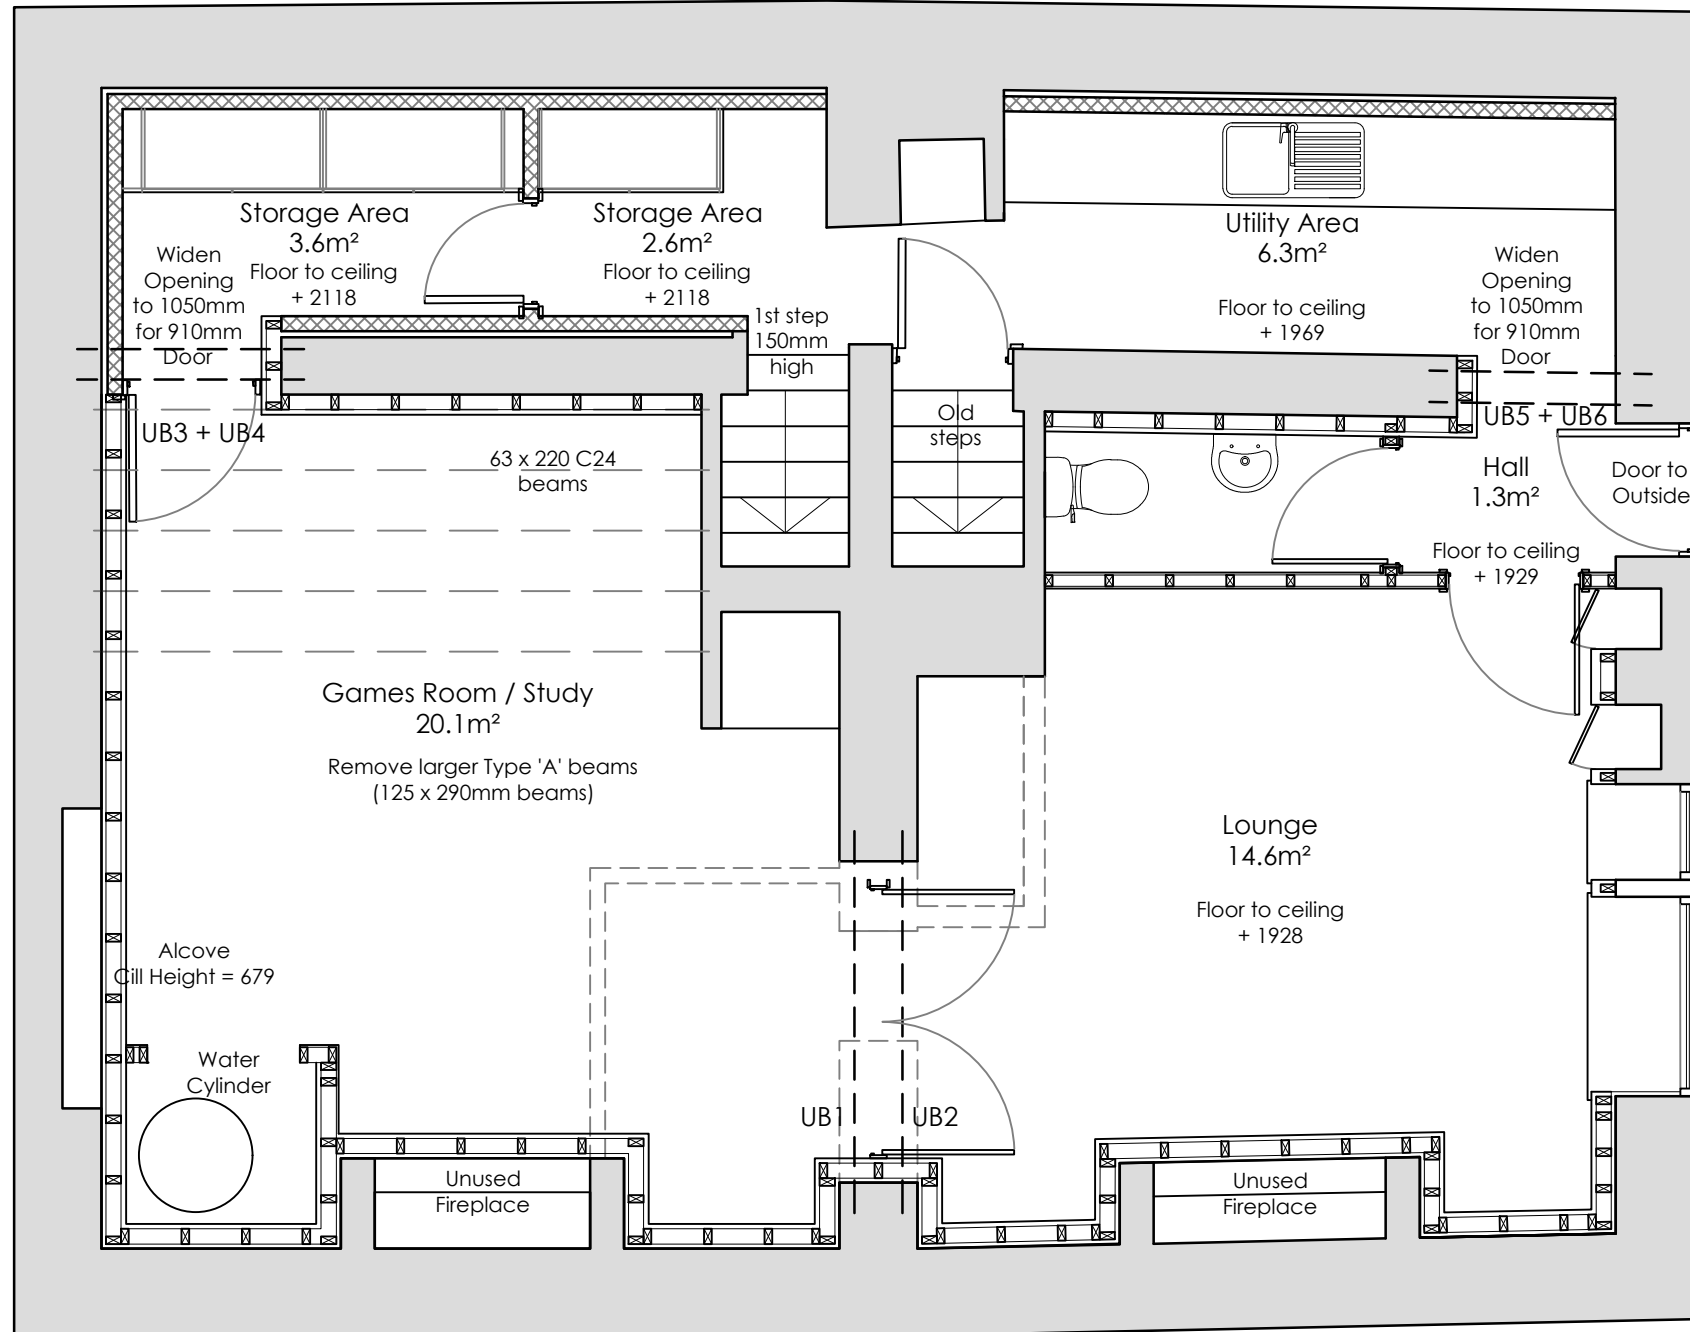

Site Location Plan
Scale: 1:1250

Key

Gas Meter	Site Bounda
Electric Meter	Stop tap under electric meter
C 1156 H 787	
C 1156 H 787	

REV	Notes	Date	By

CRISP

architecture

Email: studio@crisparchitecture.co.uk

Chartered Institute of
Architectural Technologists
Chartered Practice

Project: Frazer Cottage (102 Syke Road) Rochdale, OL12 9TE	
Drawing Title: Proposed Basement Floor Plan	

Project No: 2342	File Identifier:2342_72_03
Drawing No: 72_03	Revision: .
Drawn By: SMH	Checked By:SMH
Scale: 1:50 @ A3	Date: 05/07/2023

Purpose of Issue: F E A S I B I L I T Y

Drawing Status: P L A N N I N G