






There are no chages
proposed to the existing
boundaries or any external
works.

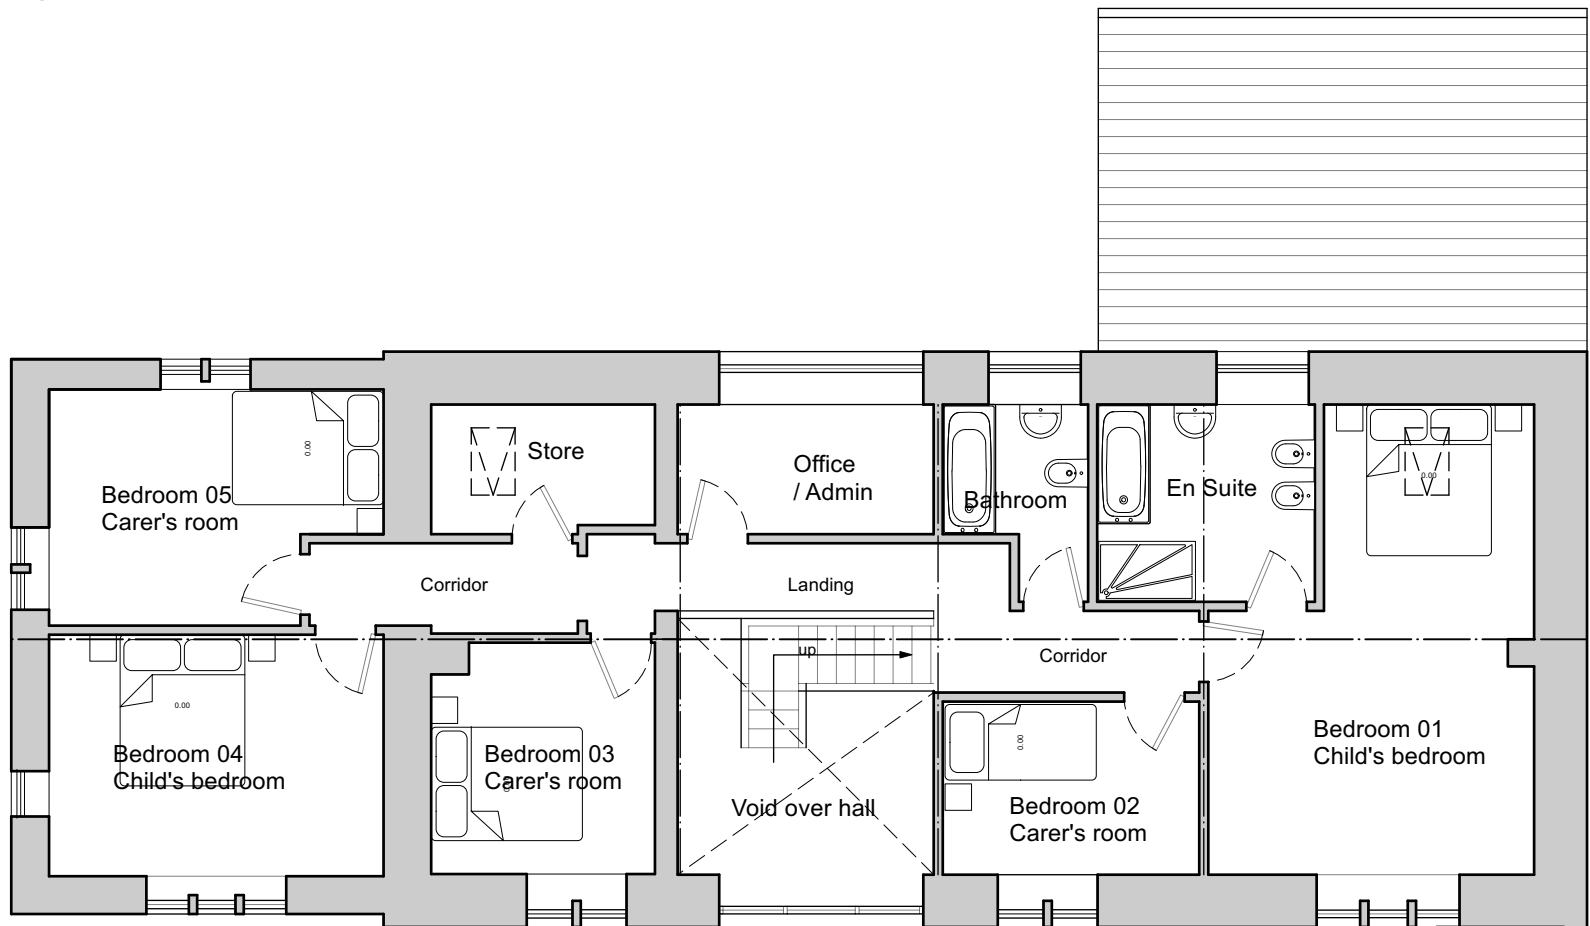


First Floor Plan
1:100 Scale
0 1 3 5m
Scale 1:100

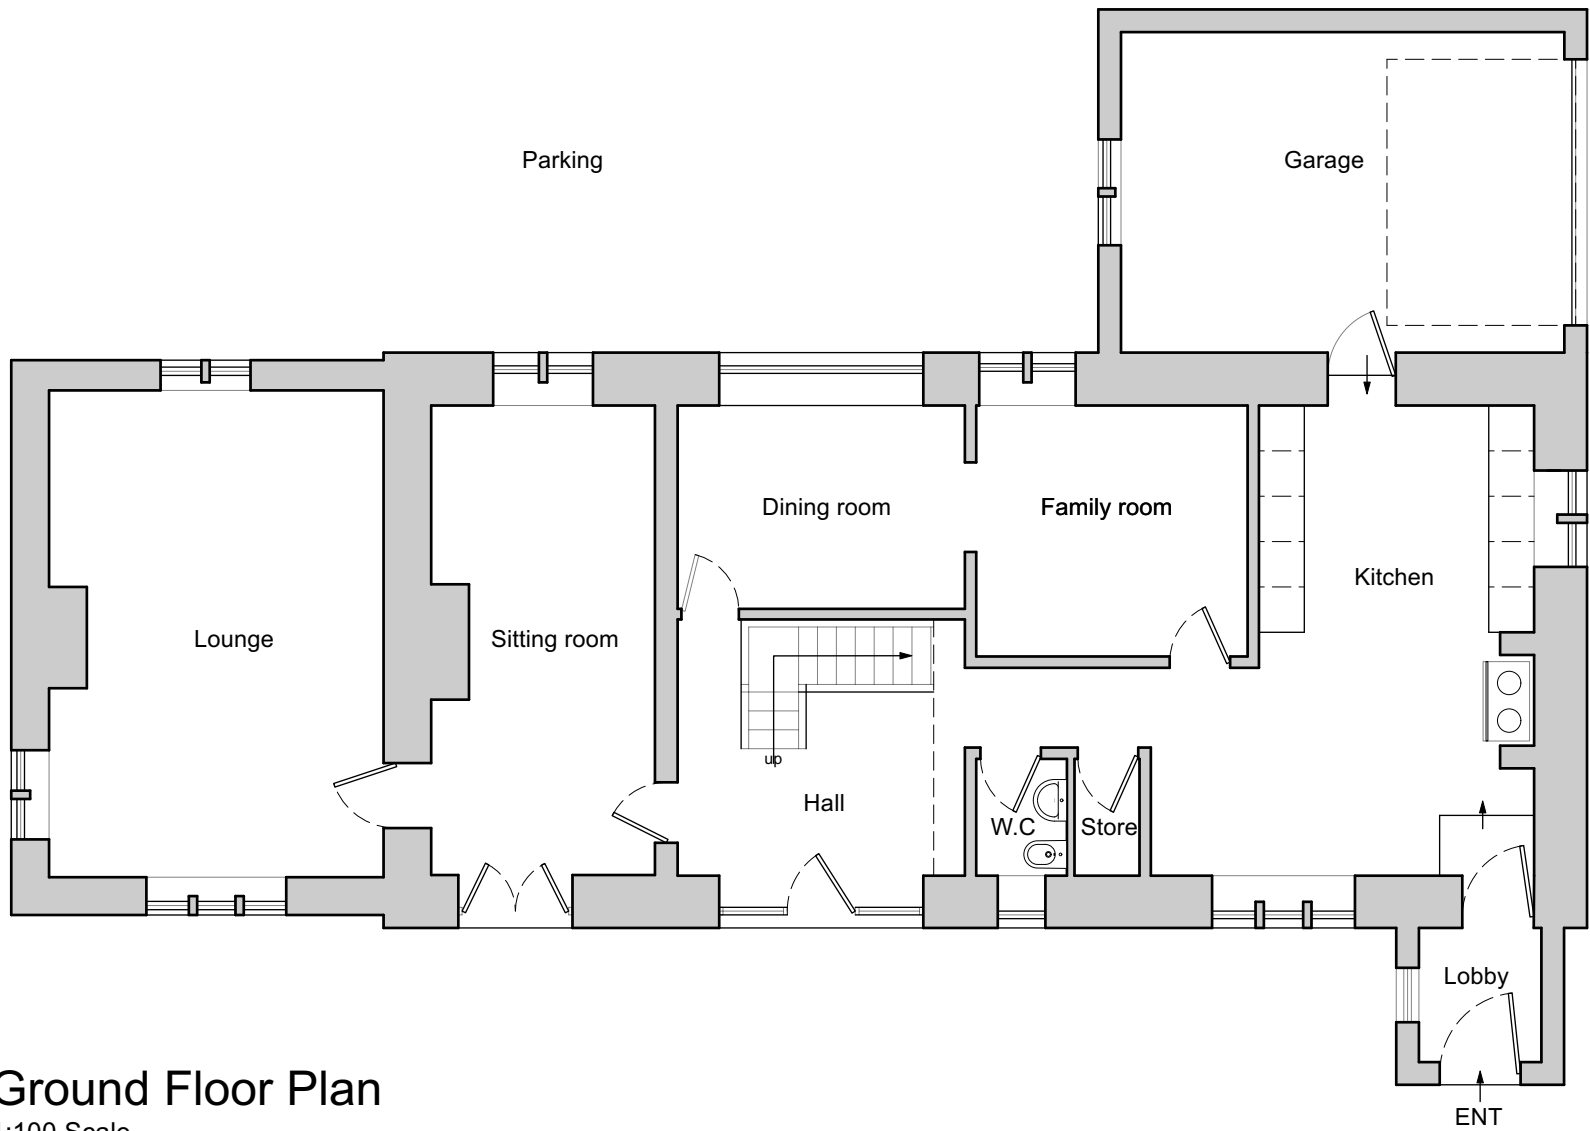


Ground Floor Plan
1:100 Scale
0 1 3 5m
Scale 1:100

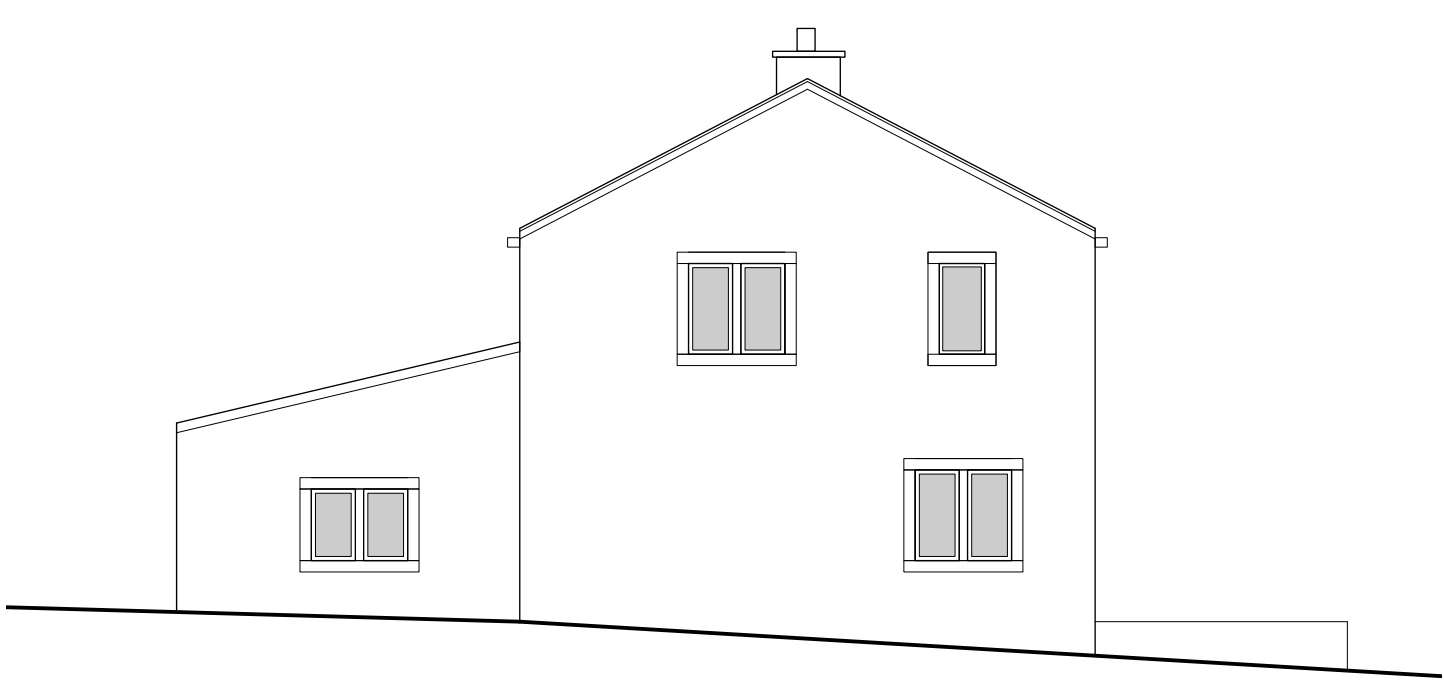


West Elevation
0 1 3 5m
Scale 1:100

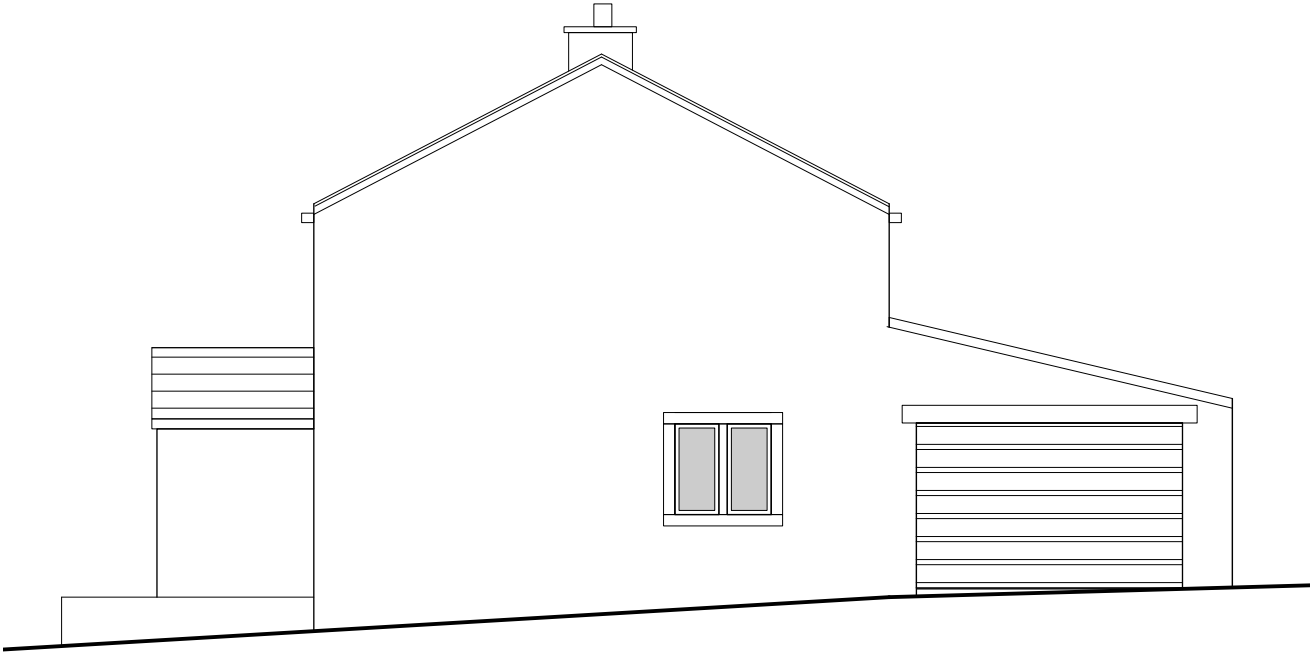

East Elevation
0 1 3 5m
Scale 1:100

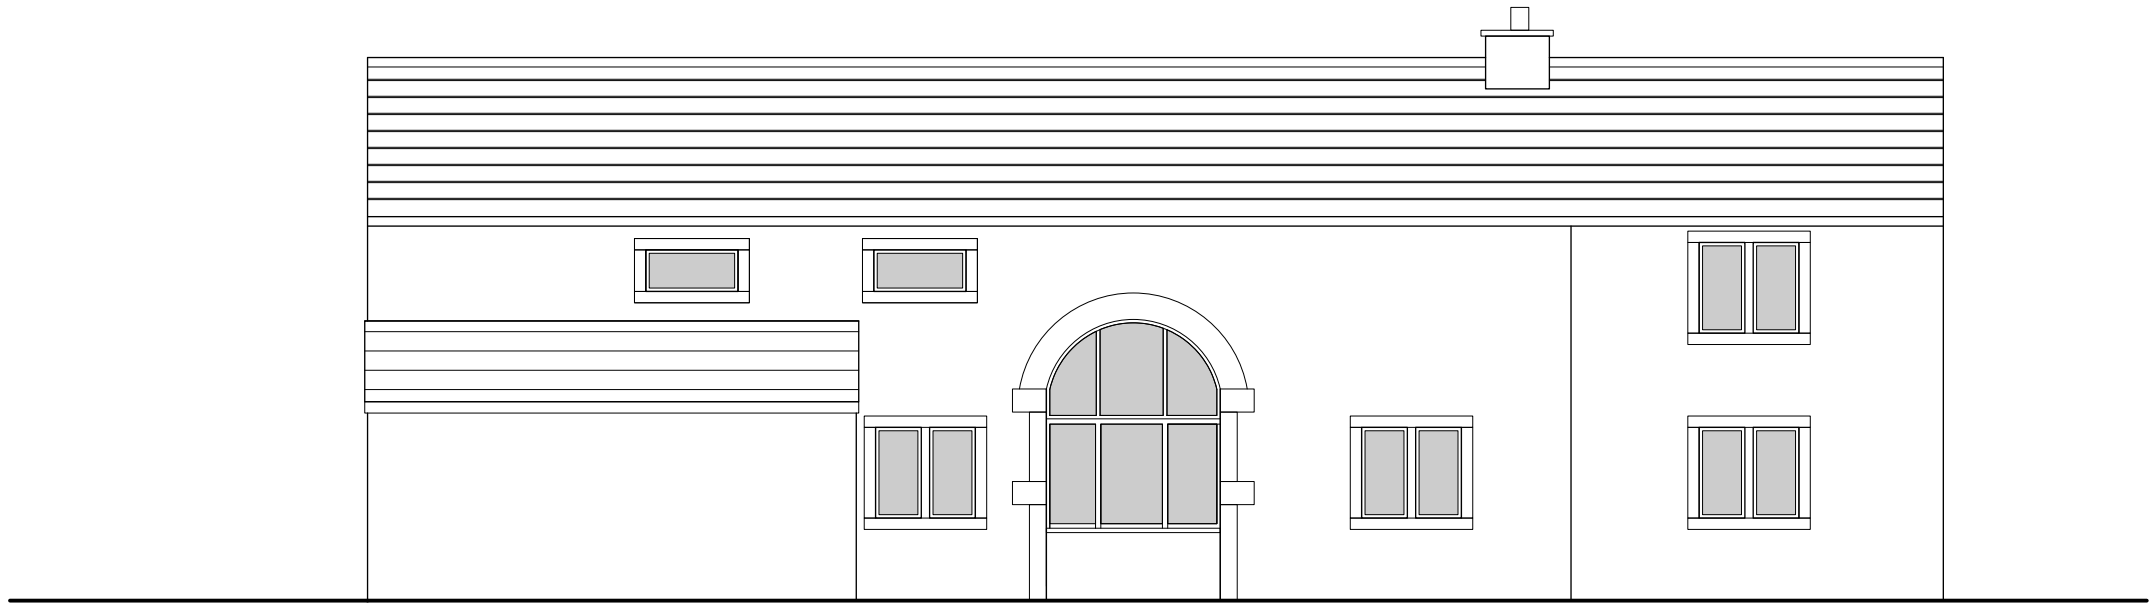

North Elevation
0 1 3 5m
Scale 1:100

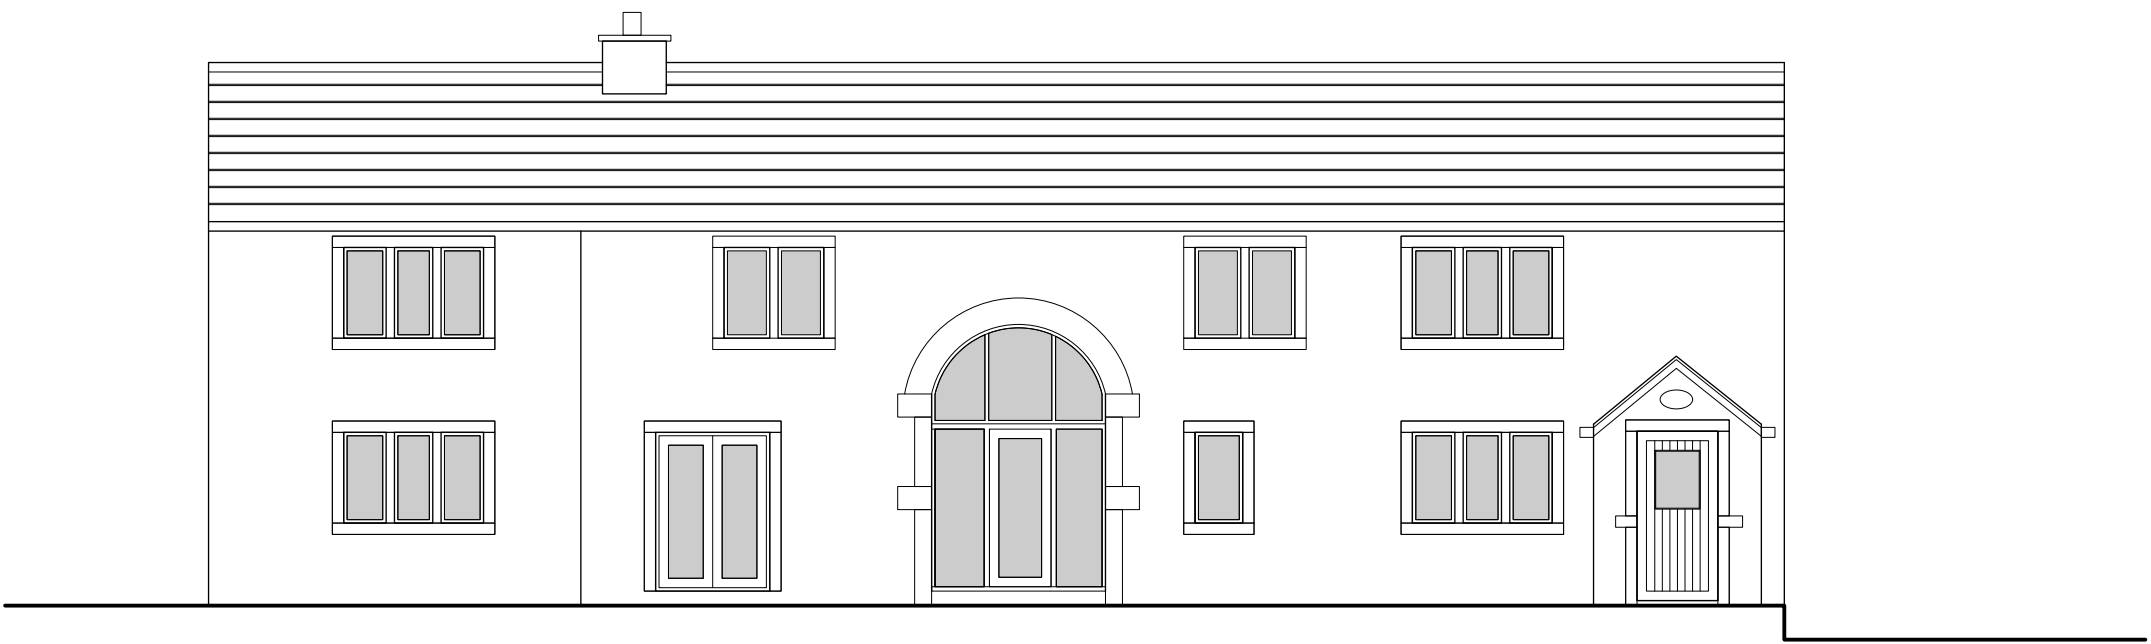

South Elevation
0 1 3 5m
Scale 1:100

These drawings are
intentionally the same as
the Existing plans / eles
To demonstrate that there
are no changes proposed
to the dwelling.

B 05/07/20 MB Site plan amended
A 08/07/20 MB Annotation amended
Revision 22

Project
Higher Ashworth Farm

Address
Meadowhead Lane,
Norden, OL11 5UL

Client
Trinity Care and
Education Services Ltd

Drawing
Proposed Plans and Elevations

storaharchitecture
Chartered Architects
RIBA Chartered Practice

www.storah.com mail@storah.com 01706 813214
Scale Sheet Size Date Drawn
AS NOTED ISO A1 14/06/2022 MB

Drawing Number Revision

22-027 - 301 B