



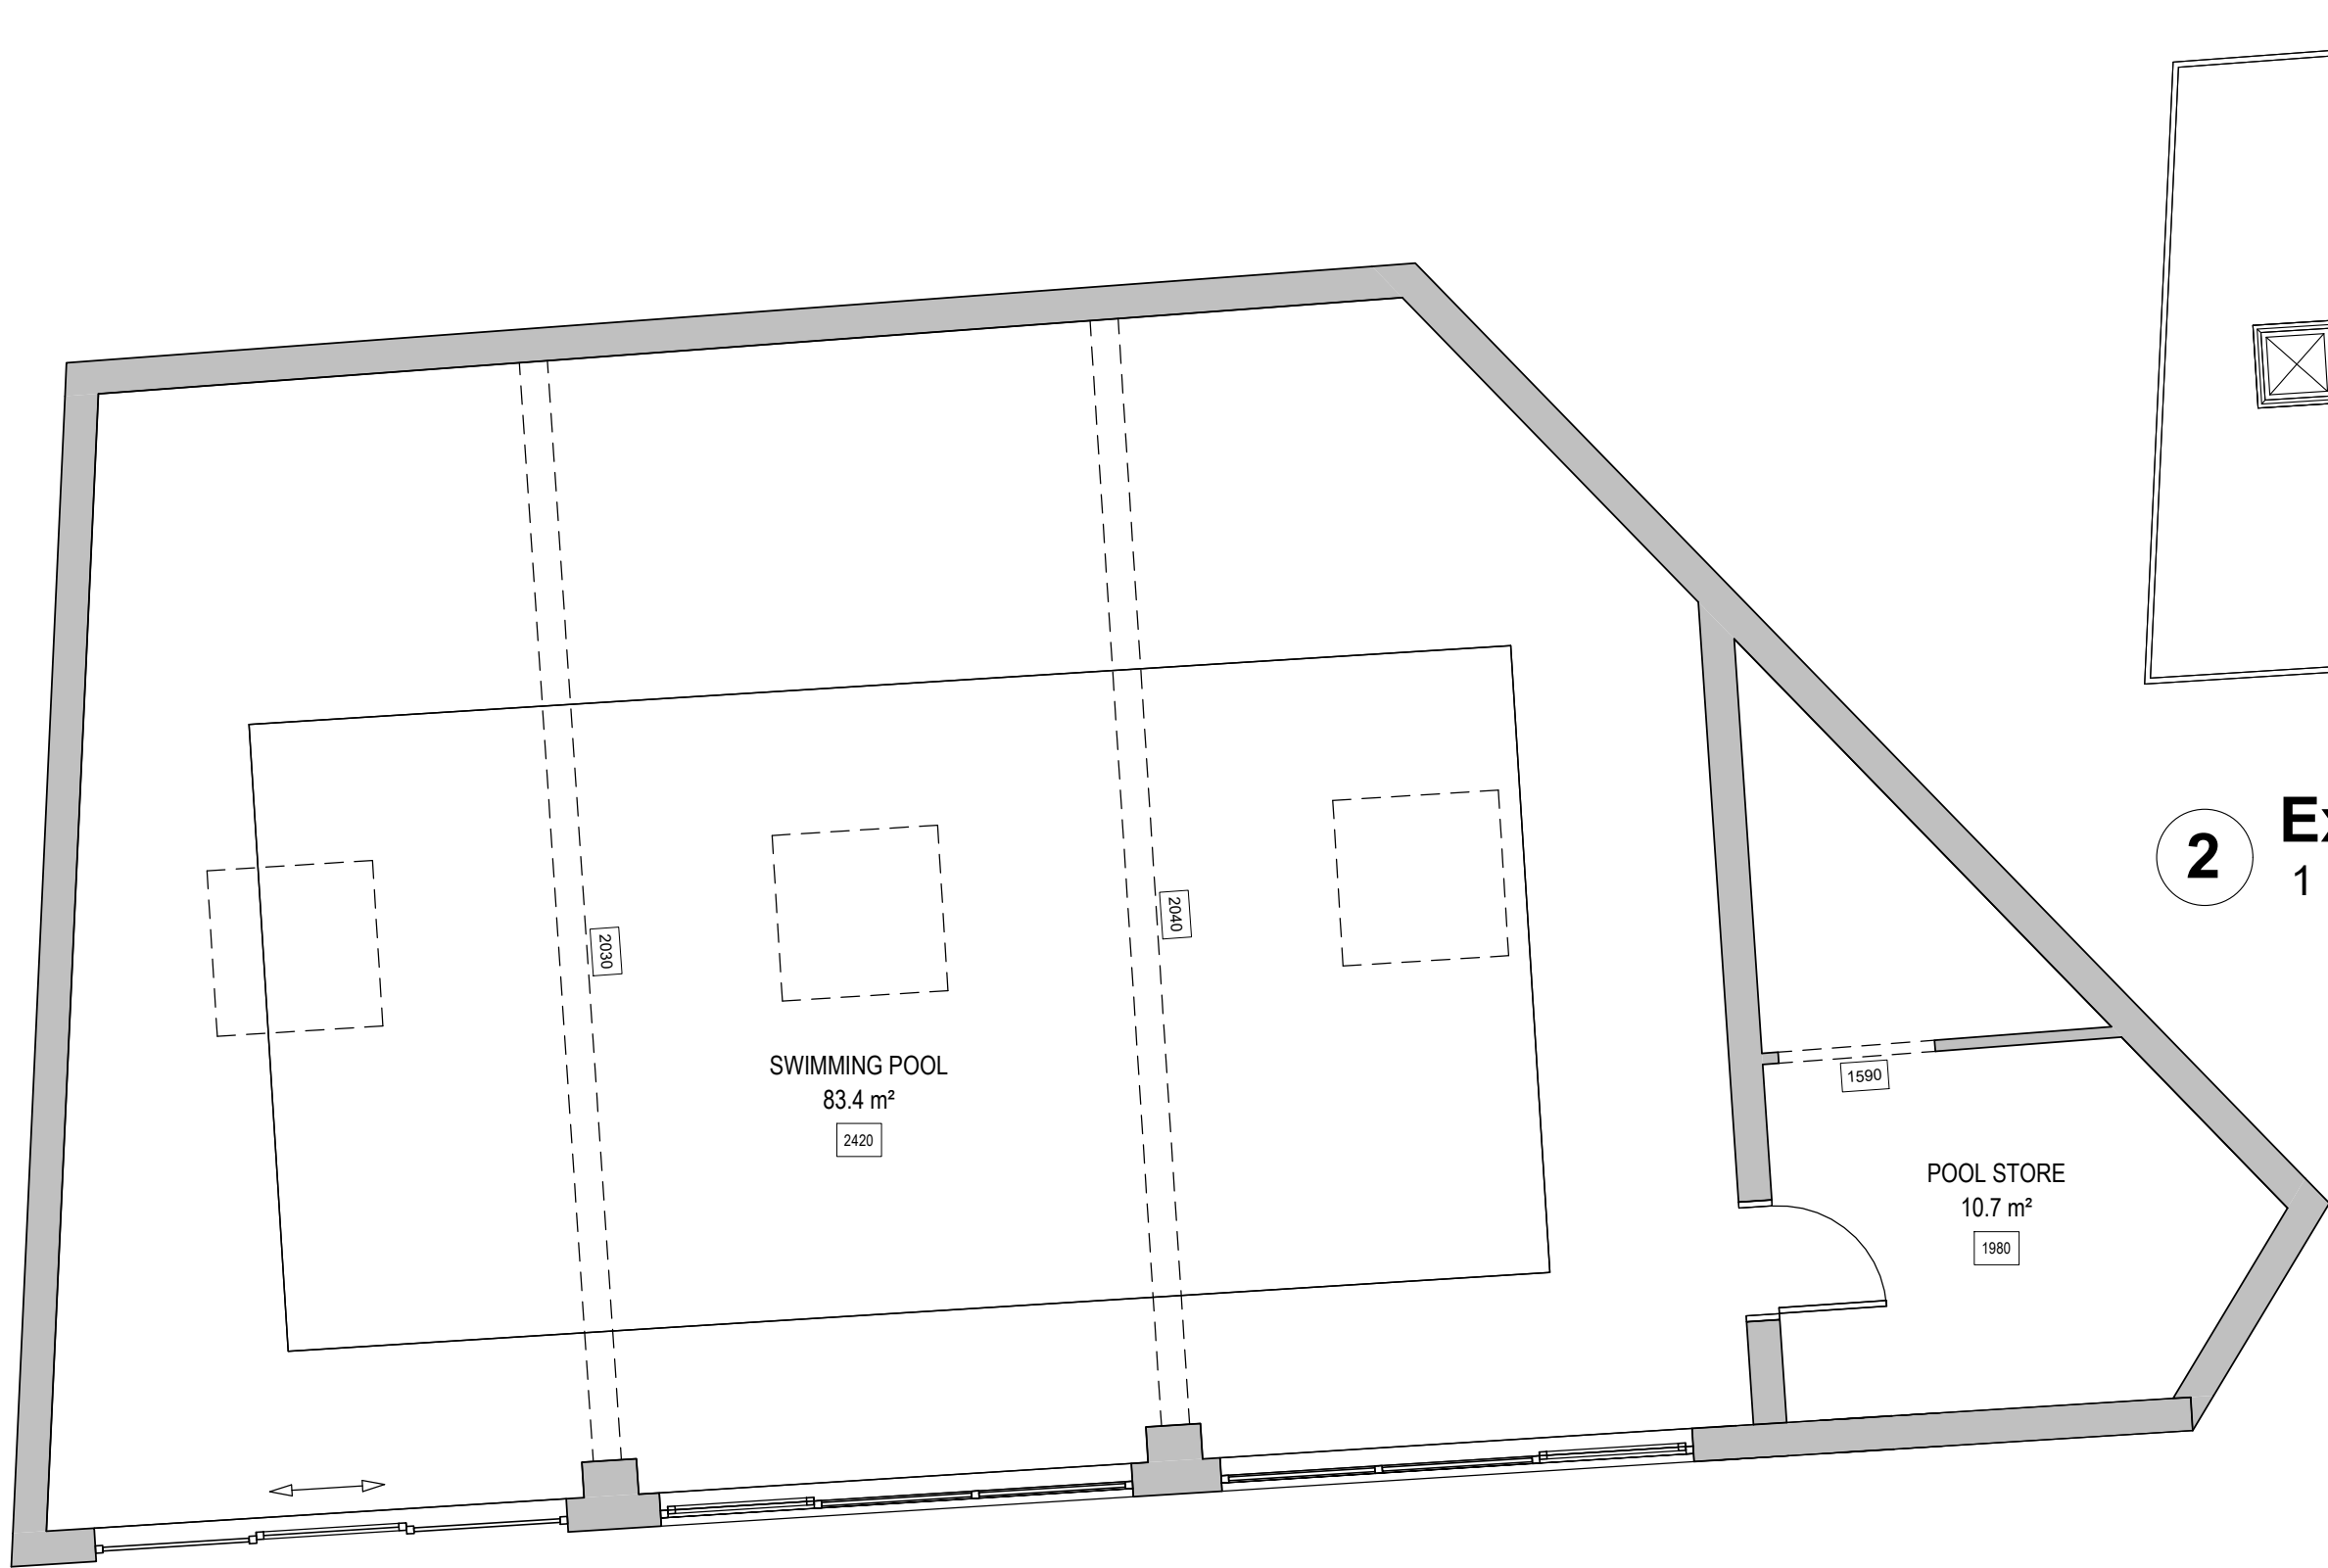


1 Existing Ground Floor Level - Pool House
1 : 50

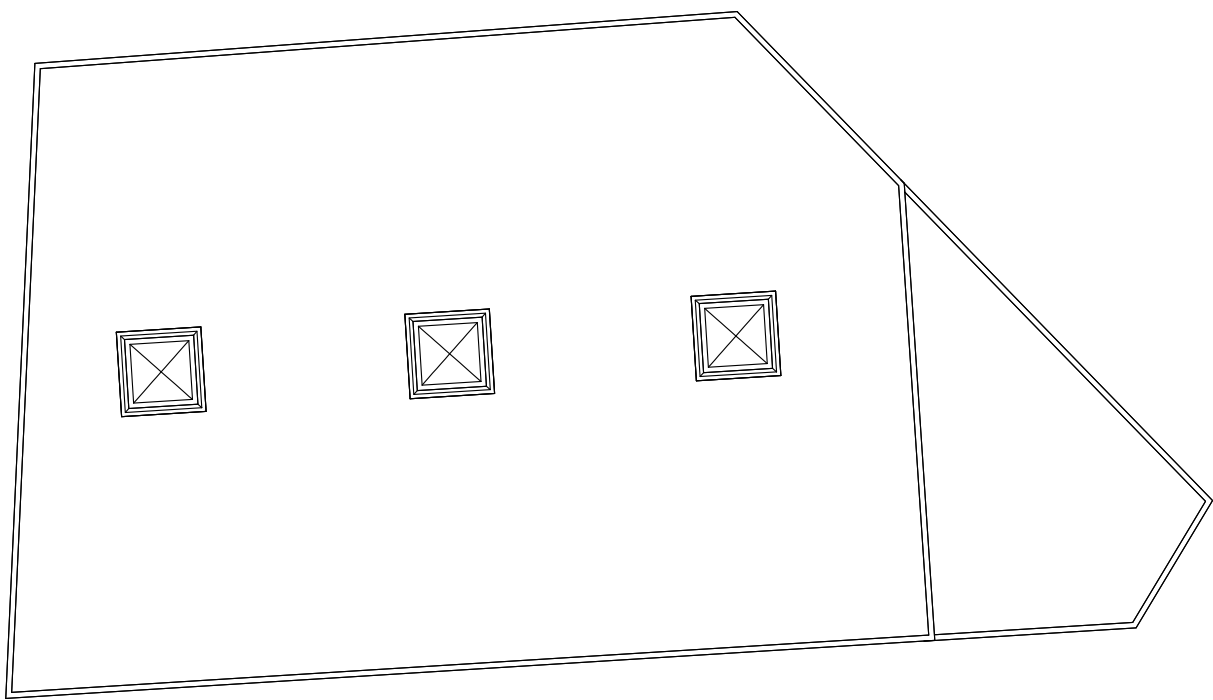

2 Existing Roof Plan - Pool House
1 : 100



E1 Swimming Pool - Existing Front Elevations
1 : 50

 

VISUAL SCALE 1:50 @ A2

Notes:
This drawing is copyright. Figured dimensions are to be followed in preference to scaled dimensions and particulars are to be taken from the actual work where possible. Any discrepancy must be reported to the architect immediately and before proceeding. If in doubt, ask.

Elevation Materials Legend

- 1 Cream Render
- 2 Buff Coursed Stone
- 3 White Framed Windows and Doors

White soffits, fascias, gutters and rainwater pipes

rev	description	date
Revision Schedule		

Rev No:

Drawn by: DW

Project No:

DWA-2320

Project:

4 Norford Way, Rochdale,
OL11 5QS

Drawing Title:

Pool House Existing Plans
and Elevations

Drawing No:

DWA-2320-PL-02

Date:

27/02/24

Scale:

As indicated @A2

Client:

Dr Sarwar

Architect:

Dan Worden **Architecture**

Tel: 07581 584180
Email: enquiries@danwordenarchitecture.co.uk
Web: danwordenarchitecture.co.uk