


AS PROPOSED SITE PLAN

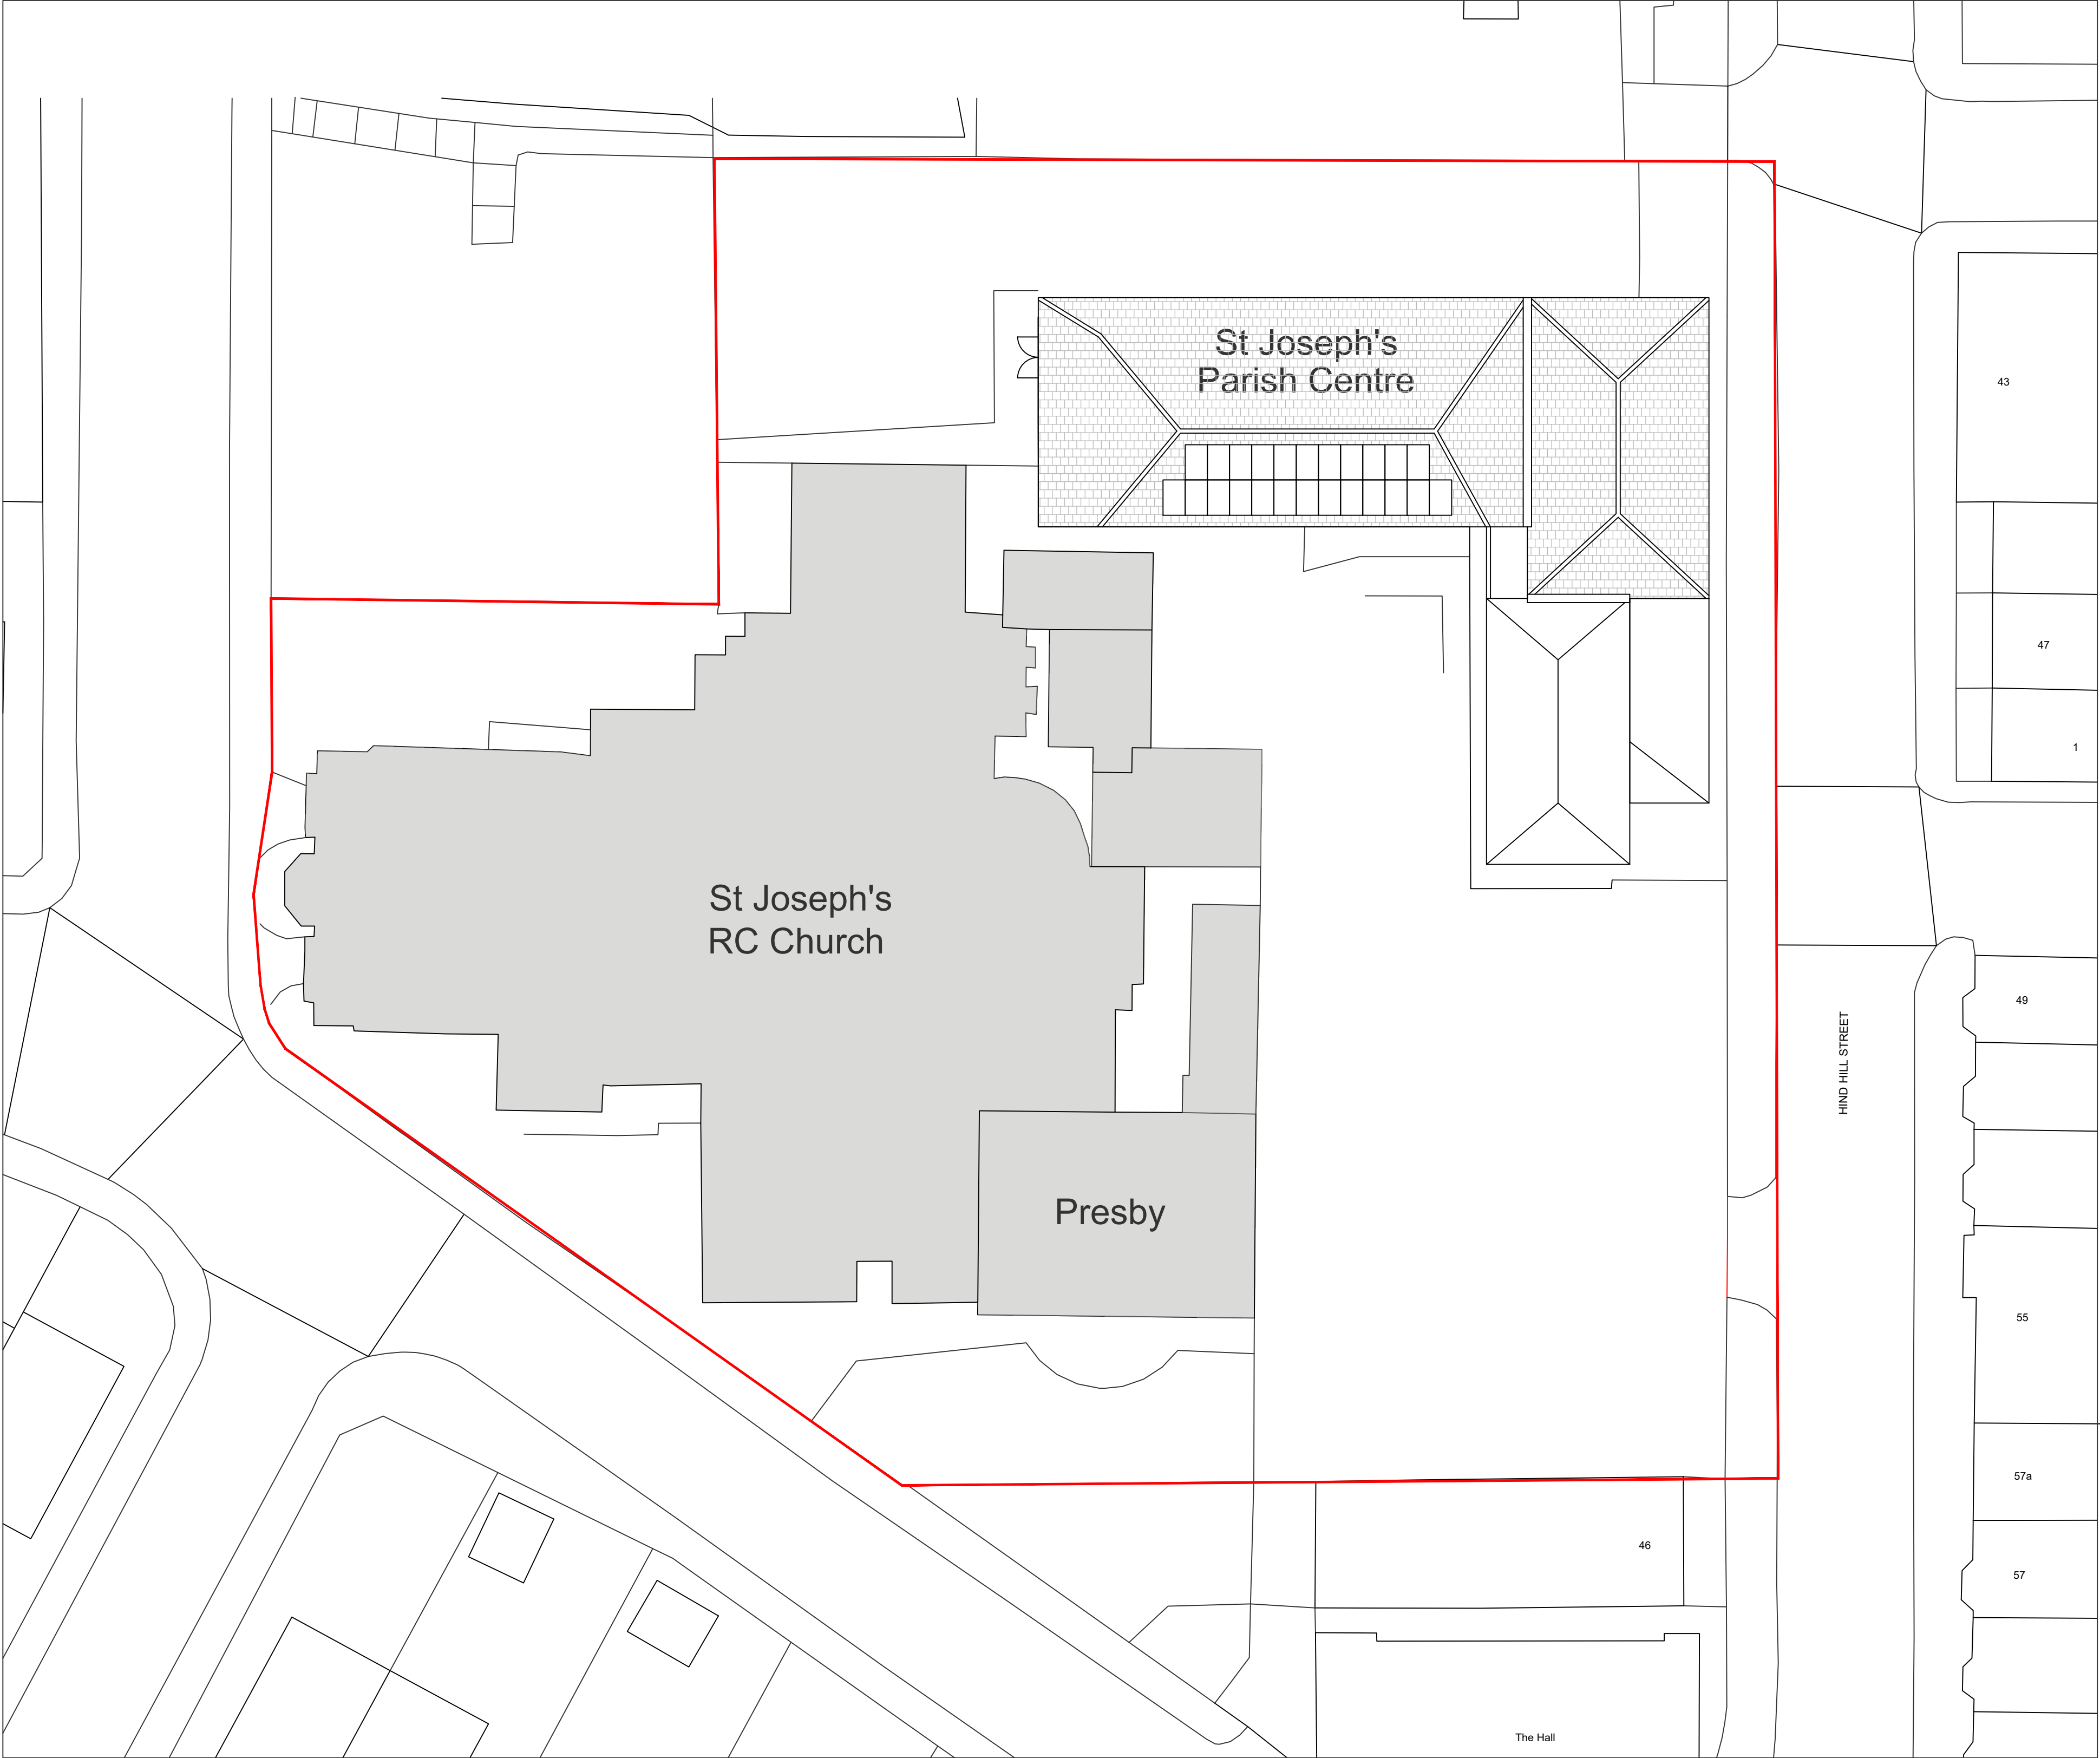

Note:
Contractor is to verify all dimensions and levels on site prior to site works commencement. Under no circumstances are any dimensions or levels to be scaled from this drawing number for the purpose of manufacturing components. Contractor to report any discrepancies to the Designer.

REVISION		DESCRIPTION		DATE
--				
SCALE	1:200		SIGNATURE	DATE
		DRAWN	MP	NOV 24
		CHECKED	MB	NOV 24
ORIGINAL SIZE	A1	APPROVED	MB	NOV 24
		This drawing is copyright and may not be reproduced or made use of unless expressly agreed by M Bradbury Consulting Ltd		
CLIENT				
Our Lady & St. Joseph Parish St. Joseph's Preschool Nursery Hind Hill Street Heywood OL10 1AQ				
PROJECT				
SOLAR PANEL WORKS				
 59 Wilmslow Road, Handforth, Cheshire, SK9 3EN WEB: www.bradbury-consulting.co.uk TEL: 01625 522 209				
TITLE				
AS PROPOSED SITE PLAN				
JOB NUMBER				
2023.048				
DRAWING NUMBER				
2023.048.PL02				