



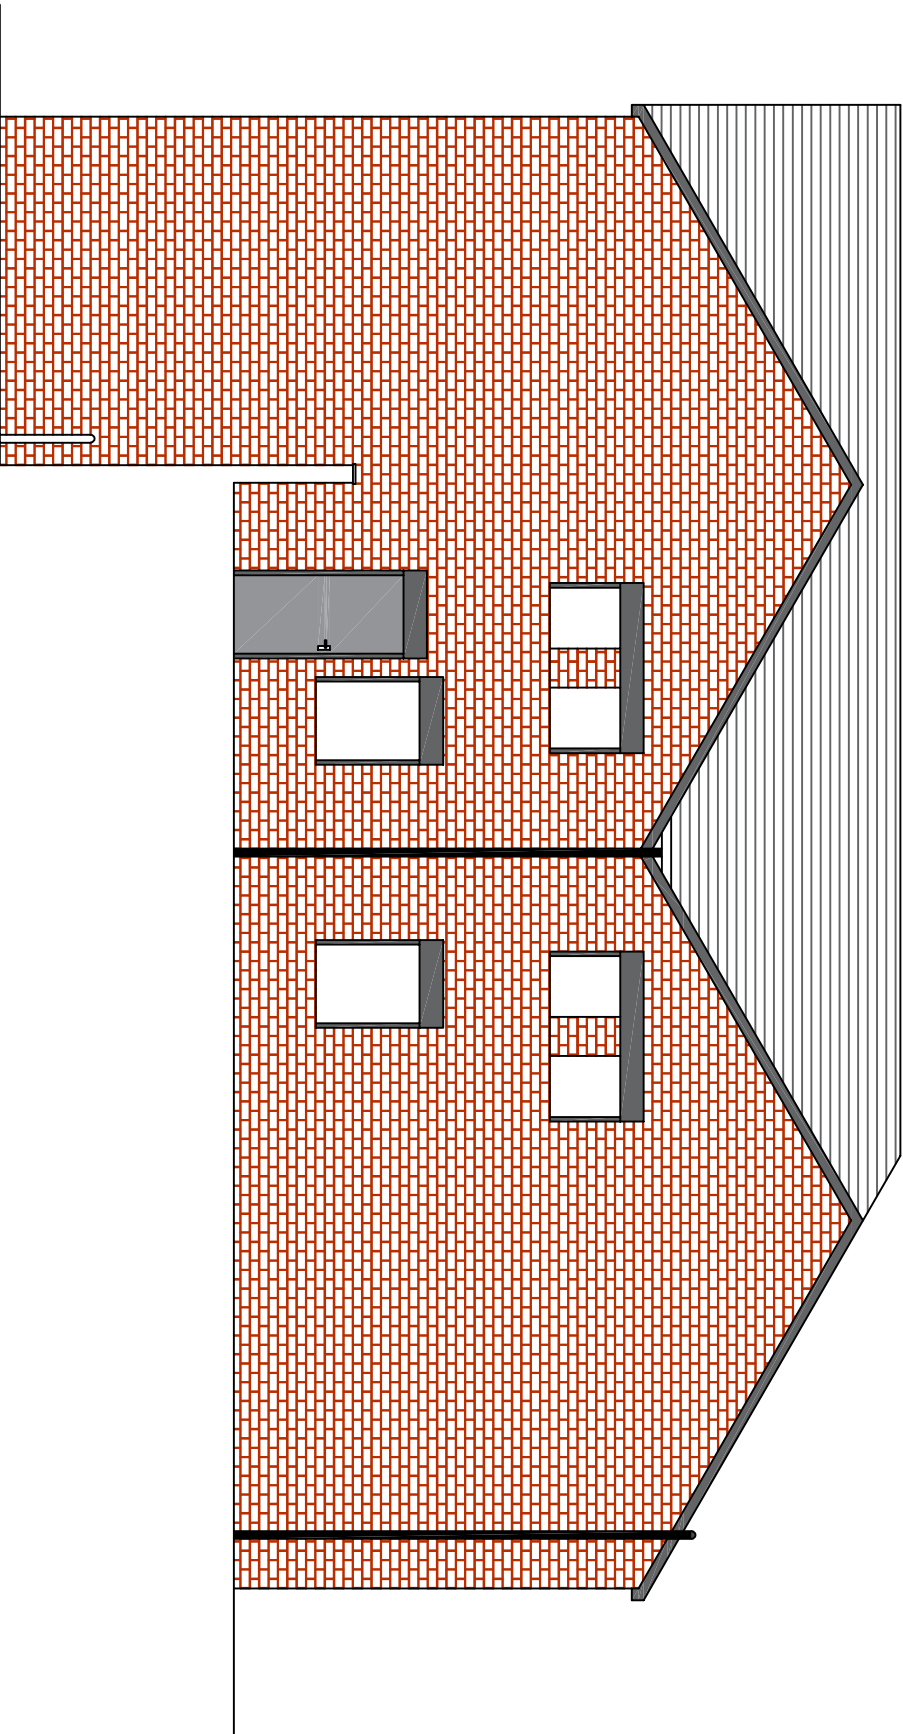

ALL DIMENSIONS TO BE CHECKED PRIOR  
COMMENCING ON SITE AND ANY DISCREPANCIES TO BE  
REPORTED TO THE DESIGNER. Do not scale drawings

 

58B LONG STREET, MIDDLETON, M24 6UQ

EXISTING REAR ELEVATION

SCALE 1:100

DRG.NO.

DATE JULY 24

012024/2