


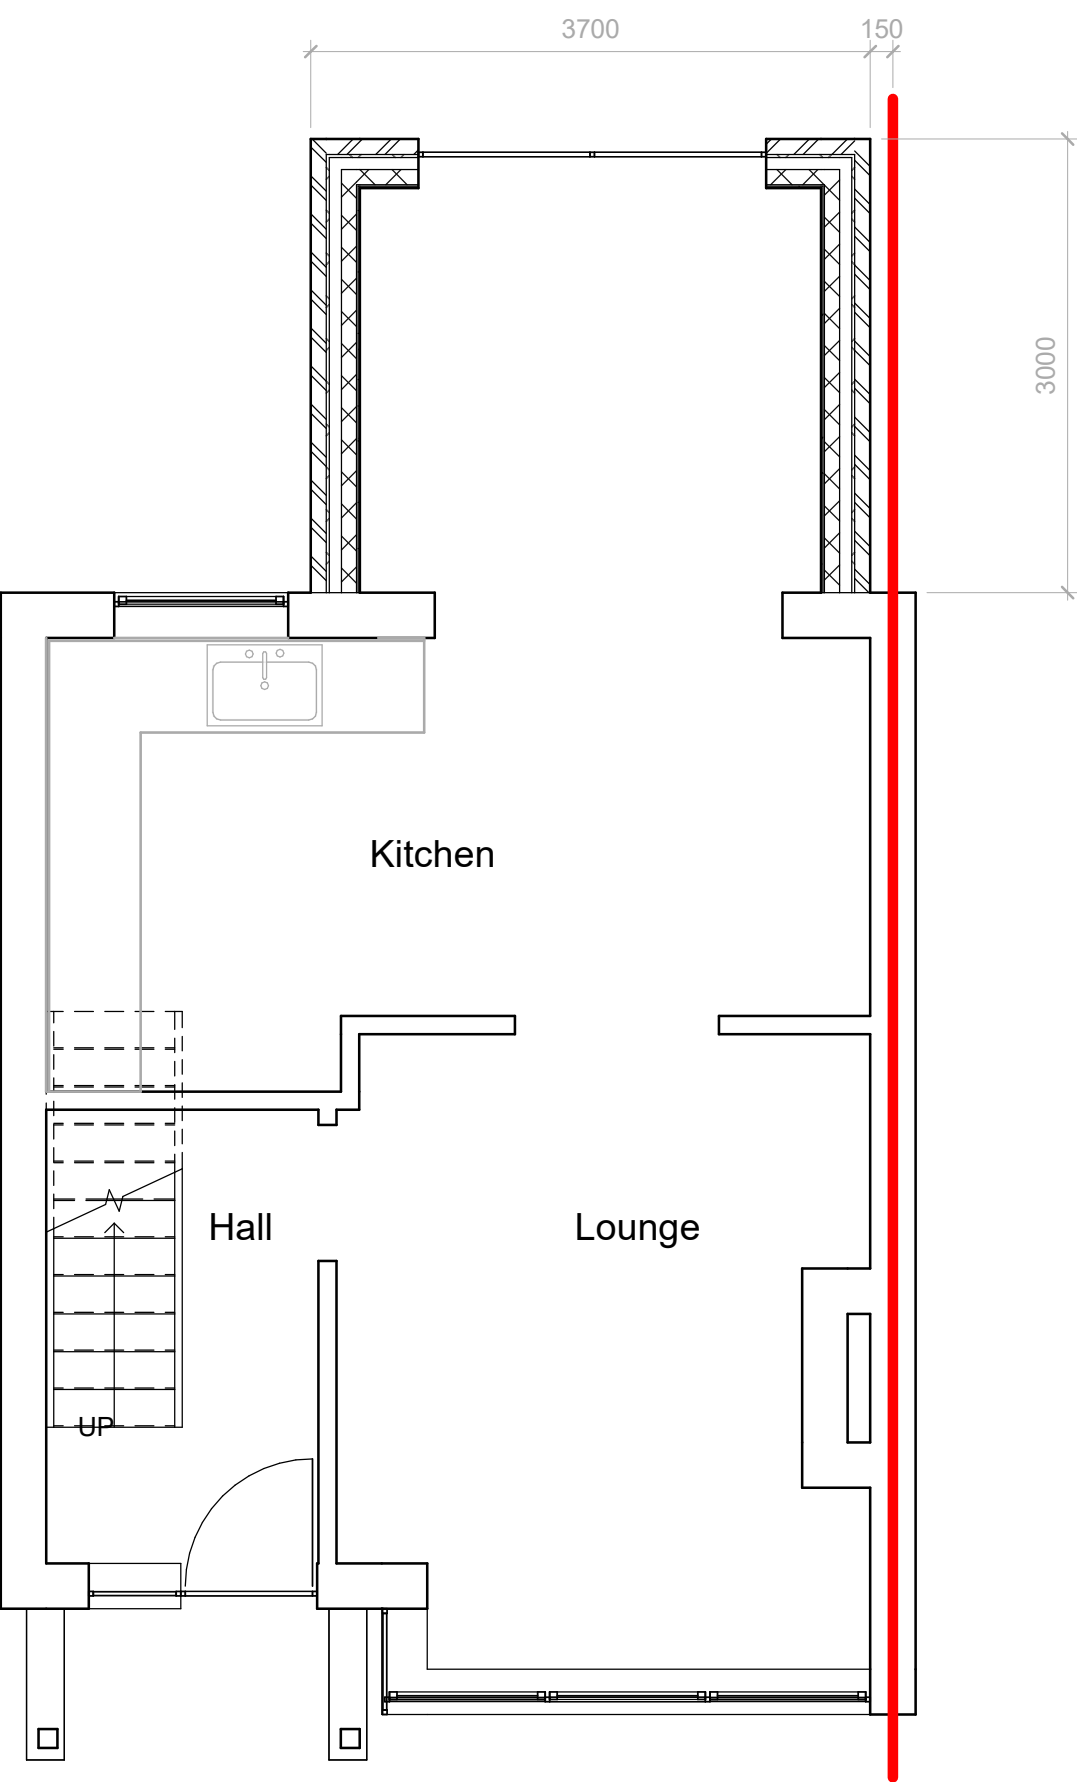


2 As Proposed Ground Floor
1 : 50




6 As Proposed Front Elevation
1 : 50




5 As Proposed RHS Elevation
1 : 50

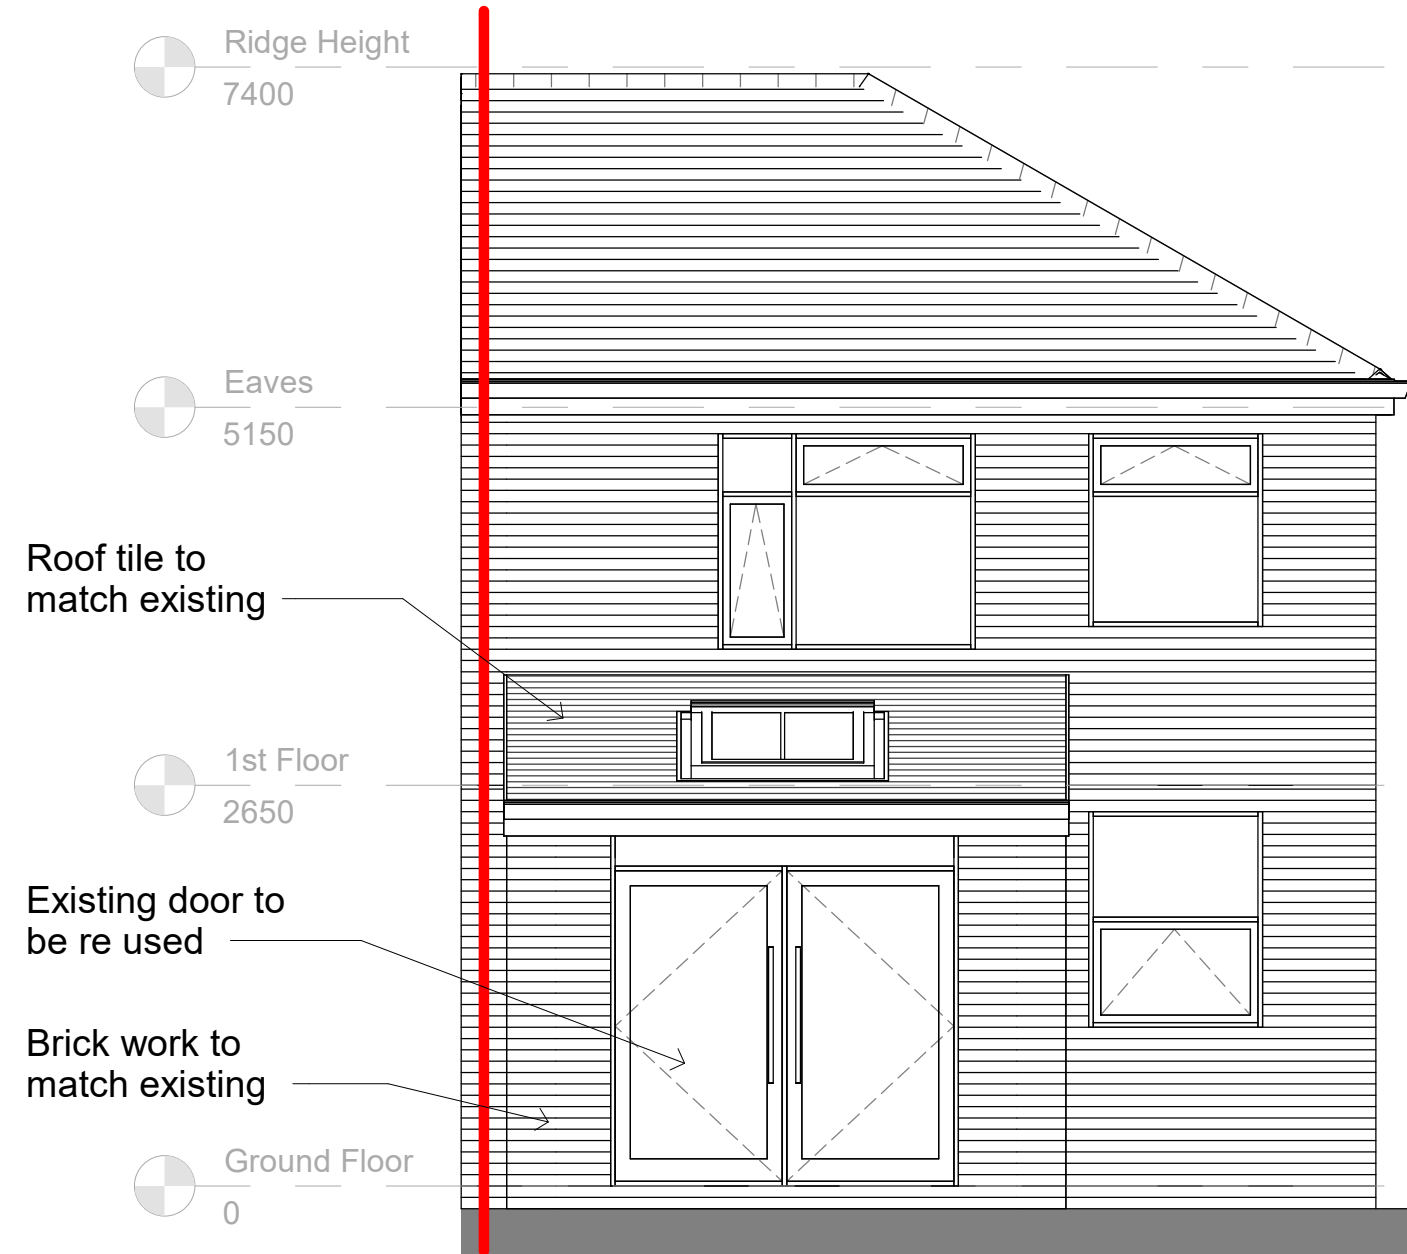



4 As Proposed Rear Elevation
1 : 50

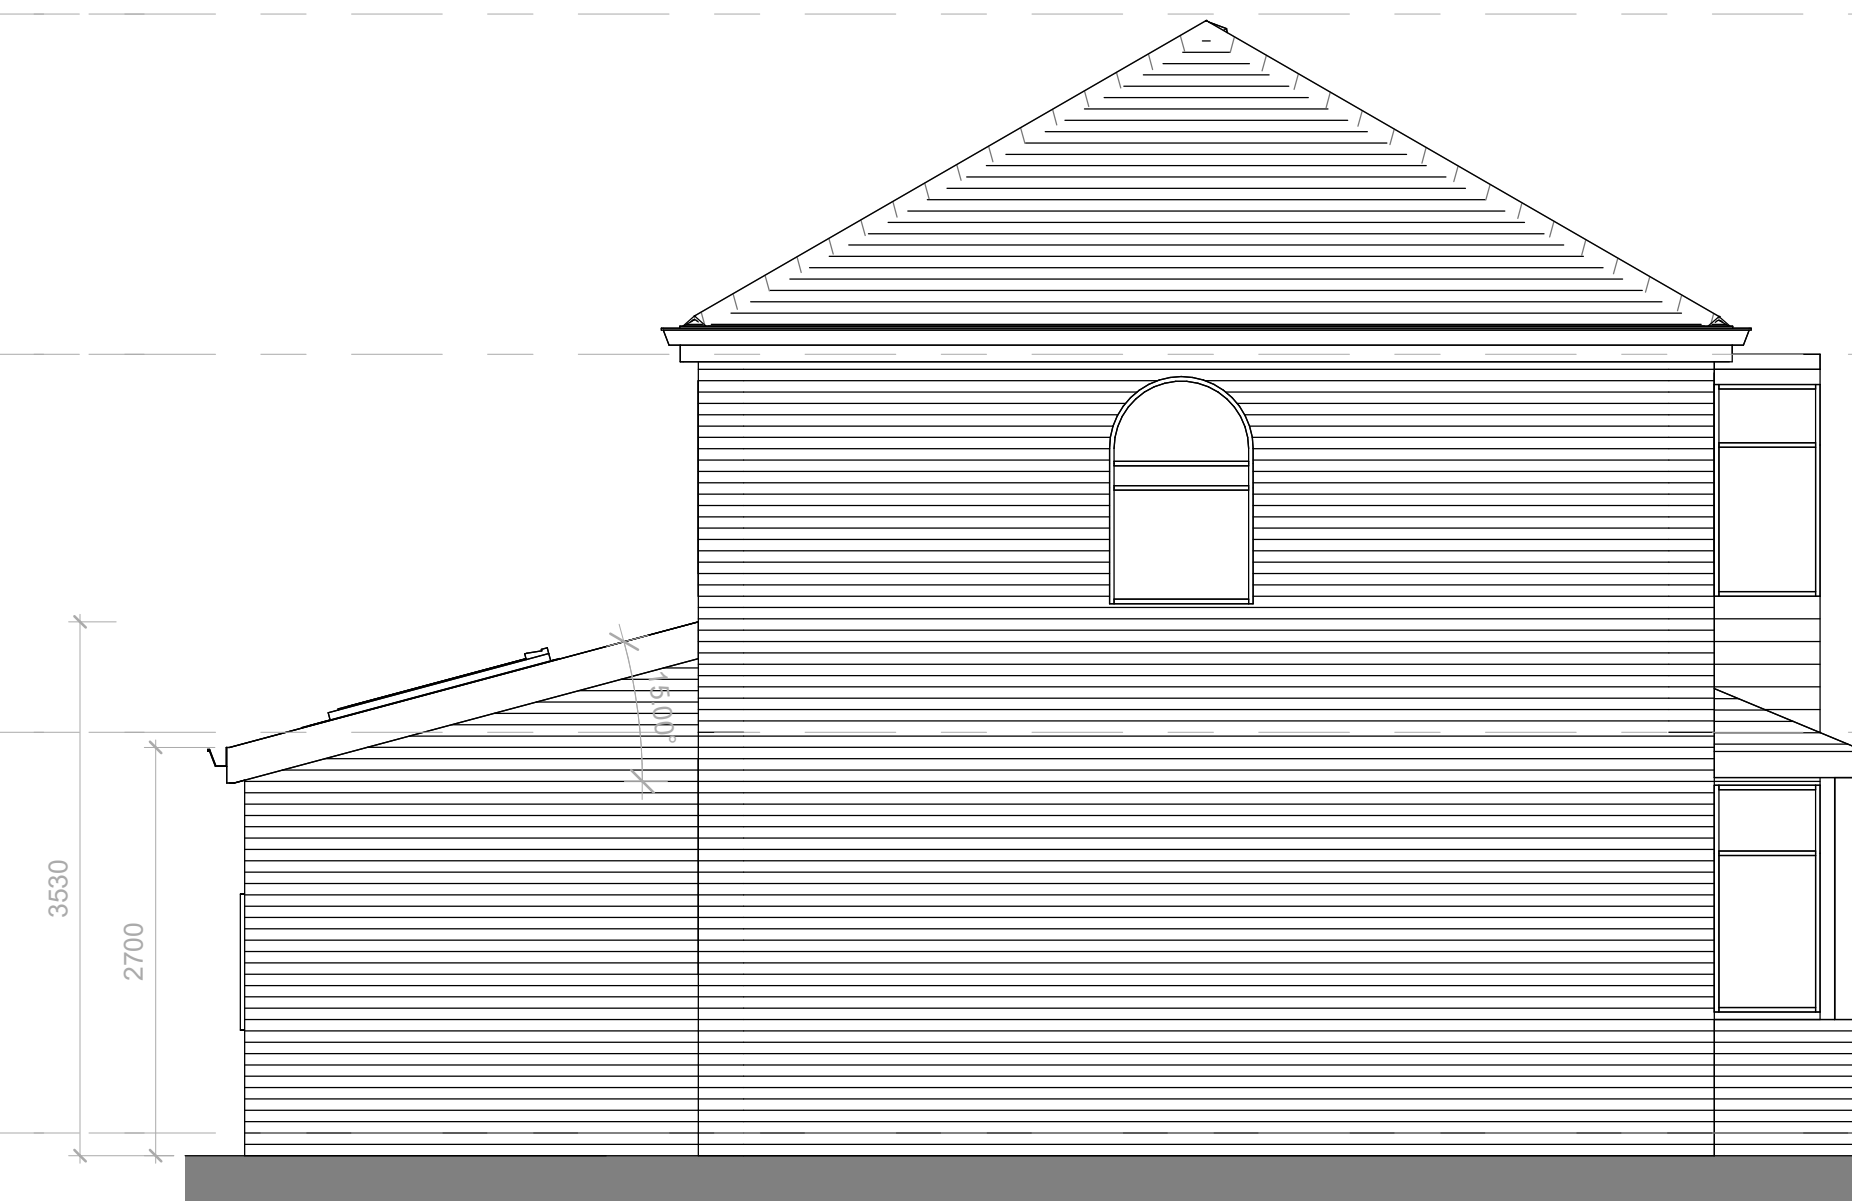

7 As Proposed LHS Elevation
1 : 50

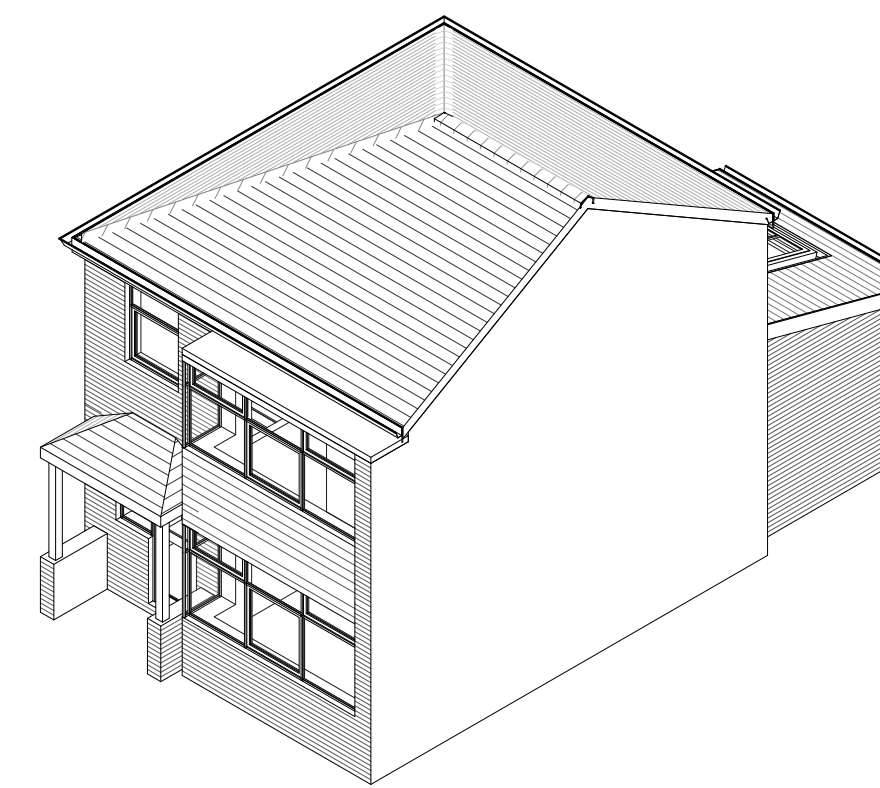

8 Proposed 3D

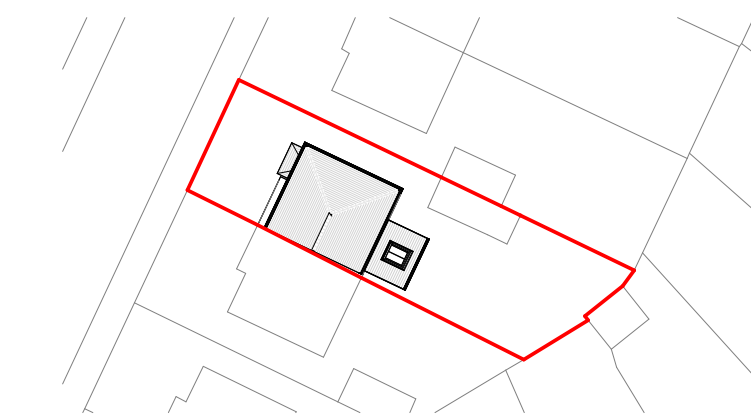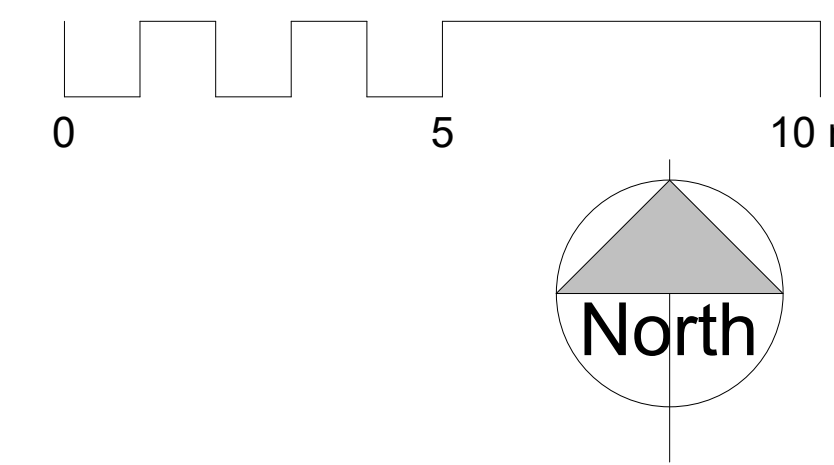

1 Block Plan
1 : 500


NOTE
S
ALL DIMENSIONS AND LEVELS ARE TO BE CHECKED ON SITE
ANY DISCREPANCIES ARE TO BE REPORTED TO THE PROJECT MANAGER BEFORE ANY WORK COMMENCES
THIS DRAWING SHALL NOT BE SCALED TO ASCERTAIN ANY DIMENSIONS WORK TO FIGURED DIMS ONLY
THIS DRAWING SHALL NOT BE REPRODUCED WITHOUT EXPRESS WRITTEN PERMISSION FROM Clarks Bespoke Design LTD.

P2	01.09.23	BC	material notes added
P1	Date 1	BC	First Issue
Rev No.	Rev Date	Rev By	Description
project			

8 Alder rd

location
8 Alder Rd
Rochdale, OL11 2PP

client
George Smith

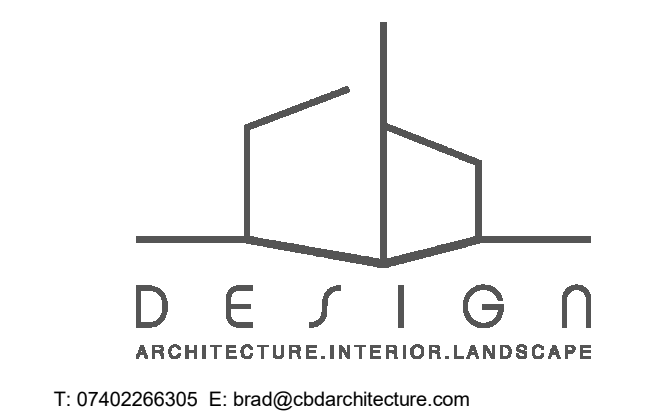

drawing title
As Proposed

dwg purpose
PRELIMINARY

scale As indicated	drawn BC	checked BC
@ sheet size A1	rev date 01.09.23	
23-006	PL-002	P2
job number	drawing number	revision