


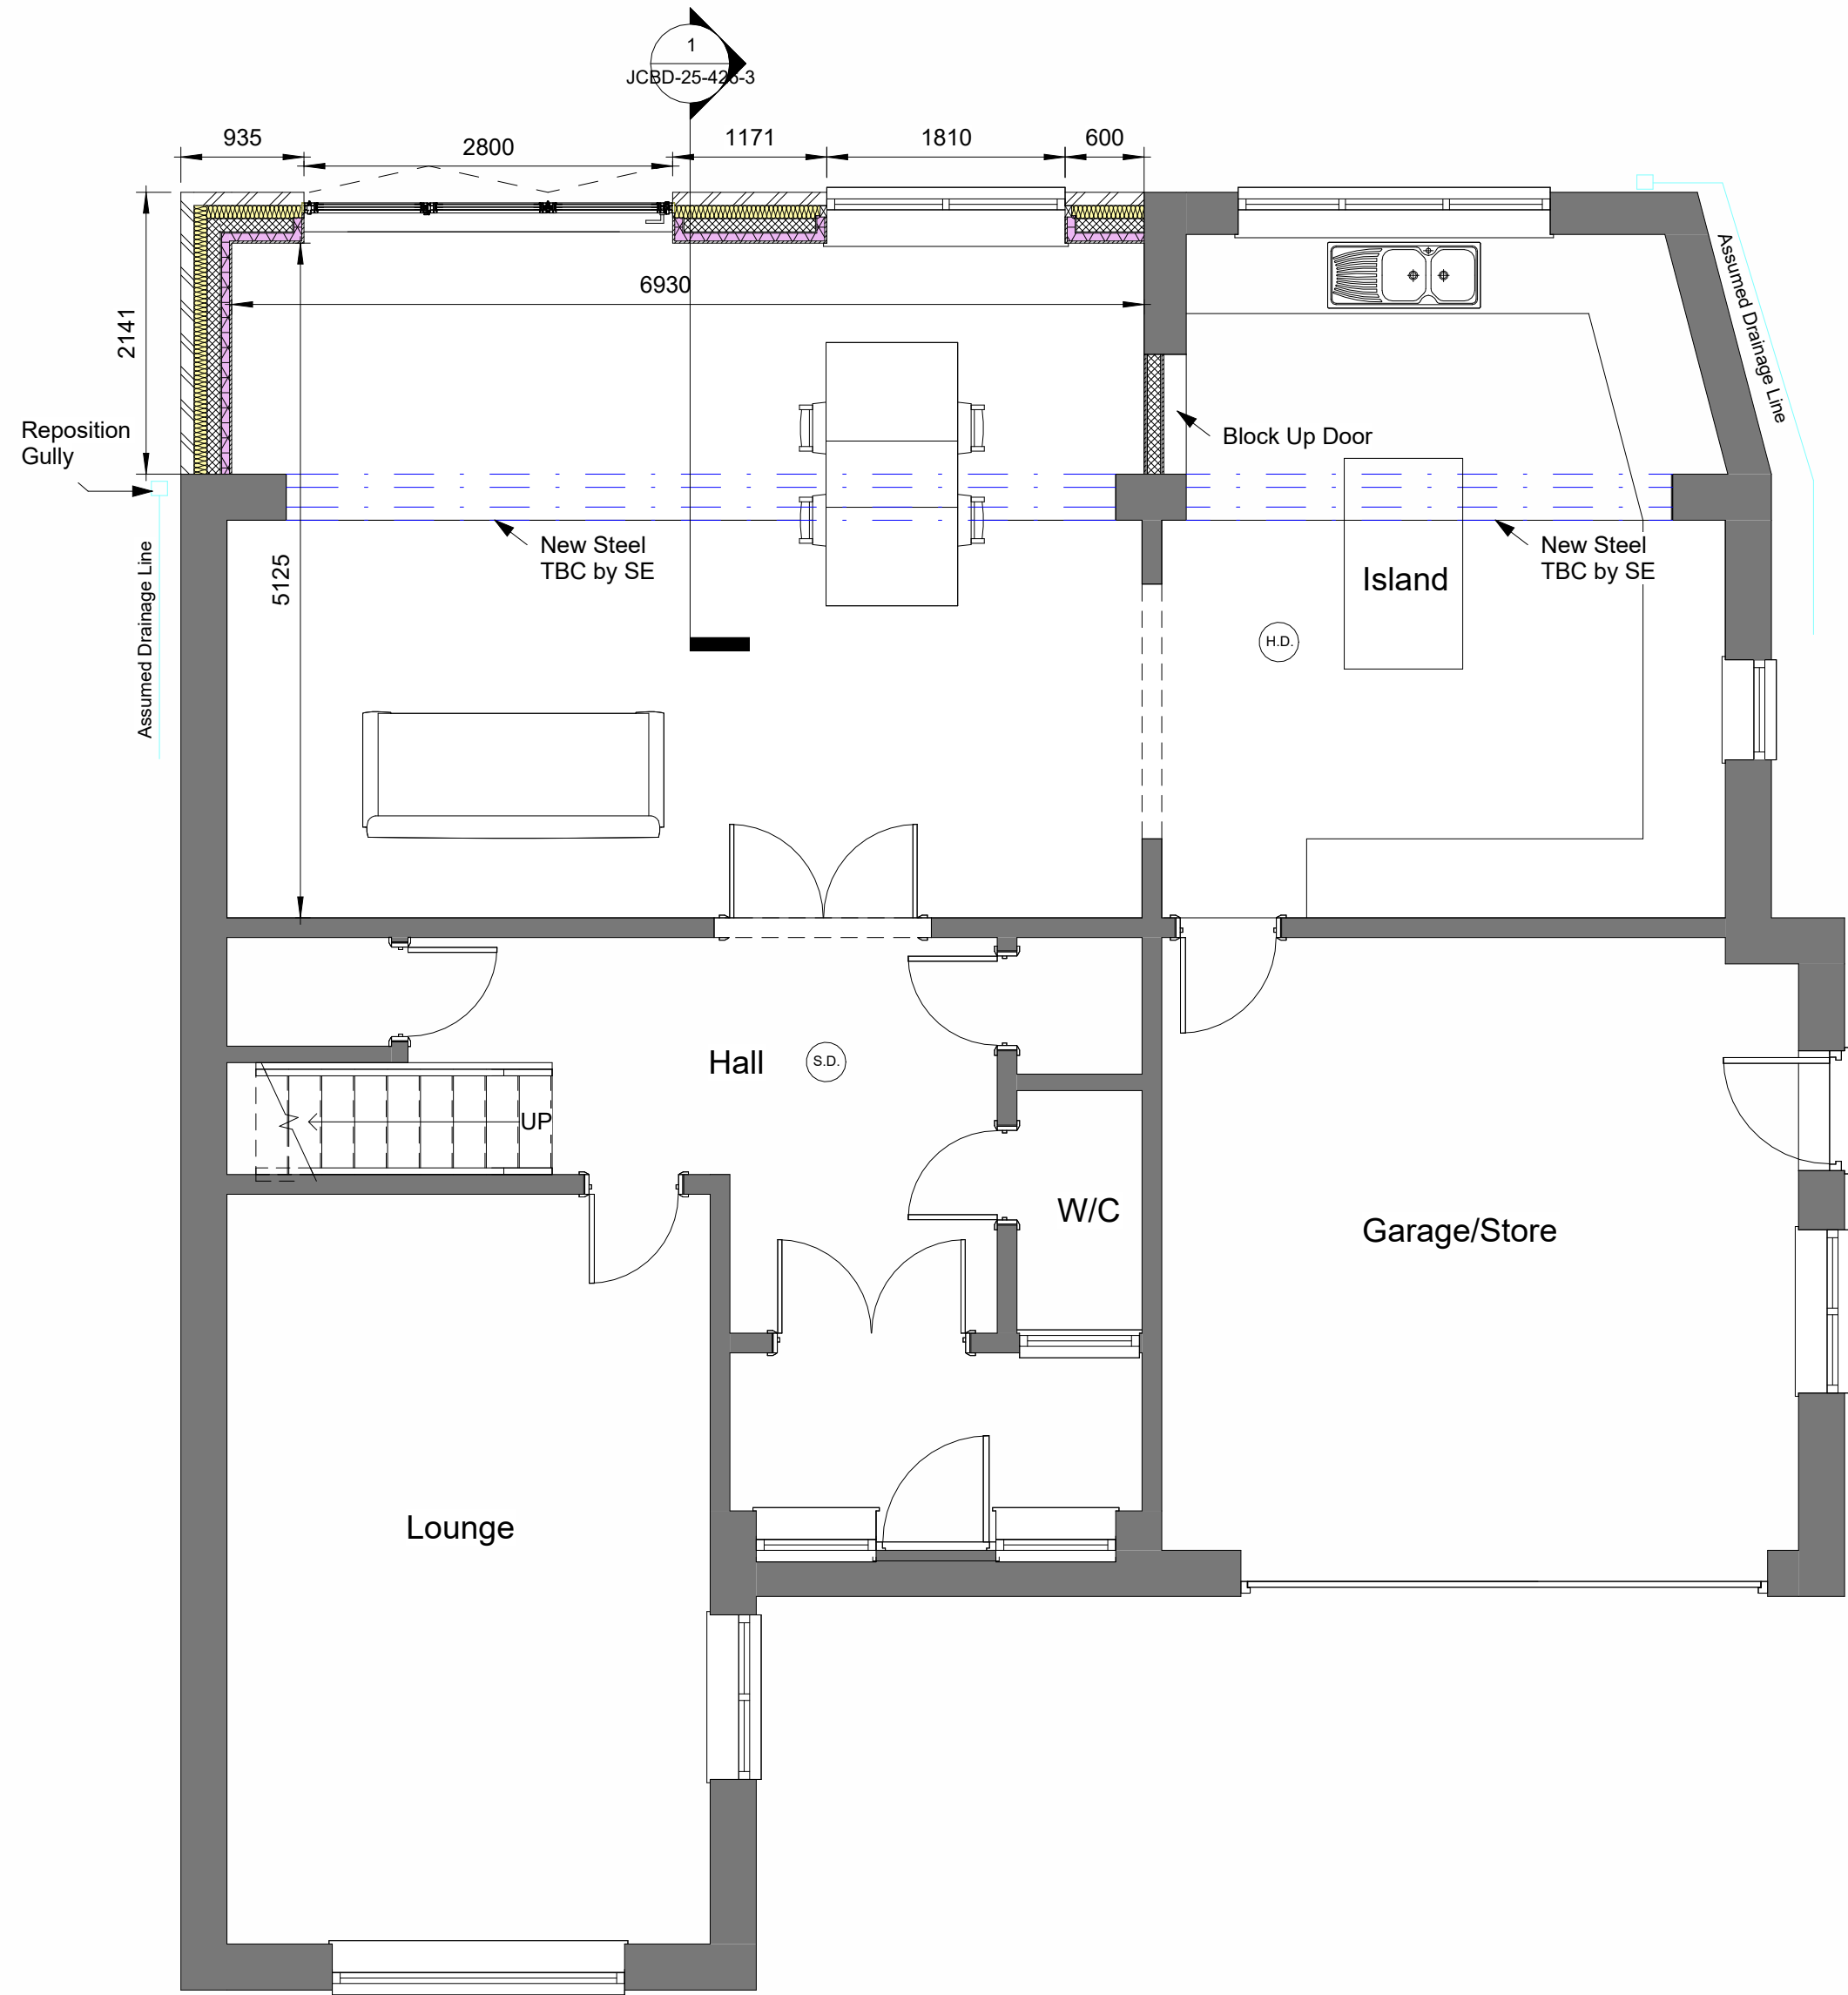

1 Proposed Ground Floor Plan
1 : 50



2 Proposed 3D Image

- Legend
- Brick Work
 - Blockwork
 - Internal Stud Wall
 - Insulated Plasterboard
 - PIR Insulation
 - Brick Work - Elevations
 - Tiled Roof Finish - Elevations
 - Window and Door Finish - Elevations
 - Foul Drainage - Plans
 - Surface Water Drainage - Plans
 - Smoke Detector - Plans
 - Heat Detector - Plans



3 Proposed LHS Gable Elevation
1 : 50



4 Proposed Rear Elevation
1 : 50

01	Notes Added	04/02/25
00	Initial Issue	31/01/25
Rev. No.	Revision Description	Rev. Date
Title: Proposed Floor Plan, Elevations and Roof Layout		
Project: 14 Lowerfold Drive, Shawclough, OL12 7JA.		
Client: Charles Richard 14 Lowerfold Drive, Shawclough, OL12 7JA.		
Scale (@ A1)	Drawn By:	Checked By:
1 : 50	JW	AW
Date:		Project Number:
31/01/25		426
Drawing Number		Revision Number
JCBD-25-426-2		01