


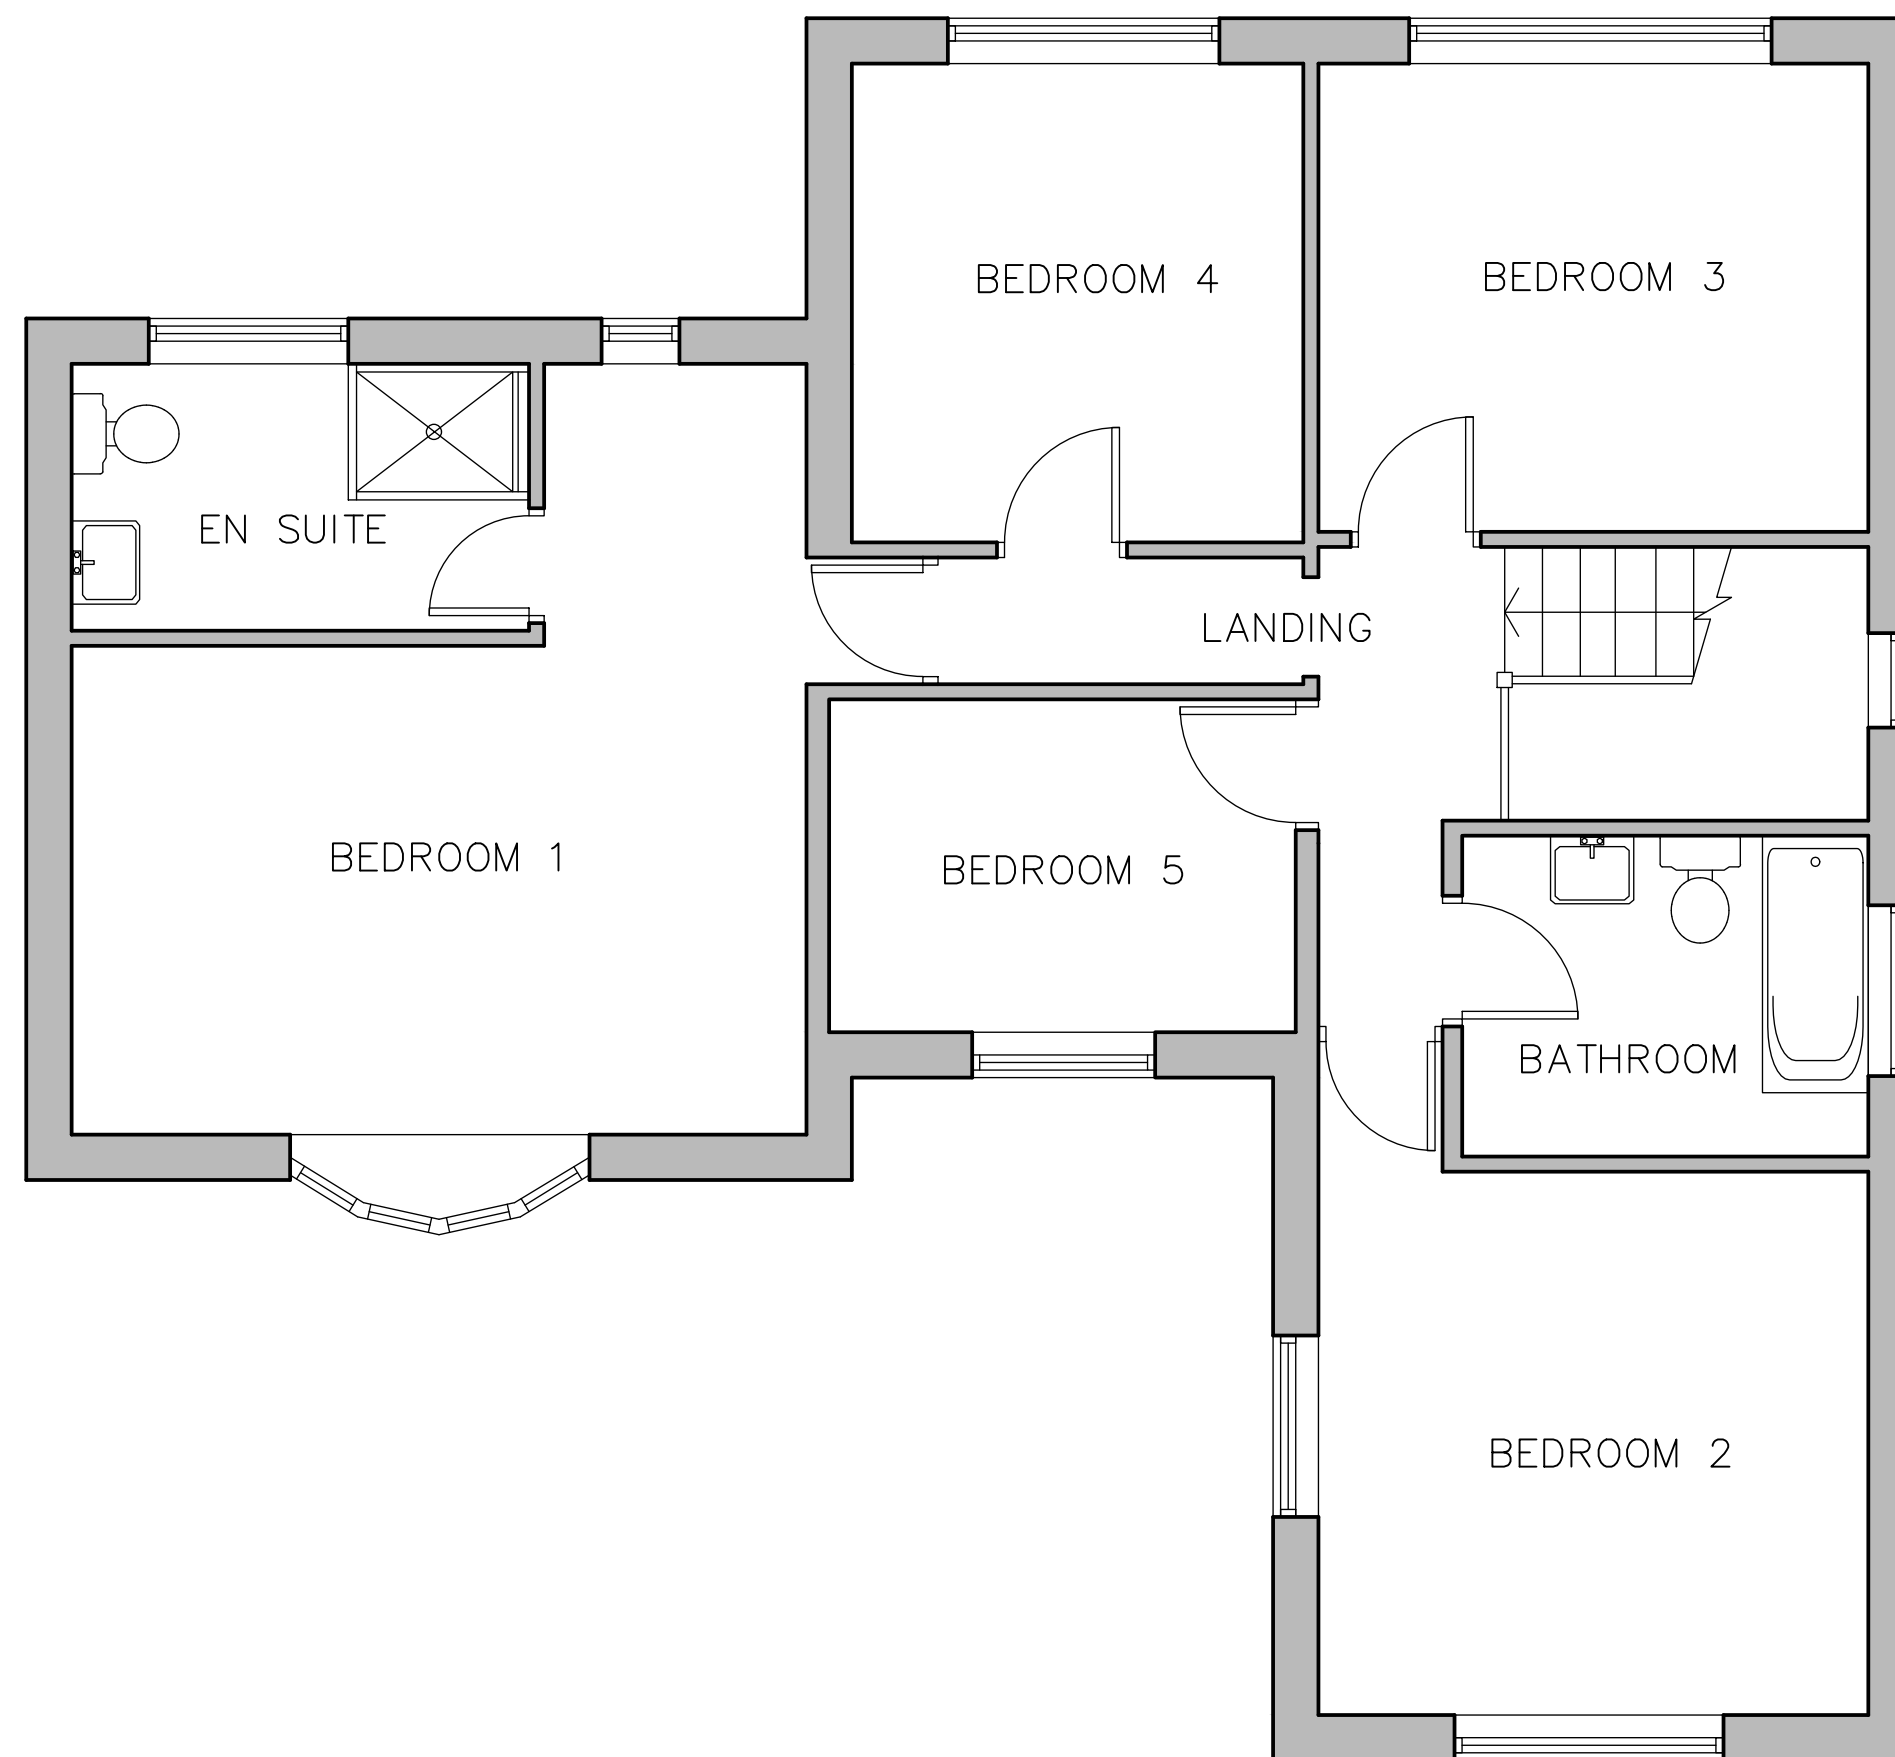

NOTES

- ALL DIMENSIONS TO BE CHECKED ON SITE
NO DIMENSIONS TO BE SCALED FROM THIS DRAWING
UNLESS OTHERWISE STATED

[illegible]

FAST
ARCHITECTURE

CLIENT
ROCHDALE BOROUGH
COUNCIL
ECONOMY AND PLACE

PROJECT
11 LOWERFOLD DRIVE
NEW CHILDRENS' HOME

DRAWING TITLE
FIRST FLOOR PLAN
AS EXISTING

SCALE 1:50 @A3		DATE 11.24	
JOB NO. 2024-26		DRAWING NO. 04	REV.