




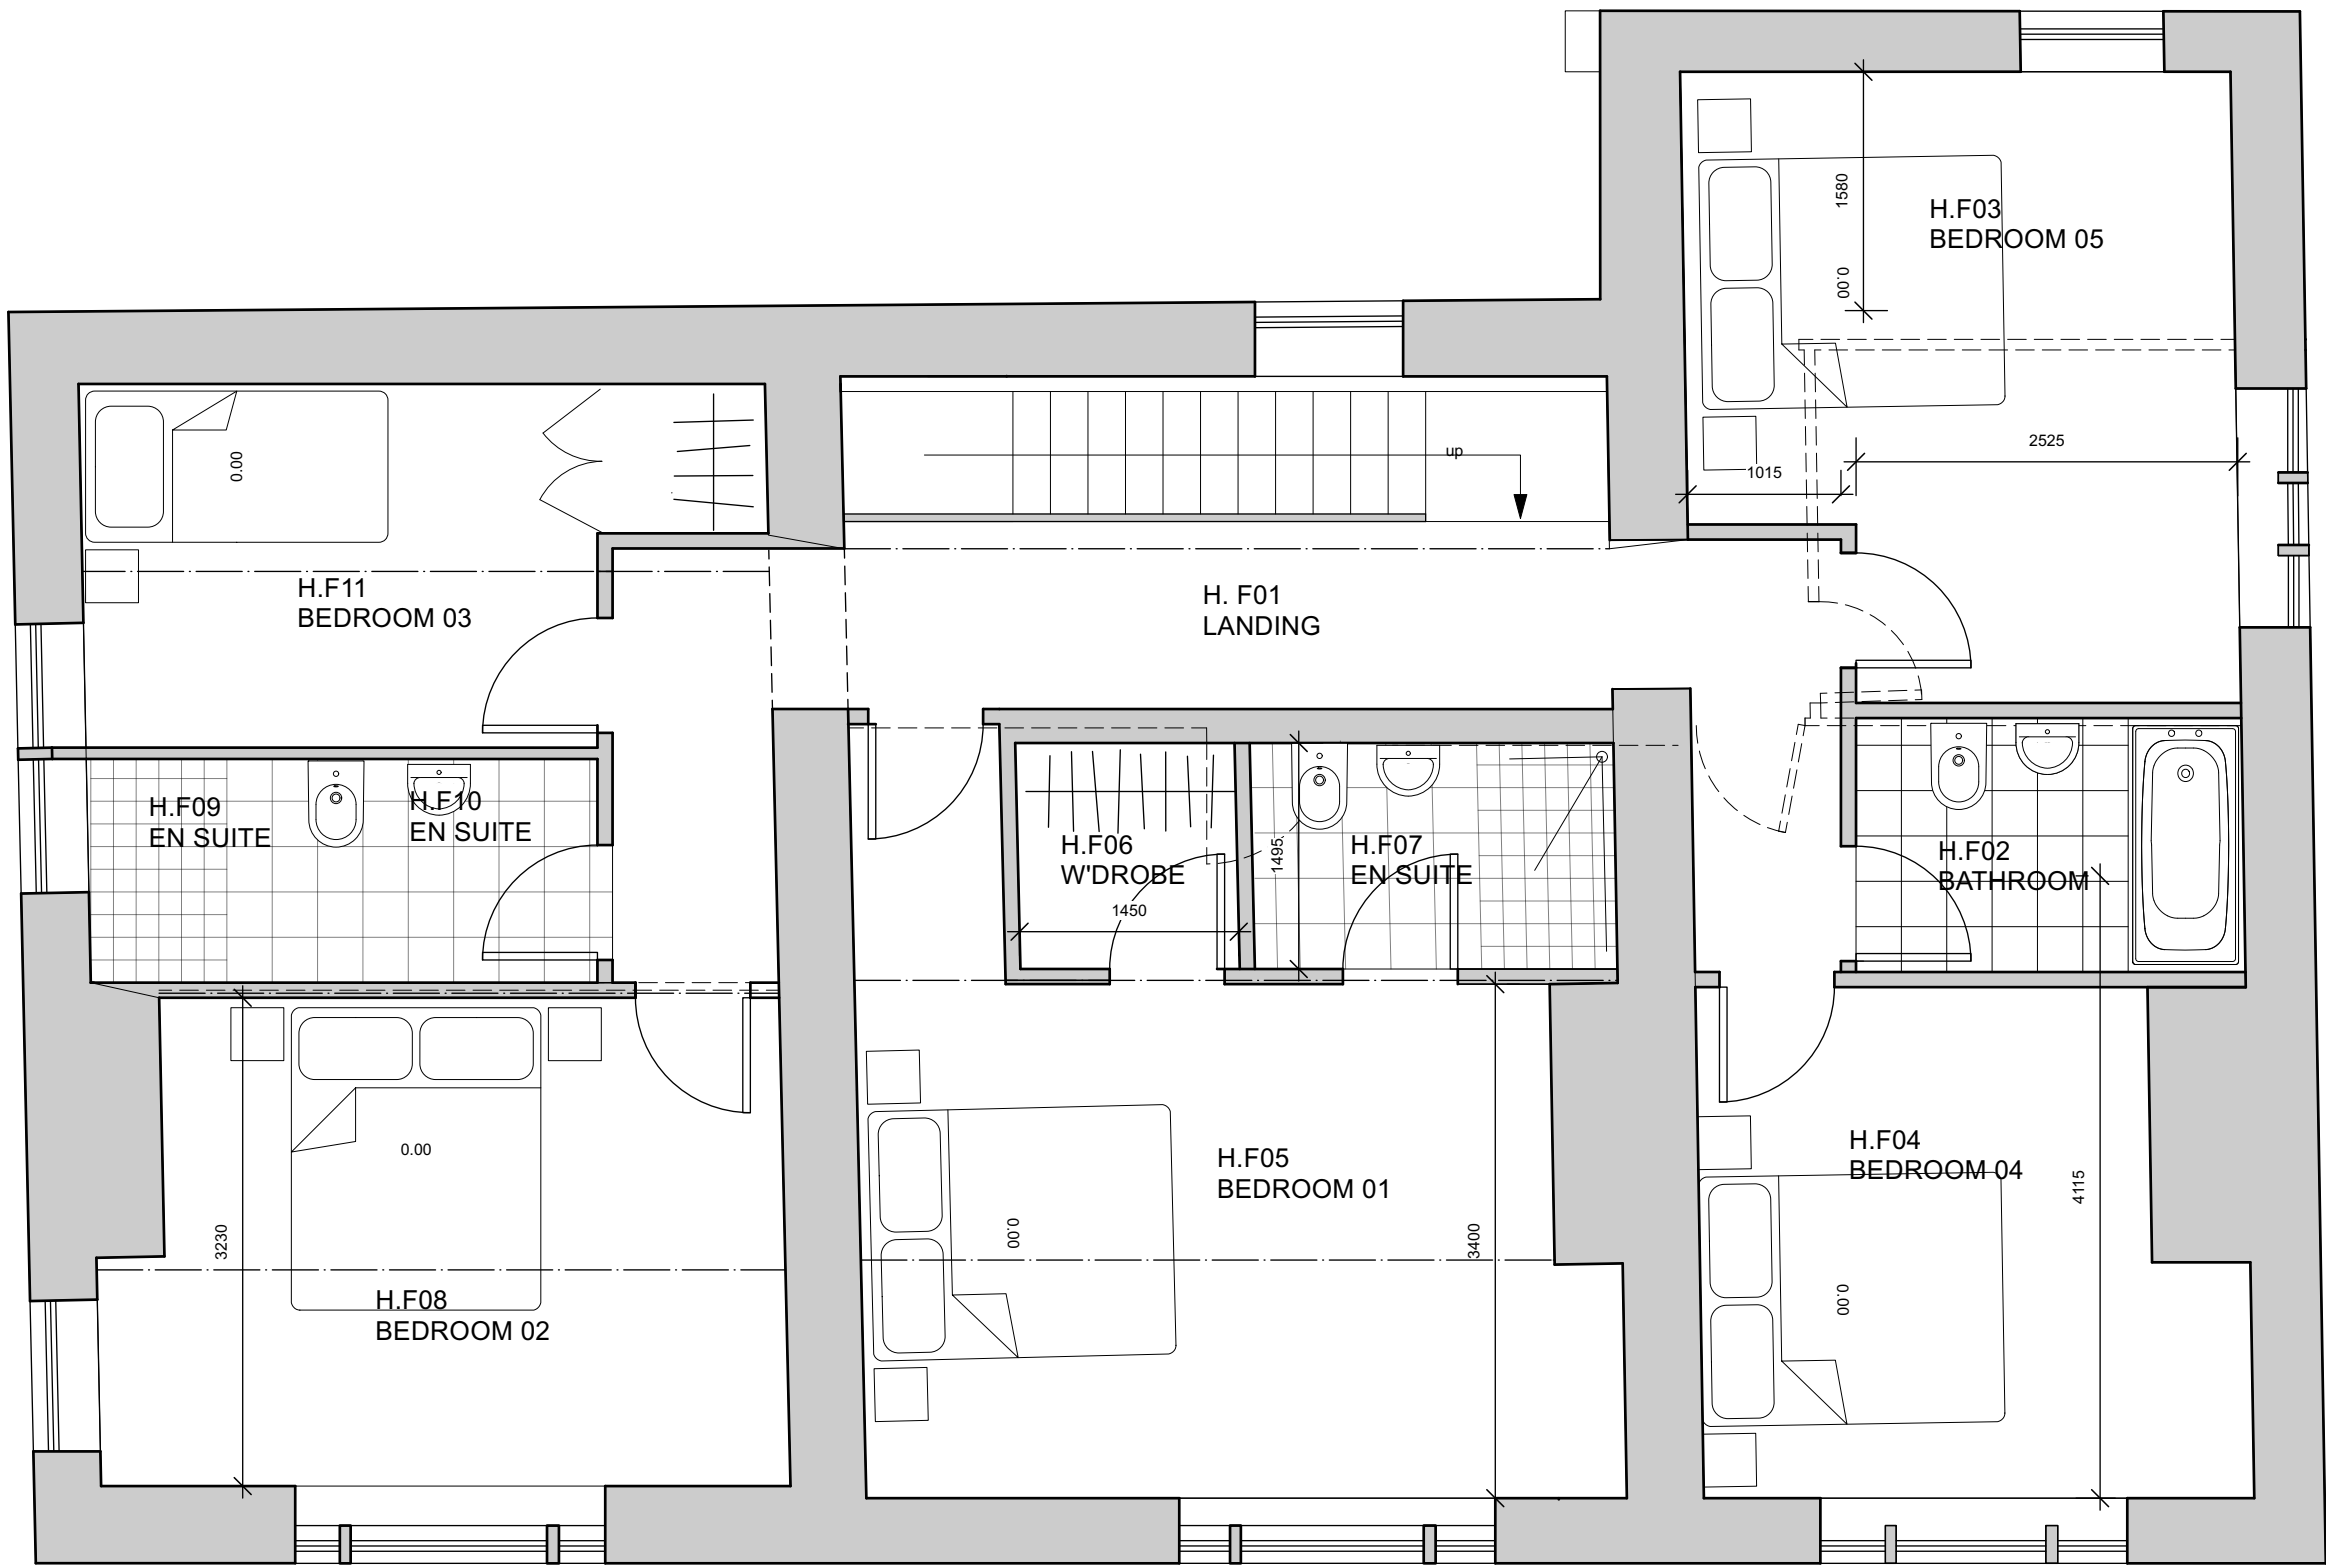

PROPOSED FIRST FLOOR  
1:50 SCALE  
0 500 1,500 2,500mm  
Scale 1:50

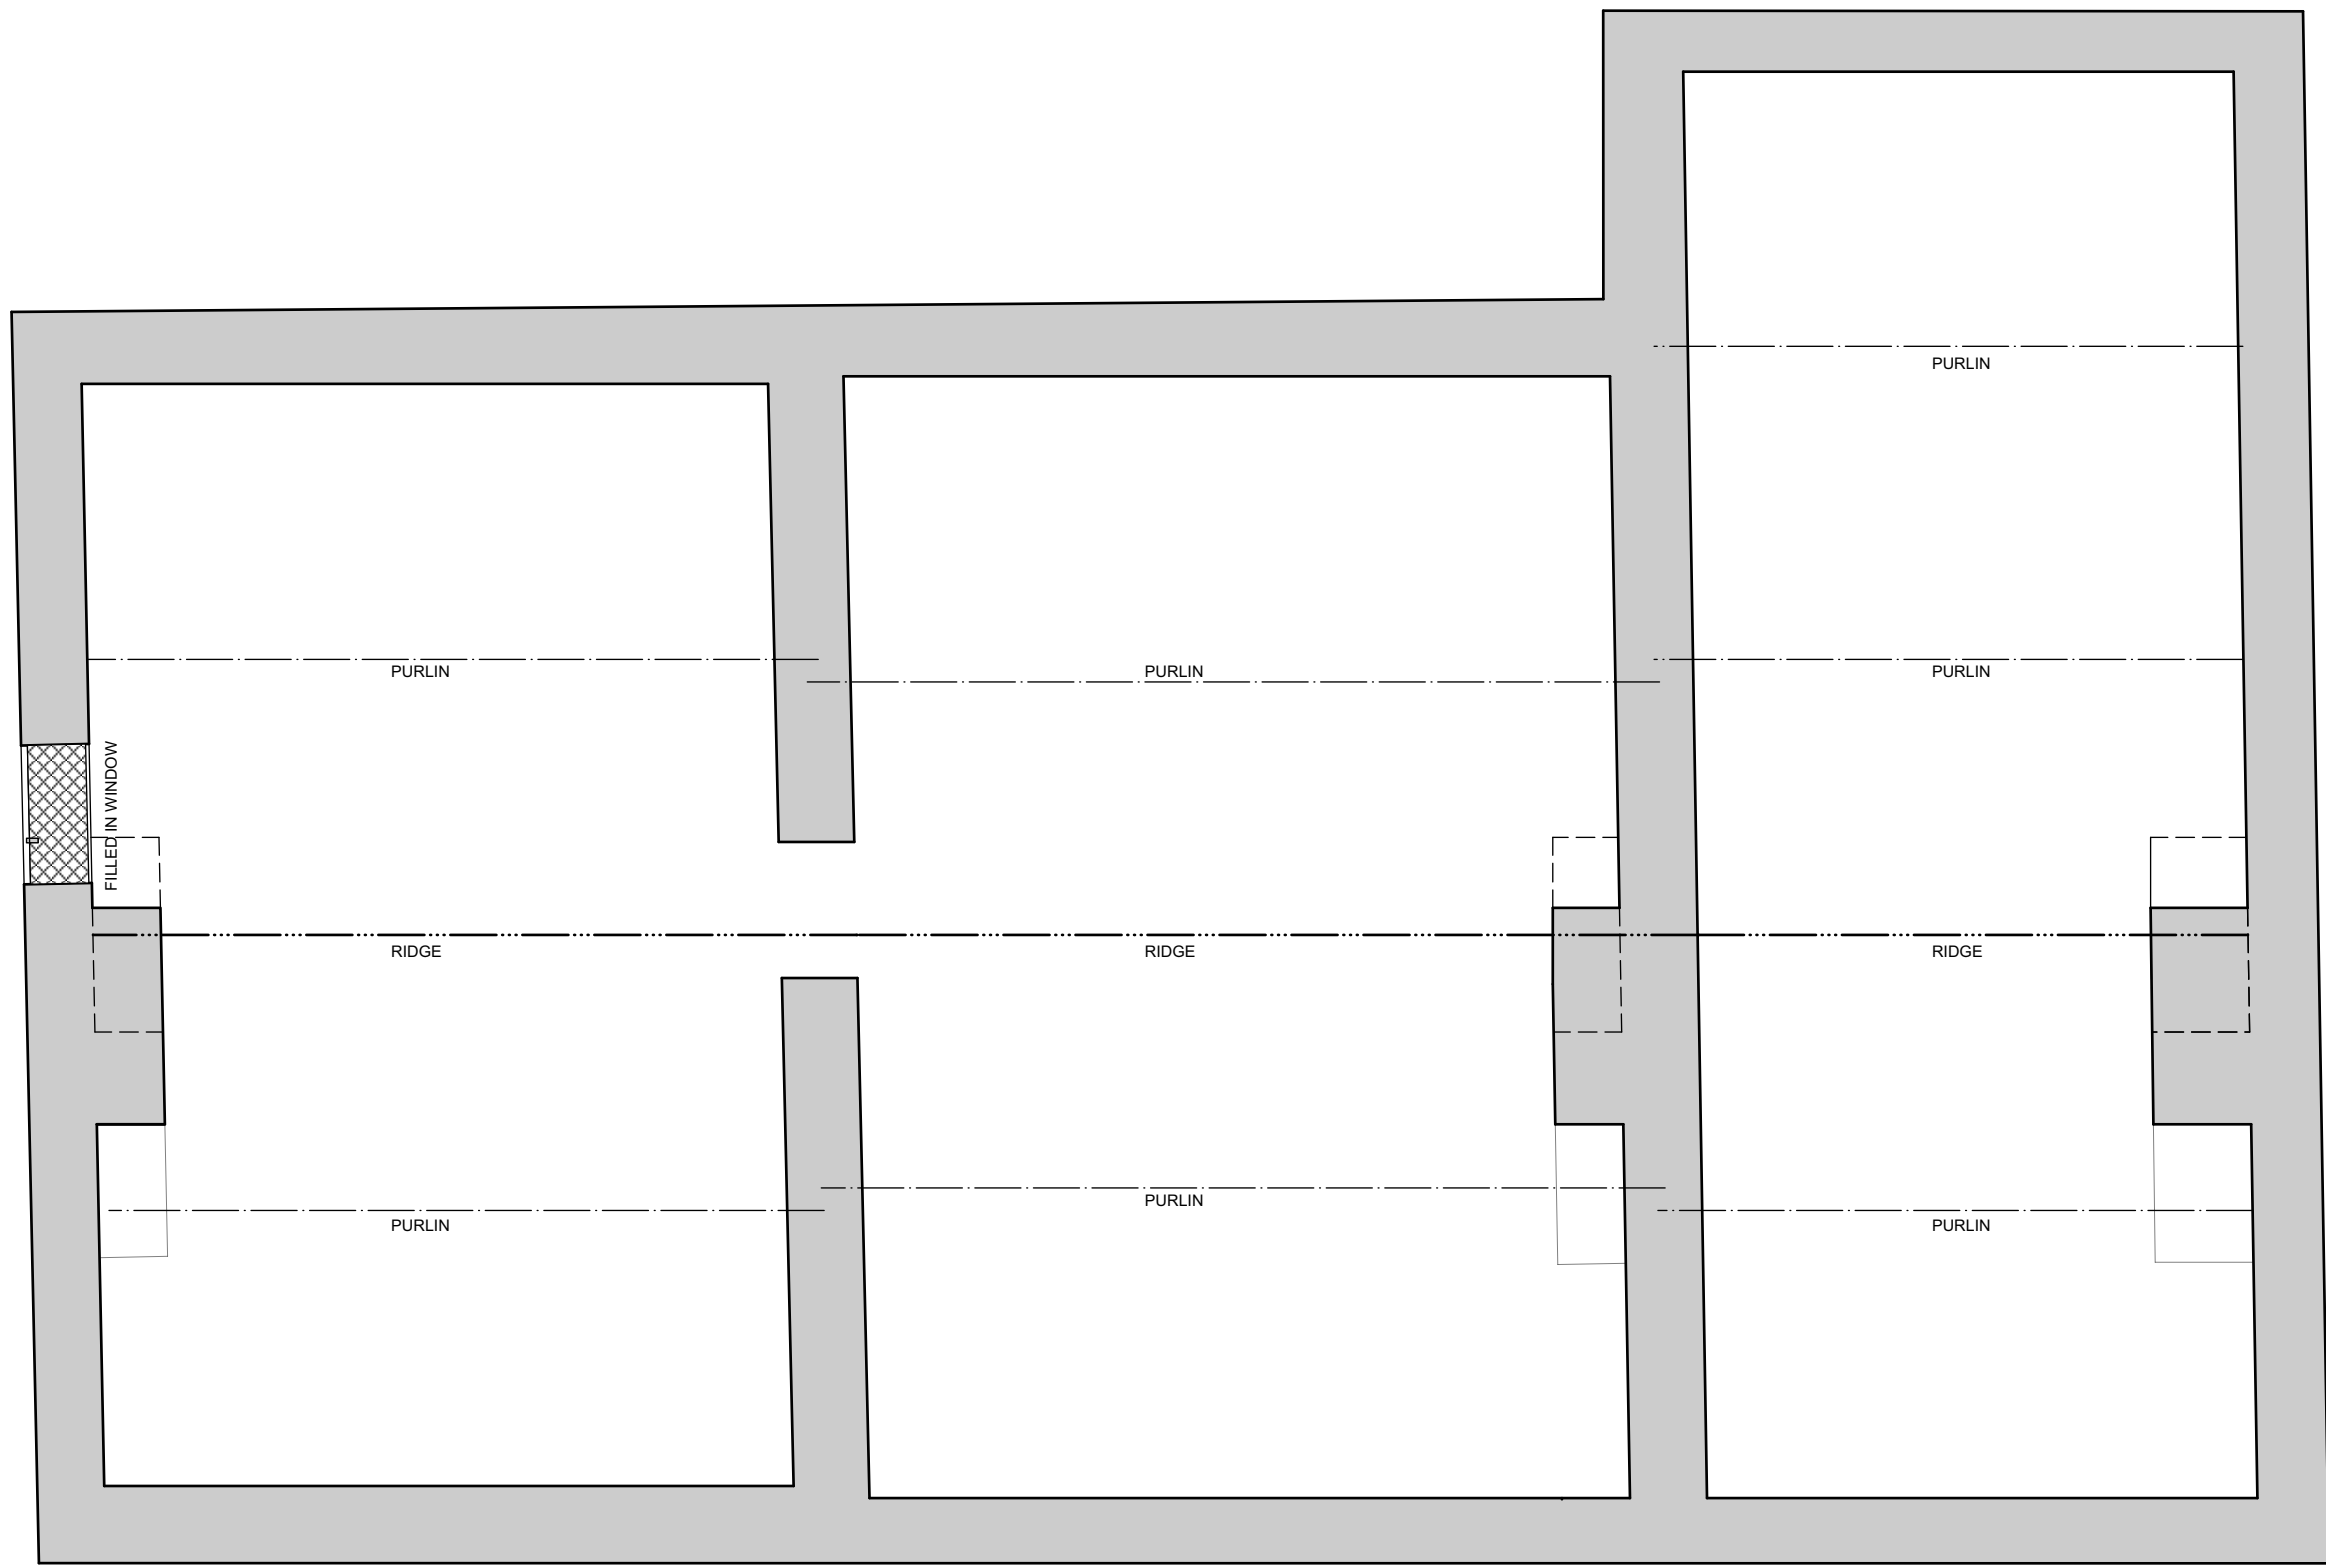


PROPOSED ATTIC FLOOR. (NO PROPOSED CHANGES)  
1:50 SCALE  
0 500 1,500 2,500mm  
Scale 1:50

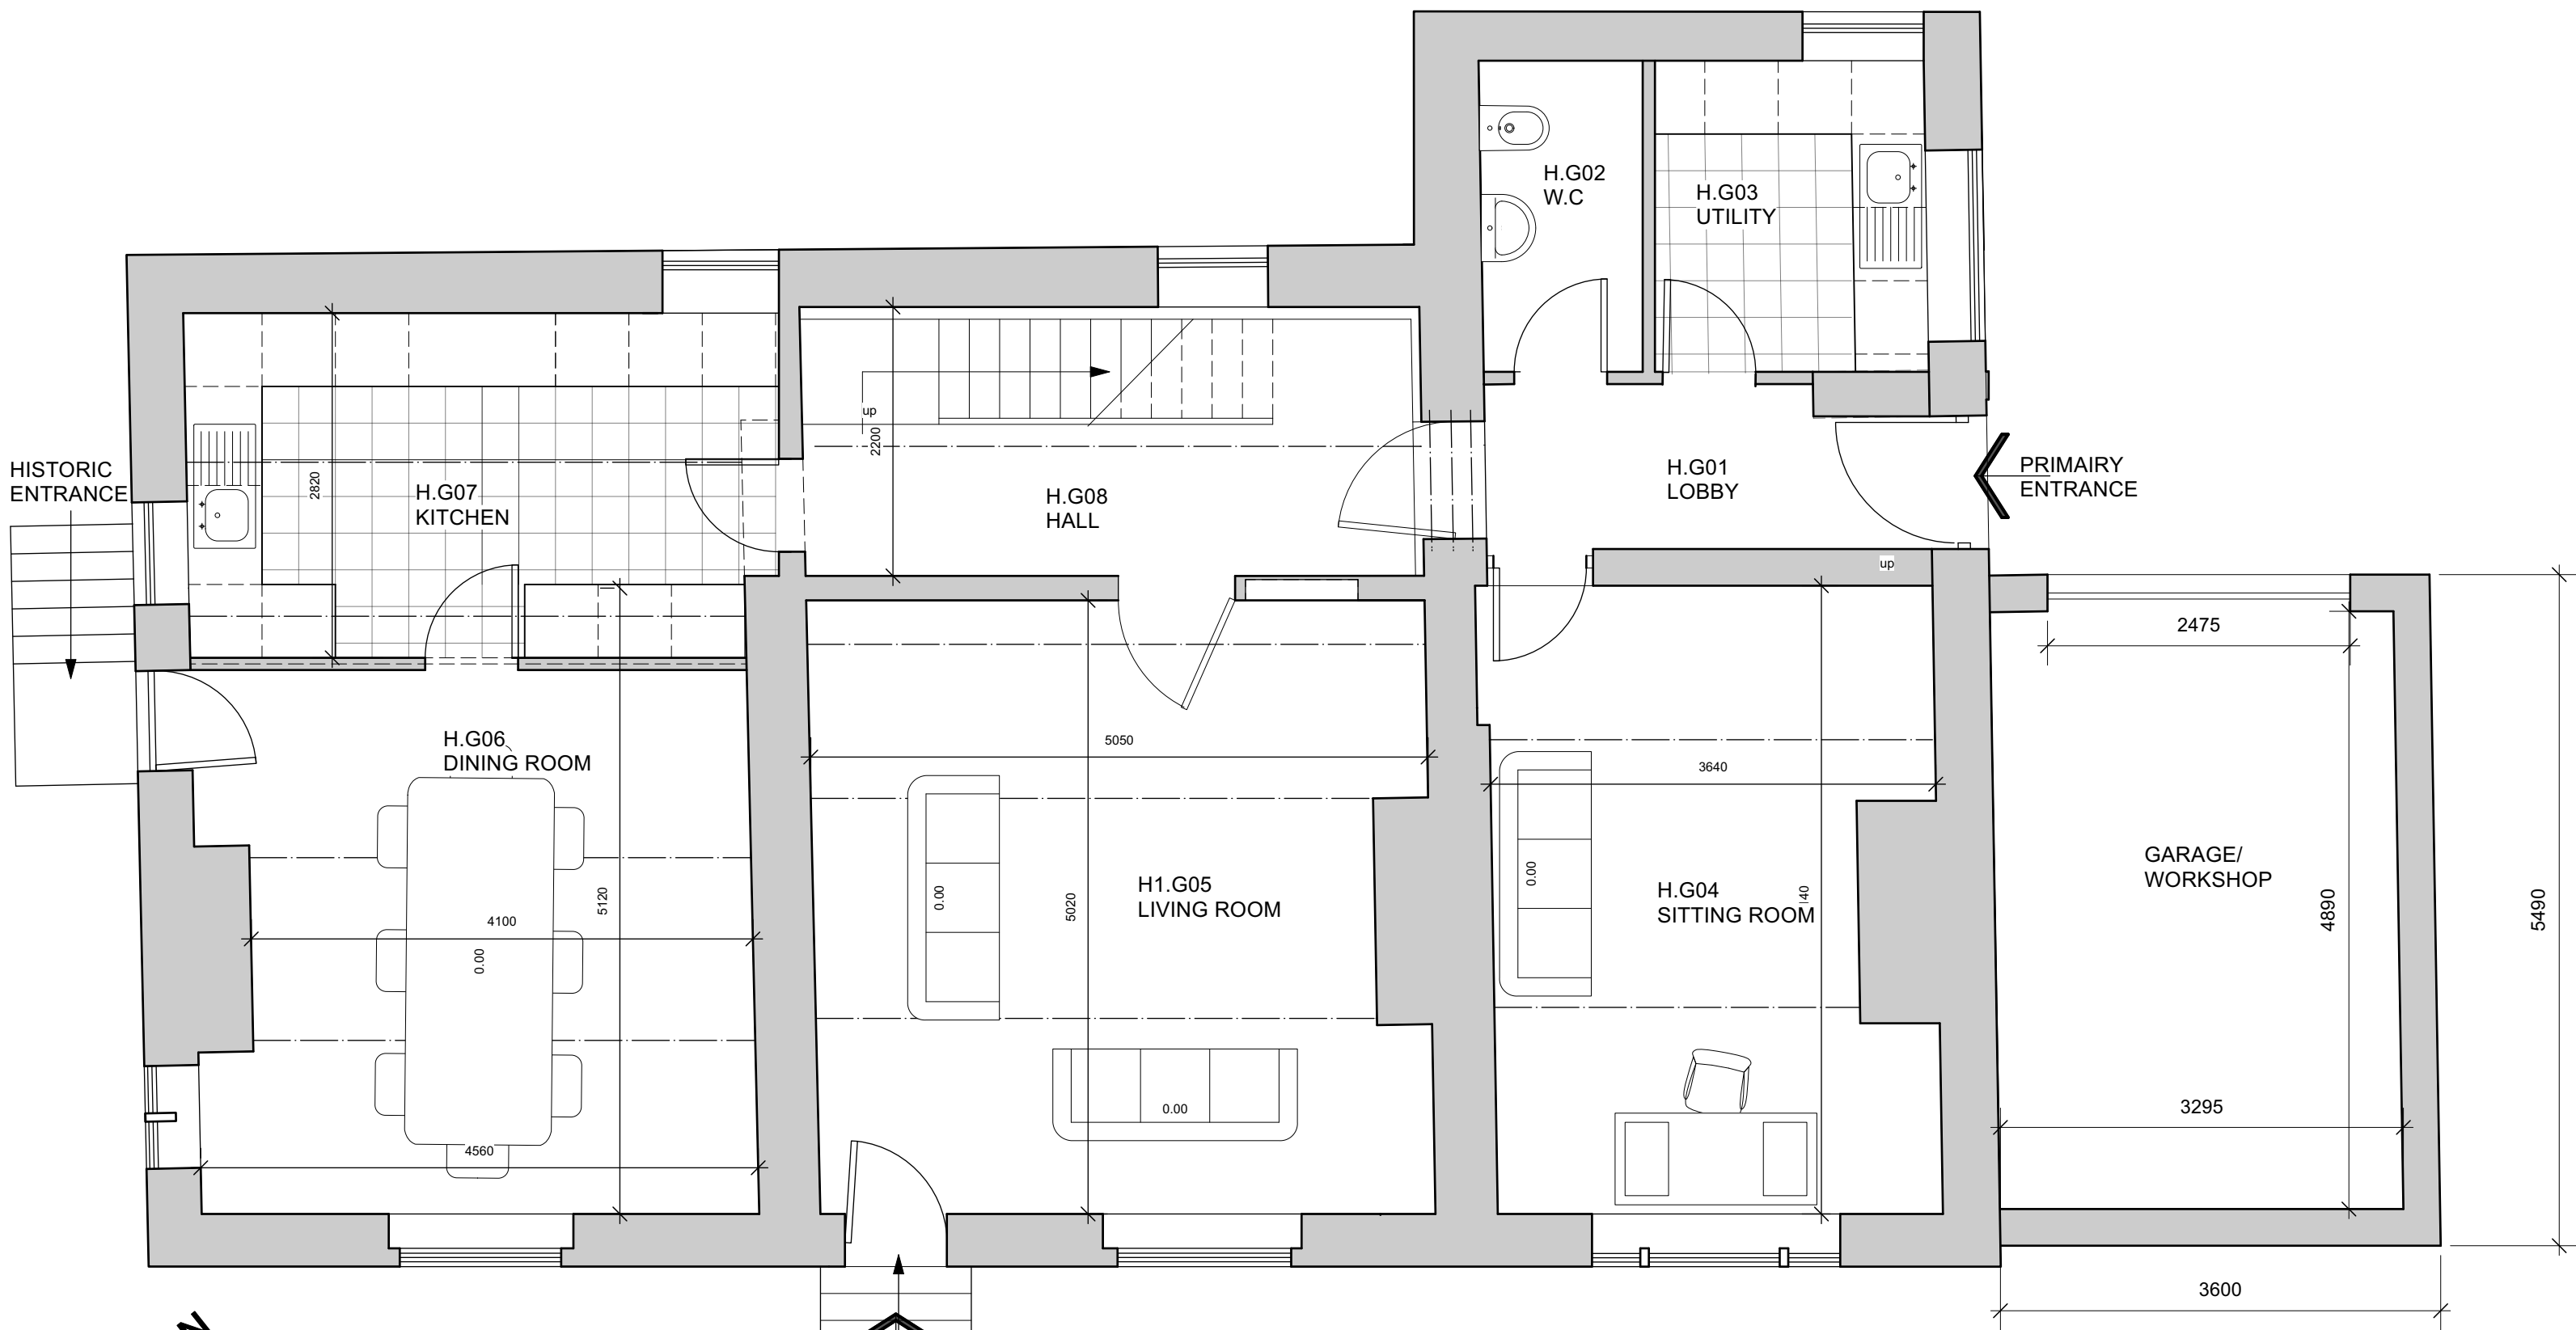

PROPOSED GROUND FLOOR  
1:50 SCALE  
0 500 1,500 2,500mm  
Scale 1:50

| HOUSE           |        |
|-----------------|--------|
| Accommodation:  | Total: |
| Double Bedrooms | 3      |
| Single Bedrooms | 1      |
| Total area      | 207Msq |

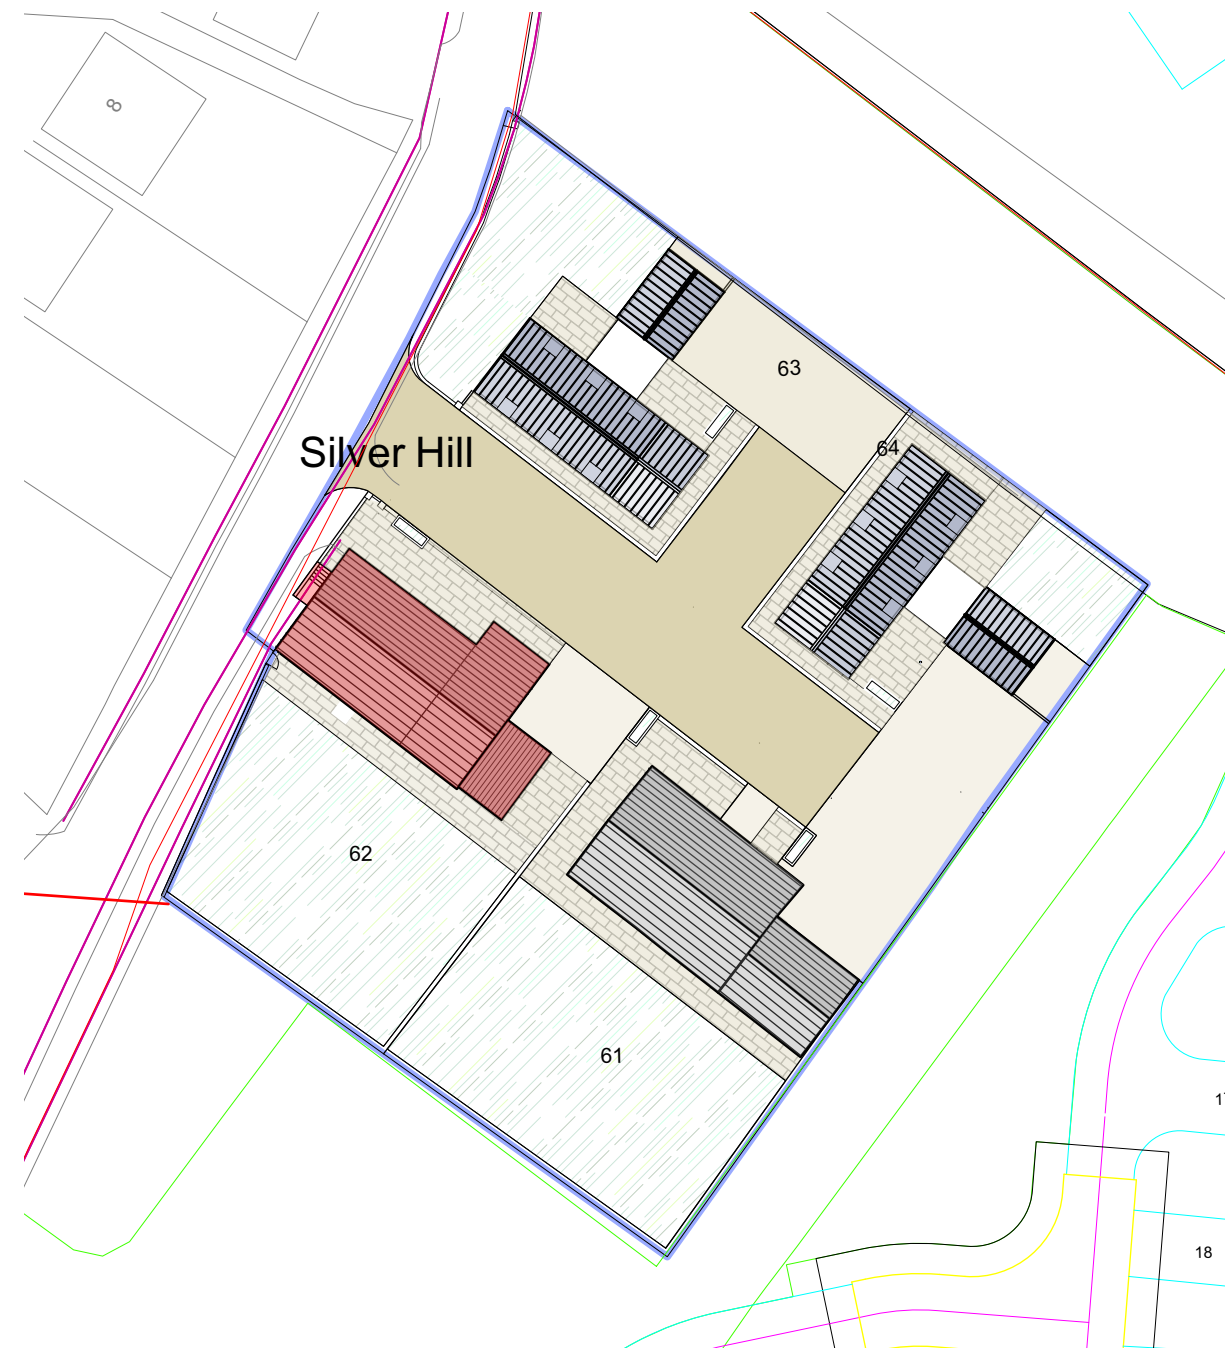

SITE PLAN  
1:500 SCALE

|          |            |    |                                           |
|----------|------------|----|-------------------------------------------|
| E        | 30/08/22   | MB | Attic floor plan added                    |
| D        | 05/08/22   | MB | Window alignment                          |
| C        | 06/07/2022 | MB | Annotation amended                        |
| B        | 30/06/2022 | MB | Room annotation amended                   |
| A        | 30/06/2022 | MB | Door between living room and hall amended |
| Revision |            |    | Annotation amended                        |

Proposed Redevelopment

Address:  
Silver Hill Farm  
Rochdale

Client:  
Barratt & David Wilson Homes  
North West

Drawing:  
Prop Farmhouse Plans

storah architecture  
Chartered Architects  
RIBA Chartered Practice

|                |                 |              |
|----------------|-----------------|--------------|
| www.storah.com | mail@storah.com | 01706 813214 |
| Scale          | Sheet Size      | Date         |
| 1:50           | ISO A1          | 12/11/21     |
| Drawing Number |                 | Revision     |